


Front Elevation

Side Elevation

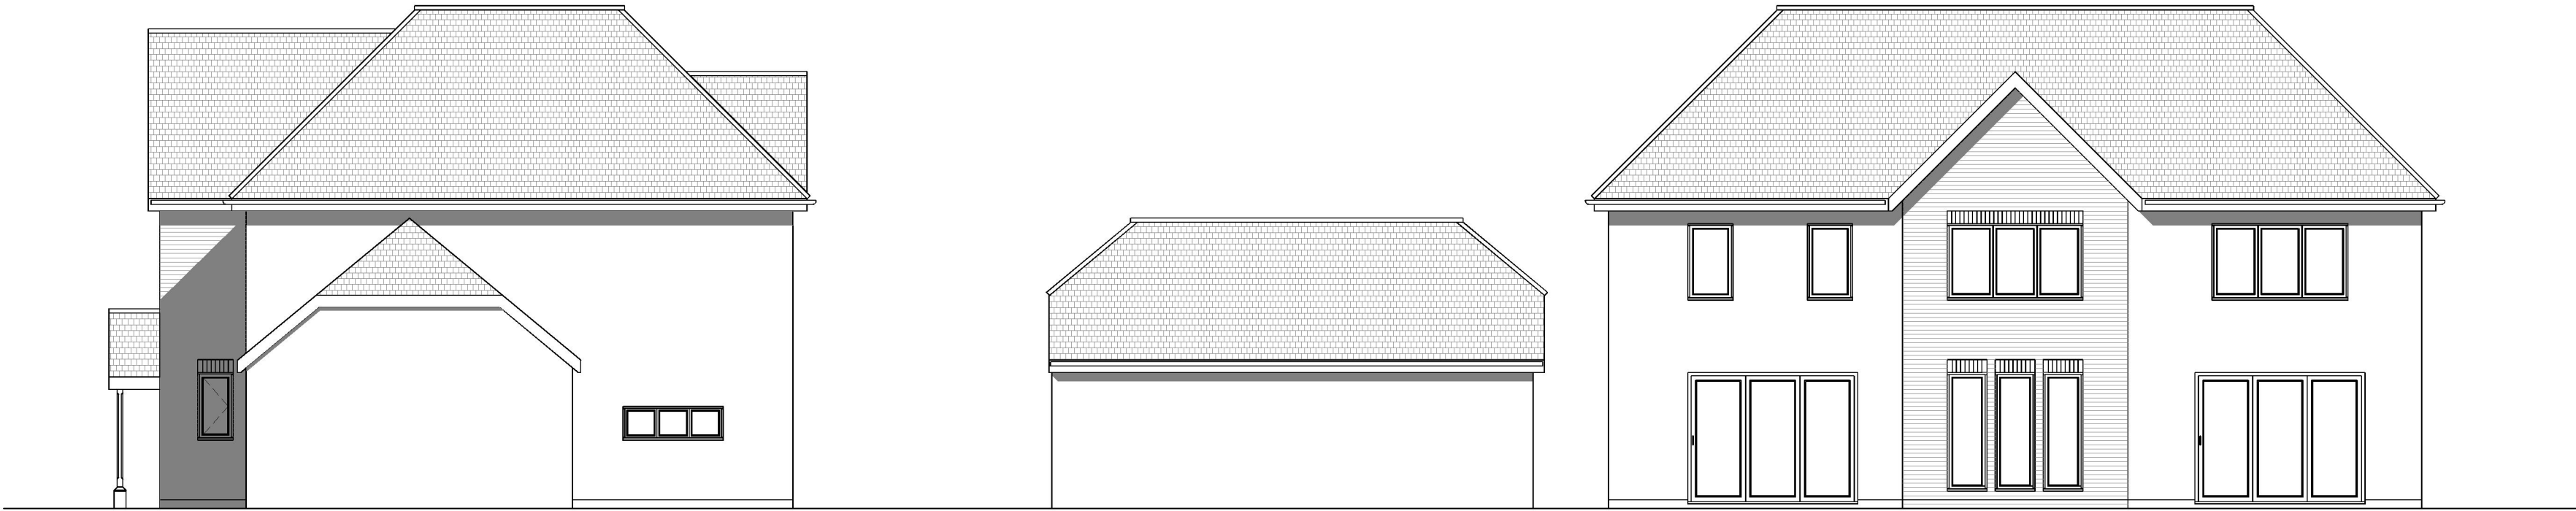

Side Elevation

Rear Elevation

- KEY**
Floor Plans
- Proposed new walls
 - Existing walls to be retained
 - Proposed new floor area
Total floor area = m²
 - Existing floor area to be retained
Total floor area = m²
 - Grey broken lines indicates extent of demolition
 - Area approved under previous application
Total floor area = m²
 - Purple broken lines indicate extent of existing buildings to be removed
 - Red broken lines indicates area approved under previous application

- KEY**
Site Layout
- Existing tree to be retained
 - Existing tree to be removed
 - Proposed new tree
 - Proposed new planting areas
 - Tree protection zone
 - Existing areas of planting to be retained
 - Grassed areas
 - Purple broken lines indicate extent of existing buildings to be removed
 - Red broken lines indicates area approved under previous application
 - Site boundary
 - Land to which application relates to.
 - 1.8m high closeboarded fence
 - Existing spot levels
 - Proposed spot levels

0m 1m 2m 3m 4m 5m 6m 7m 8m 9m 10m
1:100 Scale Bar

fulcrum design

Address Suite 7 Taxiholme
Guildford Road, Bookham
Surrey KT23 4HB
Tel 01372 451425
Fax 01372 459620
Web www.fulcrumarchitects.co.uk
Email info@fulcrumarchitects.co.uk

Proposed Elevations

Rachael White
Belmont, Felcot Road, RH19 2QA.

Site Area	Paper Size	Drawn by	Date	Scale	Drawing No.
	A2	GS	08-06-26	1:100	26-10-03