
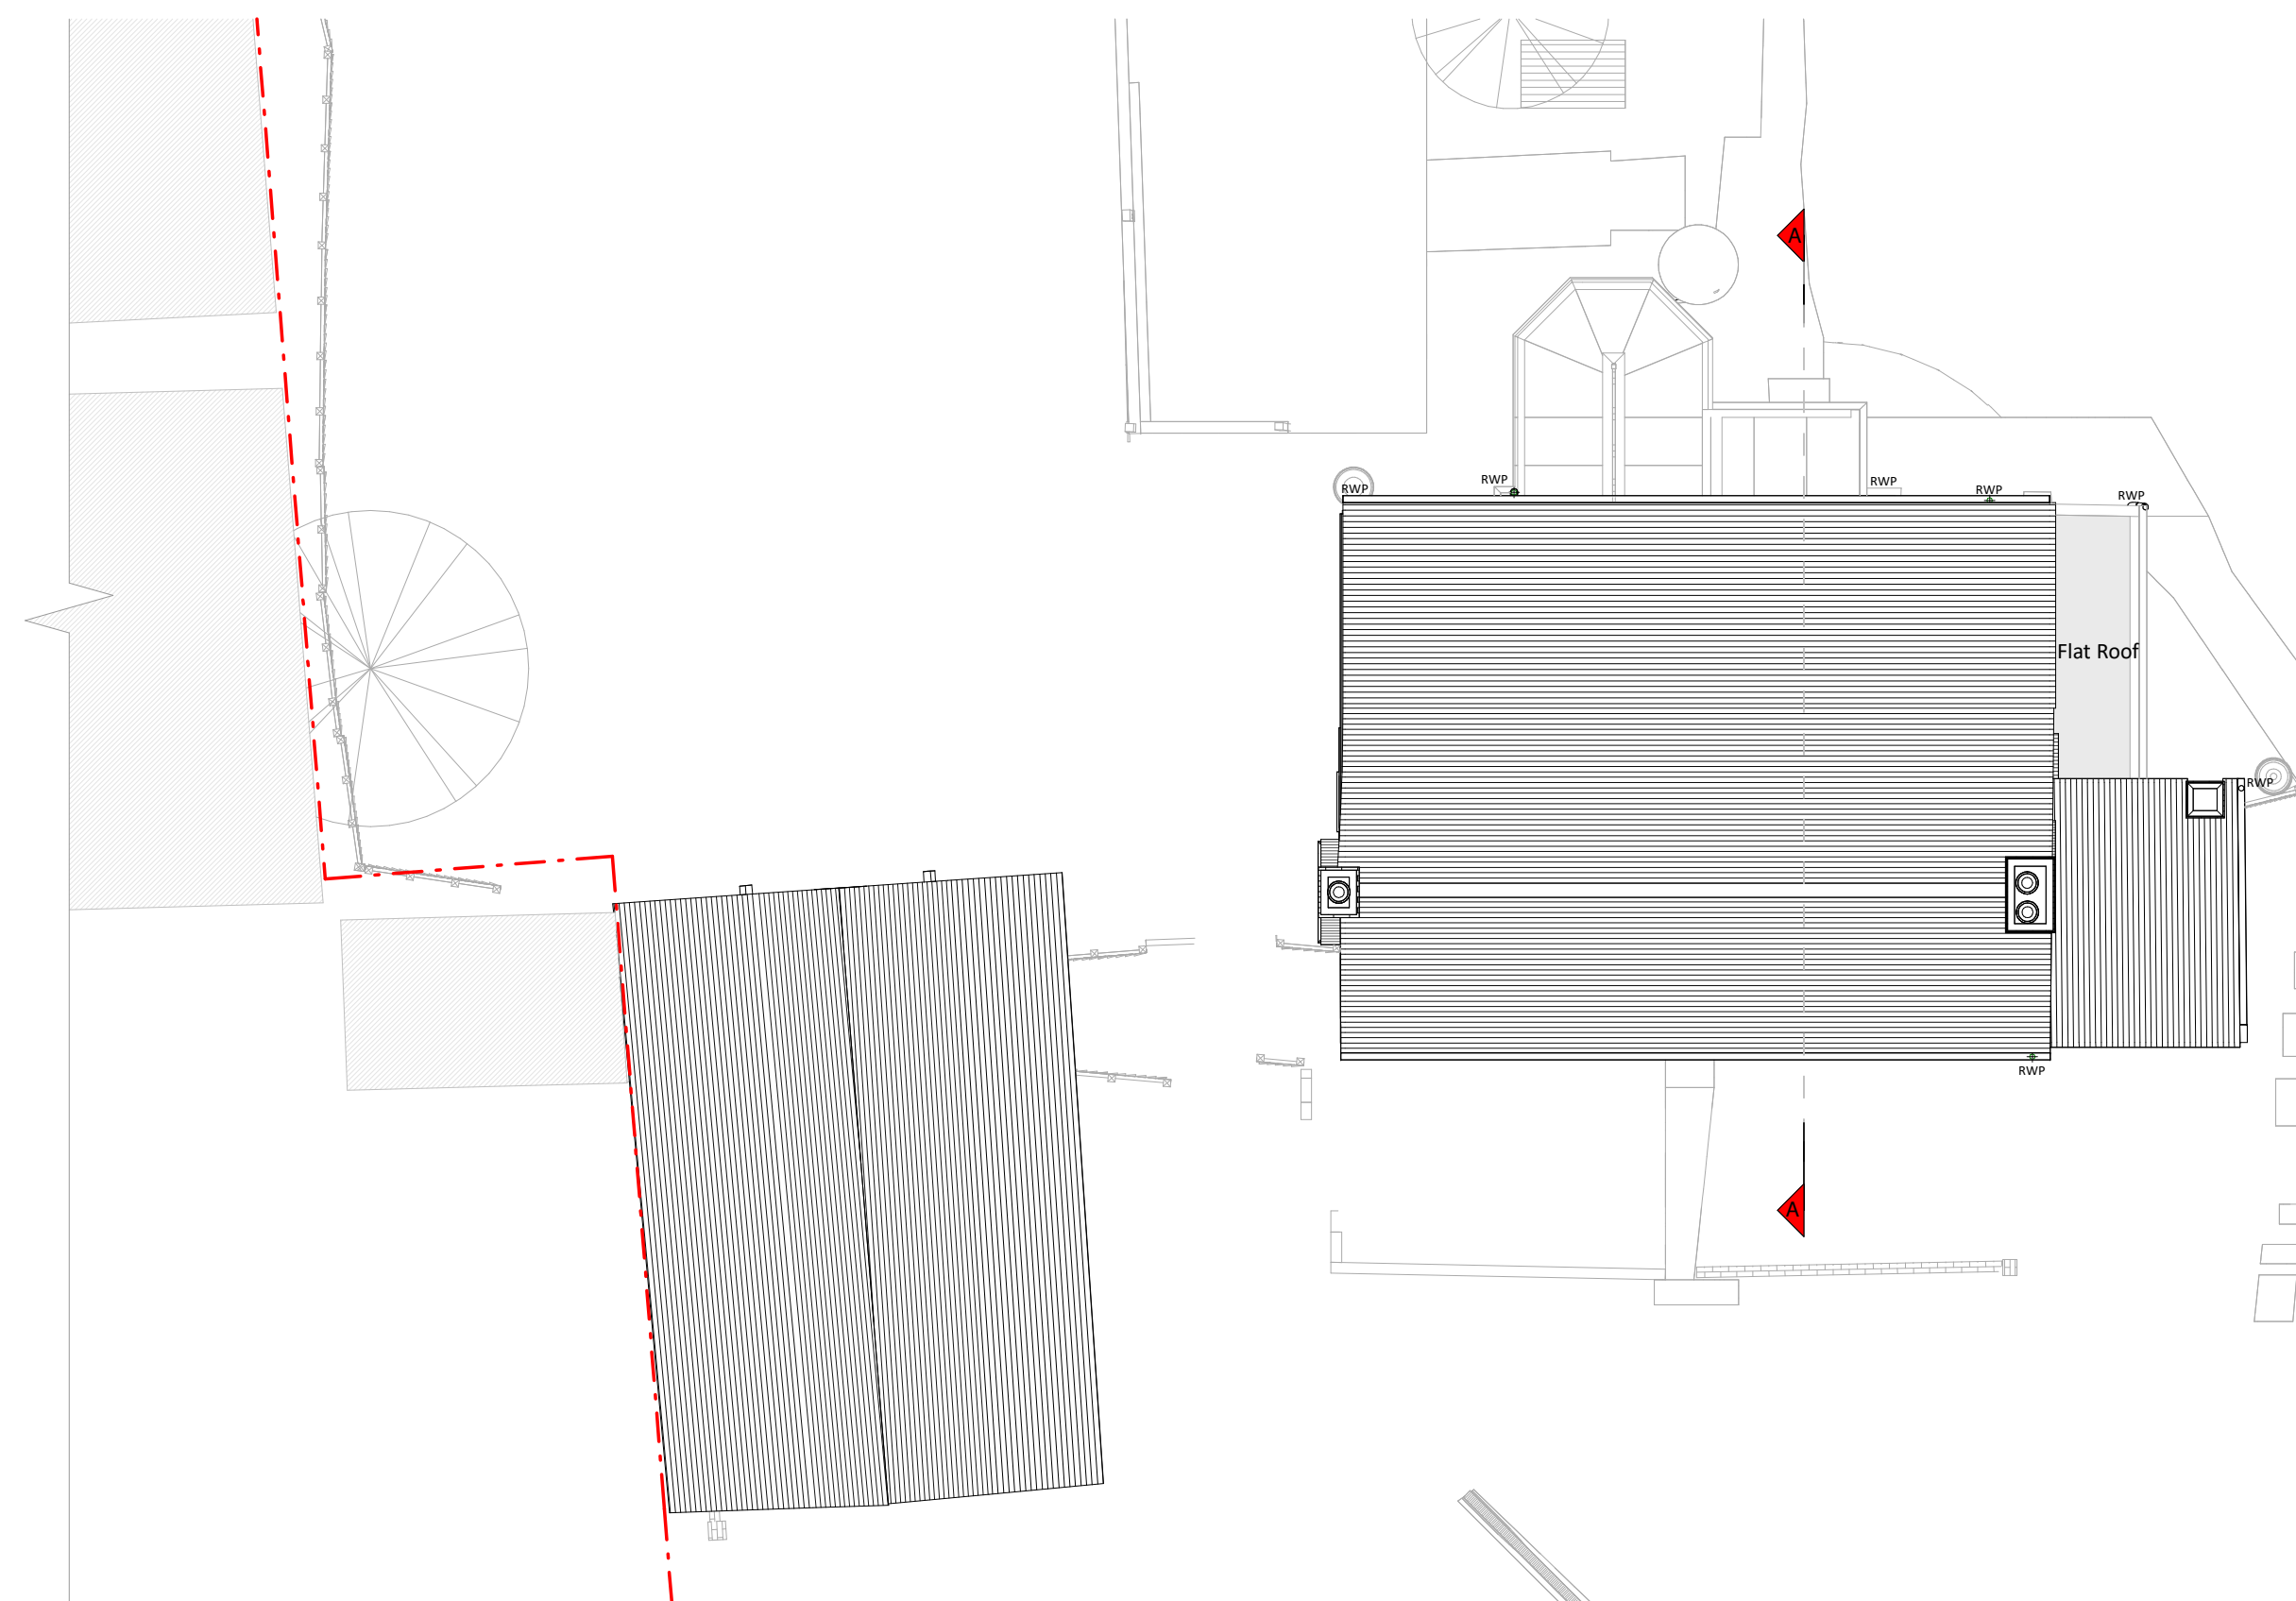
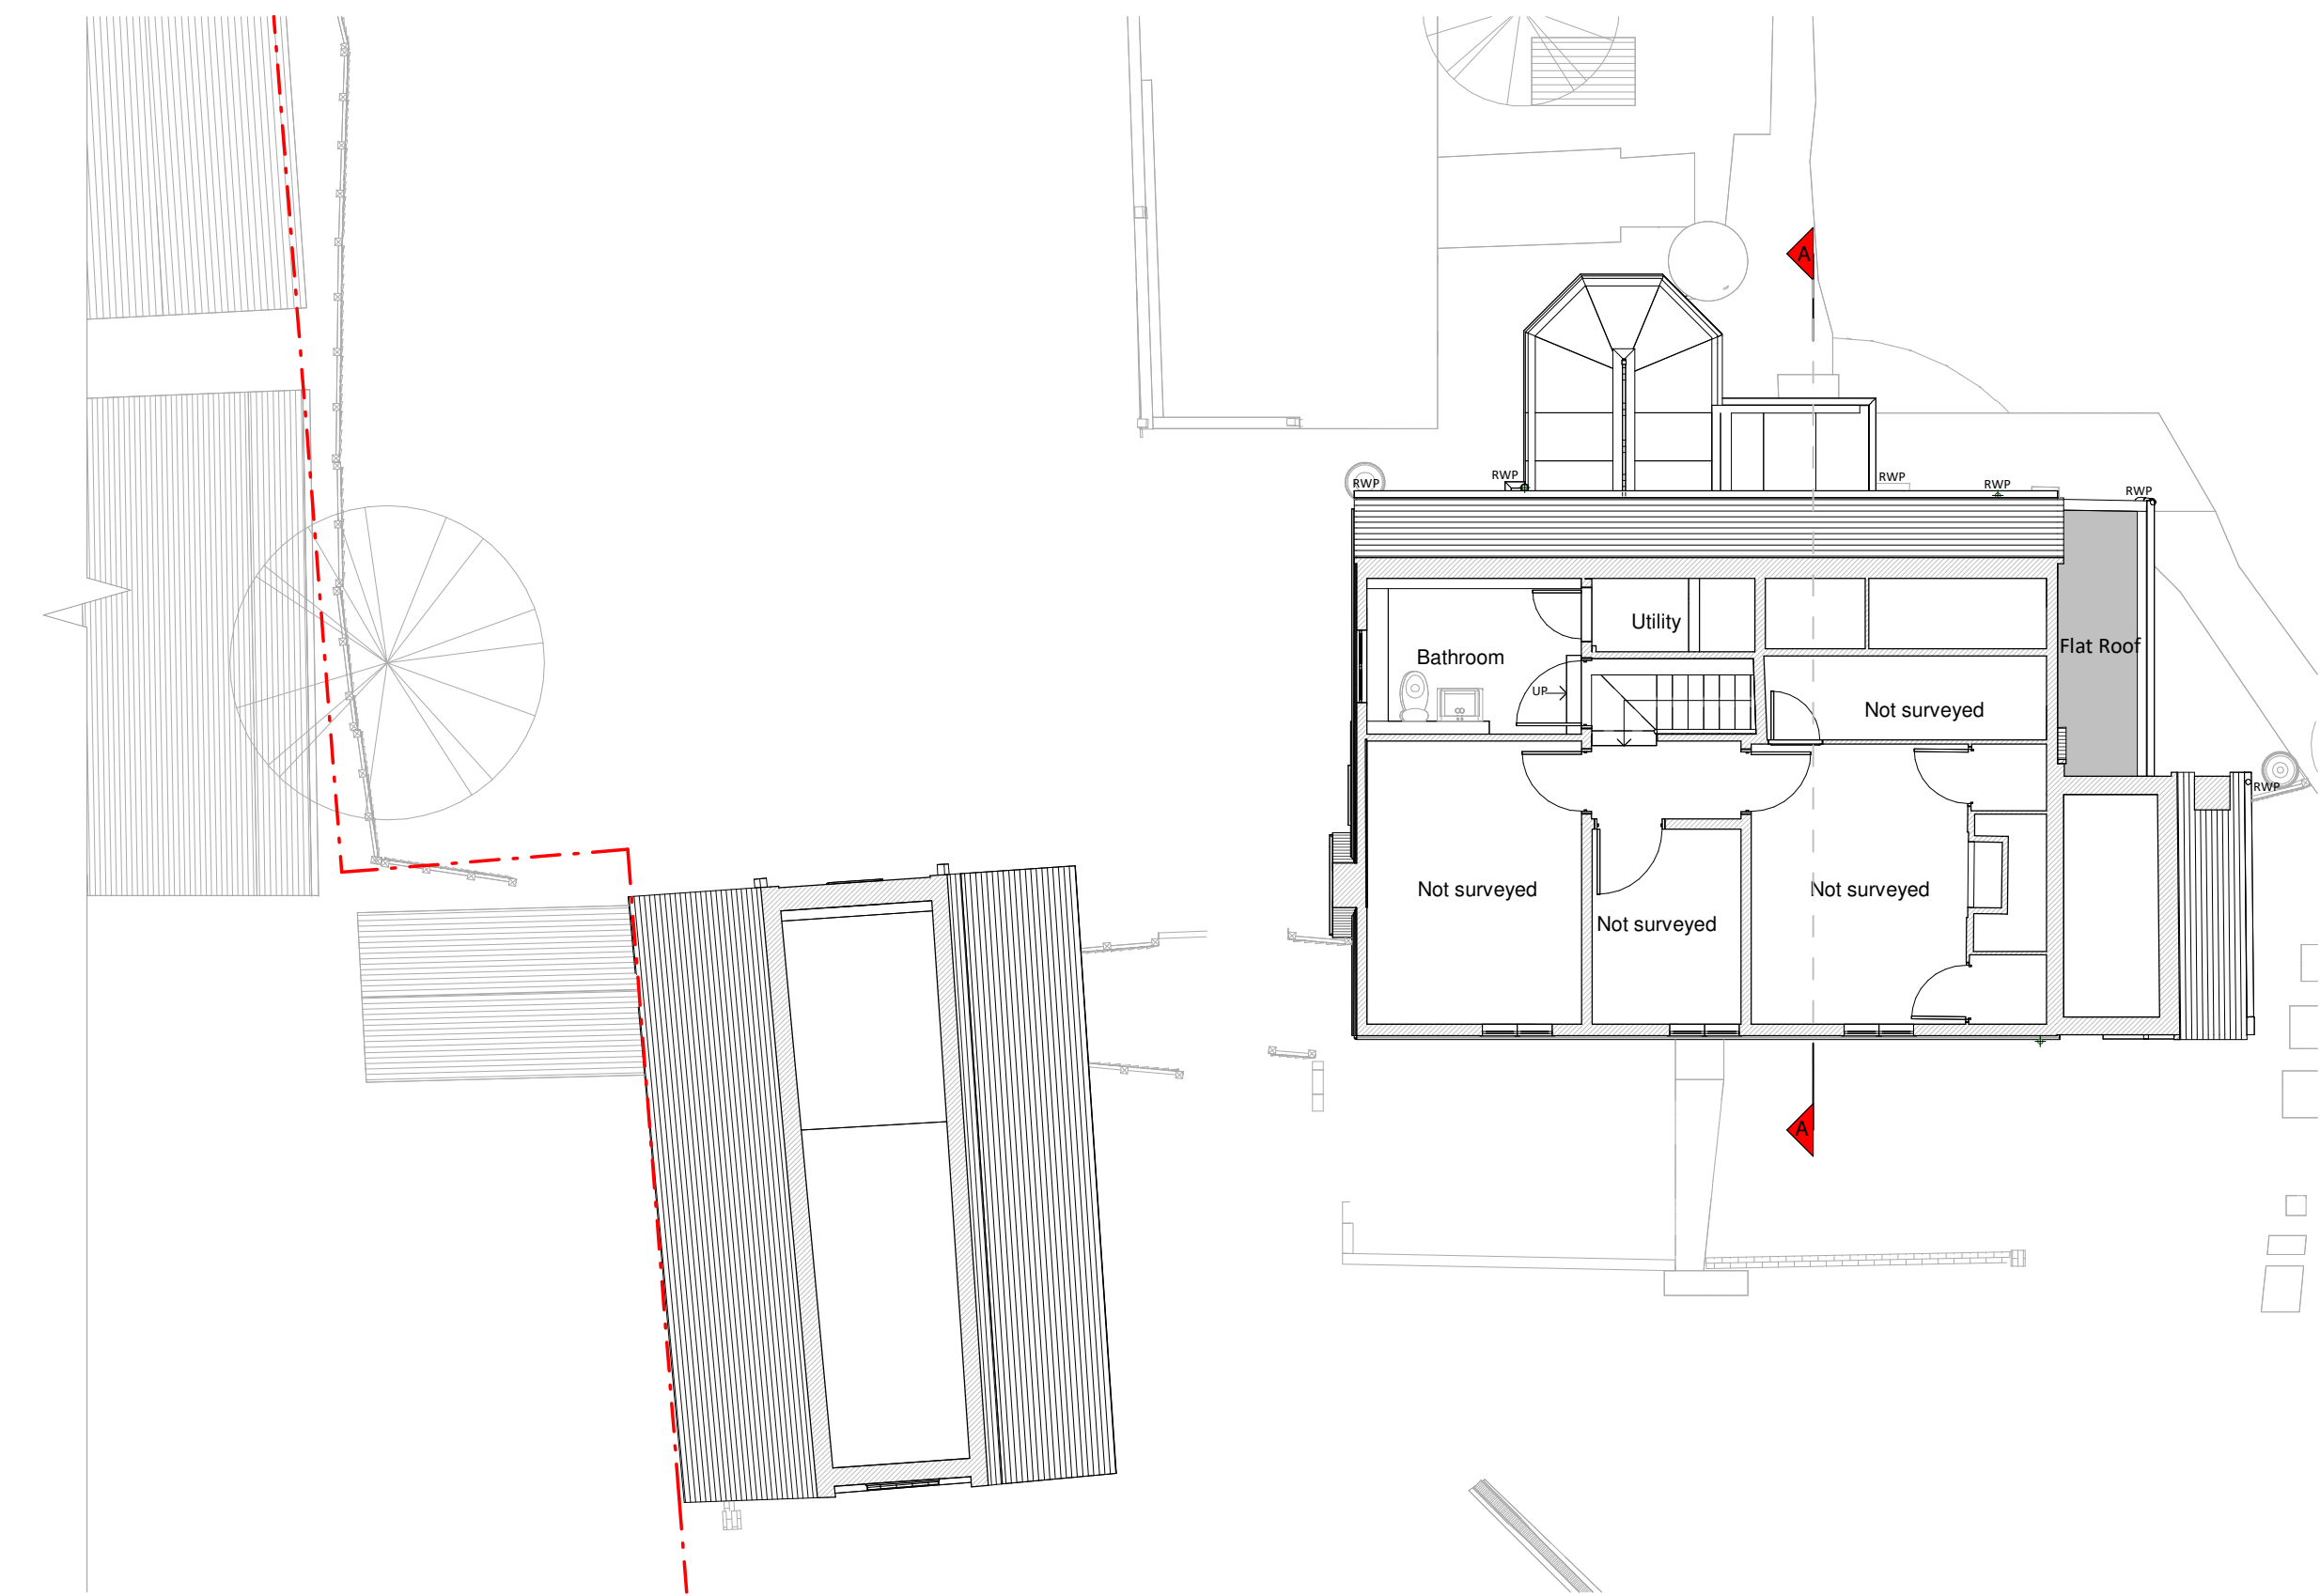


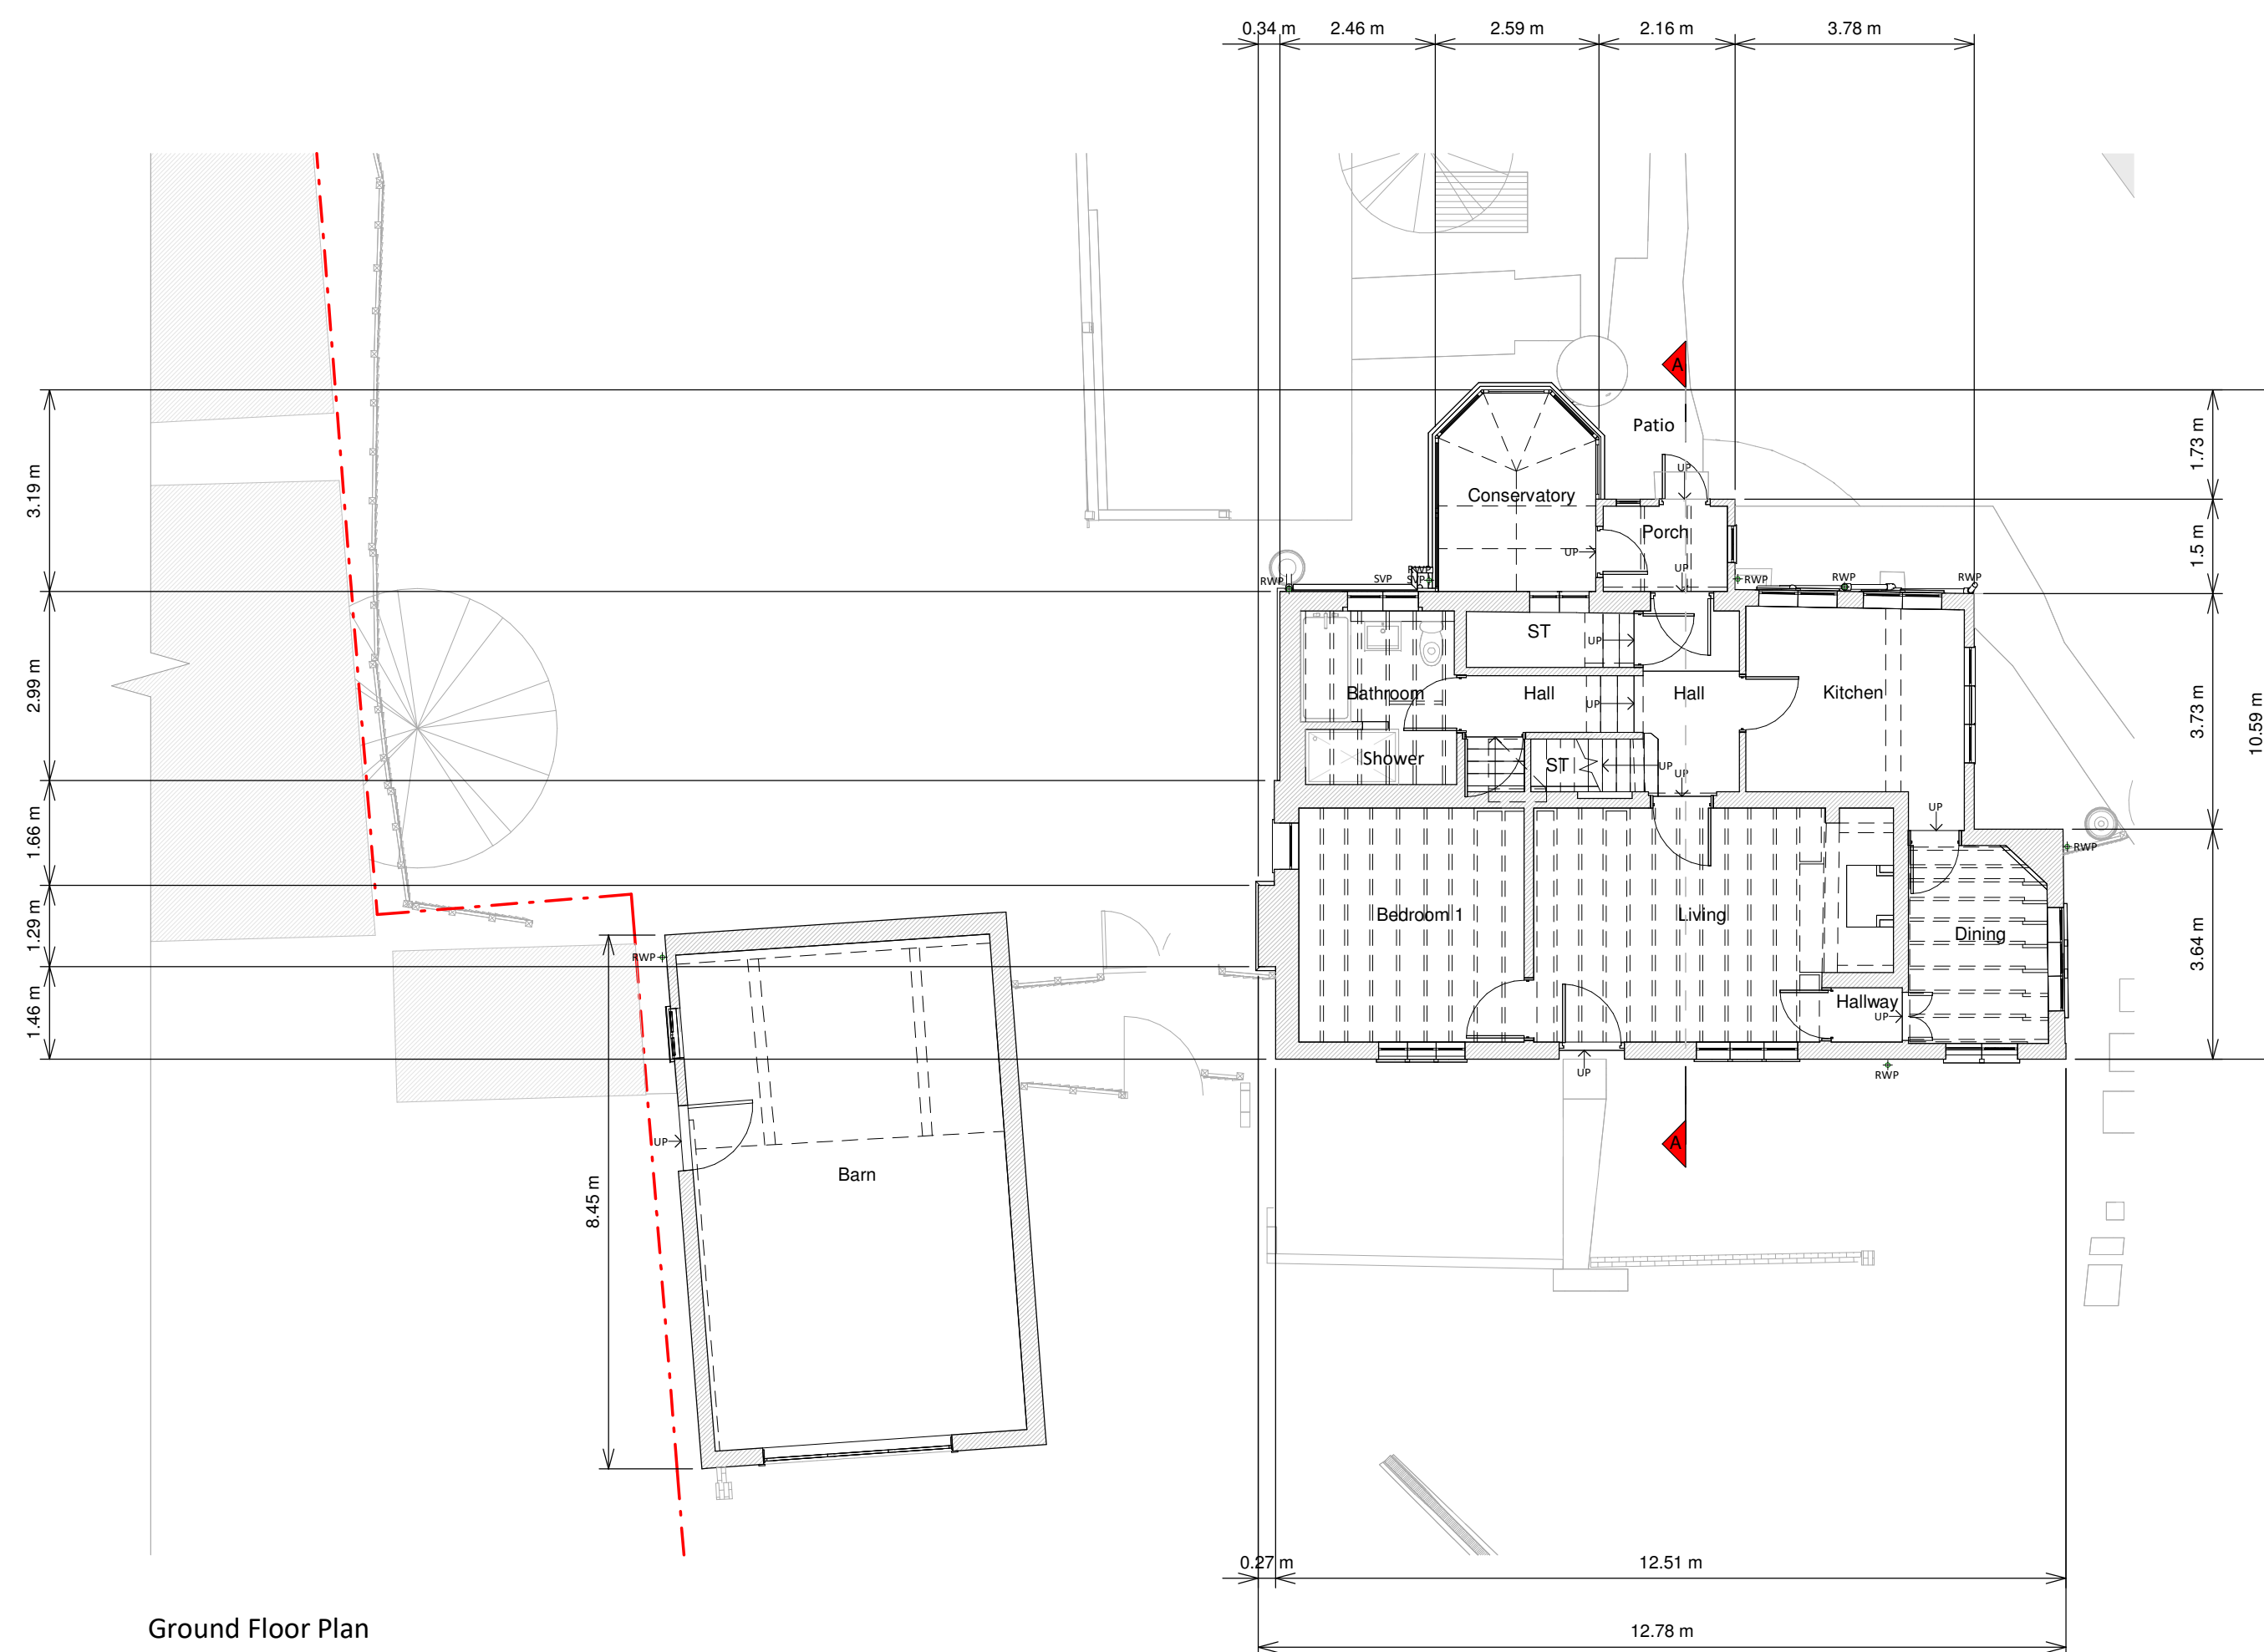

Accepted for the design and this drawing is the property of RESI. Reproduction in whole or in part is forbidden without written sanction of RESI. This drawing must be used in conjunction with all other relevant documentation and drawings.

RESI accepts no liability for any expense, loss or damage whatsoever nature and however arising from any variation which has not been referred to them and their approval obtained.

Not out to actual scale. Do not scale, except unless for printing purposes. All dimensions to be cross-checked site prior to manufacture and construction. Any discrepancies to be reported to RESI immediately.

Starting Materials:

work / Walls - Red brick, white painted brick
s, painted timber horizontal cladding and clay tiles
ding

Shed roof - Slate roof

roof - felt or similar

Windows - White painted timber frame window and
the uPVC conservatory windows

rs - White painted timber garage door and glazed
el door and white uPVC conservatory doors

2's / Gutter's / Fascia's - Black uPVC downpipe,
ers and painted fascias

EY

- Existing walls - - - Boundary line
Existing furniture = = = Level line
 - - - 1.5m head height
 - - - 2.0m head height


[illegible]

proposed rear ground floor extension, internal alterations, existing barn alterations and all associated works at Rowfant Mill Stage off Old Hollow, RH10 4TB

g States

Planning Drawings


Drawing Title	
Drawing Floor Plans	
00 @ A1	Drawn AR
025	Checked BV
g No. 463-1100	Rev A

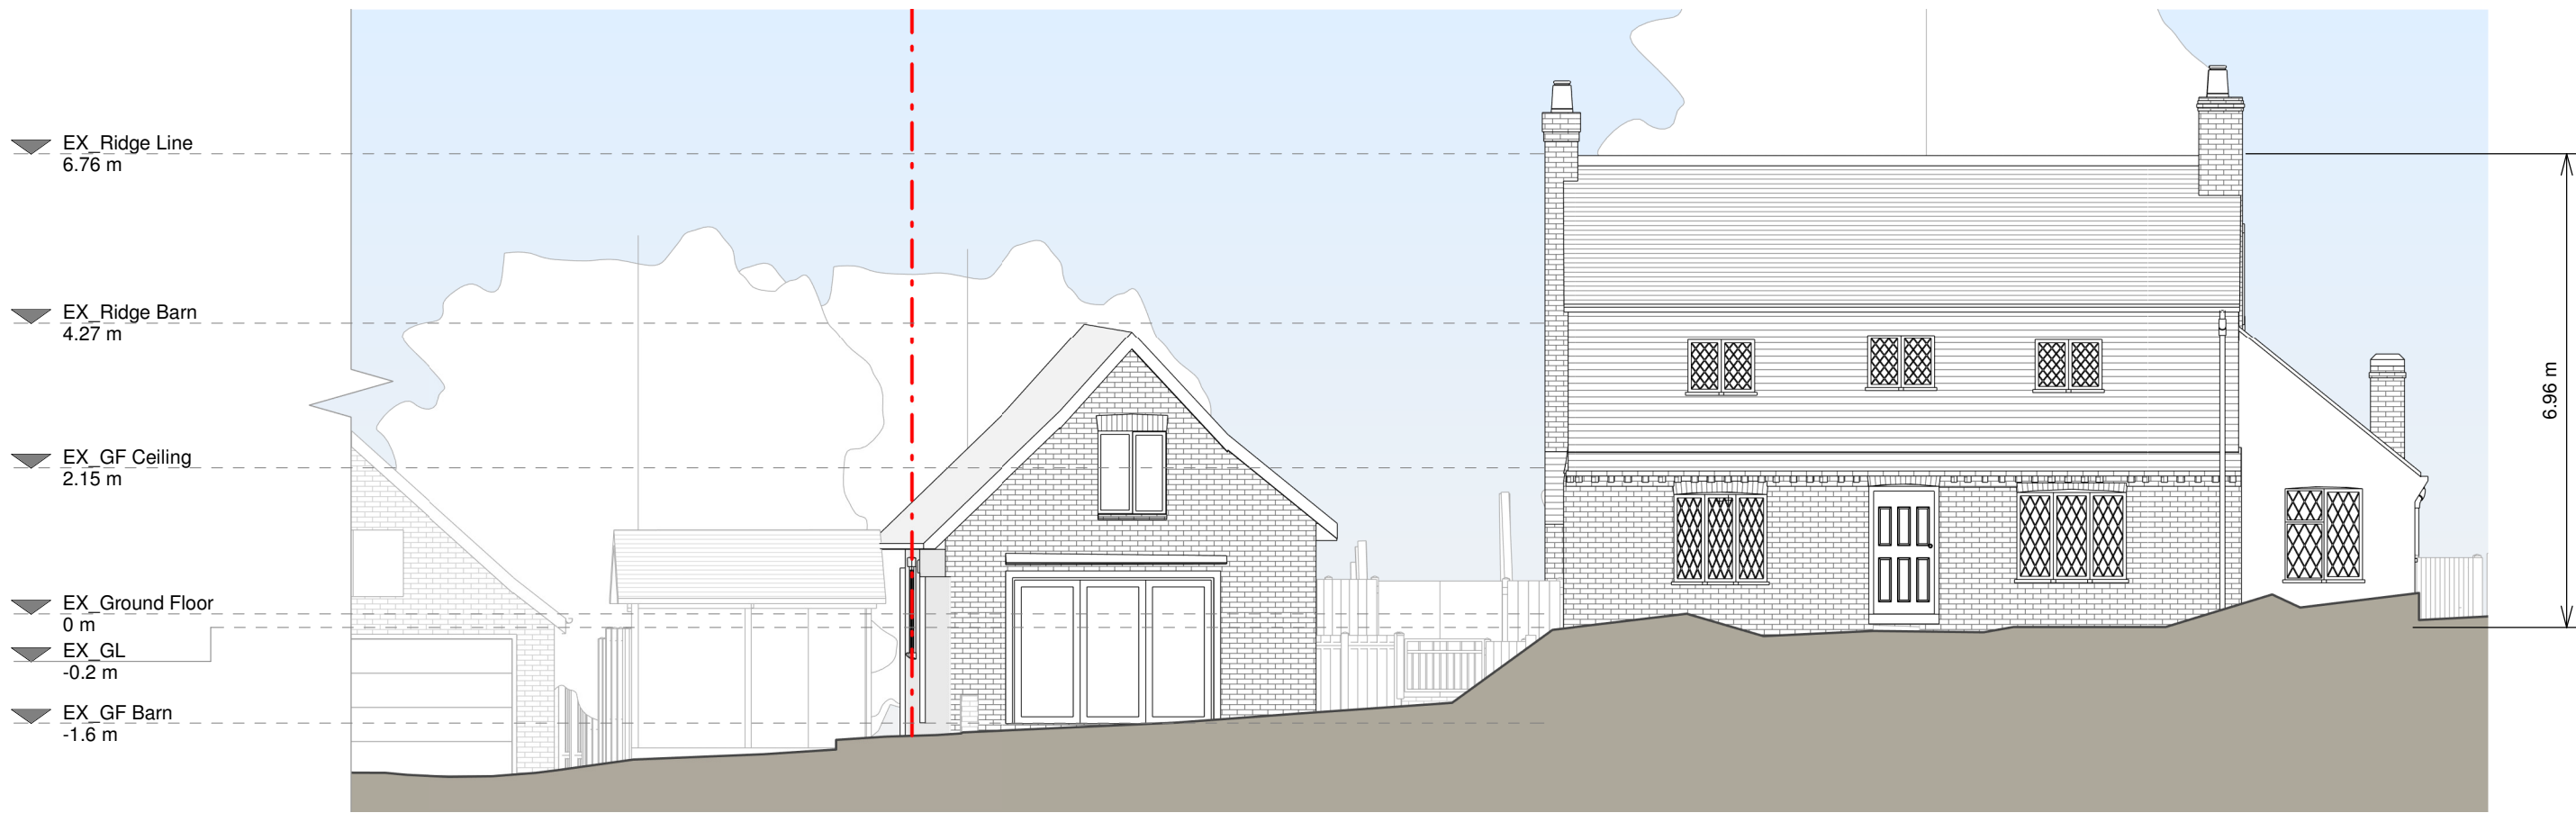


Front Elevation




Left Side Elevation

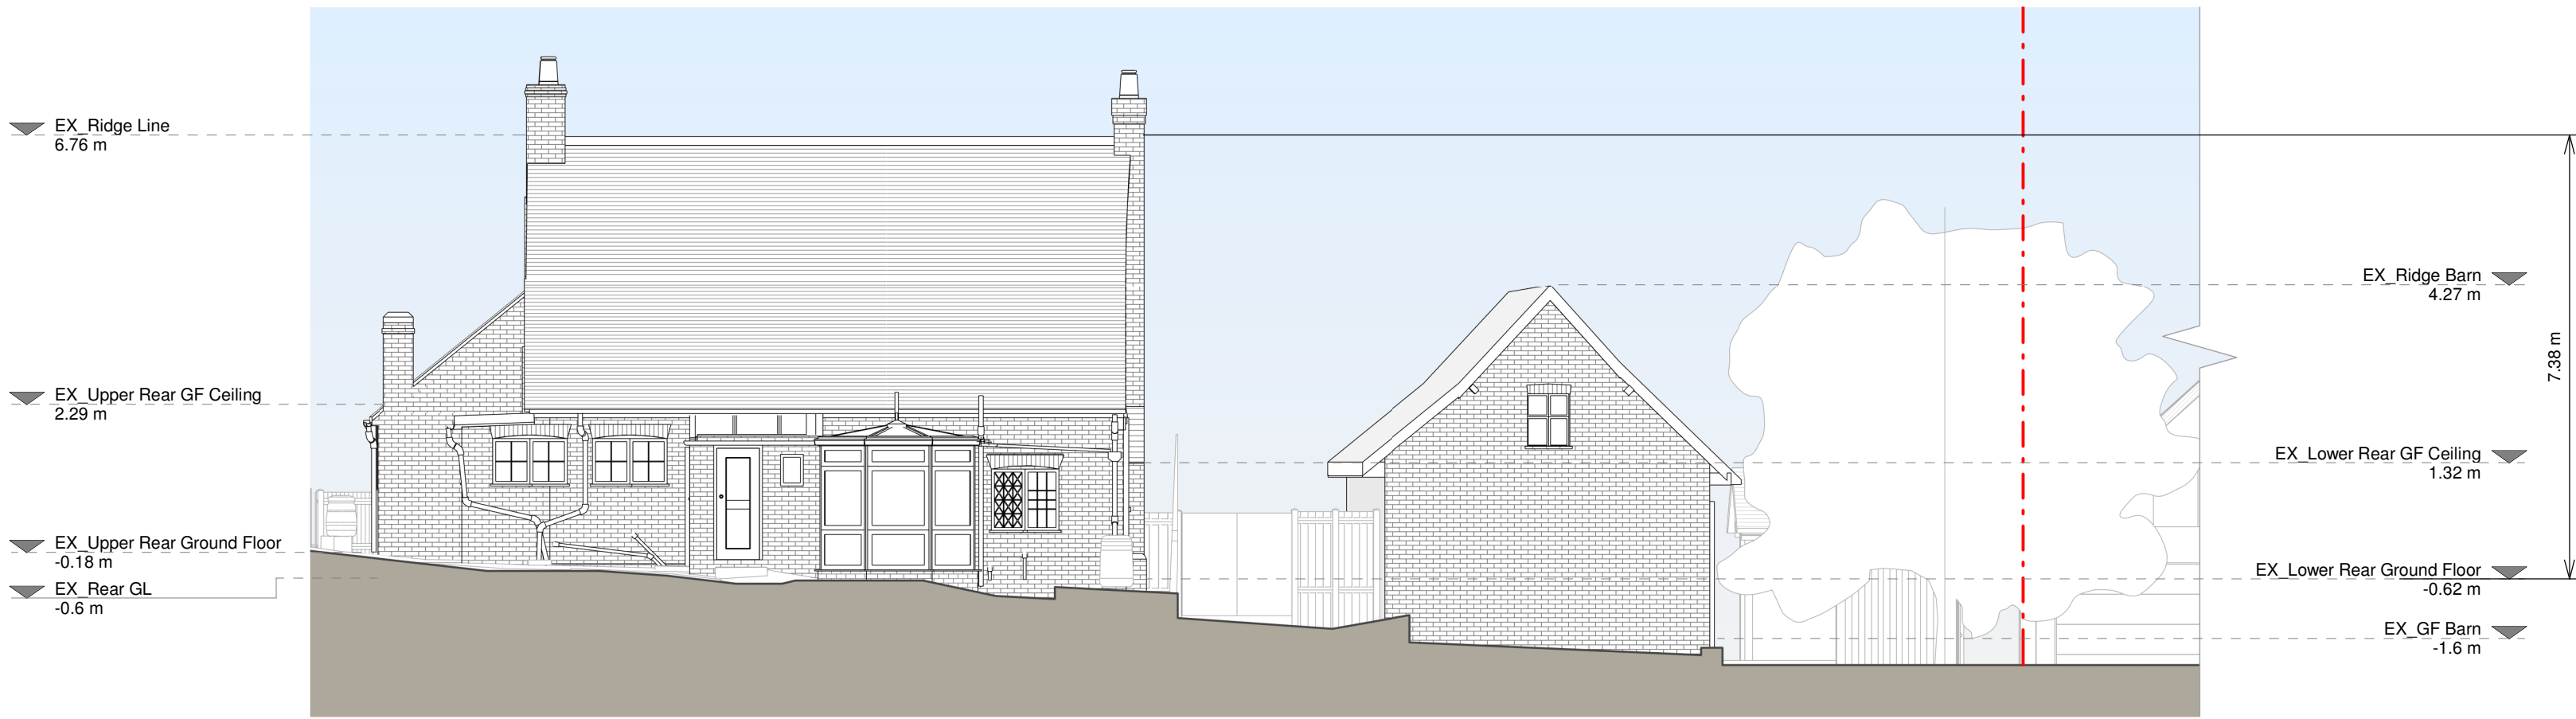

Rear Elevation

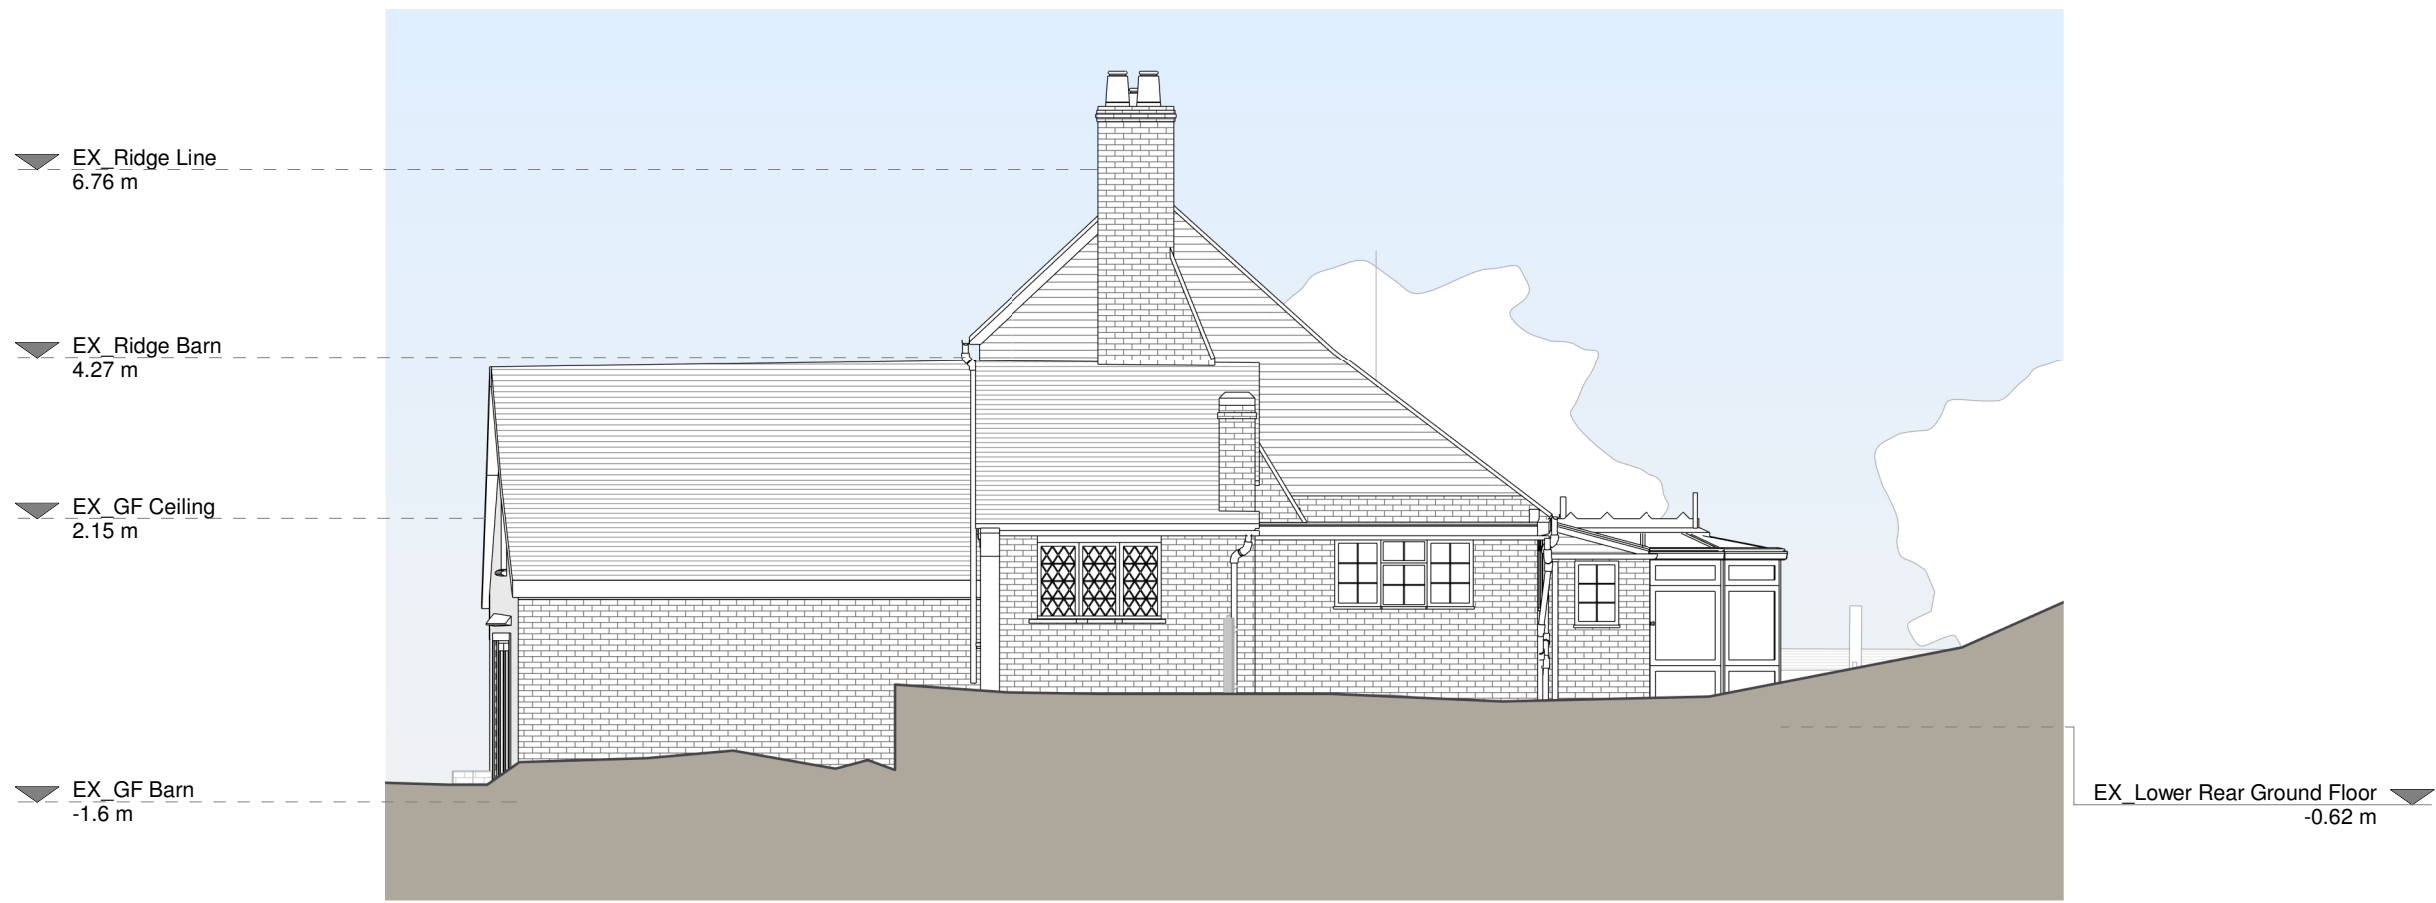

Right Side Elevation

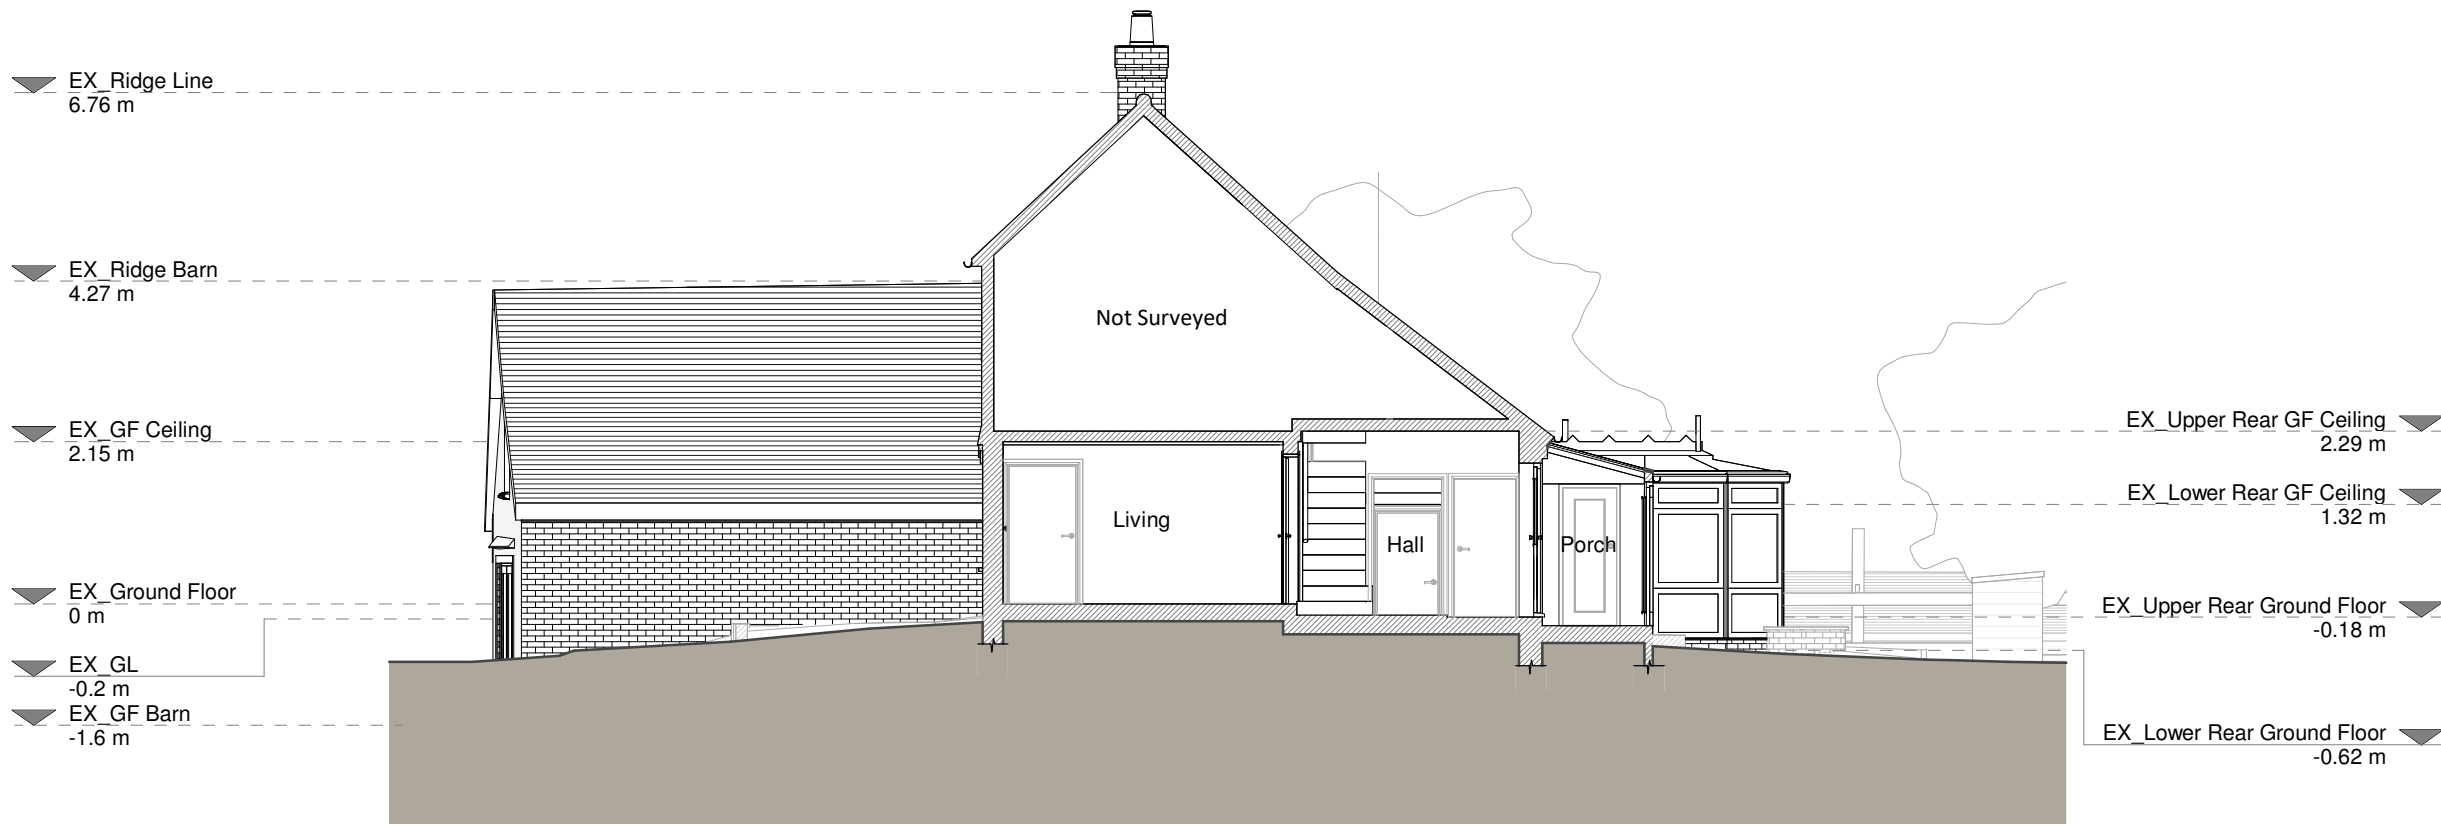

Section A - A

Copyright in the design and this drawing is the property of RSI. Reproduction in whole or in part is prohibited without the written consent of RSI. This drawing must be read in conjunction with all other relevant documentation and drawings.

RSI accepts no liability for any expense, loss or damage of whatsoever nature and however arising from any variations which have not been referred to them and their approval is required.

Print not to actual scale. Do not scale, except where for Planning purposes. All dimensions to be cross-checked on site prior to construction and construction. Any discrepancies to be reported to RSI immediately.

Existing Materials:

Brickwork / Walls - Red brick, white painted brick walls, painted timber horizontal cladding and clay tiles cladding.

Pitched roof - Slate roof

Flat roof - Felt or similar

Windows - White painted timber frame window and white uPVC conservatory windows.

Doors - White painted timber garage door and glazed panel door and white uPVC conservatory doors.


RWPs / Gutters / Fascia - Black uPVC downpipe, gutters and painted fascias.


KEY


	Existing walls		Boundary line
	Existing furniture		Level line
			1.5m head height
			1.8m head height

Revision		
Rev	Notes	Date
A	Planning Issue	05/02/2025

Job Title	
Proposed rear ground floor extension, internal alterations, existing barn alterations and all associated works at Rowfant Mill Cottage off Old Hollow, RH10 4TB	
Drawing Status	
Planning Drawings	
Client	
Heather Hutchins	
Drawing Title	
Existing Elevations and Section	
Scale	Drawn
1:100 @ A1	AR
Date	Checked
Feb 2025	BV
Drawing No.	Rev
8194463-1200	A

 

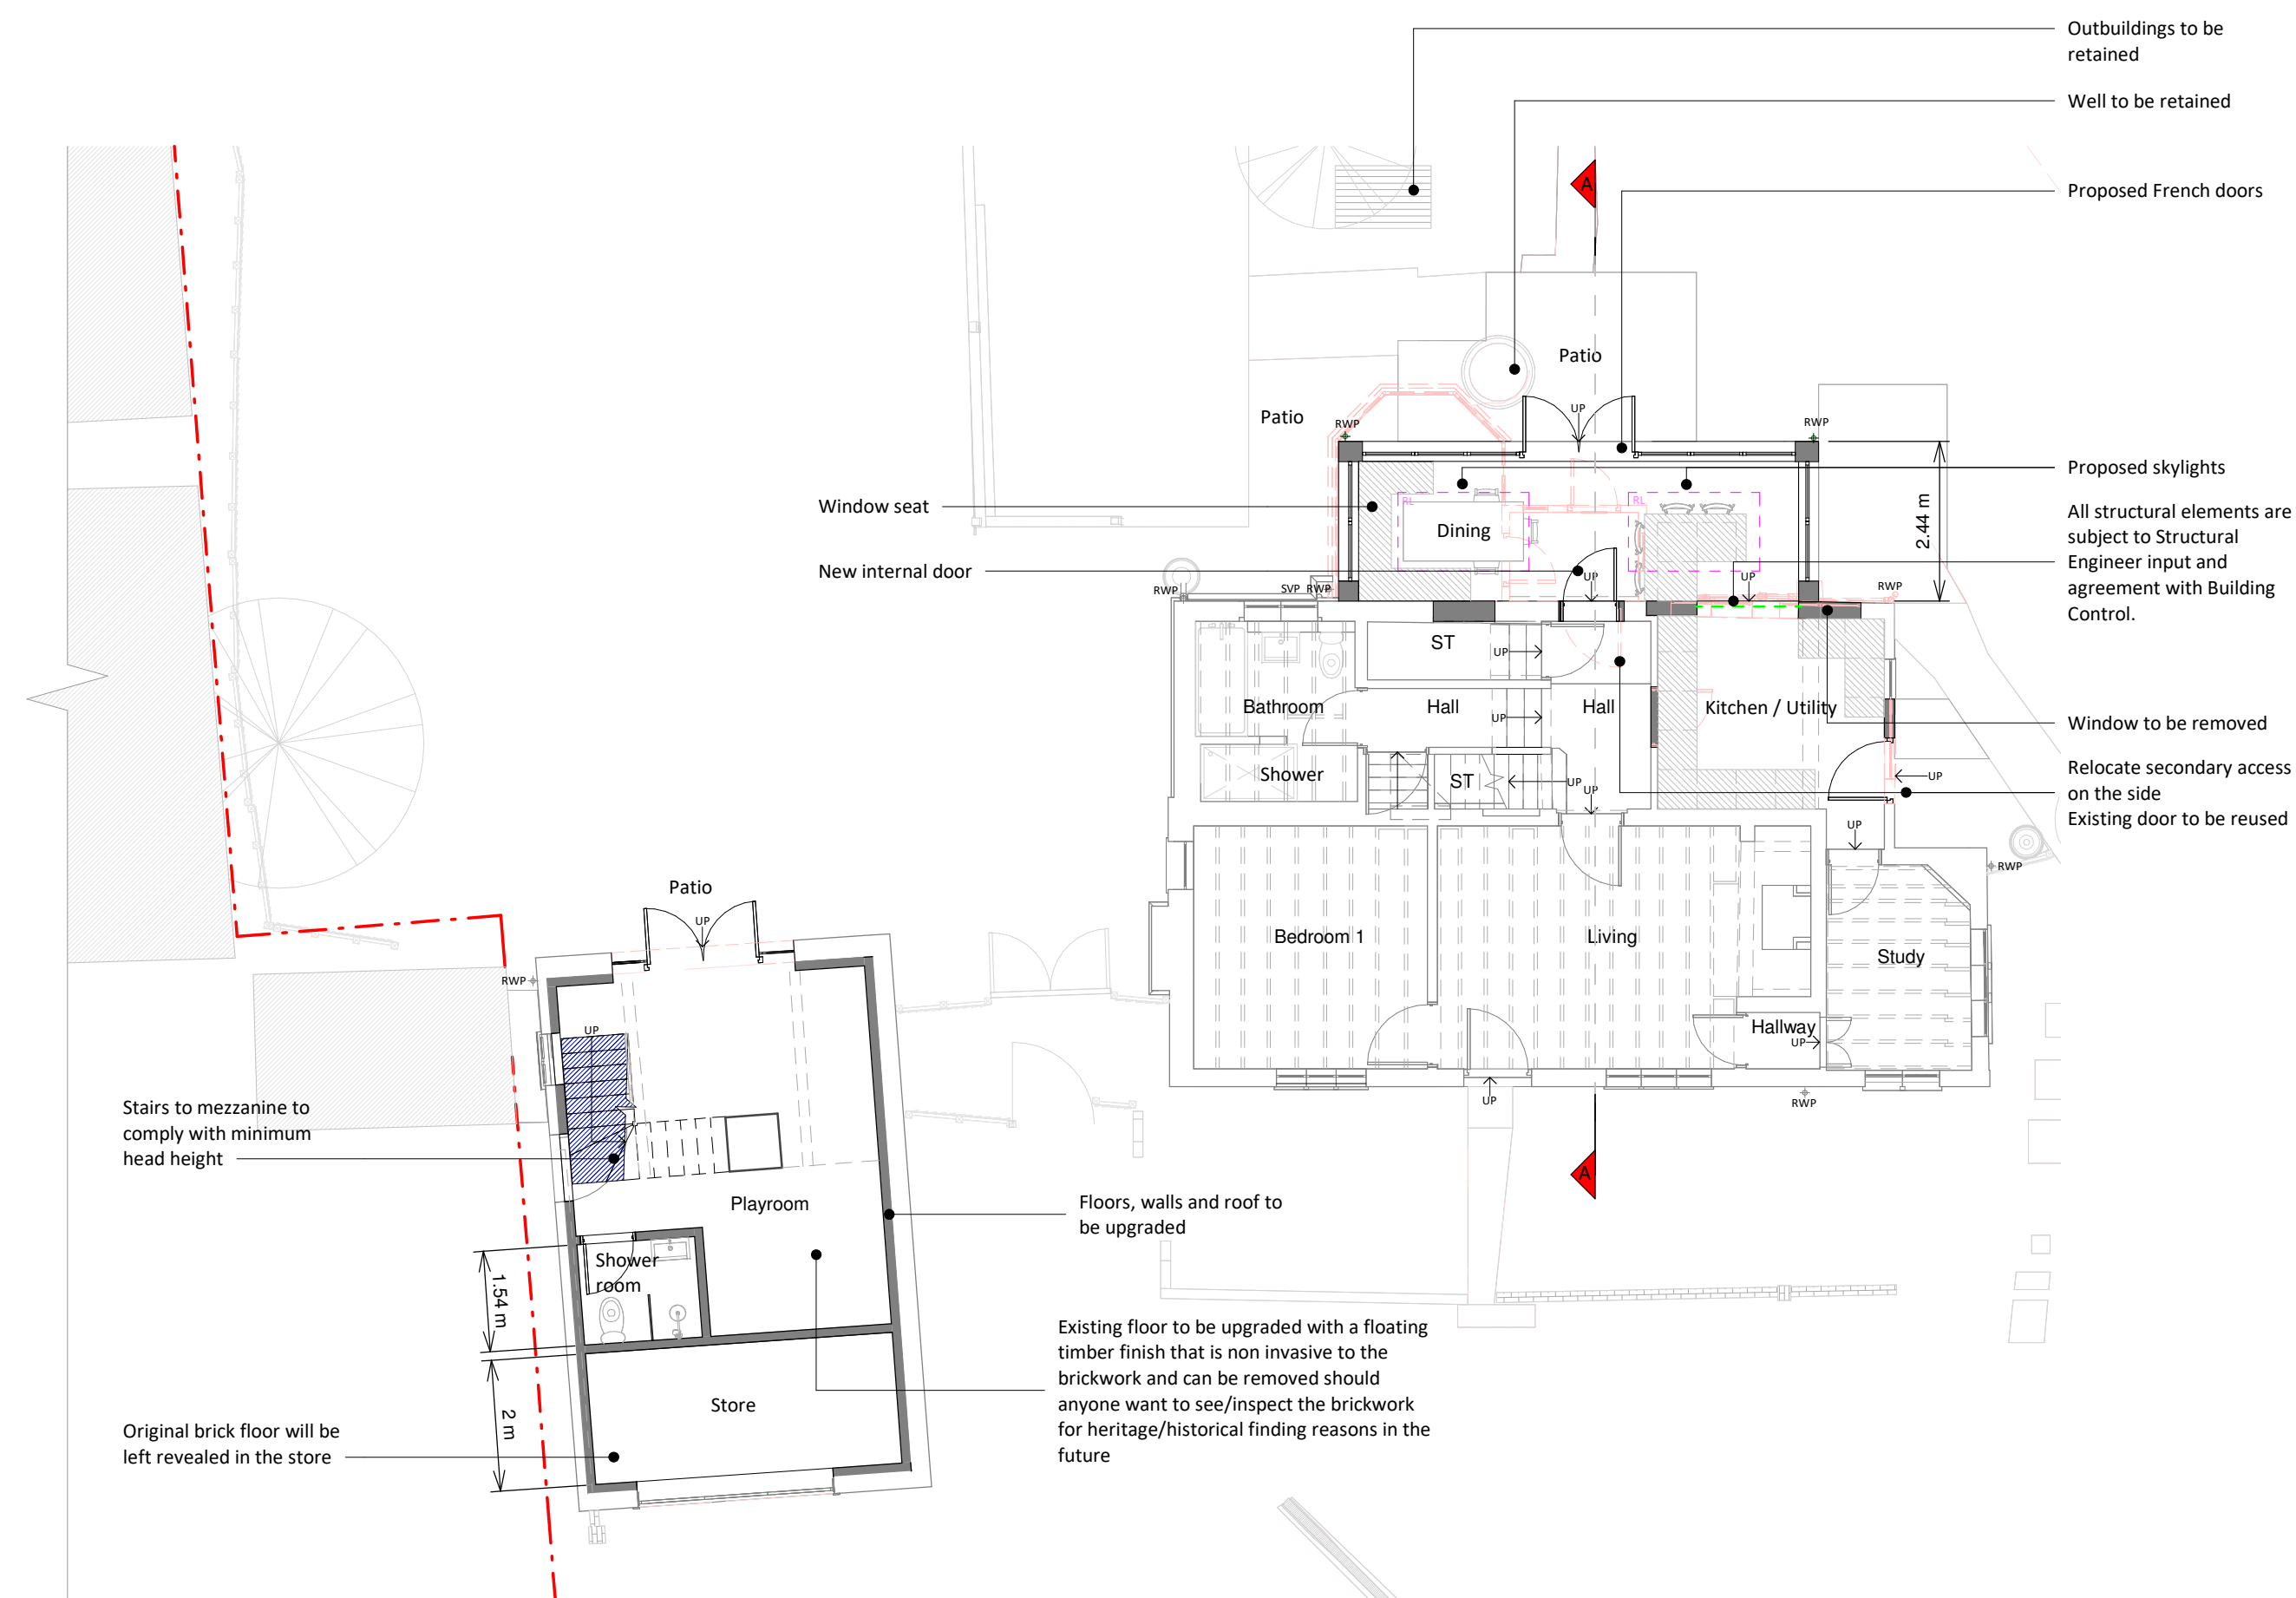[illegible]

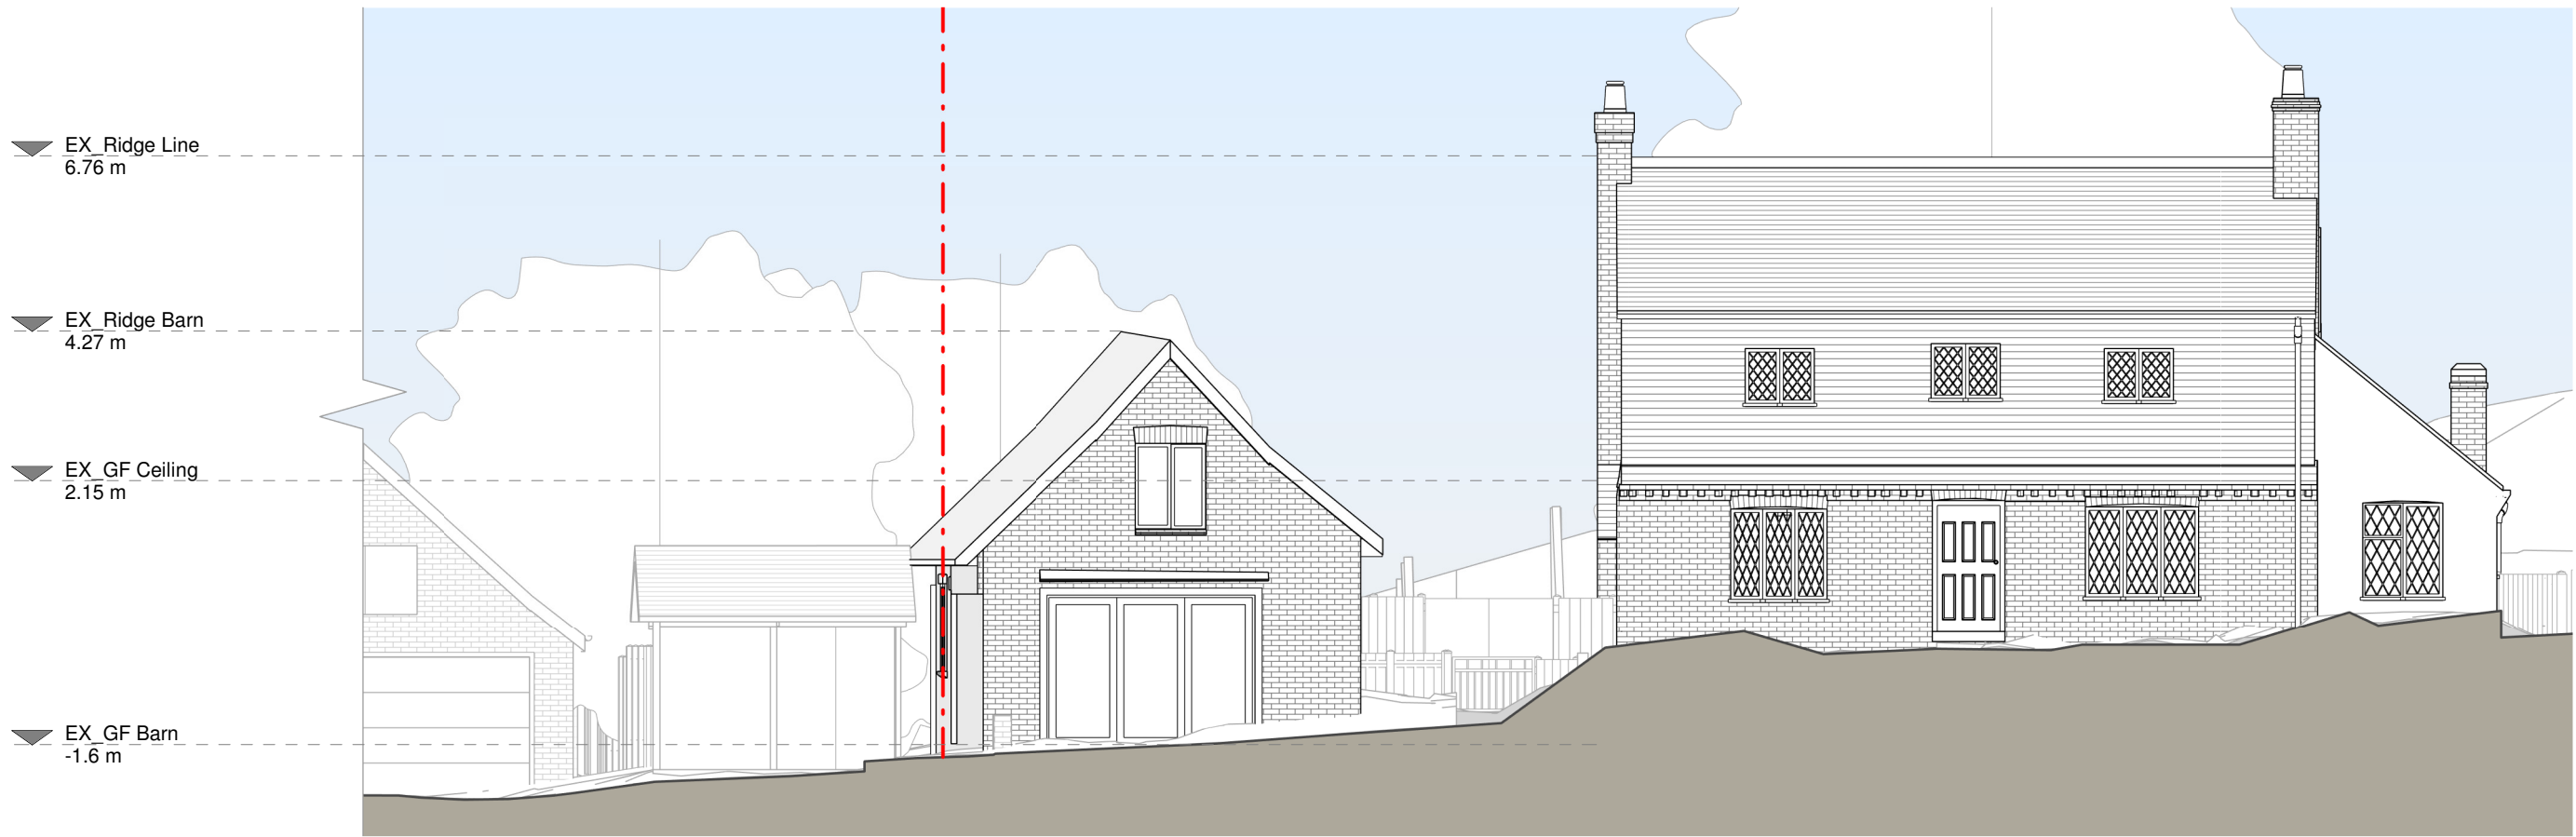


Front Elevation




Left Side Elevation



Rear Elevation

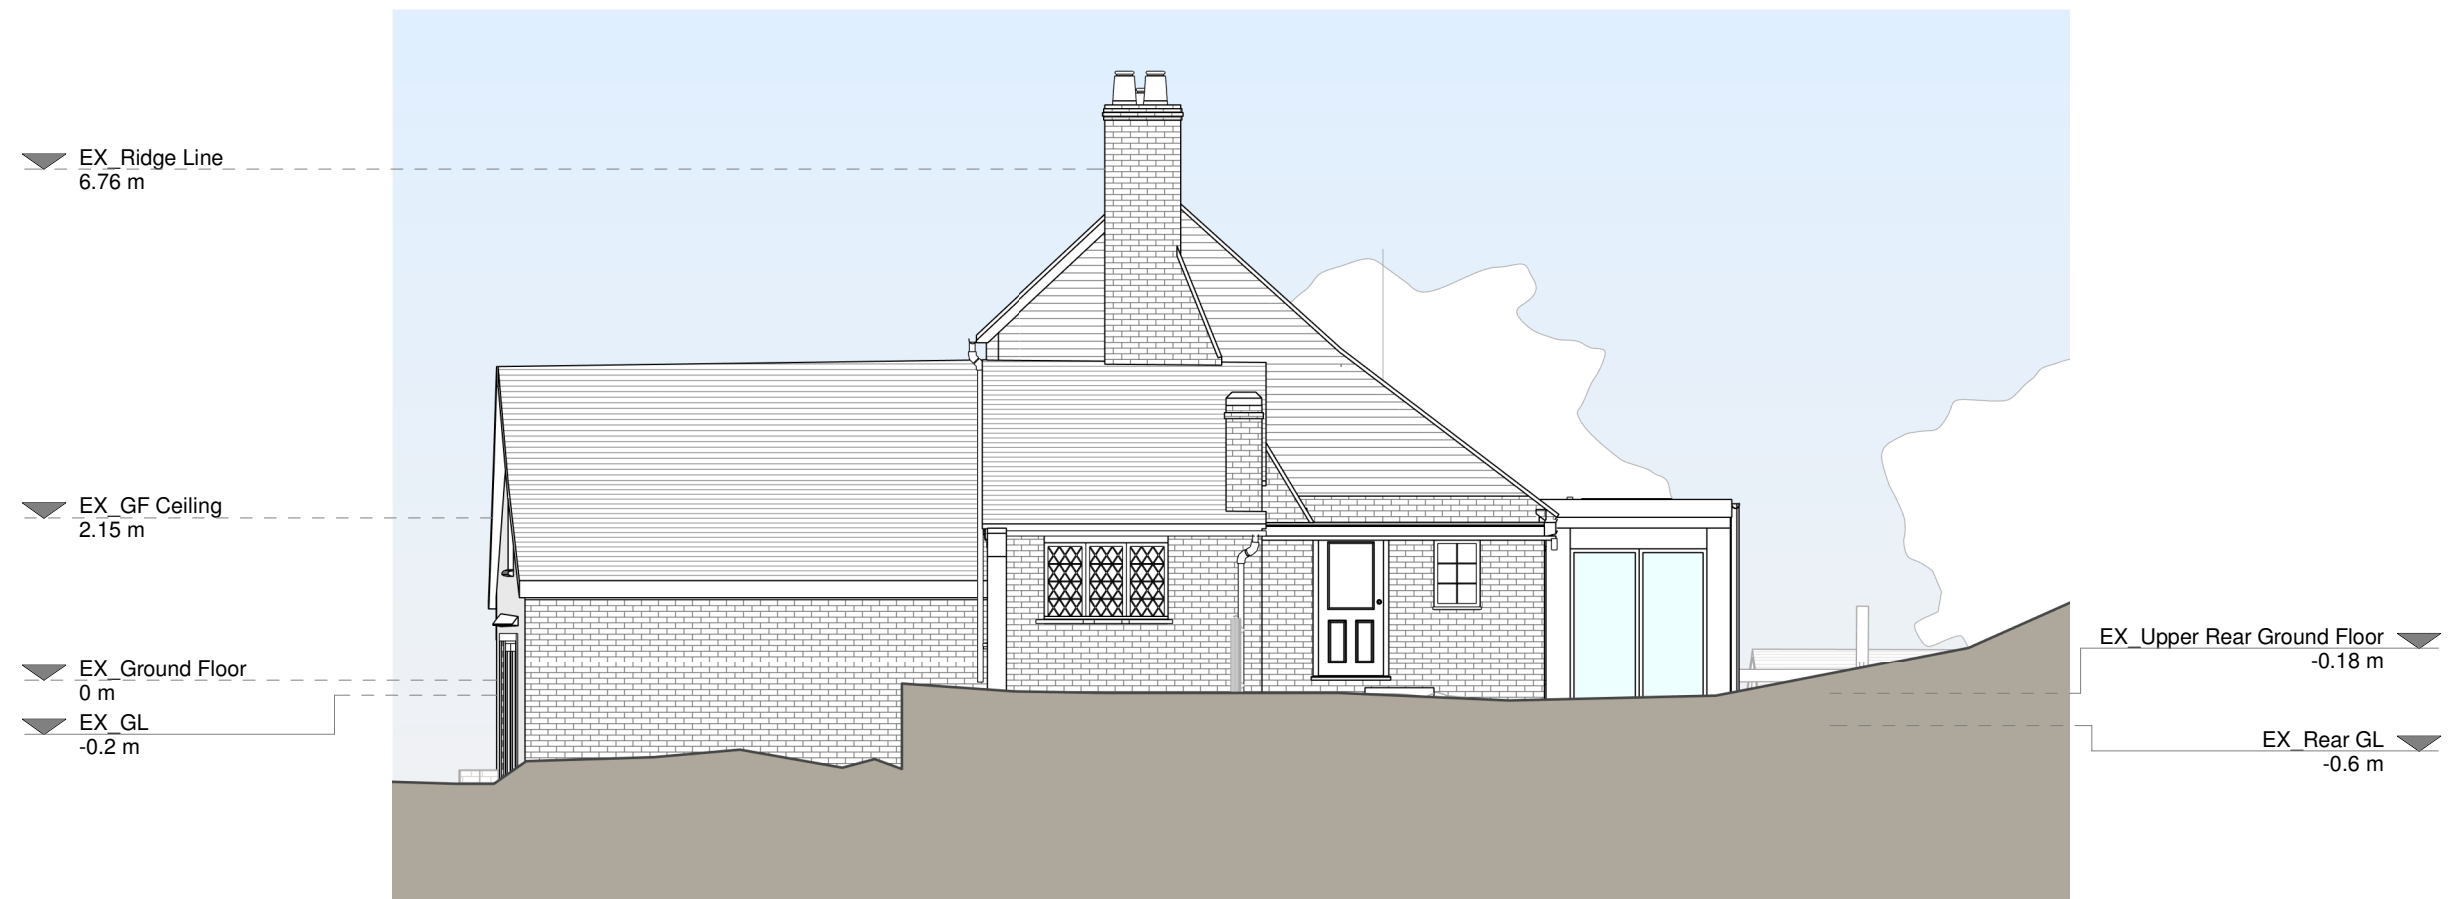

Right Side Elevation

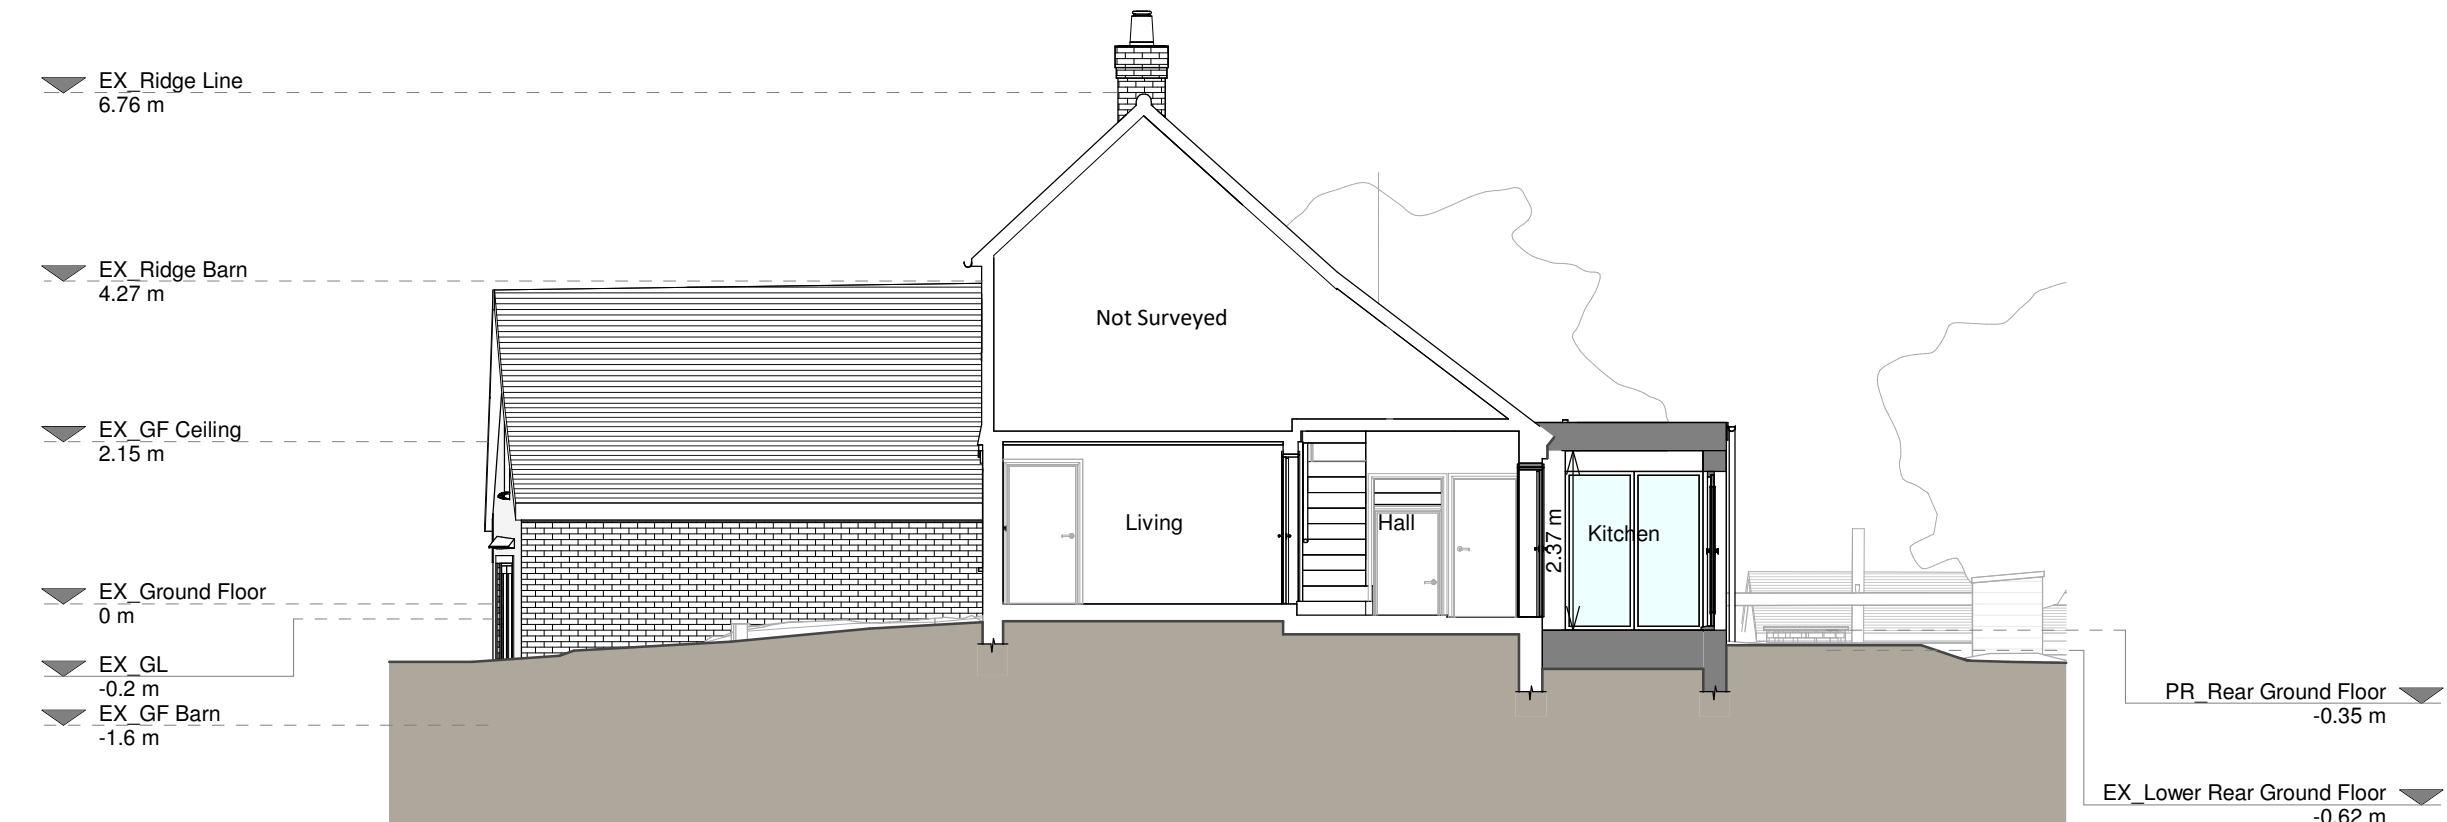

Section A - A

Copyright in the design and this drawing is the property of RESI. Reproduction in whole or in part is prohibited without the written consent of RESI. This drawing must be read in conjunction with all other relevant documentation and drawings.

RESI accepts no liability for any expense, loss or damage of whatsoever nature and however arising from any variations which have not been referred to them and their approval is obtained.

Print out to actual scale. Do not scale, except unless for Planning purposes. All dimensions to be cross checked on site prior to construction and construction. Any discrepancies to be reported to RESI immediately.

Proposed Materials

Brickwork / Walls - Brick to match existing
Pitched roof - Slate roof to match existing
Flat roof - Fibreglass
Windows - Aluminium frame windows and rooflights
Doors - Aluminium frame patio doors and timber side door and patio door
Roofs / Gutters / Fascia's - Black uPVC downspouts, gutters and painted fascias to match existing

KEY	
Existing walls	Boundary line
Proposed walls	Proposed beam
Proposed furniture	Proposed drainage
Proposed staircase	Existing removed
Proposed windows	1.5m head height
Proposed rooflight	1.8m head height

Revision		
Rev	Notes	Date
A	Planning Issue	05/02/2025
B	Planning Amendments	22/09/2025
C	Planning Amendments	22/10/2025

RESI
Grow your home

Job Title
Proposed rear ground floor extension, internal alterations, existing barn alterations and all associated works at Rowfant Mill Cottage off Old Hollow, RH10 4TB

Drawing Status
Planning Drawings

Client
Heather Hutchins

Drawing Title
Proposed Elevations and Sections

Scale 1:100 @ A1	Drawn AR
Date Oct 2025	Checked BV
Drawing No. 8194463-3200	Rev C

