


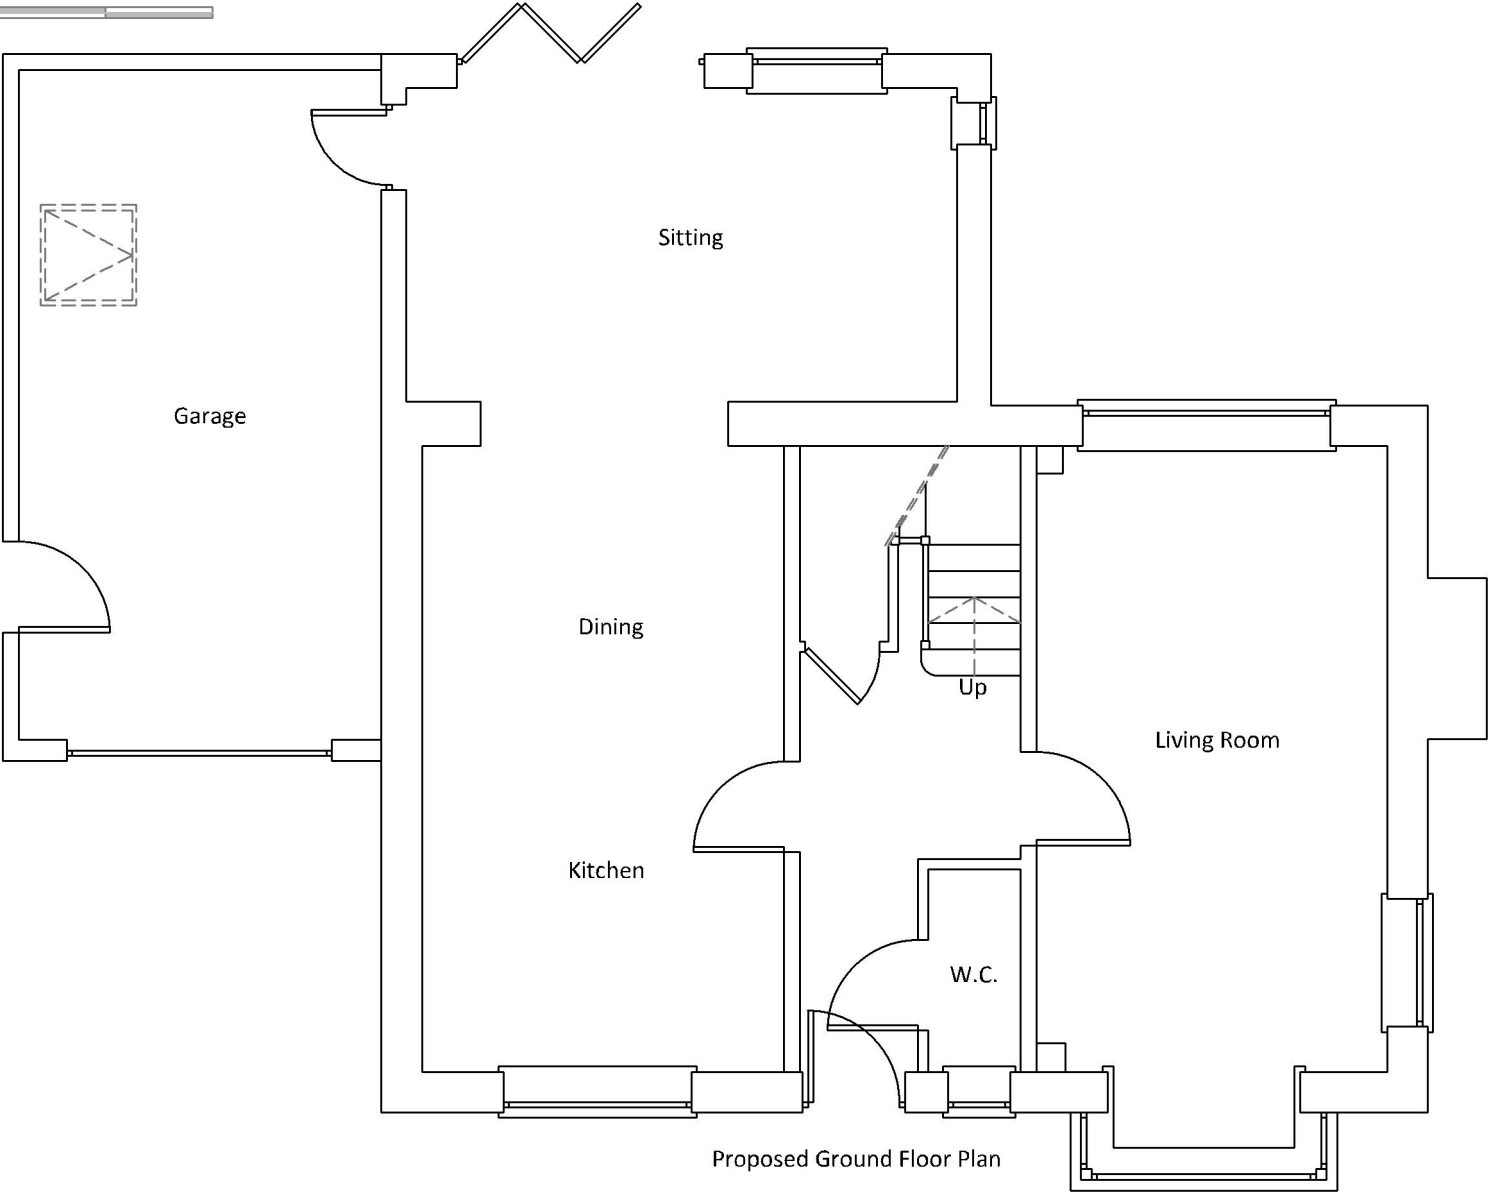

Mount View
Tattenham Crescent
Epsom
KT18 5NU
T 07402981208
E jack@commercialdrawing.com
W www.commercialdrawing.com

Drawing Title
Existing Ground Floor Plan

Project
11 Barnfield
Balcombe
RH17 6FW

Client
Mr & Mrs Carr

Scale @ A3
1:50
Job No.
BAR/2026

Issue Date
20/04/2026
Drawing No.
001

Drawn By
JT
Revision

Notes
Contractors should not scale or use the dimensions shown on this drawing. Any dimensions should be verified from the contractors own measurements taken on site before any the manufacture or installation of any materials.
This drawing is the property of CDS Ltd. It should not be copied or issued without their consent.