


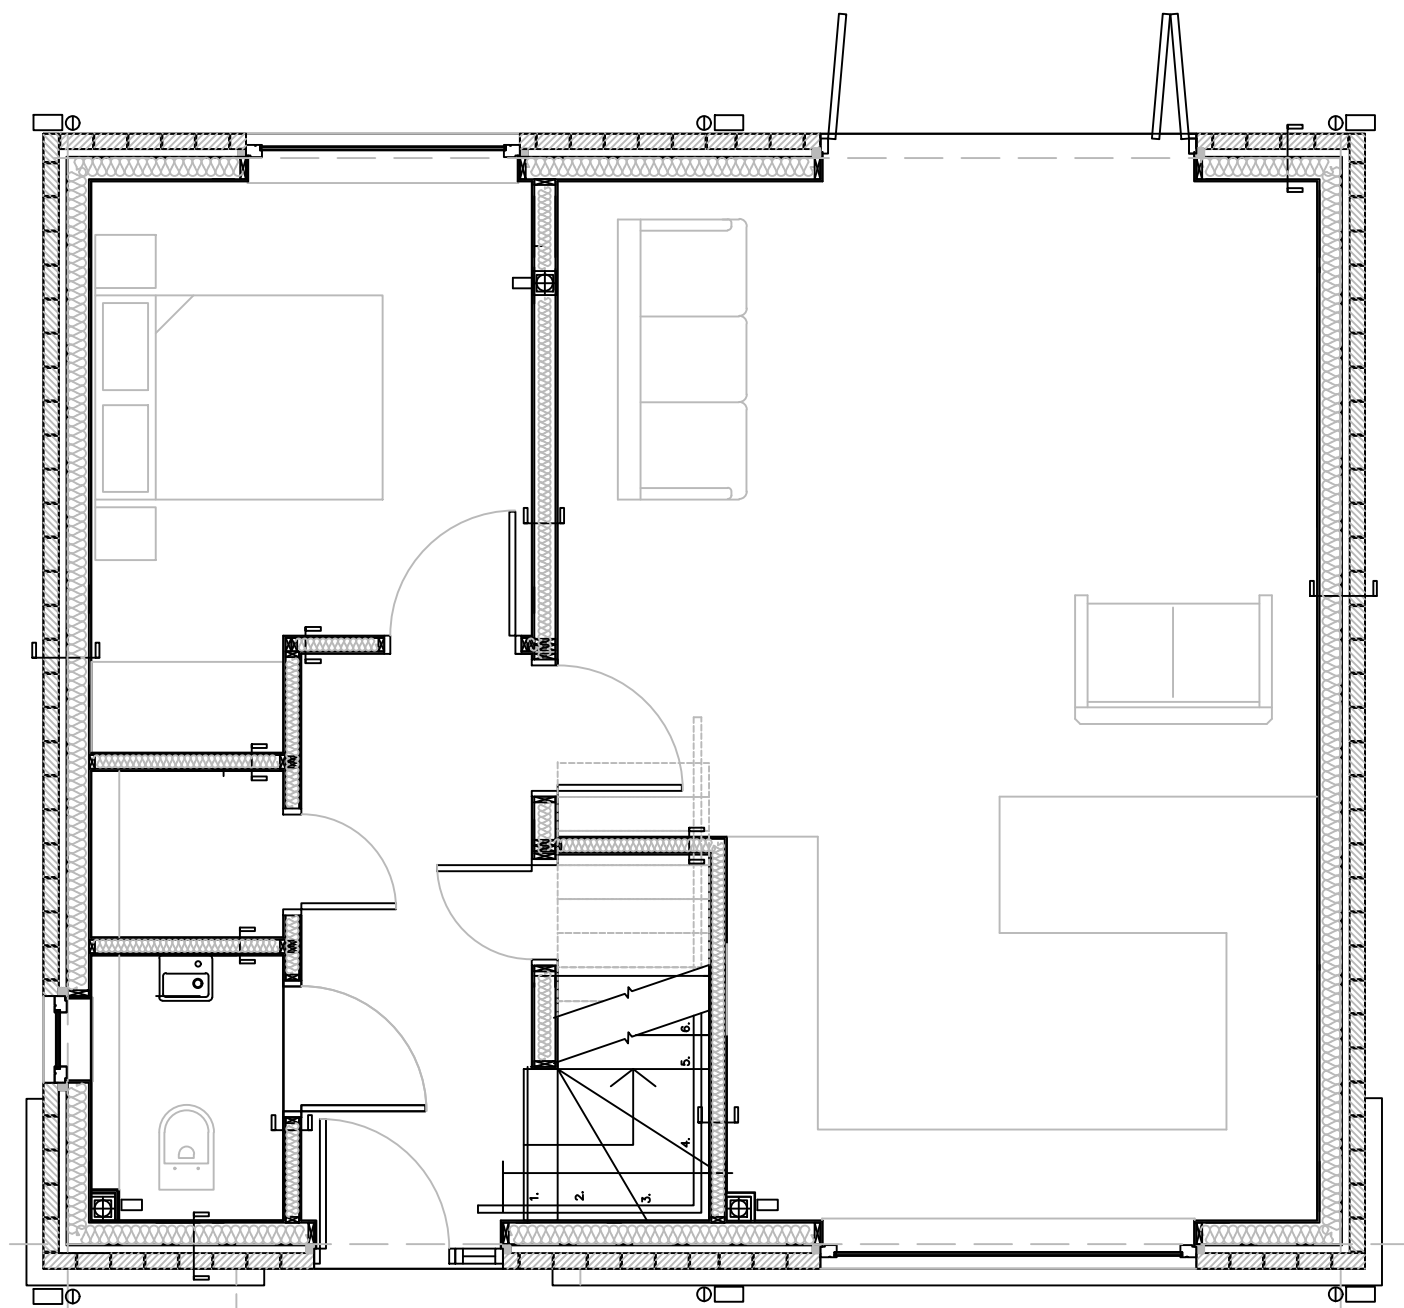

Existing Ground Floor Plan
Proposed Rear Extension

Mr & Mrs Randall
3 Wintergreen Way, Sayers
Common, BN6 9ZQ

Scale: 1:50 @ A3

Date: 19 February 2026

Drawing: ATC 2000/03