

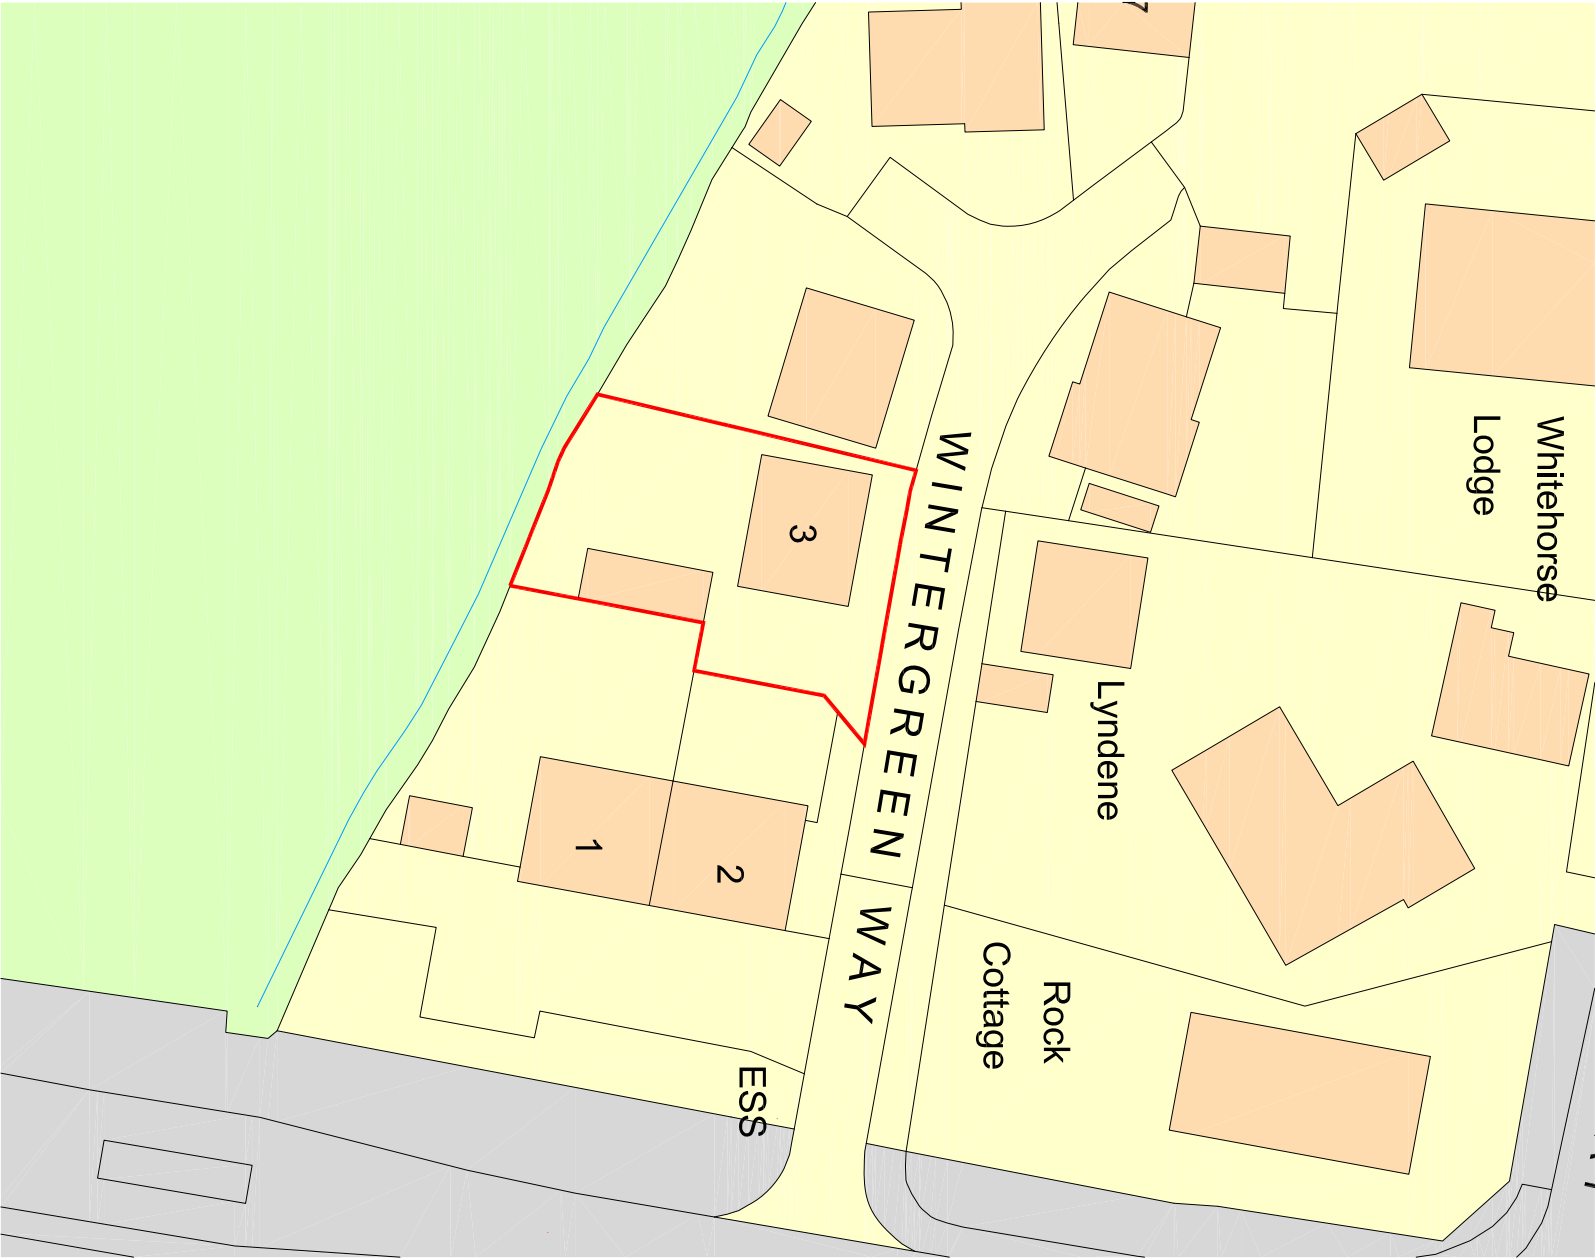


Rev.	Description	Date
1	.	.

Notes

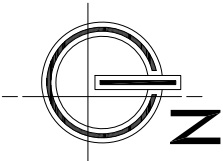

Existing Site Plan

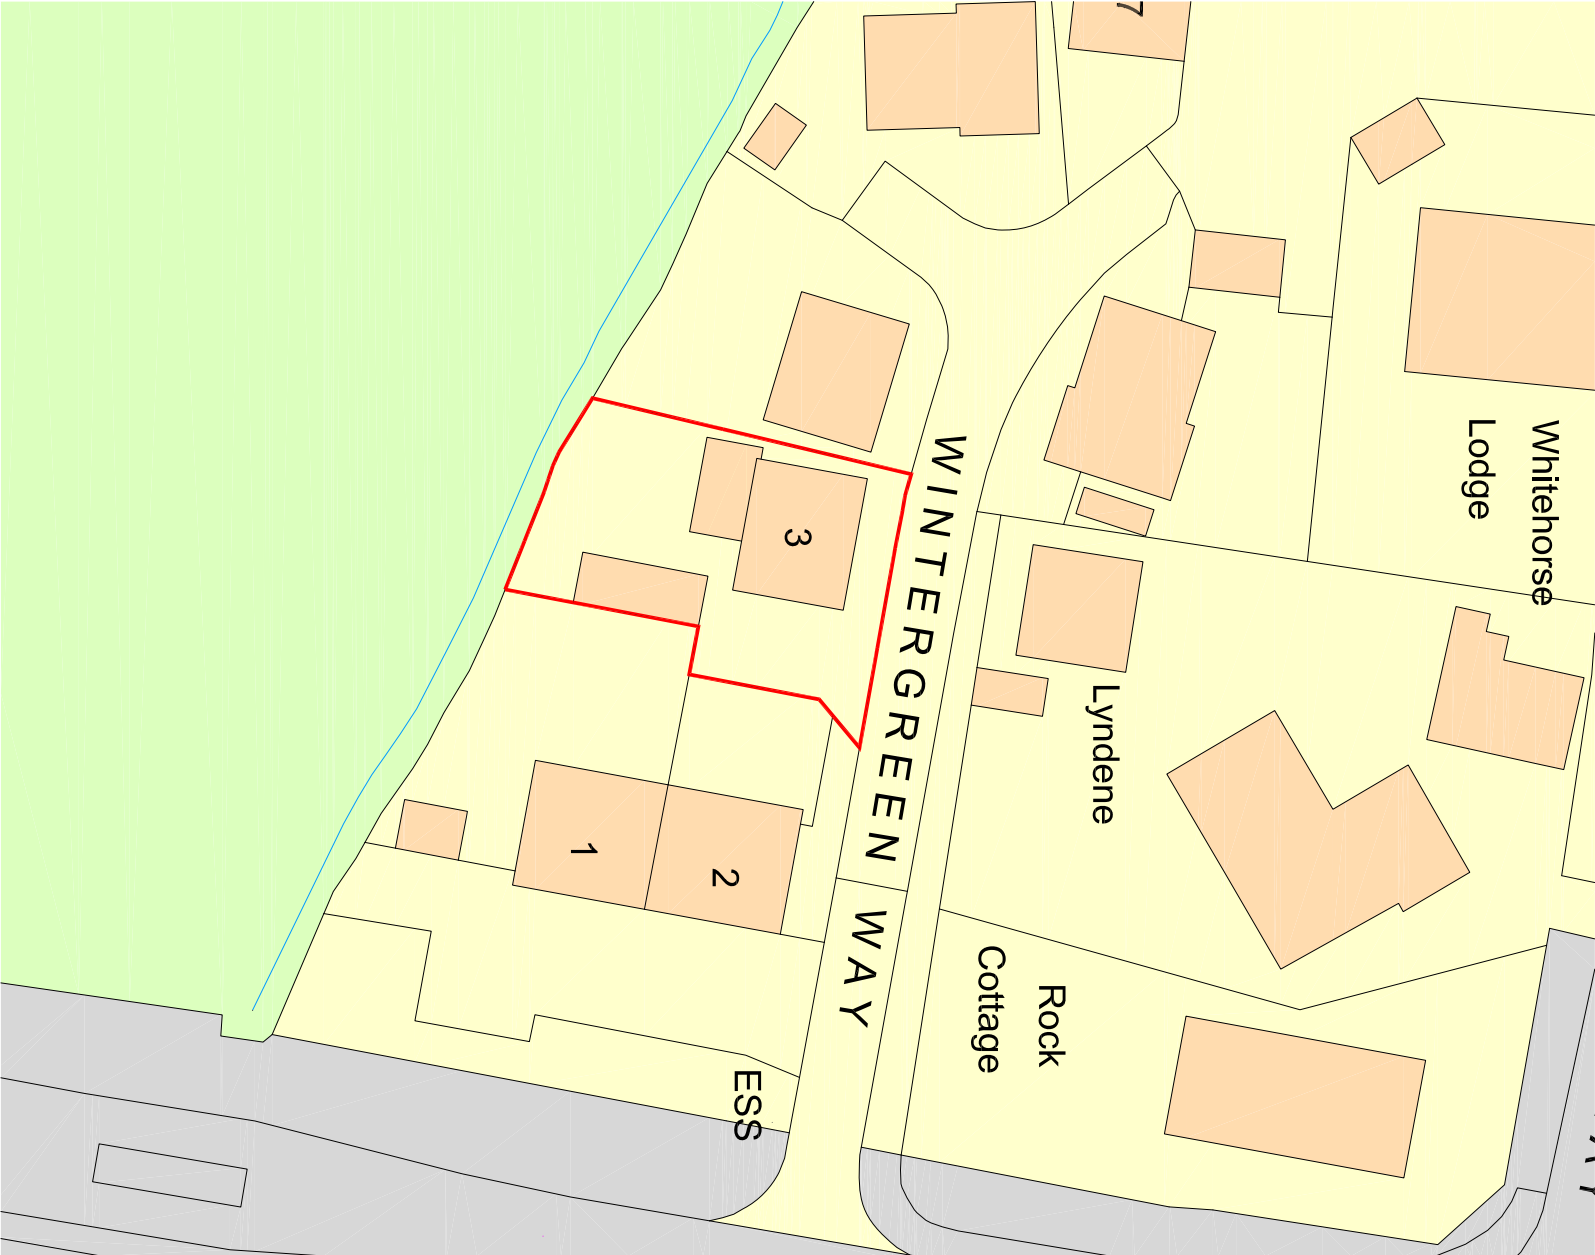

Proposed Site Plan

DEVISE
Architecture & Design

Elgater Cottage,
17 Pyeweeze Street,
West Sussex,
BN15 1LE
+44(0)1903642202
www.devisearch.co.uk

Client: MR & MRS RANDALL

Project: 3 Wintergreen Way
Sayers Common
West Sussex
BN6 9ZQ

Title: Site Plans

Status: P L A N N I N G

Scale: 1:500 **Date:** 02/2026

Revision: / **Sheet:** A3

Dwg No: DA 26 - 104 - 075