
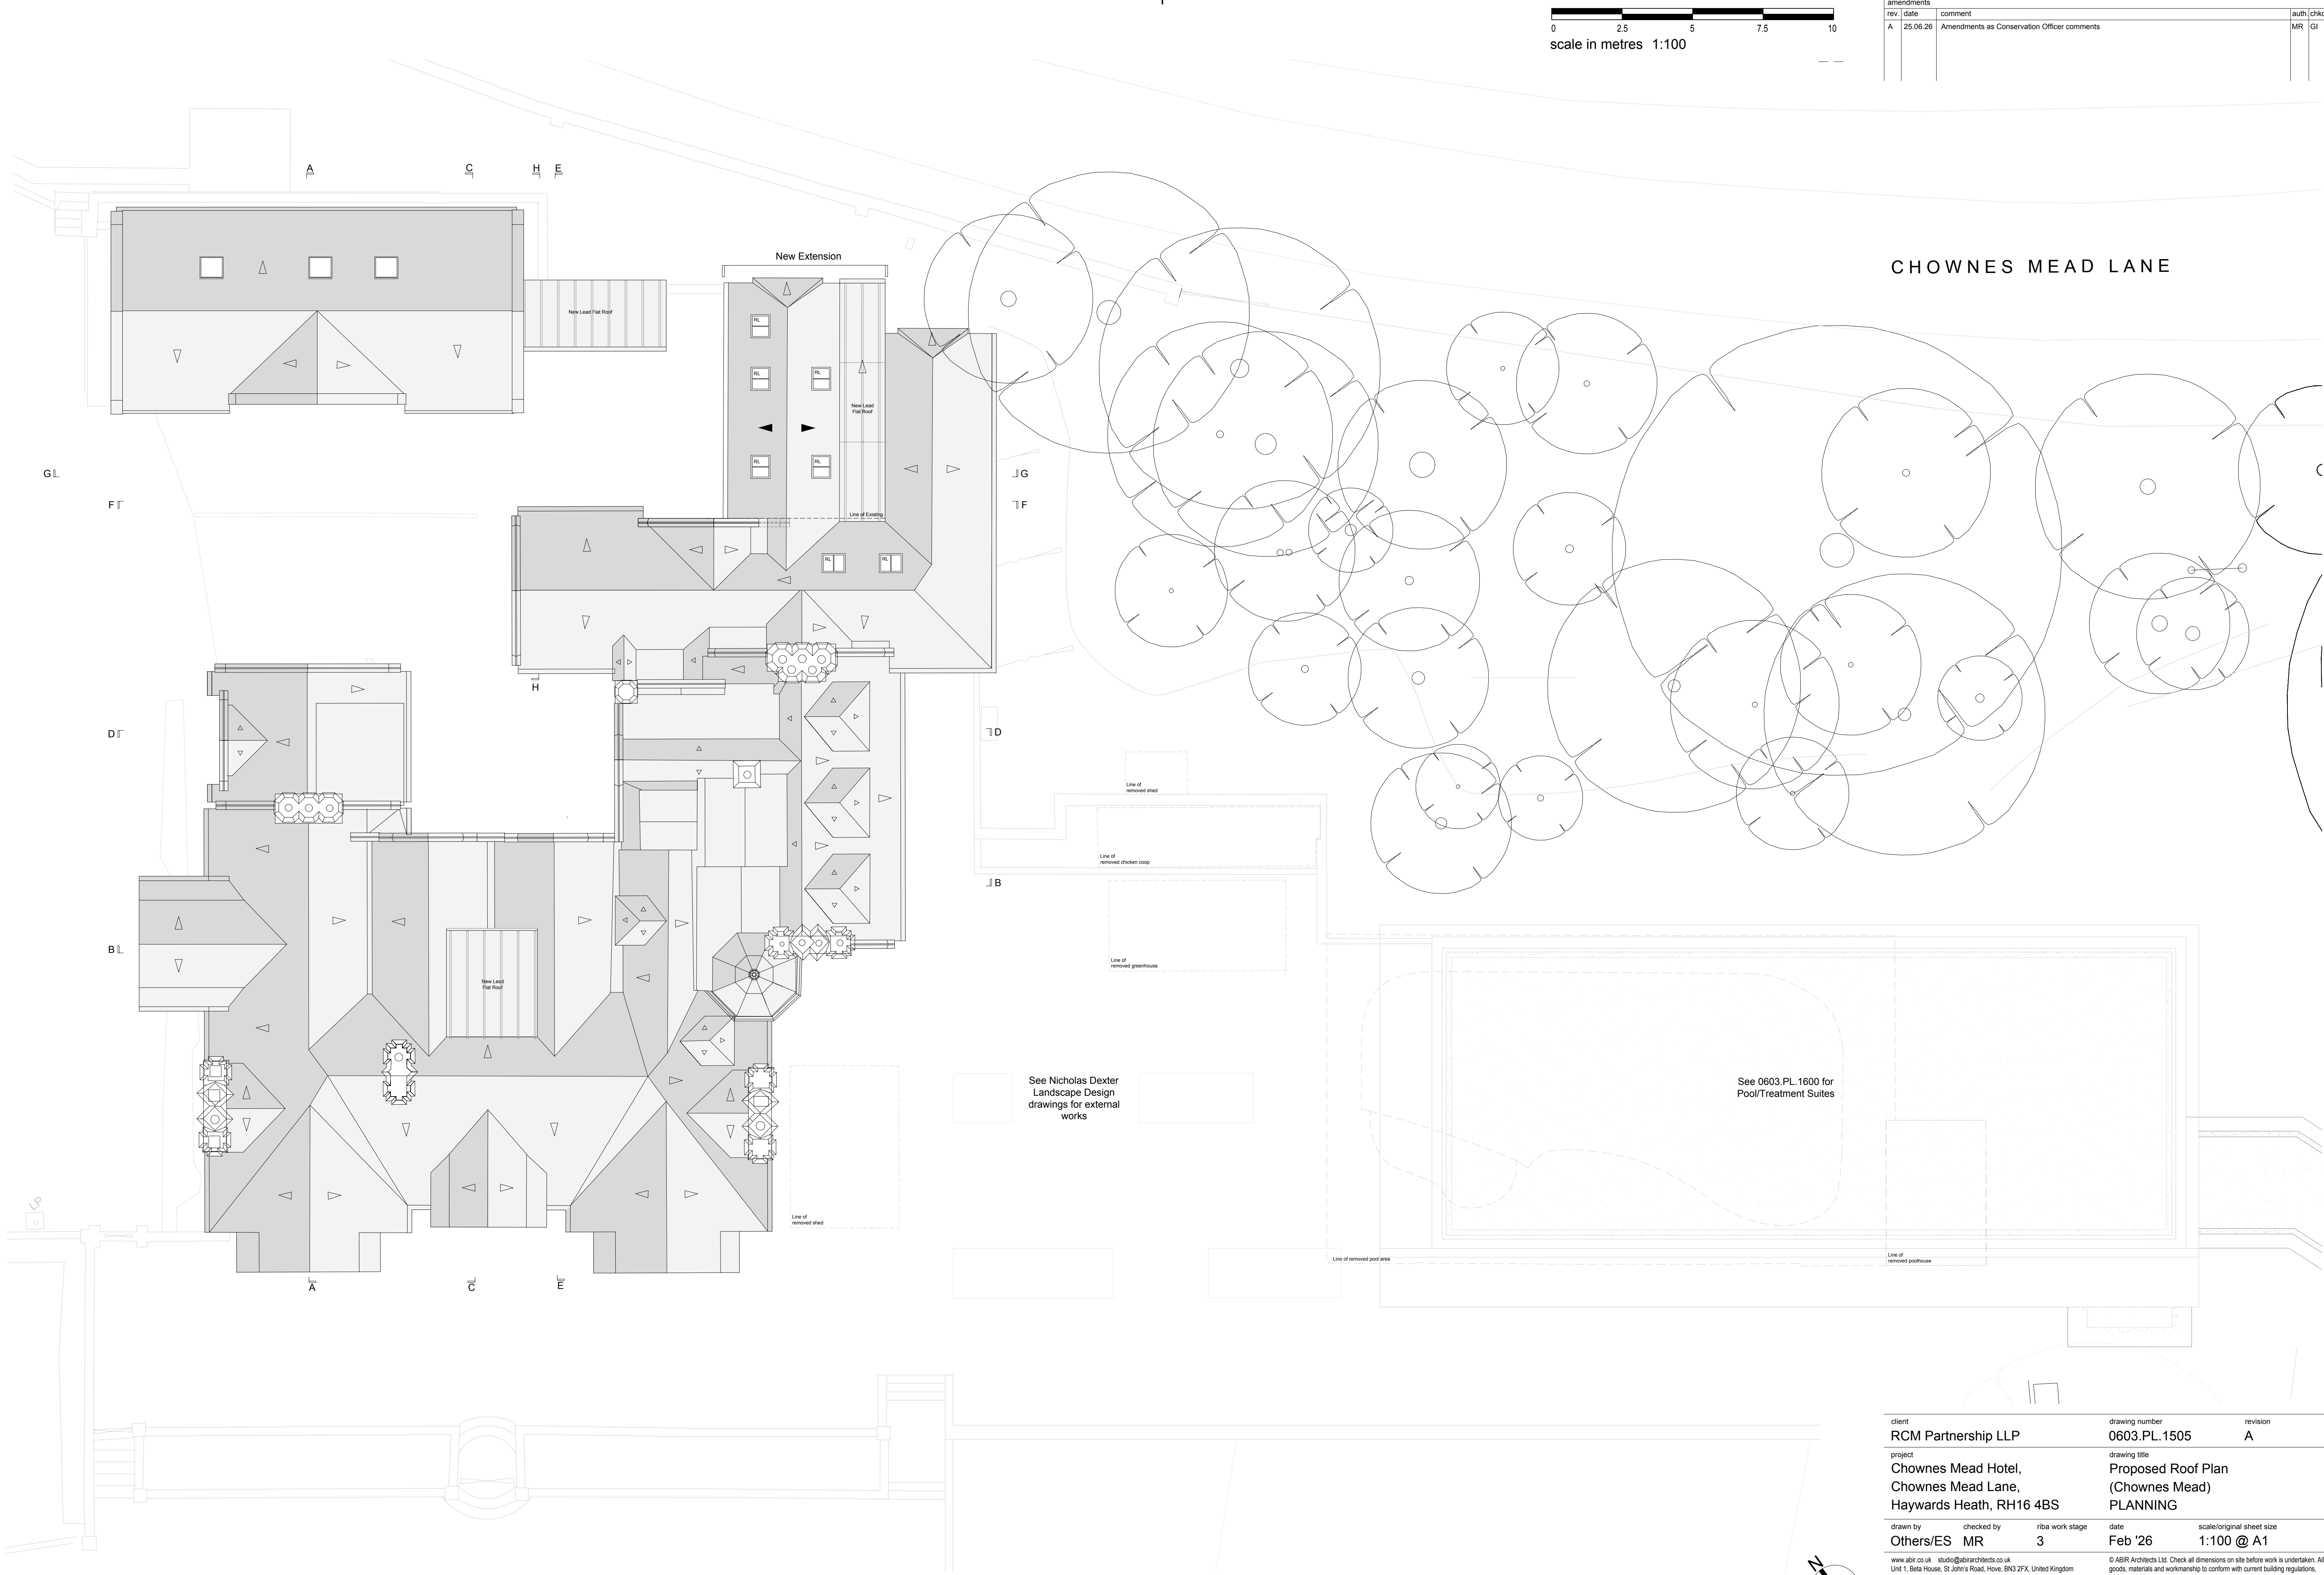


amendments			auth.	chkd.
rev.	date	comment		
A	25.06.26	Amendments as Conservation Officer comments	MR	GI

CHOWNES MEAD LANE

Proposed Roof Plan 1:100

client		drawing number		revision	
RCM Partnership LLP		0603.PL.1505		A	
project		drawing title			
Chownes Mead Hotel, Chownes Mead Lane, Haywards Heath, RH16 4BS		Proposed Roof Plan (Chownes Mead) PLANNING			
drawn by	checked by	riba work stage	date	scale/original sheet size	
Others/ES	MR	3	Feb '26	1:100 @ A1	
www.abir.co.uk studio@abirarchitects.co.uk			© ABIR Architects Ltd. Check all dimensions on site before work is undertaken. All		
Unit 1, Beta House, St John's Road, Hove, BN3 2FX, United Kingdom			goods, materials and workmanship to conform with current building regulations,		
Hove +44 (0)1273 724 384			BSS and COP's.		
Company No 06877117 VAT No 971 4147 17					

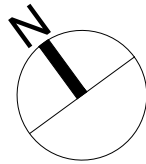

ABIR Architects

RIBA
Chartered Practice