


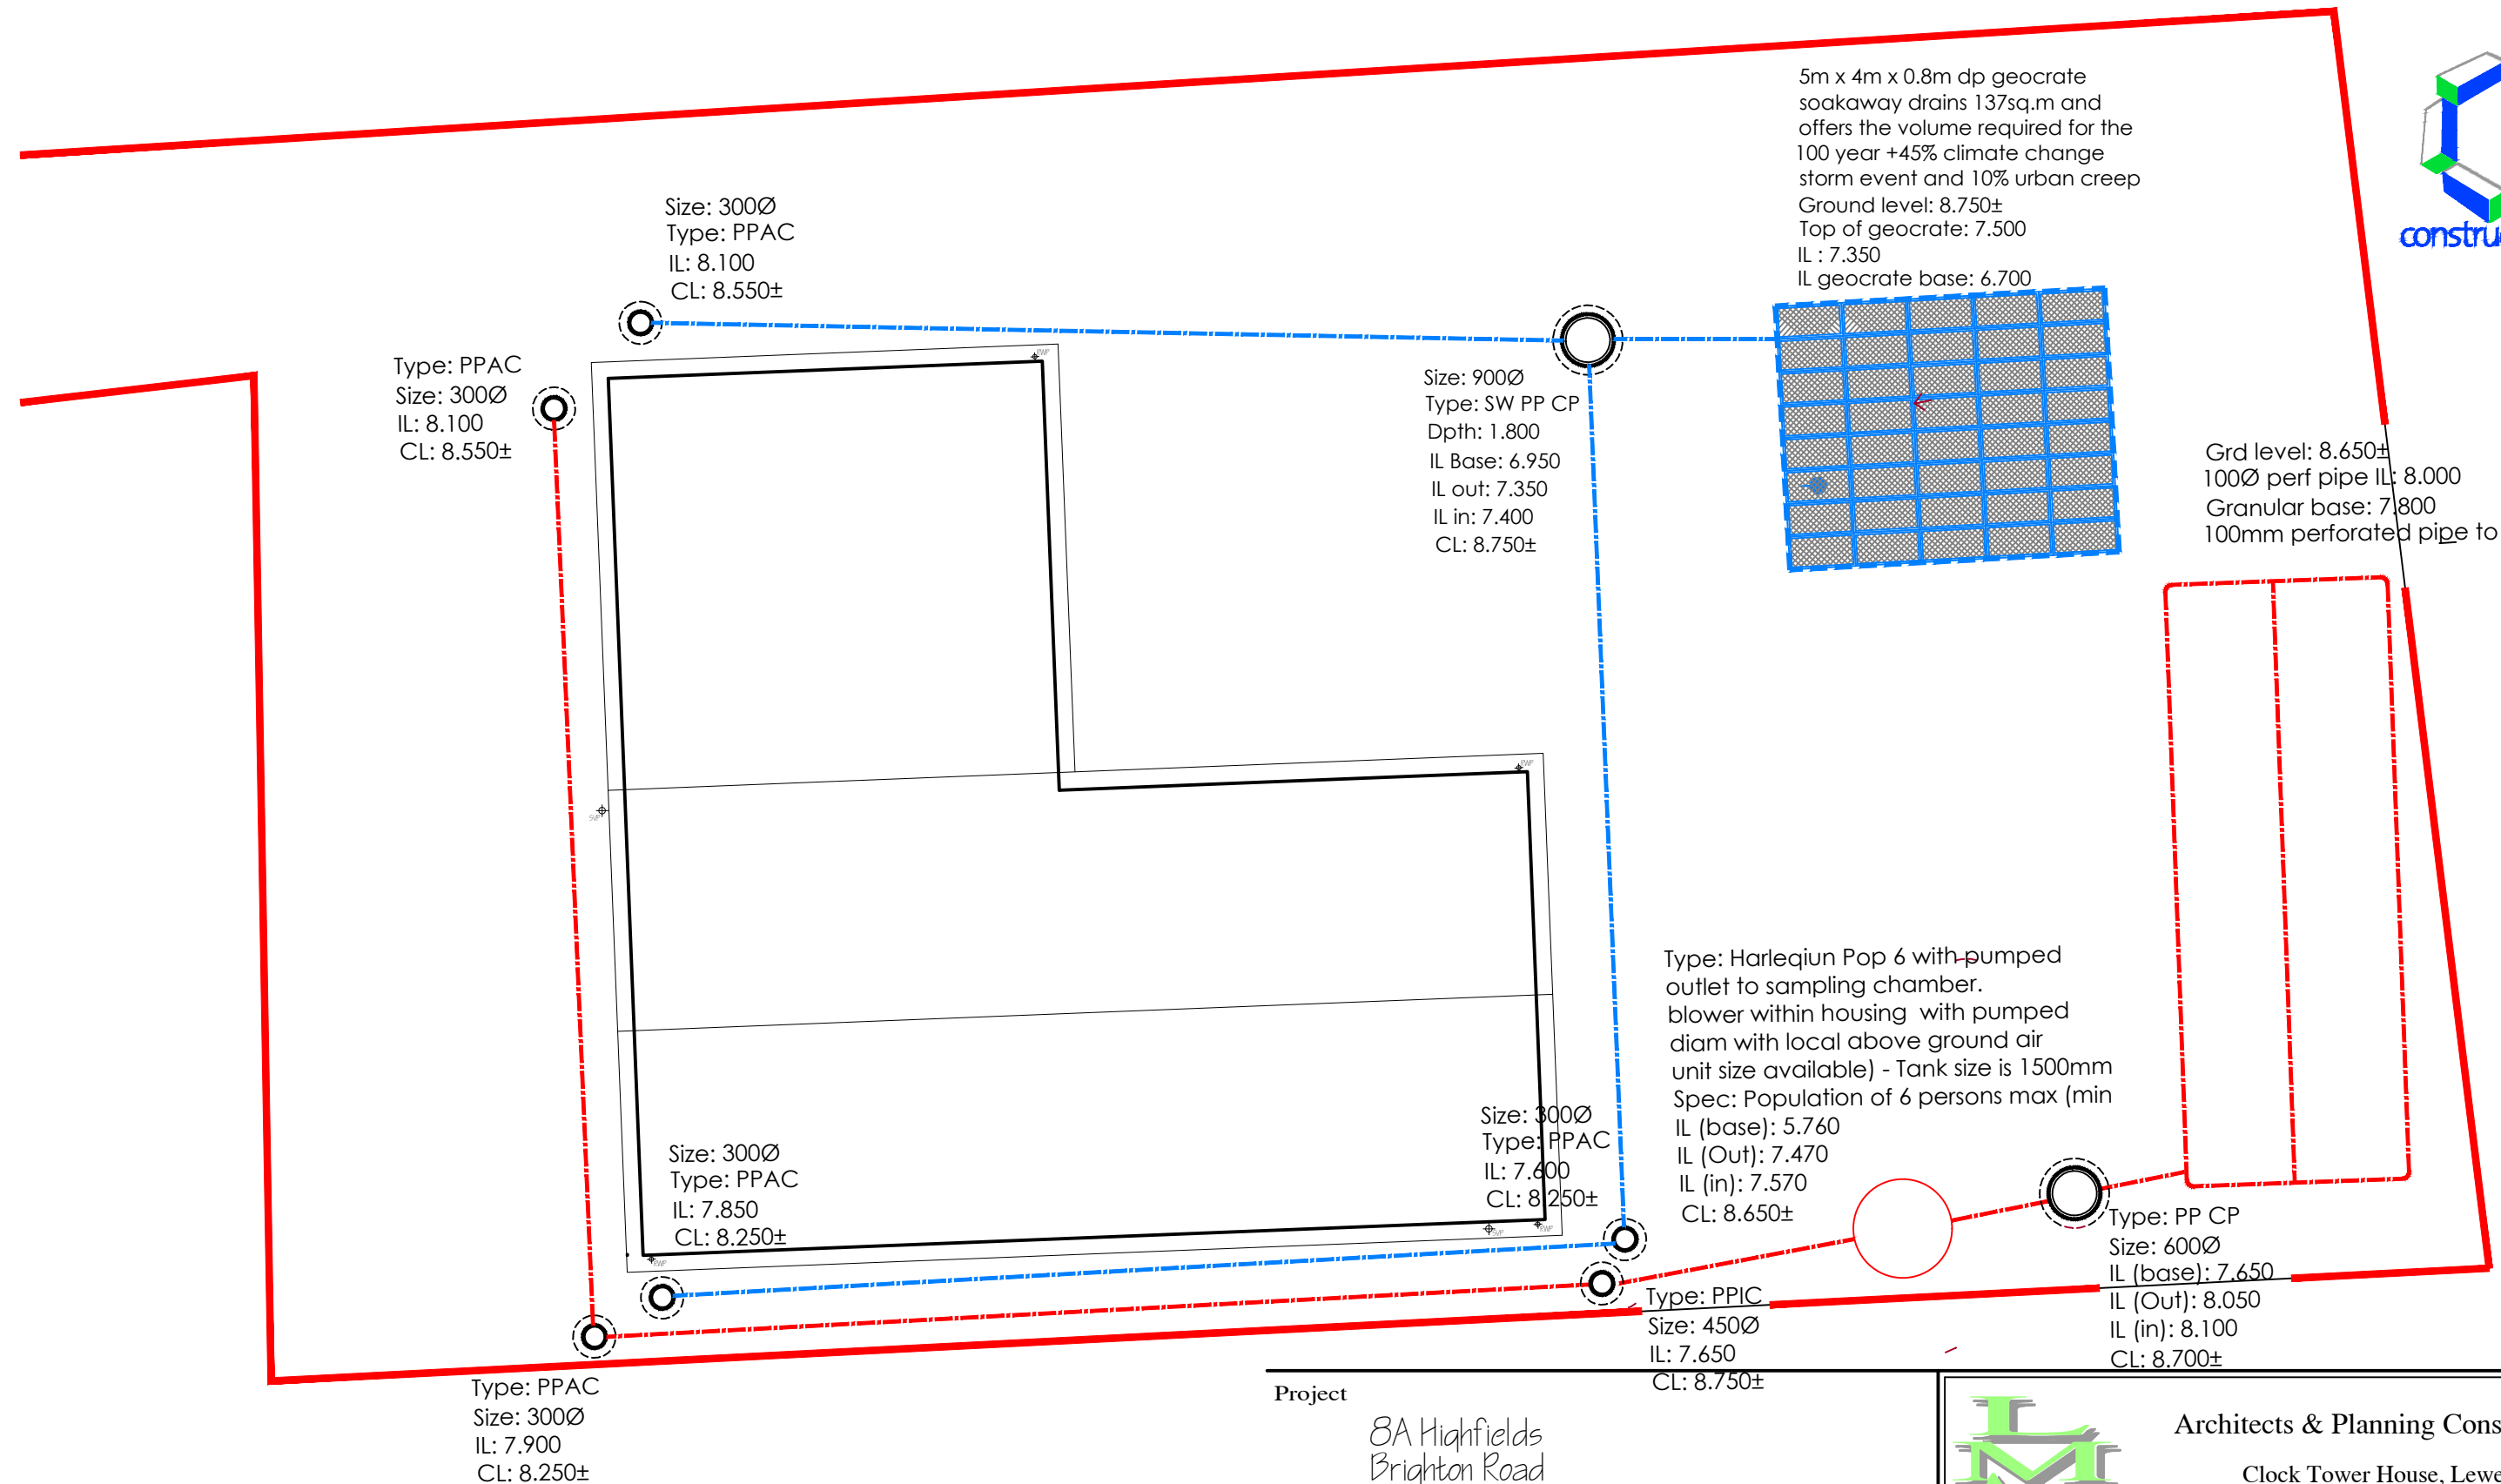

ALWAYS PRINT THIS DRAWING IN COLOUR

This drawing should be read in conjunction with the design team's (Simon Dent Associates - SDA) relevant documents, drawings & specification details.

Project

8A Highfields
Brighton Road
Warringlid
West Sussex
RH17 5SY

Drawing

New Single Storey Dwelling
Roof Scape & Drainage Layout



Architects & Planning Consultants

Clock Tower House, Lewes Road
Lindfield, West Sussex. RH16 2LH
Telephone 01444 - 484711

Client

Ms I Mears

Drawing no.

0926.P03

date

June 2026

revisions

scale

1:100

drawn

ARM