
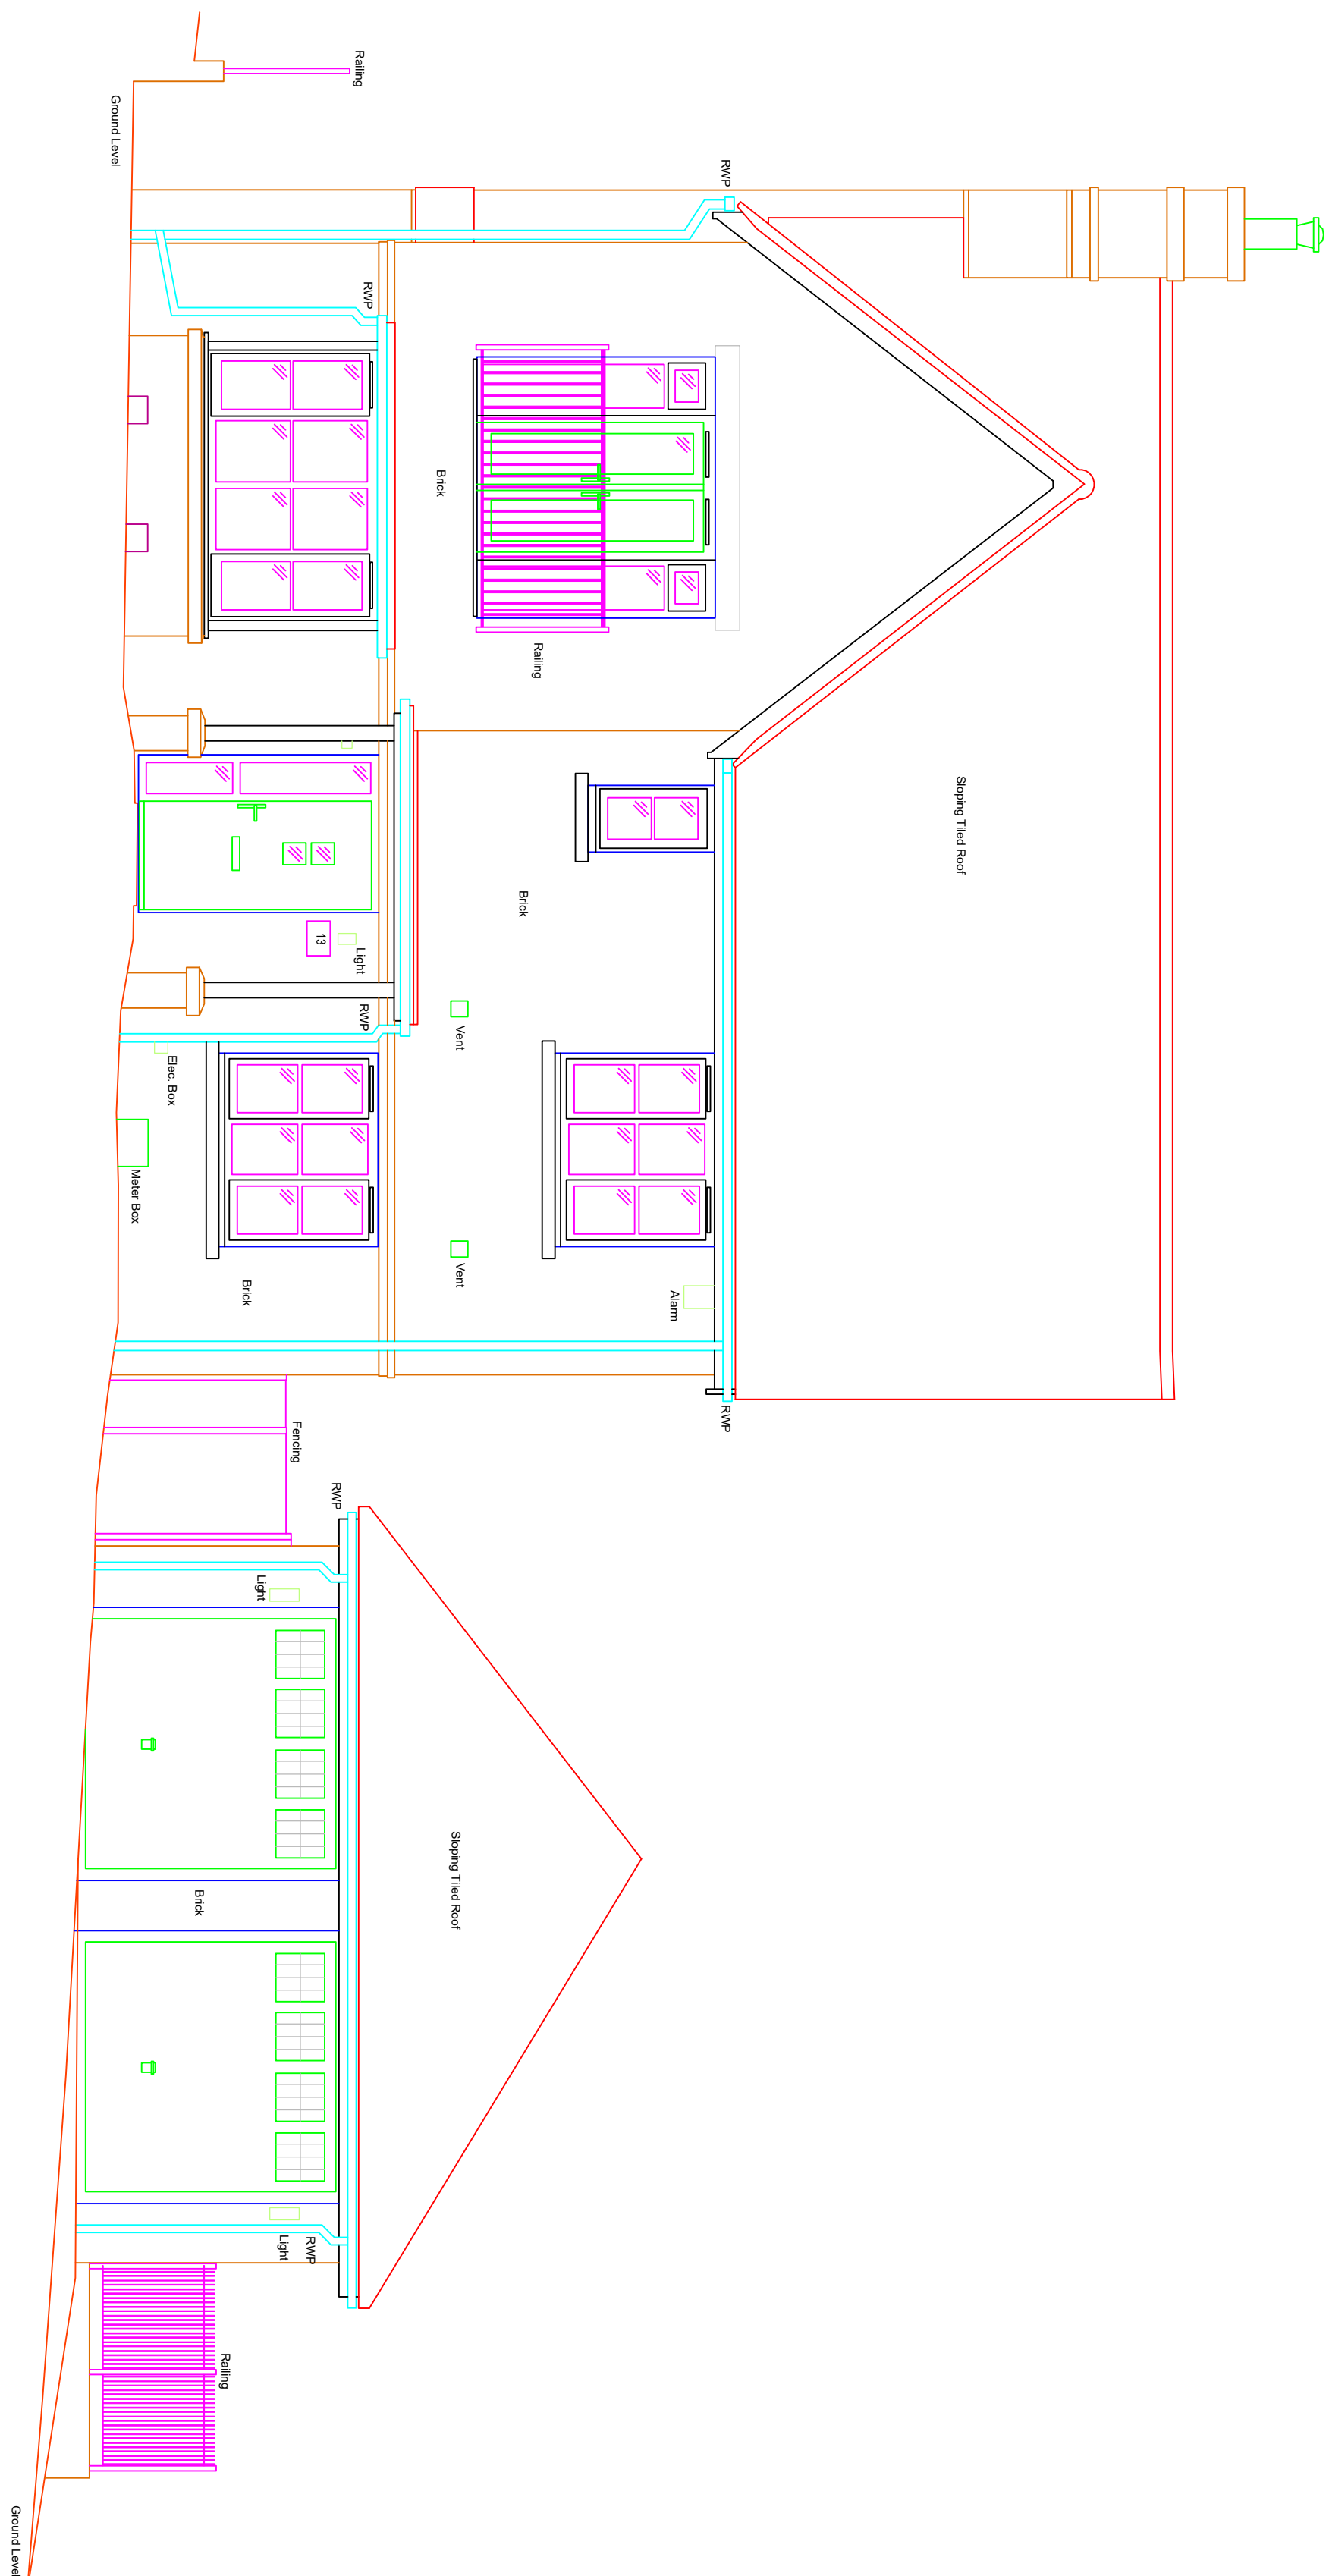


Elevations

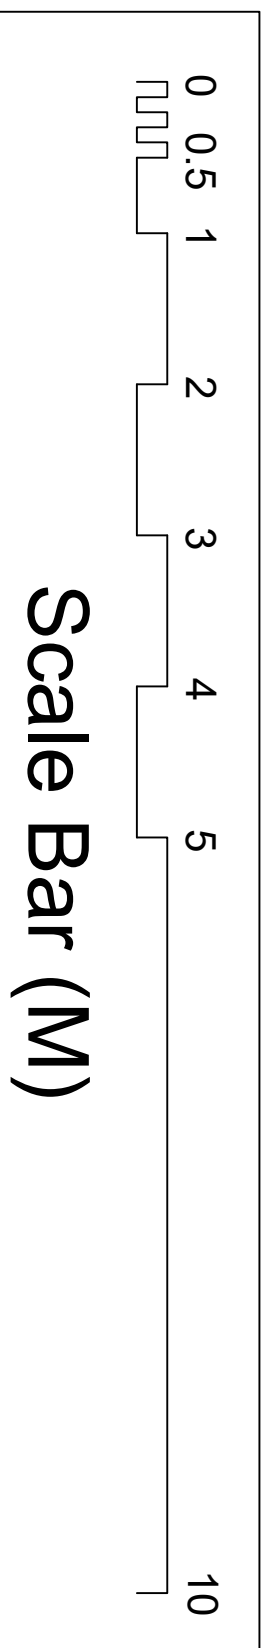

Datum - 52.00m

Existing West Elevation - Front

- [illegible]

LEGEND

AH - Access Hatch
BH - Beam Height
CH - Ceiling Height
C-Cl - Cill to Head
C-C - Cill to Arch Springer
DH - Door Height
F-C - Floor to Cill
FL - Floor Level
RD - Radiator
THL - Threshold Level
WCL - Window Cill Level
WHL - Window Head Level
WSL - Window Arch Springer Level
WT - Water Tank

Rev	Revised By	Date	Checked By	Date
-----	------------	------	------------	------

No.13

ROCKY DRIVE
HAYWARDS HEATH, RH16 4SD

EXISTING ELEVATIONS

16 Allcard Close
Horsham
RH12 5AJ
Tel No: 07867411903
www.incosurveys.co.uk



Surveyed:	M. Jones	May 2026
Drawn:	R. Hall	May 2026
Project No.	Drawing Status	Scale (@A1)
S261159	INFORMATION	1:50

EXISTING ELEVATIONS
WEST - FRONT