

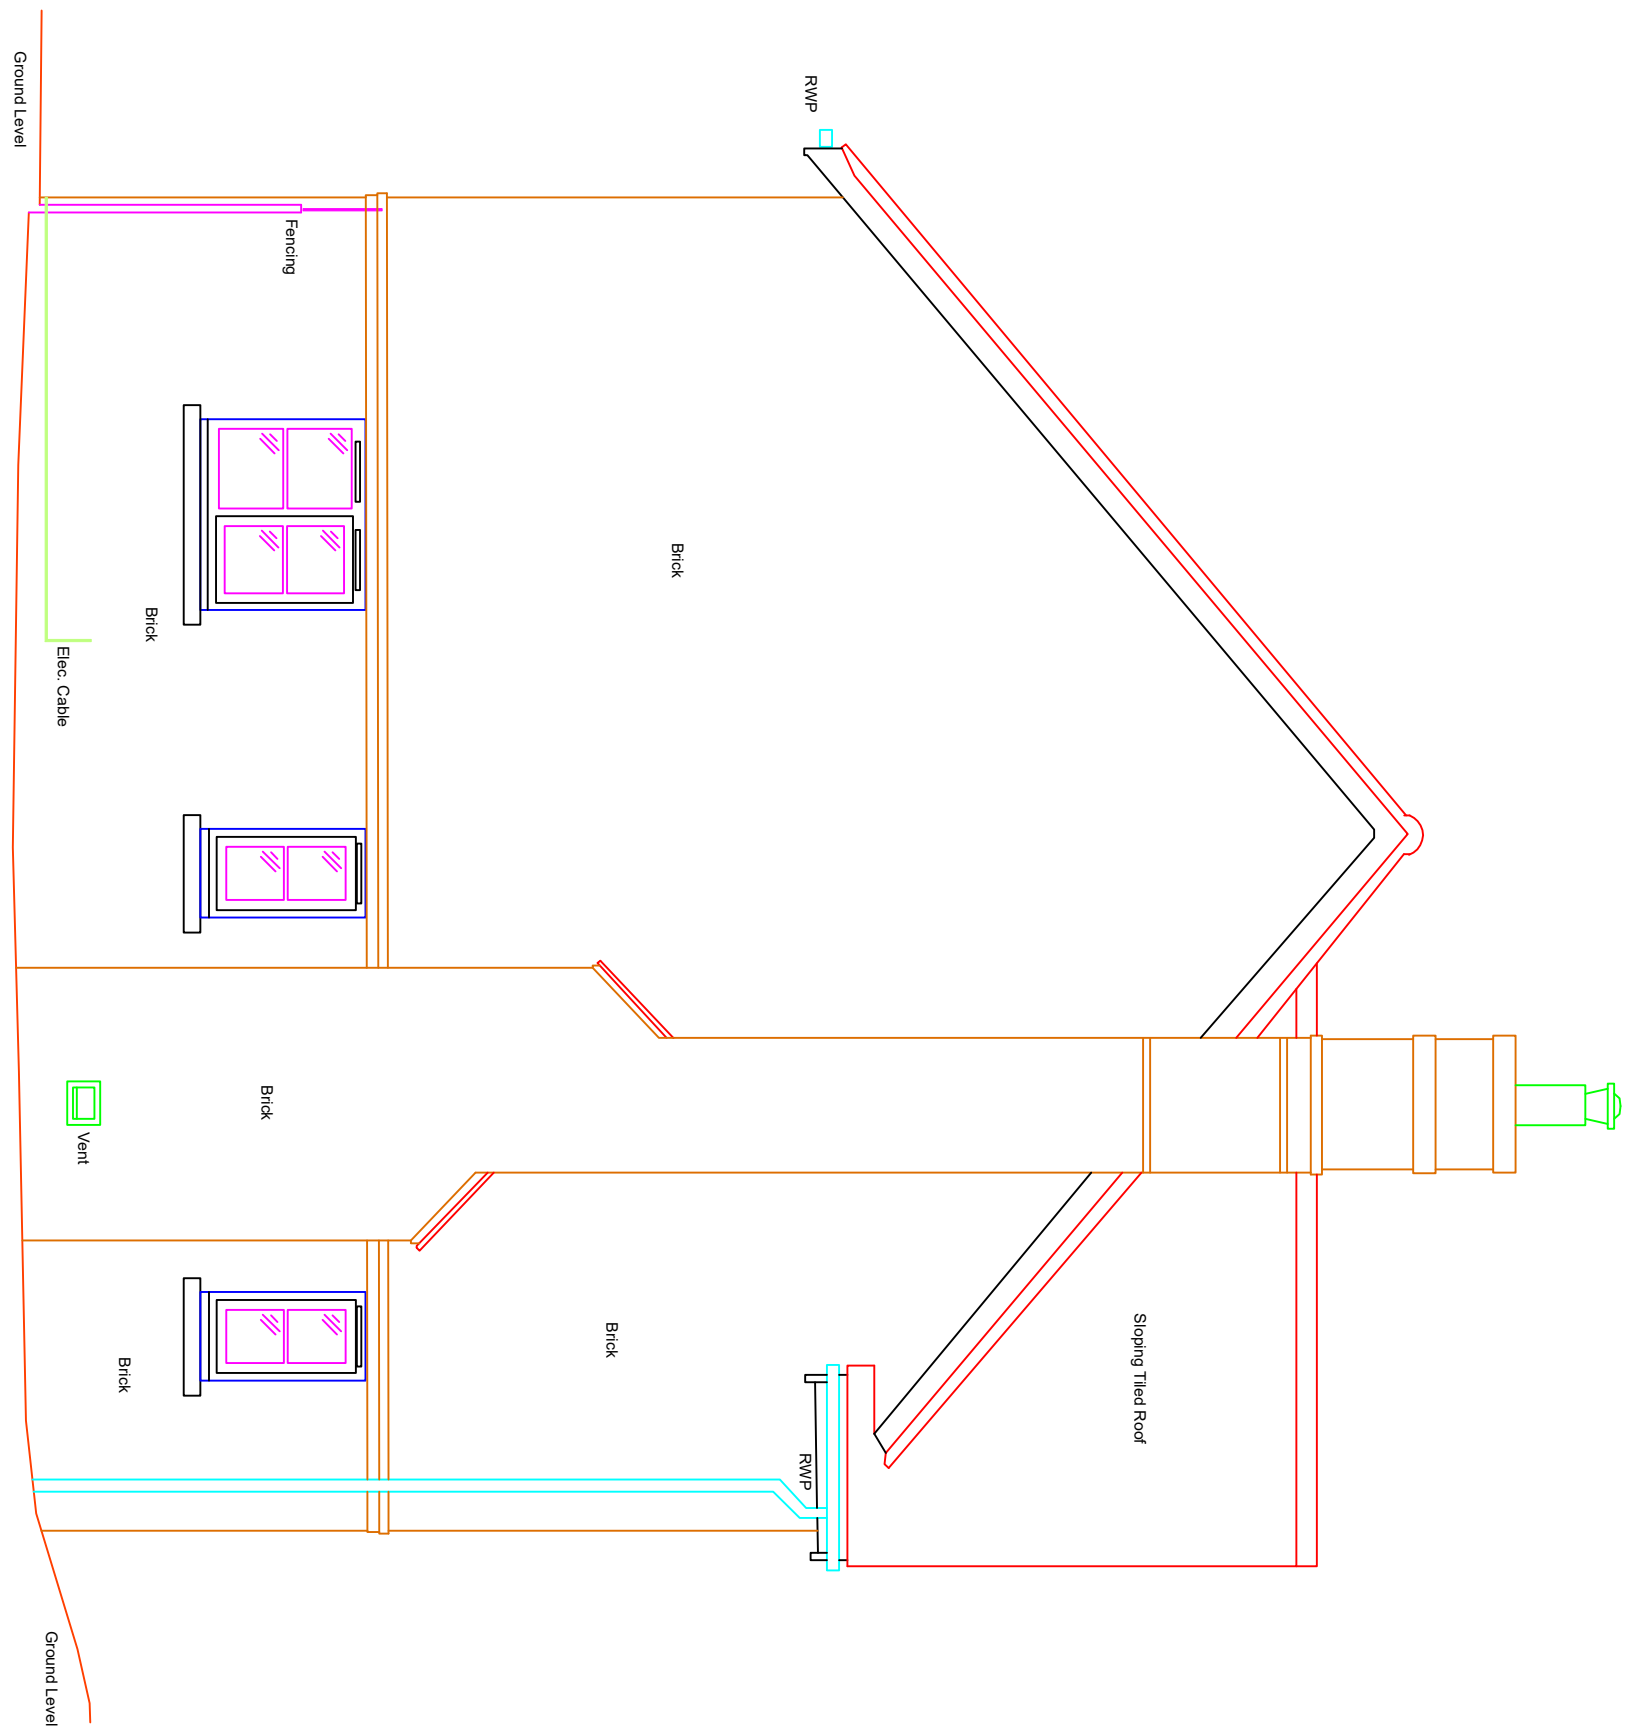


Elevation and Typical Section

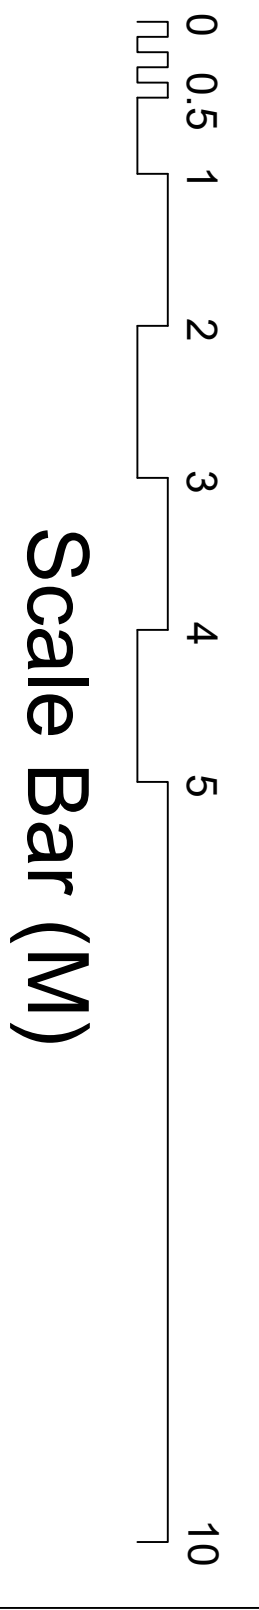

Datum - 52.00m

Existing North Elevation

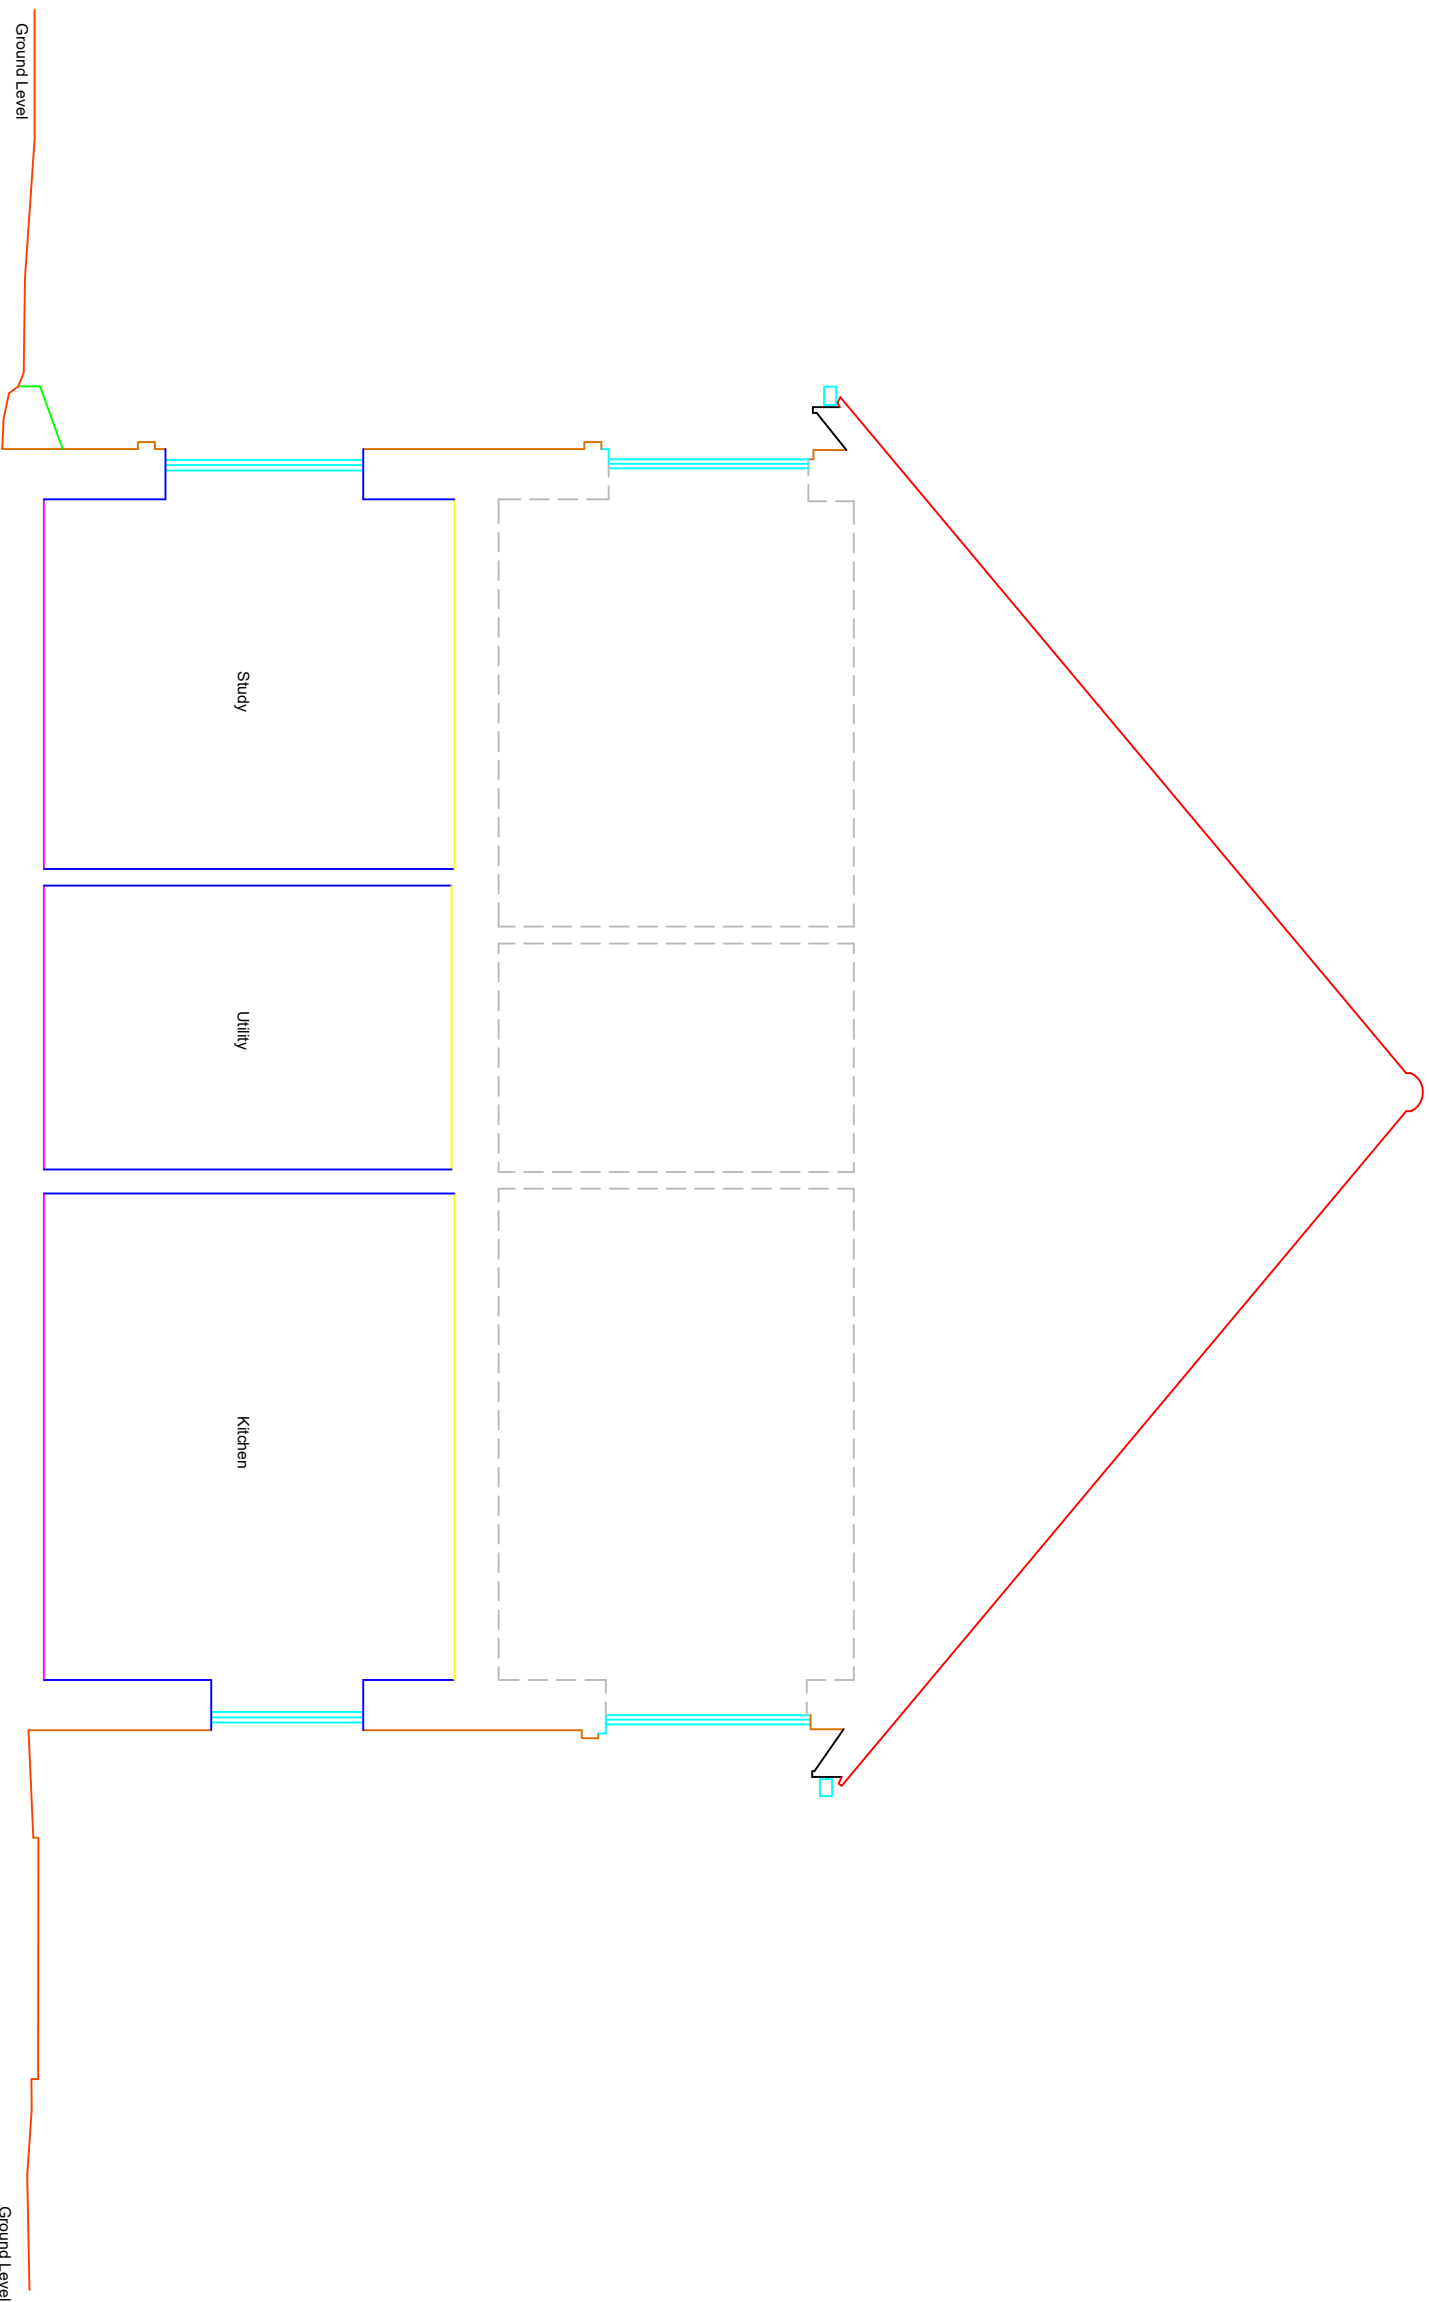

Datum - 52.00m

Existing Typical Section

NOTES

- The Grid and Levels are based on co-ordinated using OS Active
- The Elevations in this drawing are taken perpendicular to the facade.
- The actual of scaling drawings we would advise that any required dimensions should be requested from the surveyor using the correct details shown below.
- Please request any survey control information if required.
- Dimensions (only) results are not necessarily legal boundaries.
- Dimensions should not be scaled. All dimensions should be checked on site before any fabrication / construction.
- Correct identification of the utility types can not be guaranteed, therefore steel should be independently verified.
- Information provided should not be altered or modified in any way, Inco Surveys unless otherwise specifically agreed.
- Information should not be scaled to other parties without prior agreement.
- Inco Surveys cannot accept responsibility for any damage to the property or any loss of business or other claims which may be contained in the data provided.
- If the AutoCAD drawing is being read by any system other than AutoCAD it should be checked against a hard copy. Inco Surveys
- All utilities have been identified to the best of the surveyors knowledge. The correct identification of the utility types can not be guaranteed, therefore steel should be independently verified.
- All pipe diameters and levels are assumed to be correct, however due to non entry to inspection chambers, these should be verified
- External level levels are surveyed to lowest the position.

LEGEND

AL - Access Latch
BH - Beam Height
CH - Ceiling Height
CL - Cill to Head
CS - Cill to Spring
F.C - Floor to Cill
FL - Floor Level
THL - Threshold Level
WCL - Window Cill Level
WSL - Window Sill Level
WT - Water Tank

Rev	Revised By	Date	Checked By	Date
-----	------------	------	------------	------

Project

No.13
ROCKY DRIVE
HAYWARDS HEATH, RH16 4SD

Drawing Title

EXISTING ELEVATION AND SECTION

16 Alford Close
Horsham
RH12 5AJ
Tel No: 0785471903
www.incosurveys.co.uk



Surveyed: M. Jones	May 2026
Checked: R. Hill	May 2026
Project No: S261 T59	Scale (@ A1)
Drawing Status: INFORMATION	1:50

EXISTING ELEVATION NORTH AND SECTION