

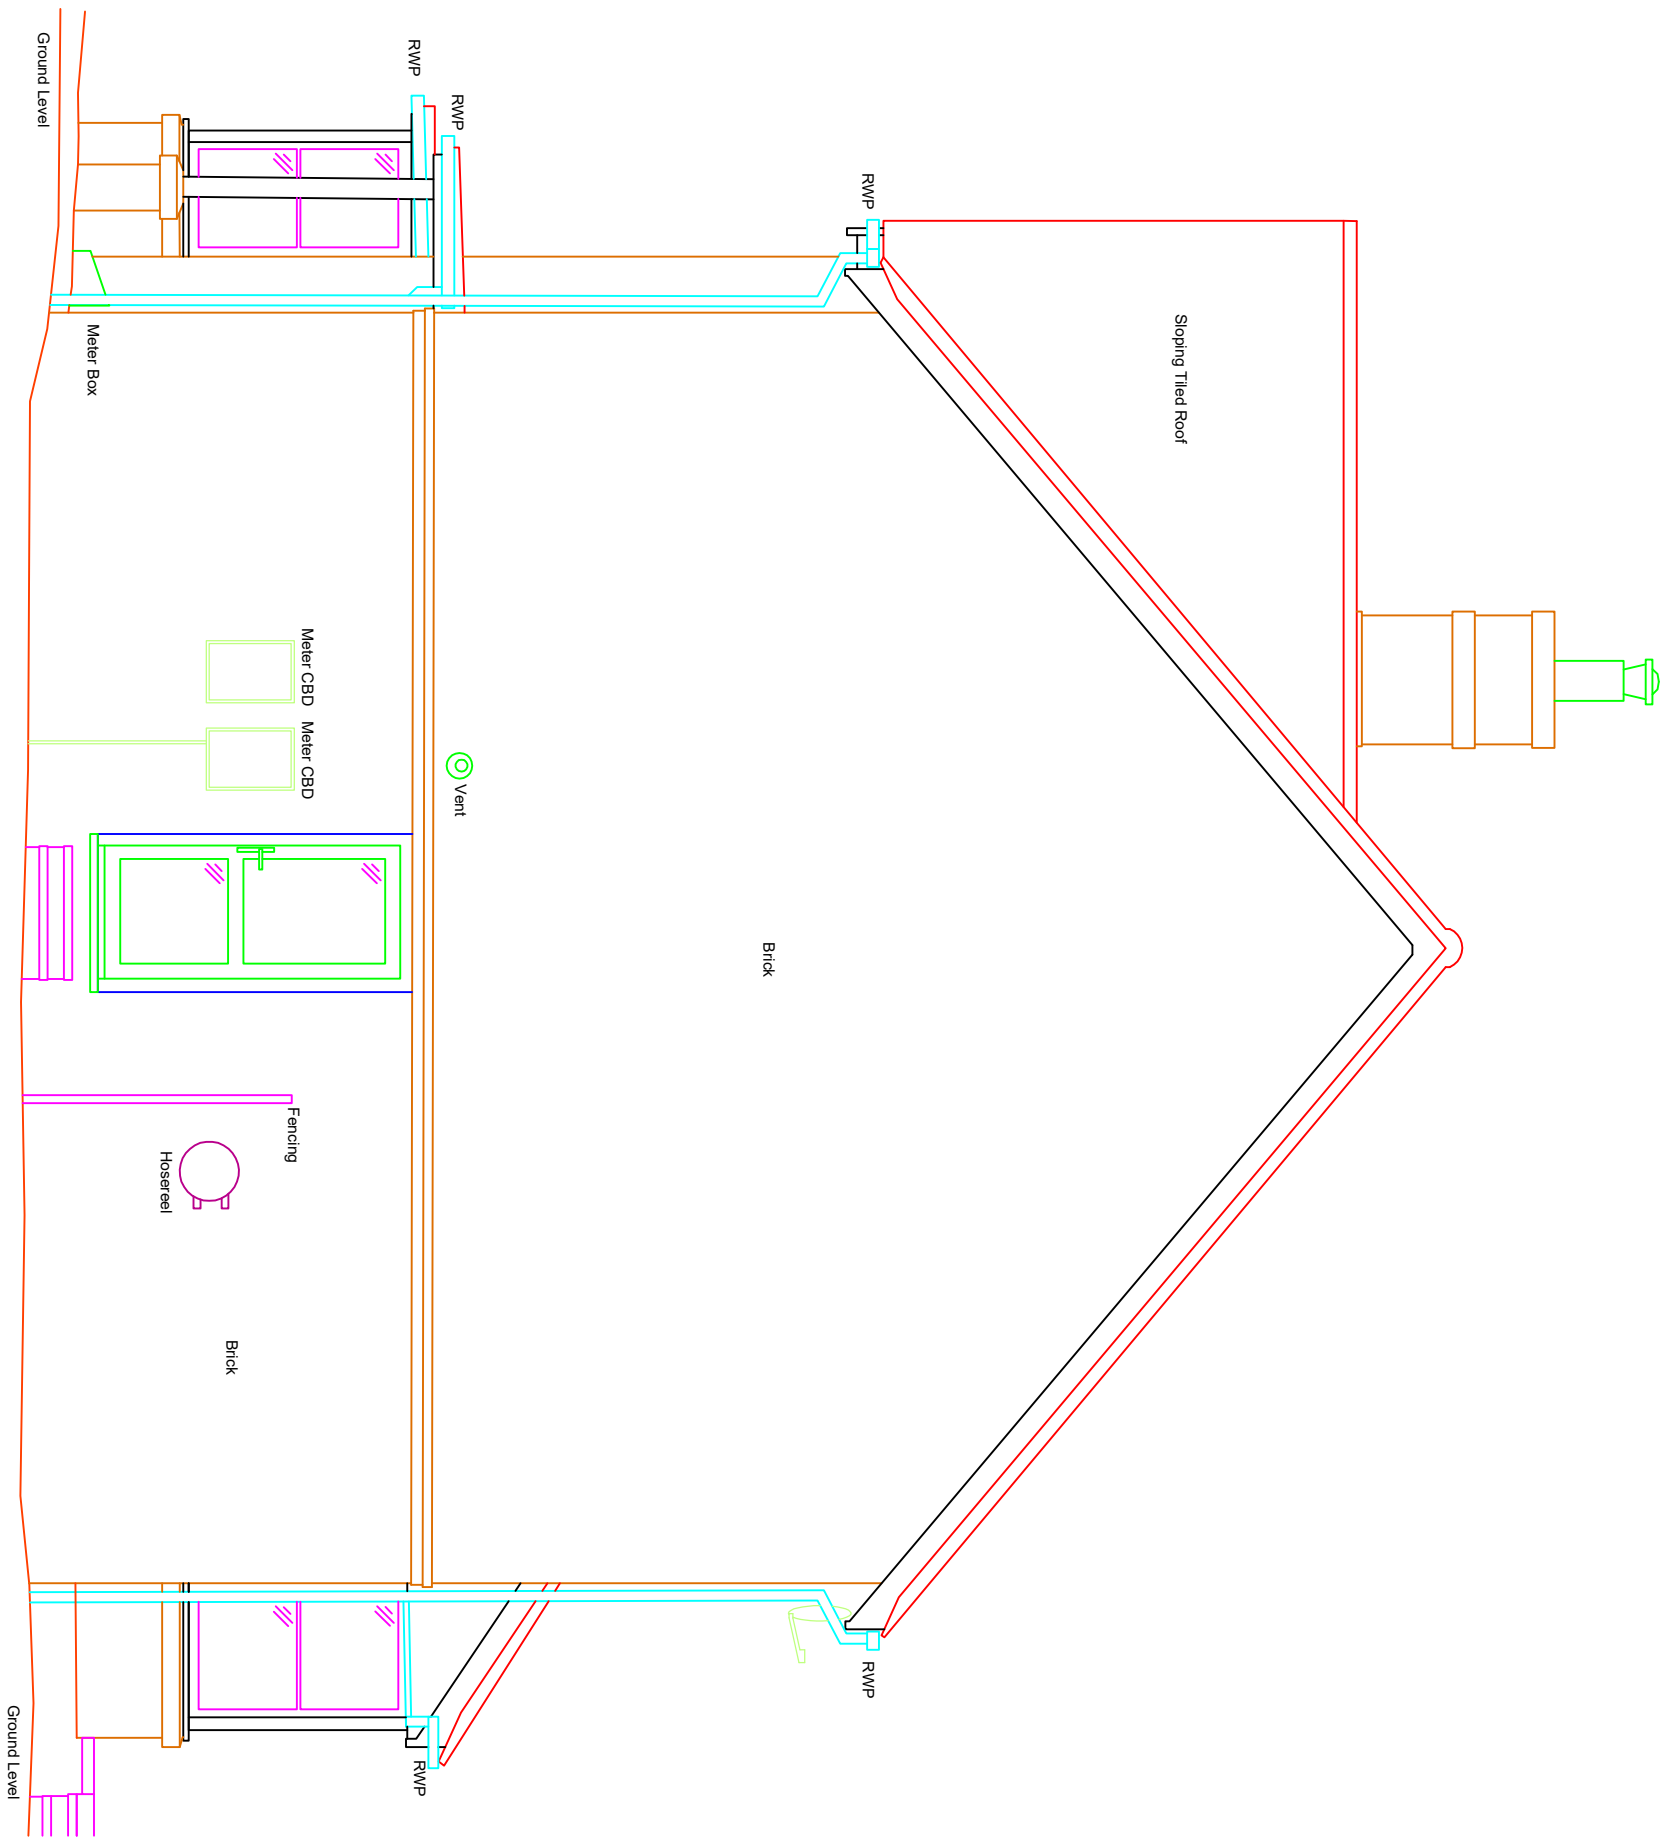


Elevations

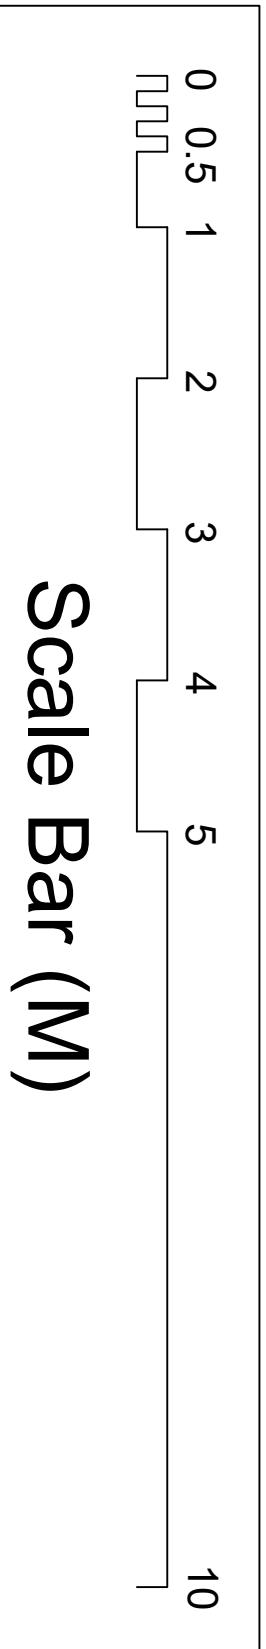

Datum - 52.00m

Existing South Elevation

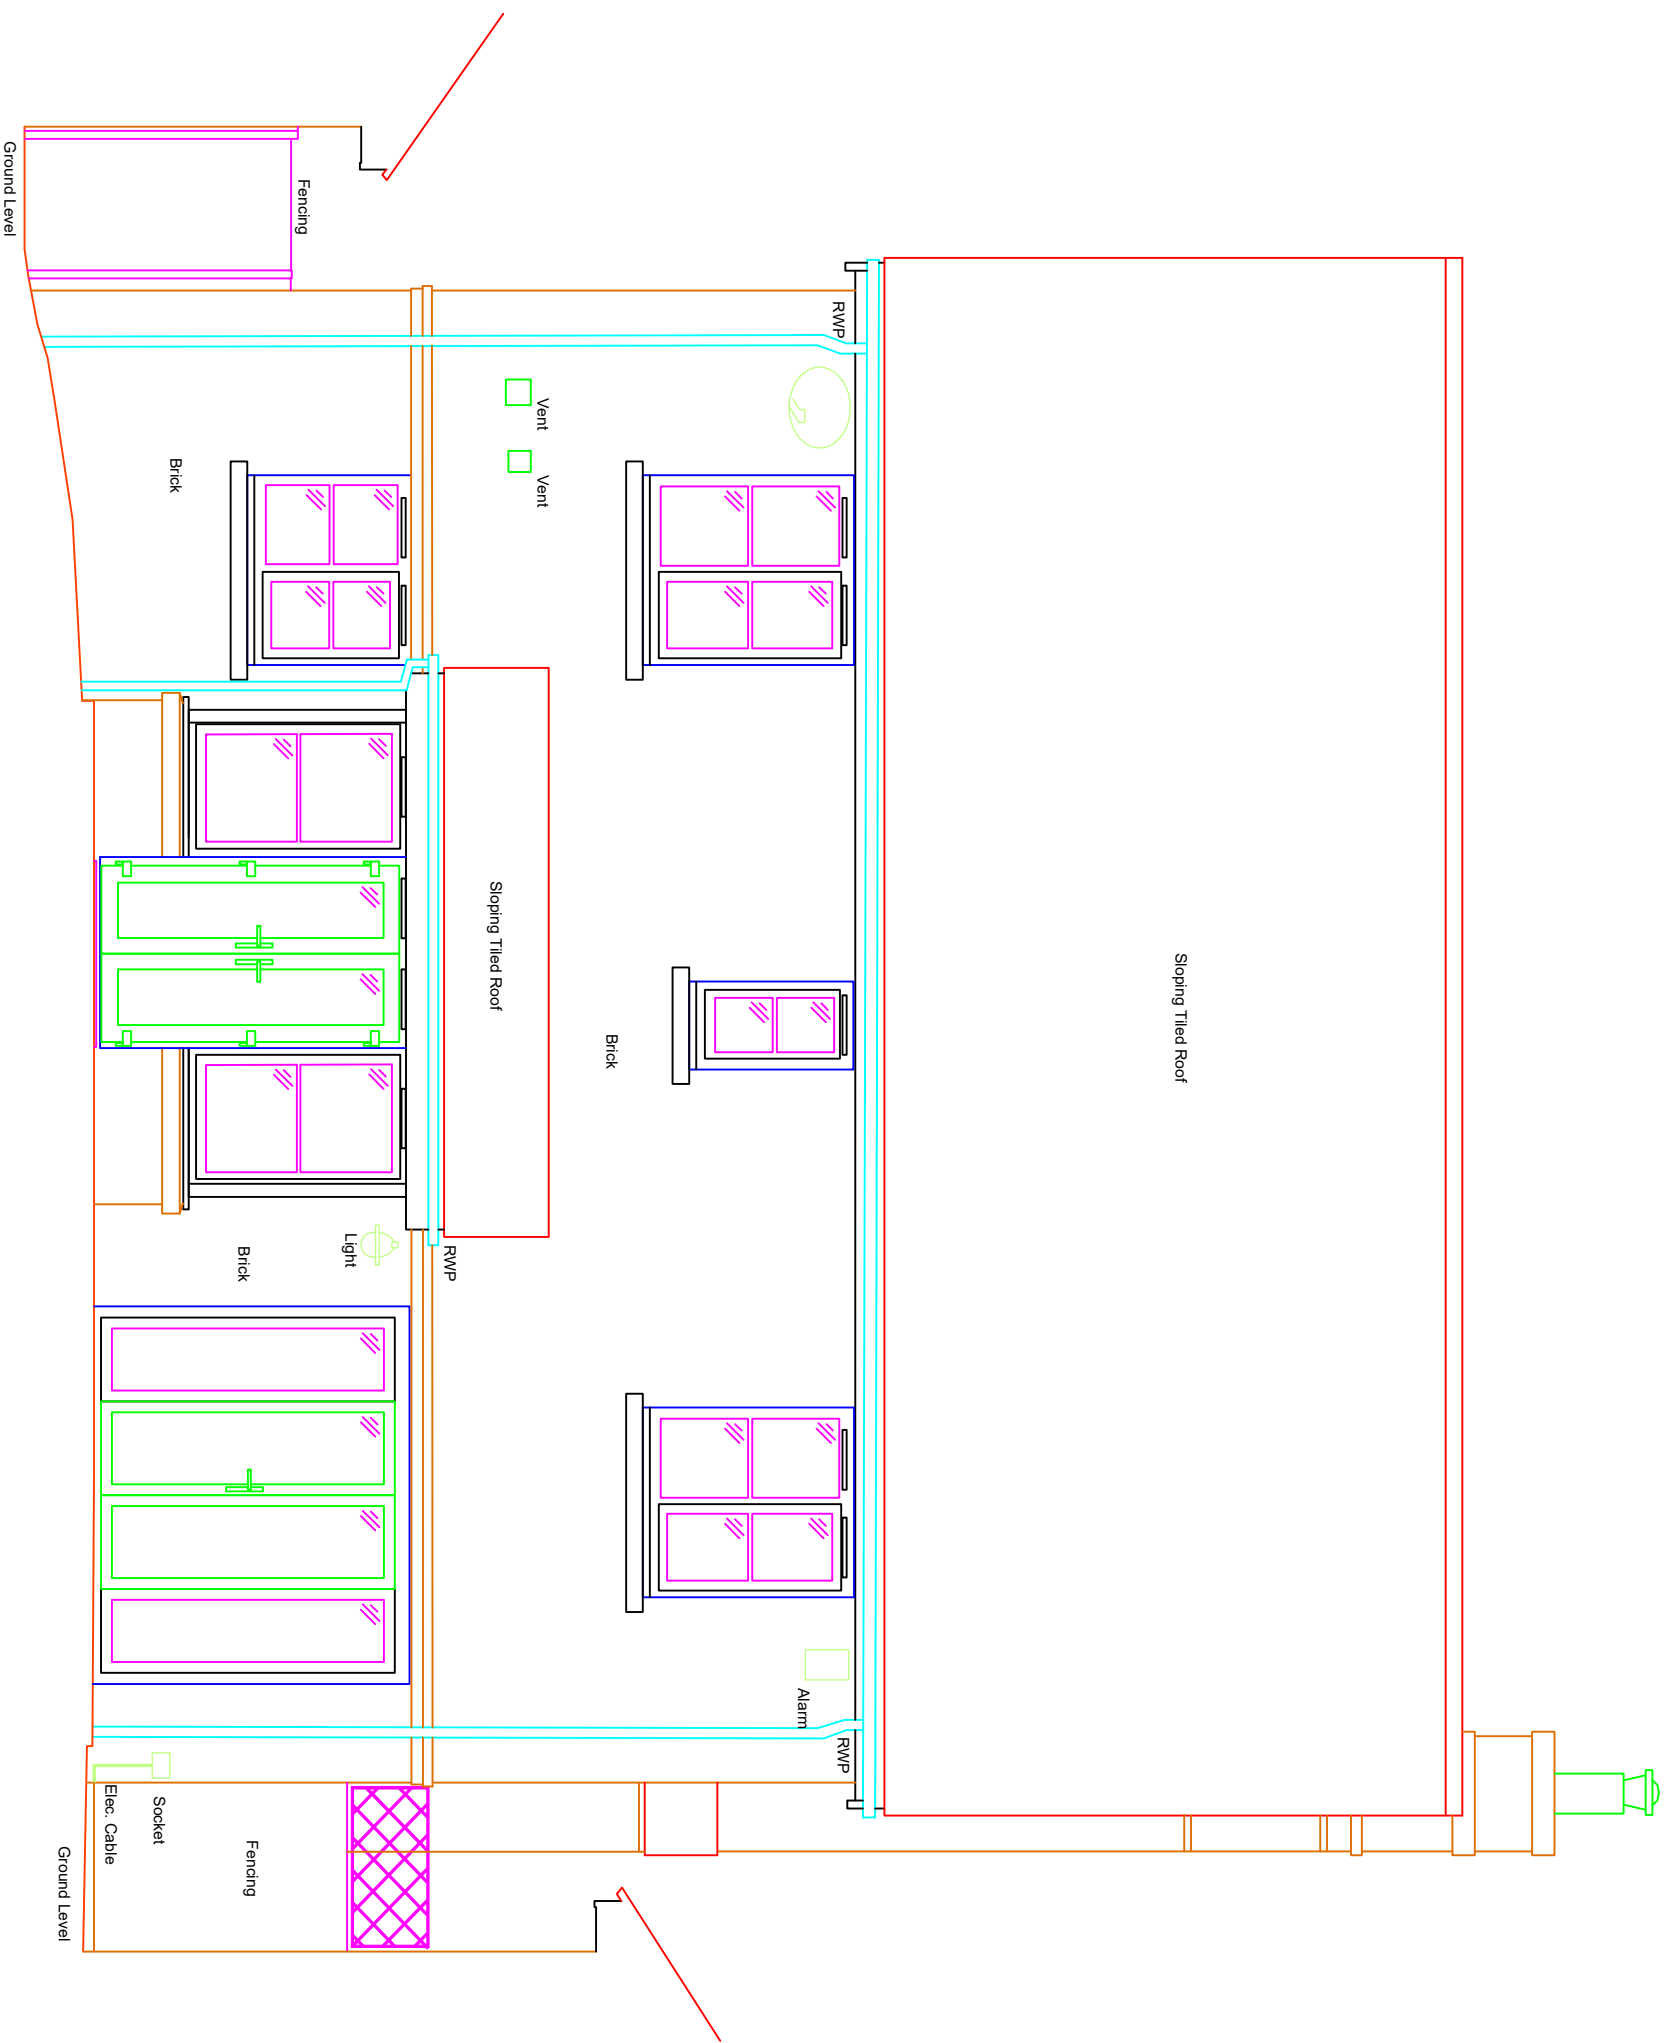

Datum - 52.00m

Existing East Elevation - Rear

- NOTES
1. The Grid and Levels are based on co-ordinated using OS Active Ordnance Survey data.
 2. The Elevations in this drawing are taken perpendicular to the facade.
 3. The actual nature of scaling drawings we would advise that any required dimensions should be requested from the surveyor using the context details shown below.
 4. Please request any survey control information if required.
 5. Dimensions shown are not necessarily legal boundaries.
 6. Dimensions should not be scaled. All dimensions should be checked on site before any fabrication / construction.
 7. Construction details should be checked on site to ensure with InCo Surveys unless otherwise specifically agreed.
 8. Information provided should not be altered or modified in any way, without the written consent of InCo Surveys.
 9. InCo Surveys cannot accept responsibility for any damage to existing structures or materials caused by the surveying process.
 10. If the AutoCAD drawing is being read by any system other than AutoCAD it should be checked against a hard copy. InCo Surveys will not be responsible for any damage caused by the surveying process.
 11. All utilities have been identified to the best of the surveyors knowledge. The correct identification of the utility types can not be guaranteed, therefore steel should be independently verified.
 12. All pipe diameters and levels are assumed to be correct, however due to non entry to inspection chambers, these should be verified.
 13. External level levels are surveyed to lowest tie position.

LEGEND

AL - Access Level
BH - Beam Height
CH - Ceiling Height
CL - Clill to Head
CS - Cast in place
DH - Door Height
F-C - Floor to Cill
FL - Floor Level
THL - Threshold Level
WCL - Window Cill Level
WHL - Window Head Level
WSL - Window Sill Level
WT - Water Tank

Rev	Revised By	Date	Checked By	Date
-----	------------	------	------------	------

Project

No.13
ROCKY DRIVE
HAYWARDS HEATH, RH16 4SD

Drawing Title

EXISTING ELEVATIONS

16 Alicard Close
Horsham
RH12 5AJ
Tel No. 0785471903
www.incosurveys.co.uk



Surveyed: M. Jones	May 2026
Drawn: R. Hill	
Project No. S201 T39	Scale (@ A1)
Drawing Status INFORMATION	1:50

EXISTING ELEVATIONS
SOUTH AND EAST/REAR