

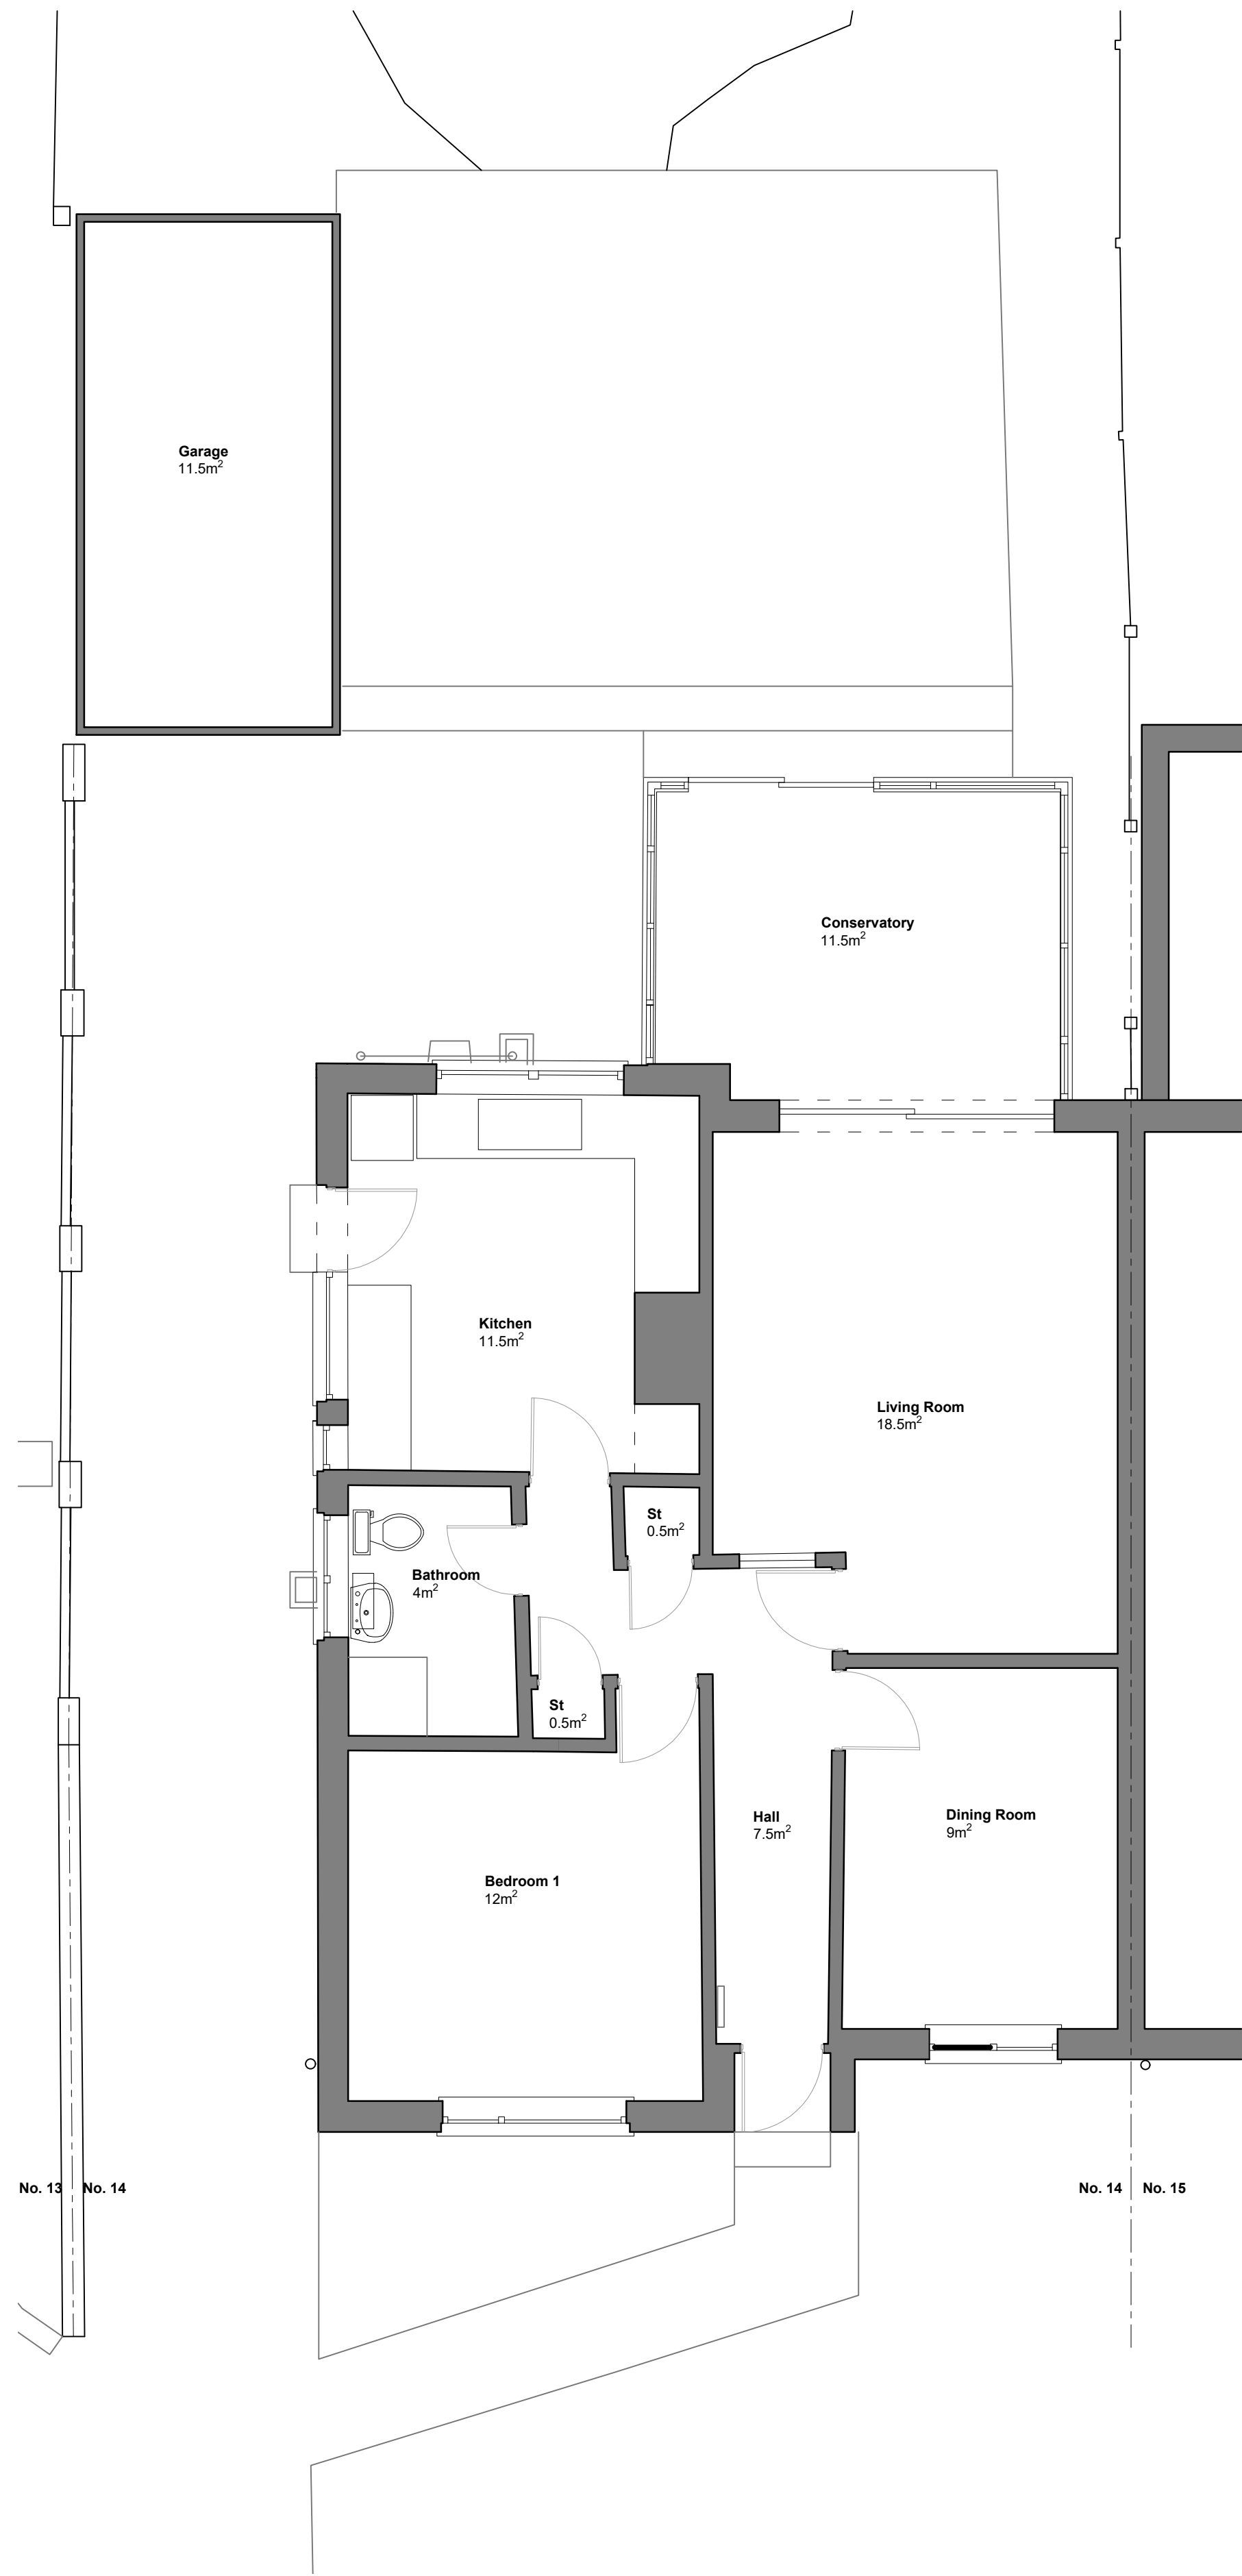


Ground Floor Plan as Existing
1:50 @ A1

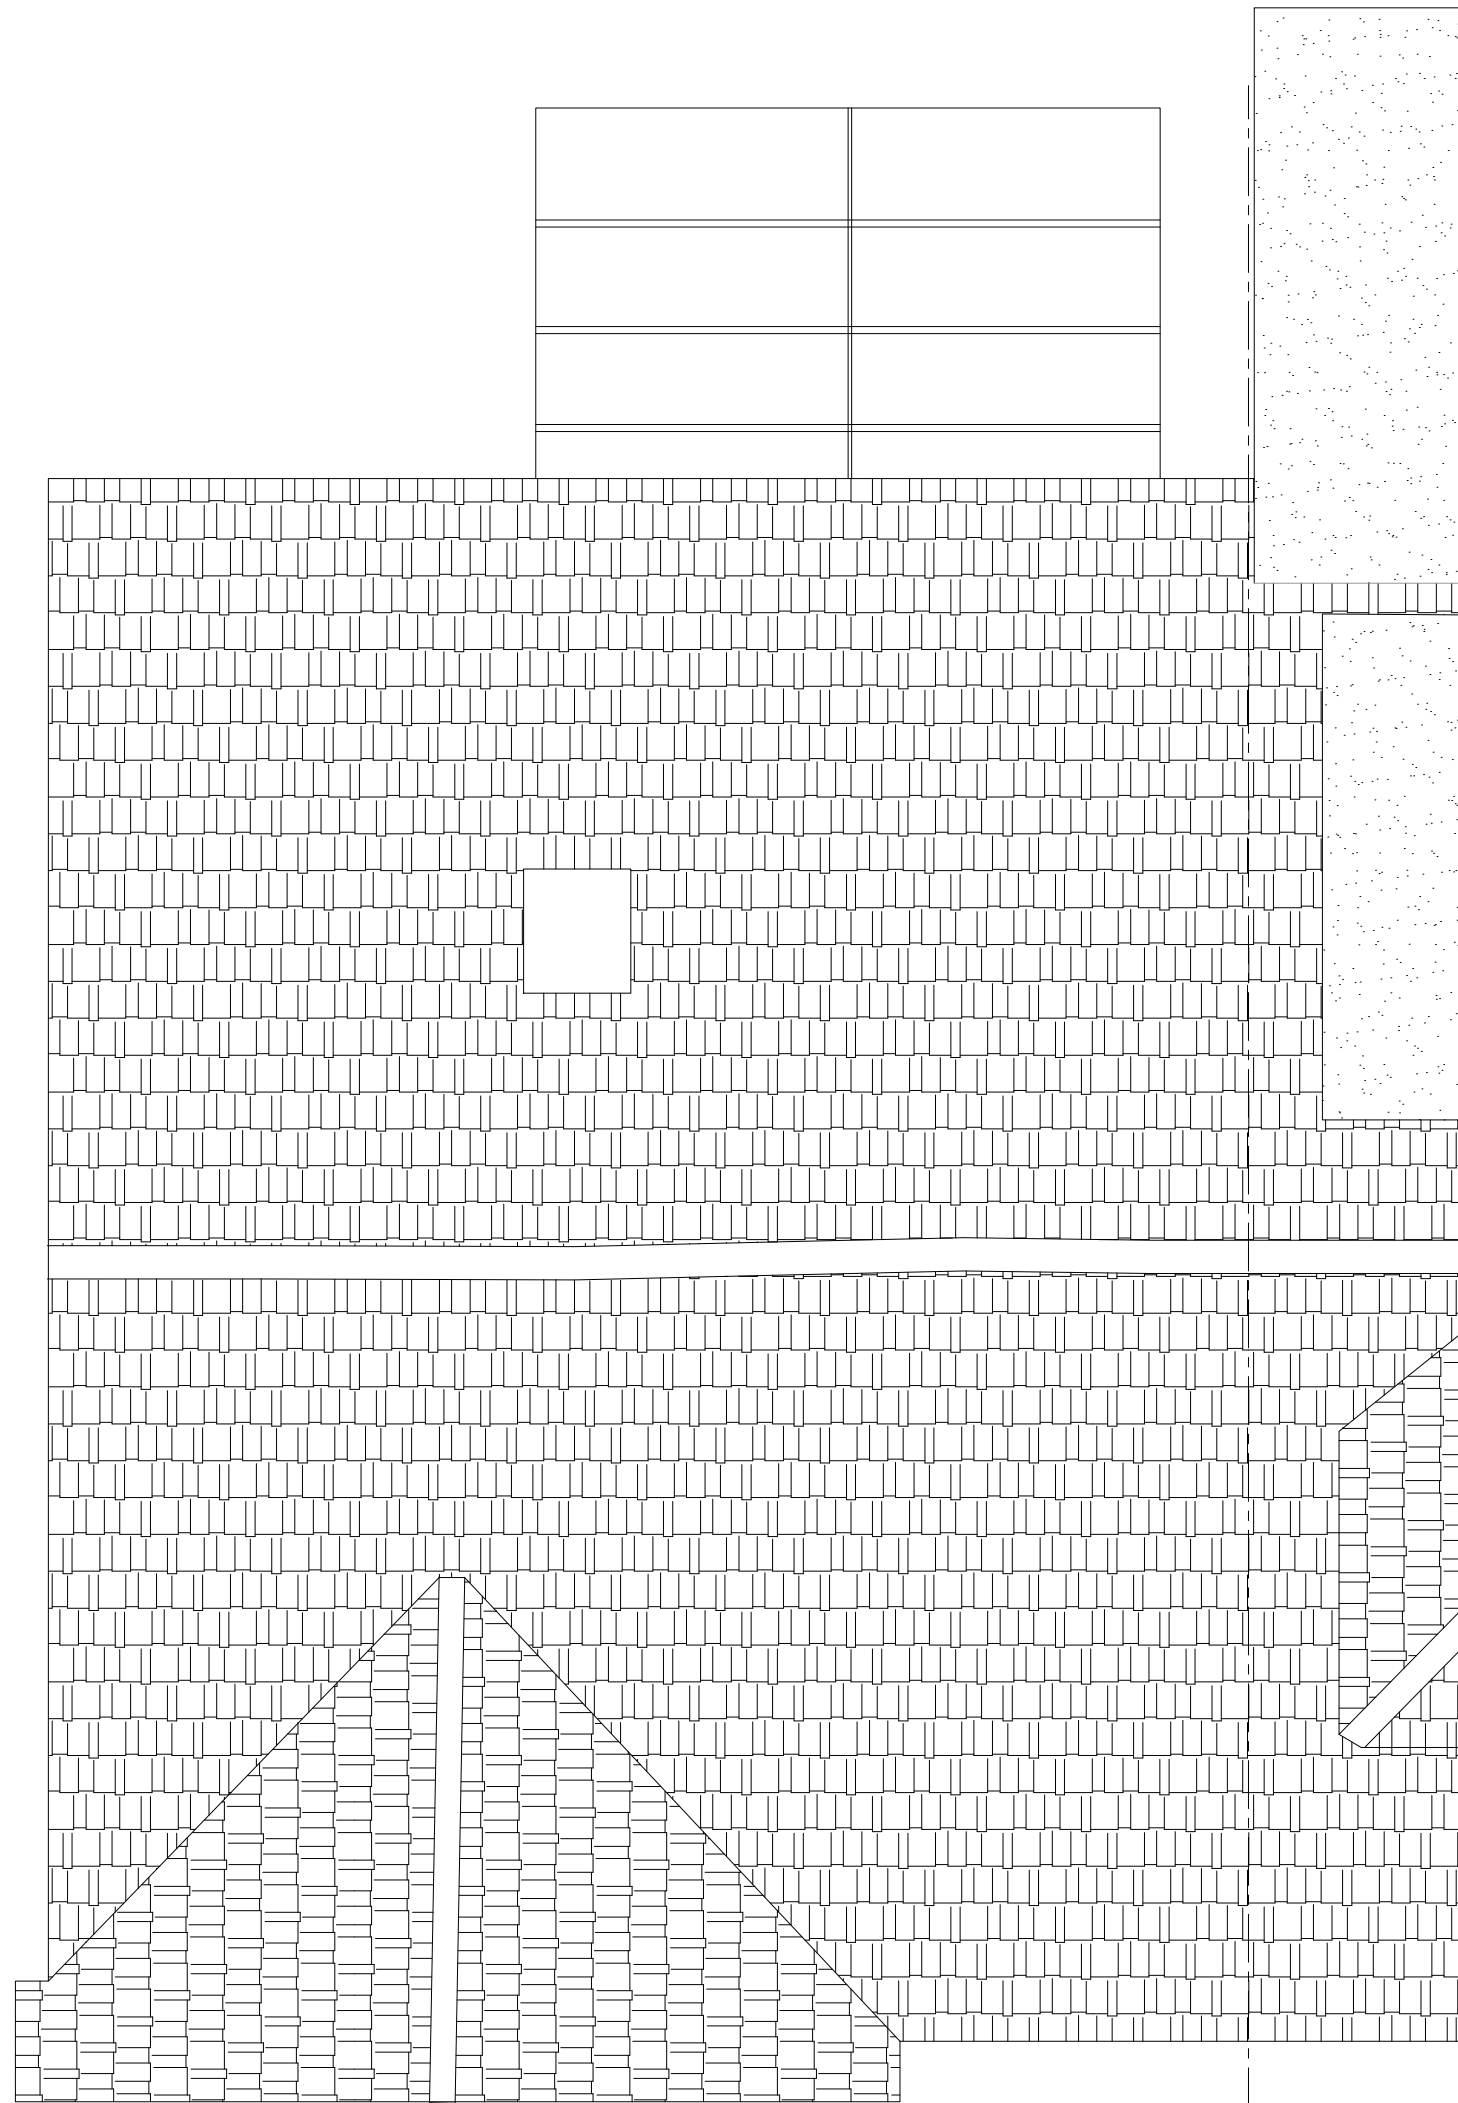

Roof Plan as Existing
1:50 @ A1

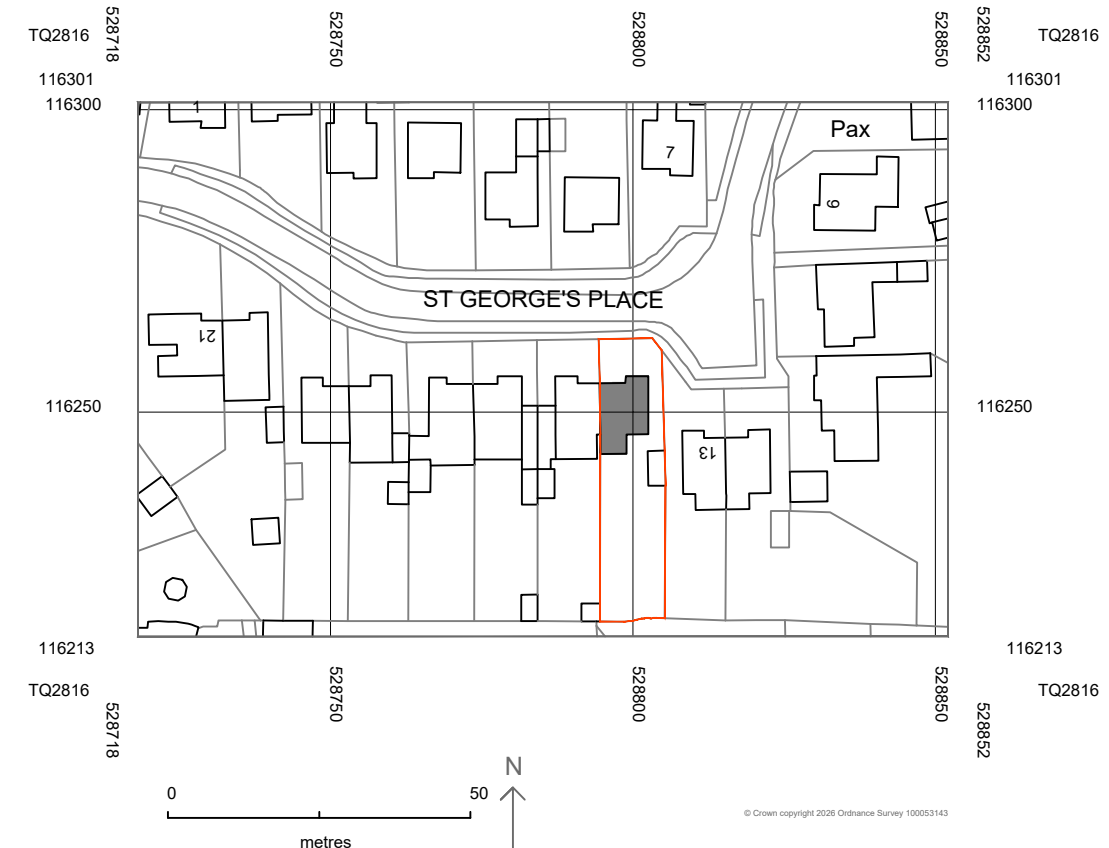

Location Plan
1:1250 @ A1

REV	DATE	DESCRIPTION

This drawing should be read in conjunction with all other drawings. Do not scale.
All Dimensions must be size checked.
Copyright © Catherine Whitby Architects



Drawing Status
PLANNING

Project
Mr & Mrs Ritchie
14 St George's Place
Hurstpierpoint

Title
Existing Plans
and Location Plan

Project No. 02614	Drawn By cw	Checked By cw
----------------------	----------------	------------------

Drawing No. 001

Scale Varies @ A1	Date Jun 26	Revision -
----------------------	----------------	---------------