



Continuum3di

THIS IS A  
**COLOURED DRAWING**  
If this box does not appear Red, the drawing  
may not be represented properly

THIS DRAWING IS FOR :

**PLANNING  
PURPOSES ONLY**  
Not to Be Used for Construction


**NOTES**  
This drawing is copyright and shall not be reproduced nor used for any other purpose without the written permission of the architects. Permission is granted to scale from this drawing for the purposes of Local Authority Planning Approval only. Please verify that the information is correctly printed to scale by checking the control bar below.

This drawing may be based upon or contain information from other consultants or designers. Continuum3di shall not be liable for inaccuracies or errors contained in material produced by others but will take reasonable measures to ensure it is correct. It is the contractors responsibility to check and verify all dimensions on site prior to construction or fabrication.

This drawing must be read in conjunction with all other related drawings and documentation. It is the contractors responsibility to ensure full compliance with the Building Regulations. Any discrepancies to be reported immediately. If in doubt ask. Materials not in conformity with relevant British or European Standards/Codes of Practice or materials known to be deleterious to health & safety must not be used or specified on this project.

All drawings to be read in conjunction with all contract documents and all structural steelwork drawings to be submitted to engineer for approval

SCALE 1 : 50 @ A1

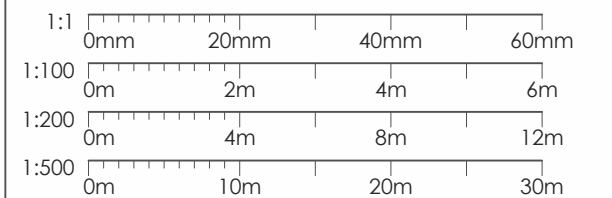

This drawing is copyright of Continuum3di ©

A First Issue 17/06/2 DH DH  
026  
revision | date | author | check


CLIENT Terri Blessing  
PROJECT 7 Marpit Road, Sharpthorne  
DATE 03/04/20  
DRAWING TITLE Proposed Elevation

DRAWING NO. 305 / 2.202 REVISION A



1. Proposed North Elevation

scale 1 : 50

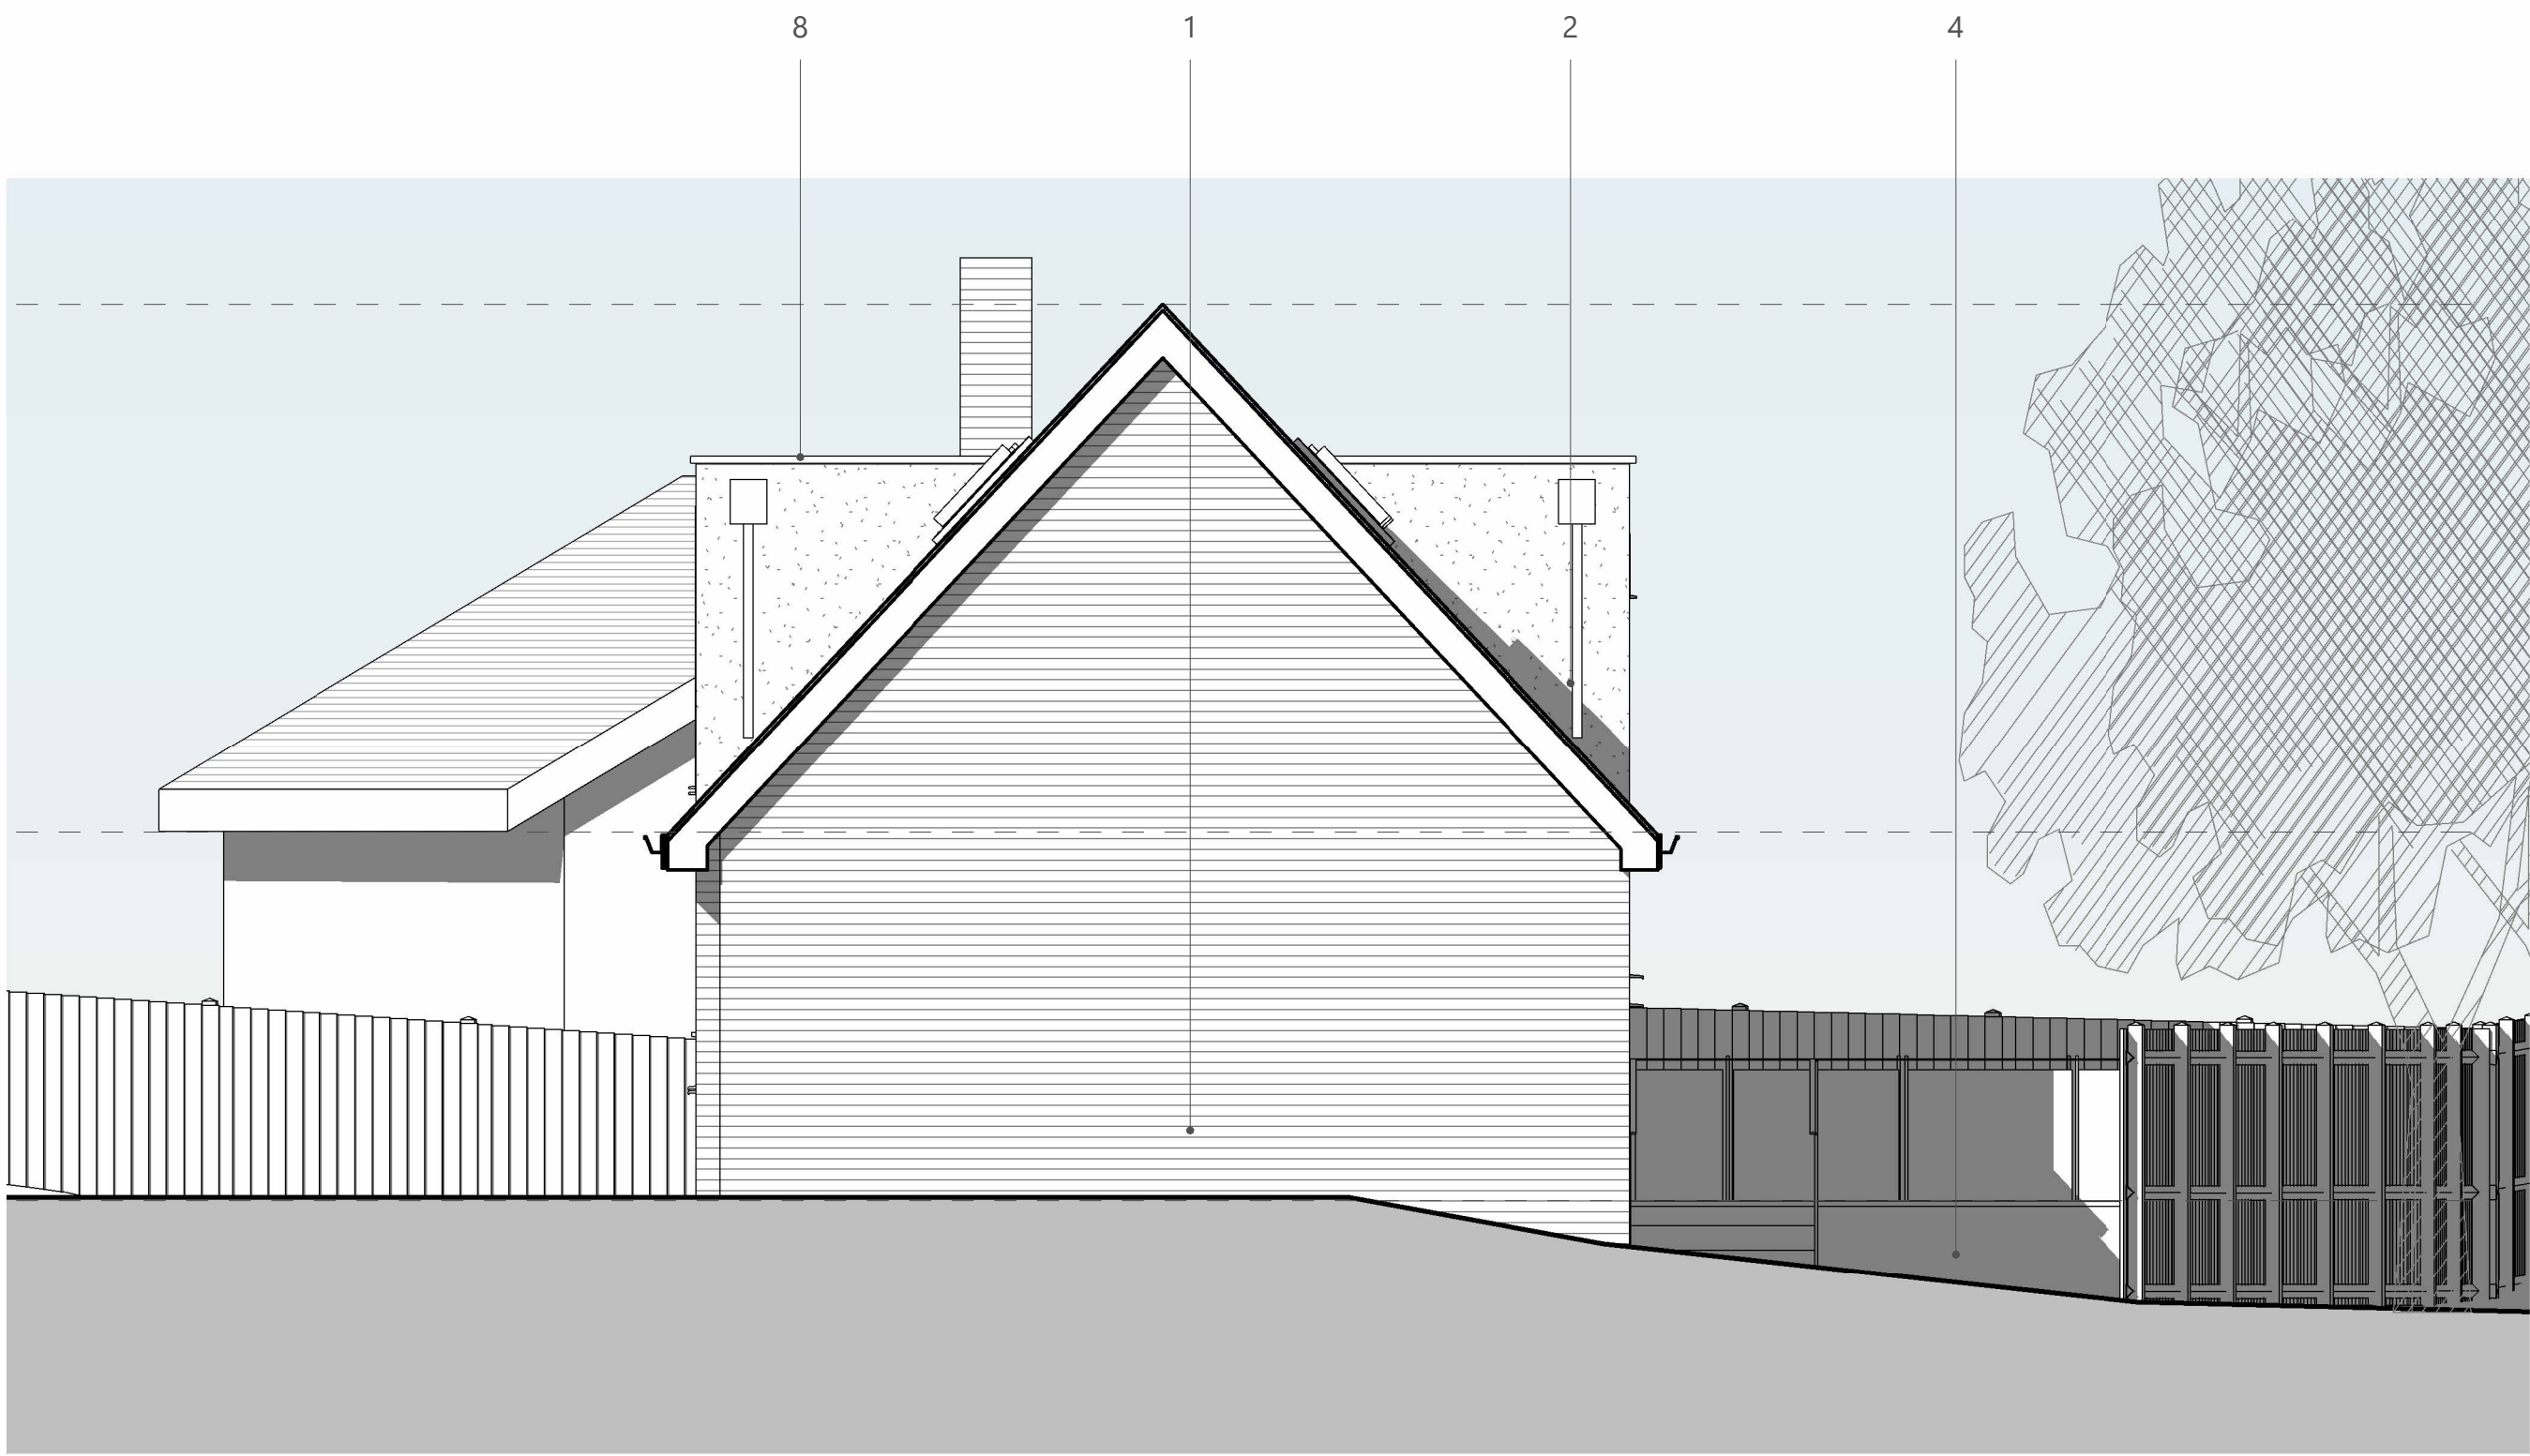


3. Proposed East Elevation

scale 1 : 50



2. Proposed South Elevation

scale 1 : 50

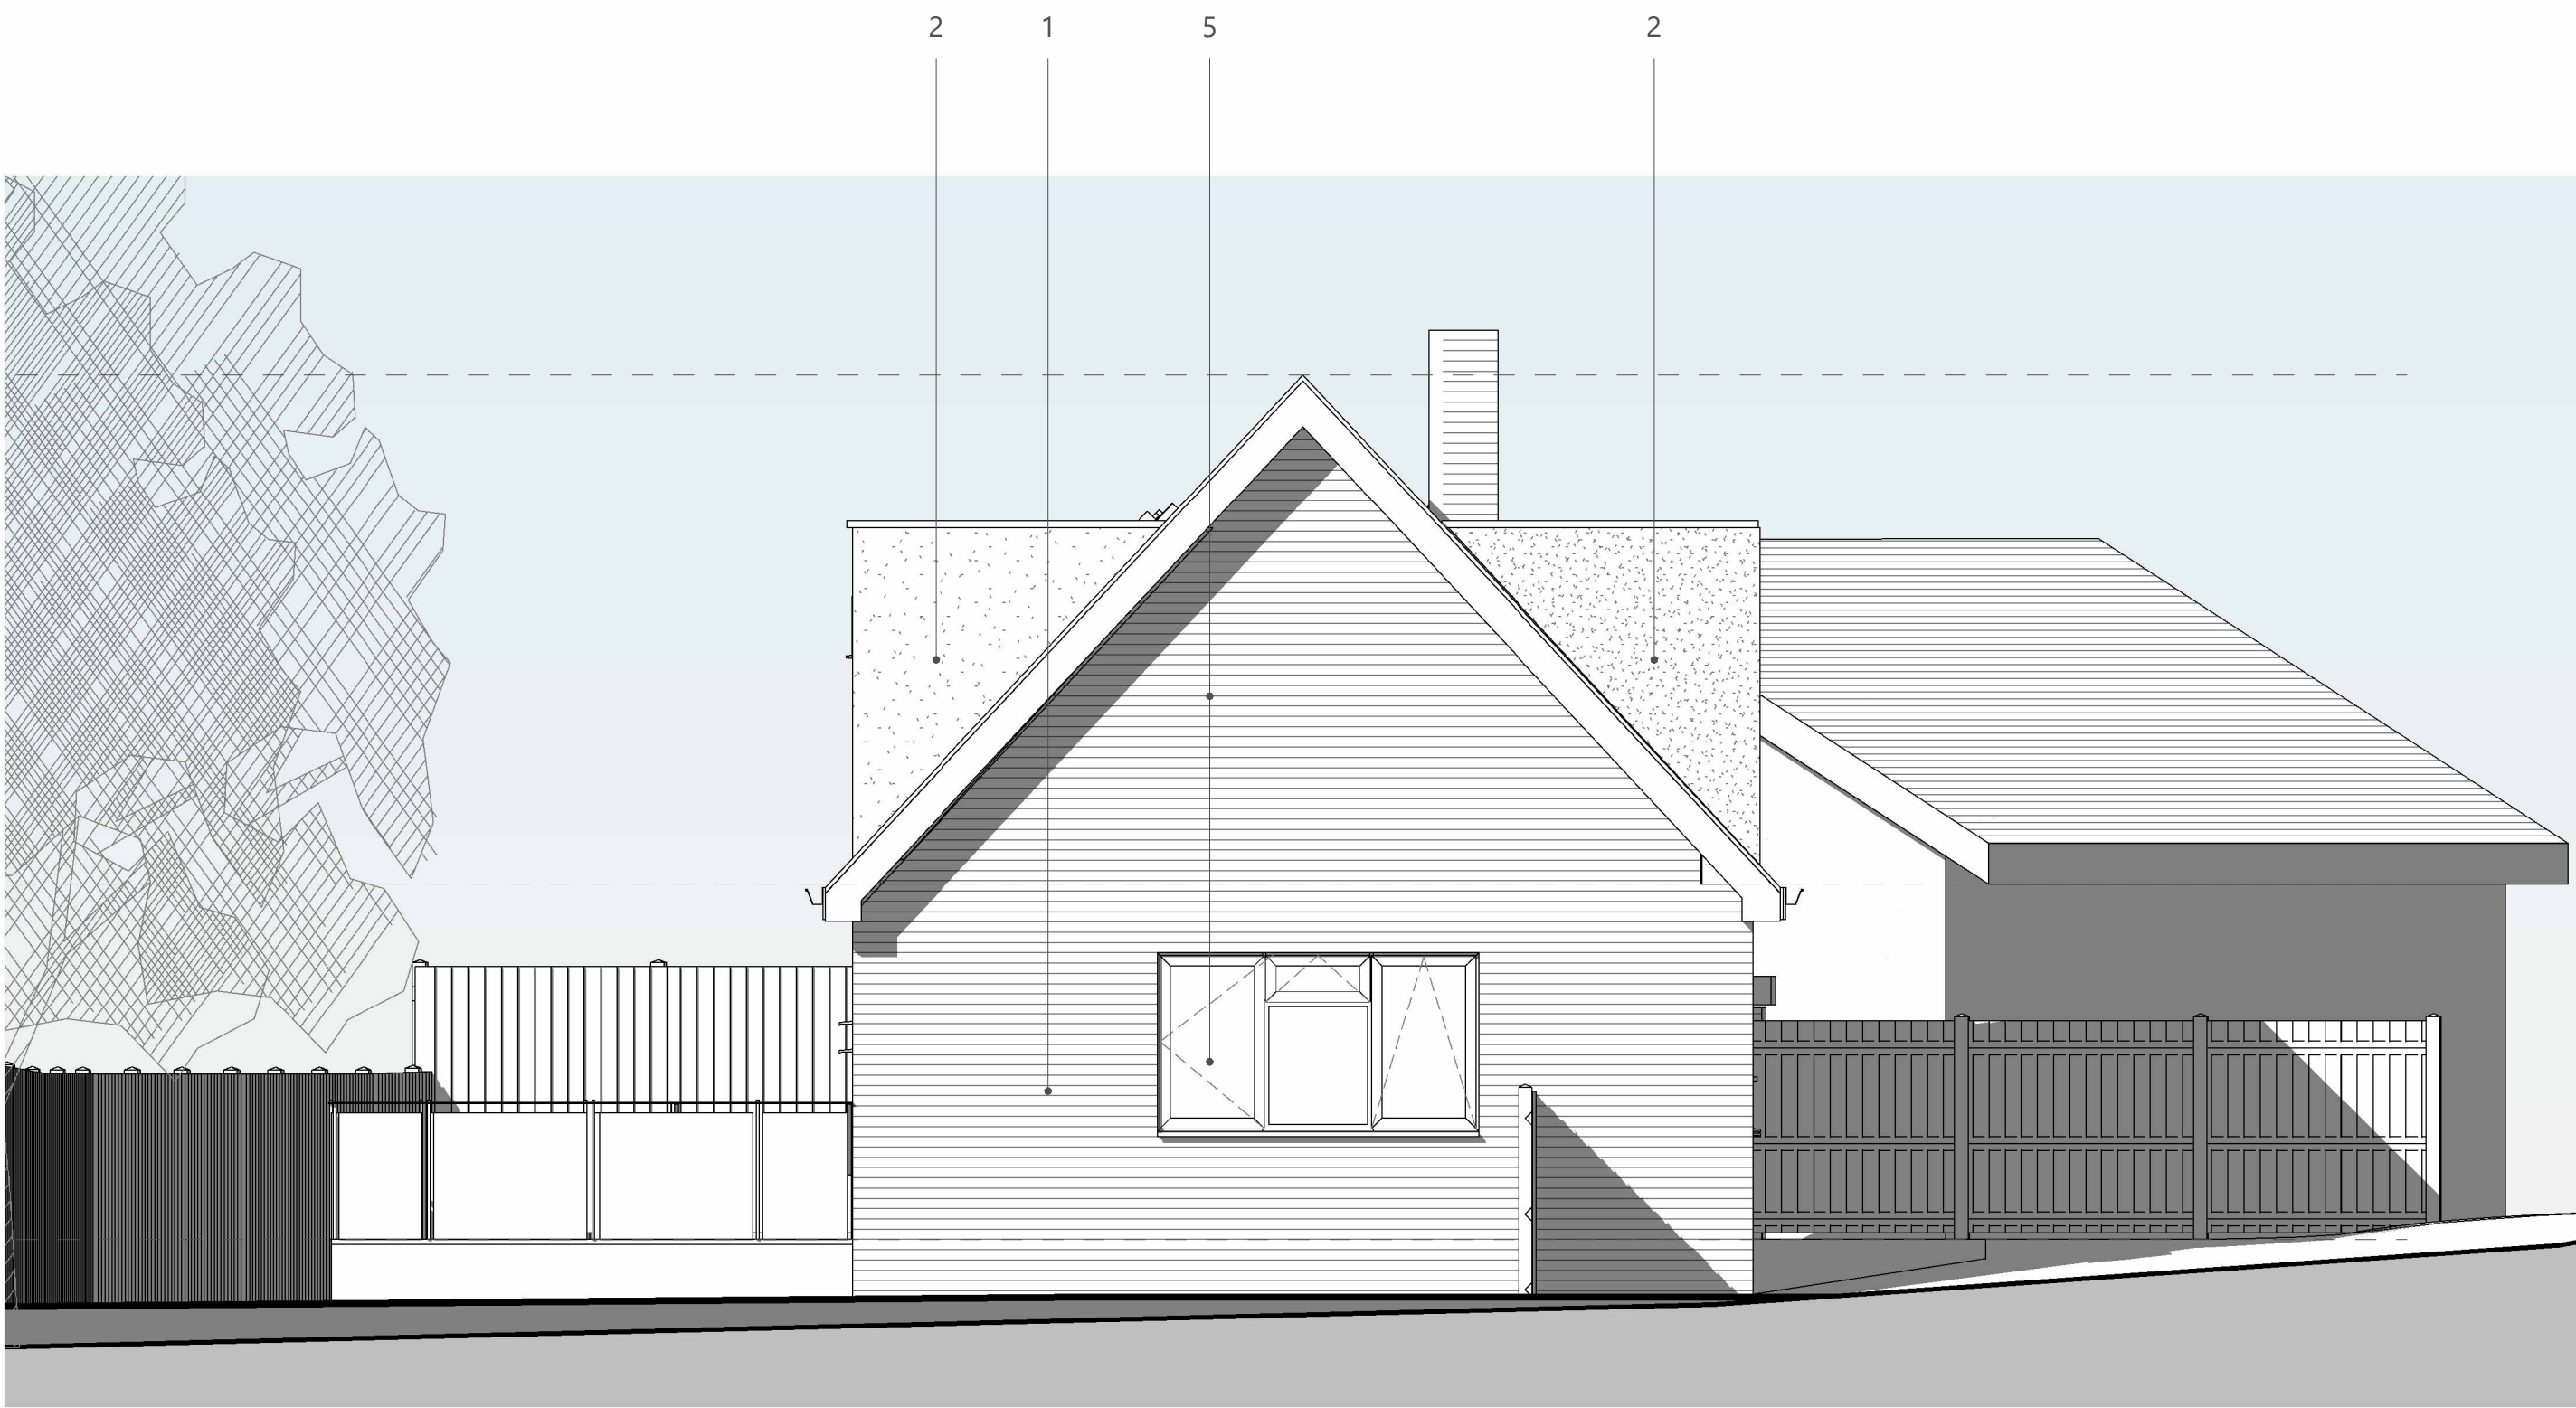

4. Proposed West Elevation

scale 1 : 50

Materials legend:

1. New fair faced brick work to match existing
2. White render
3. New roof tiles to match existing.
4. Gabion baskets
5. Double glazed upvc windows anthraite grey

6. Double glazed upvc doors anthracite grey
7. Glazed balustrade
8. Anthracite grey metal coping
9. Anthracite grey metal garage door
10. Black rain water goods
11. Velux windows