



FOR PLANNING
AND LISTED
BUILDING CONSENT
PURPOSES ONLY

NOT FOR CONSTRUCTION

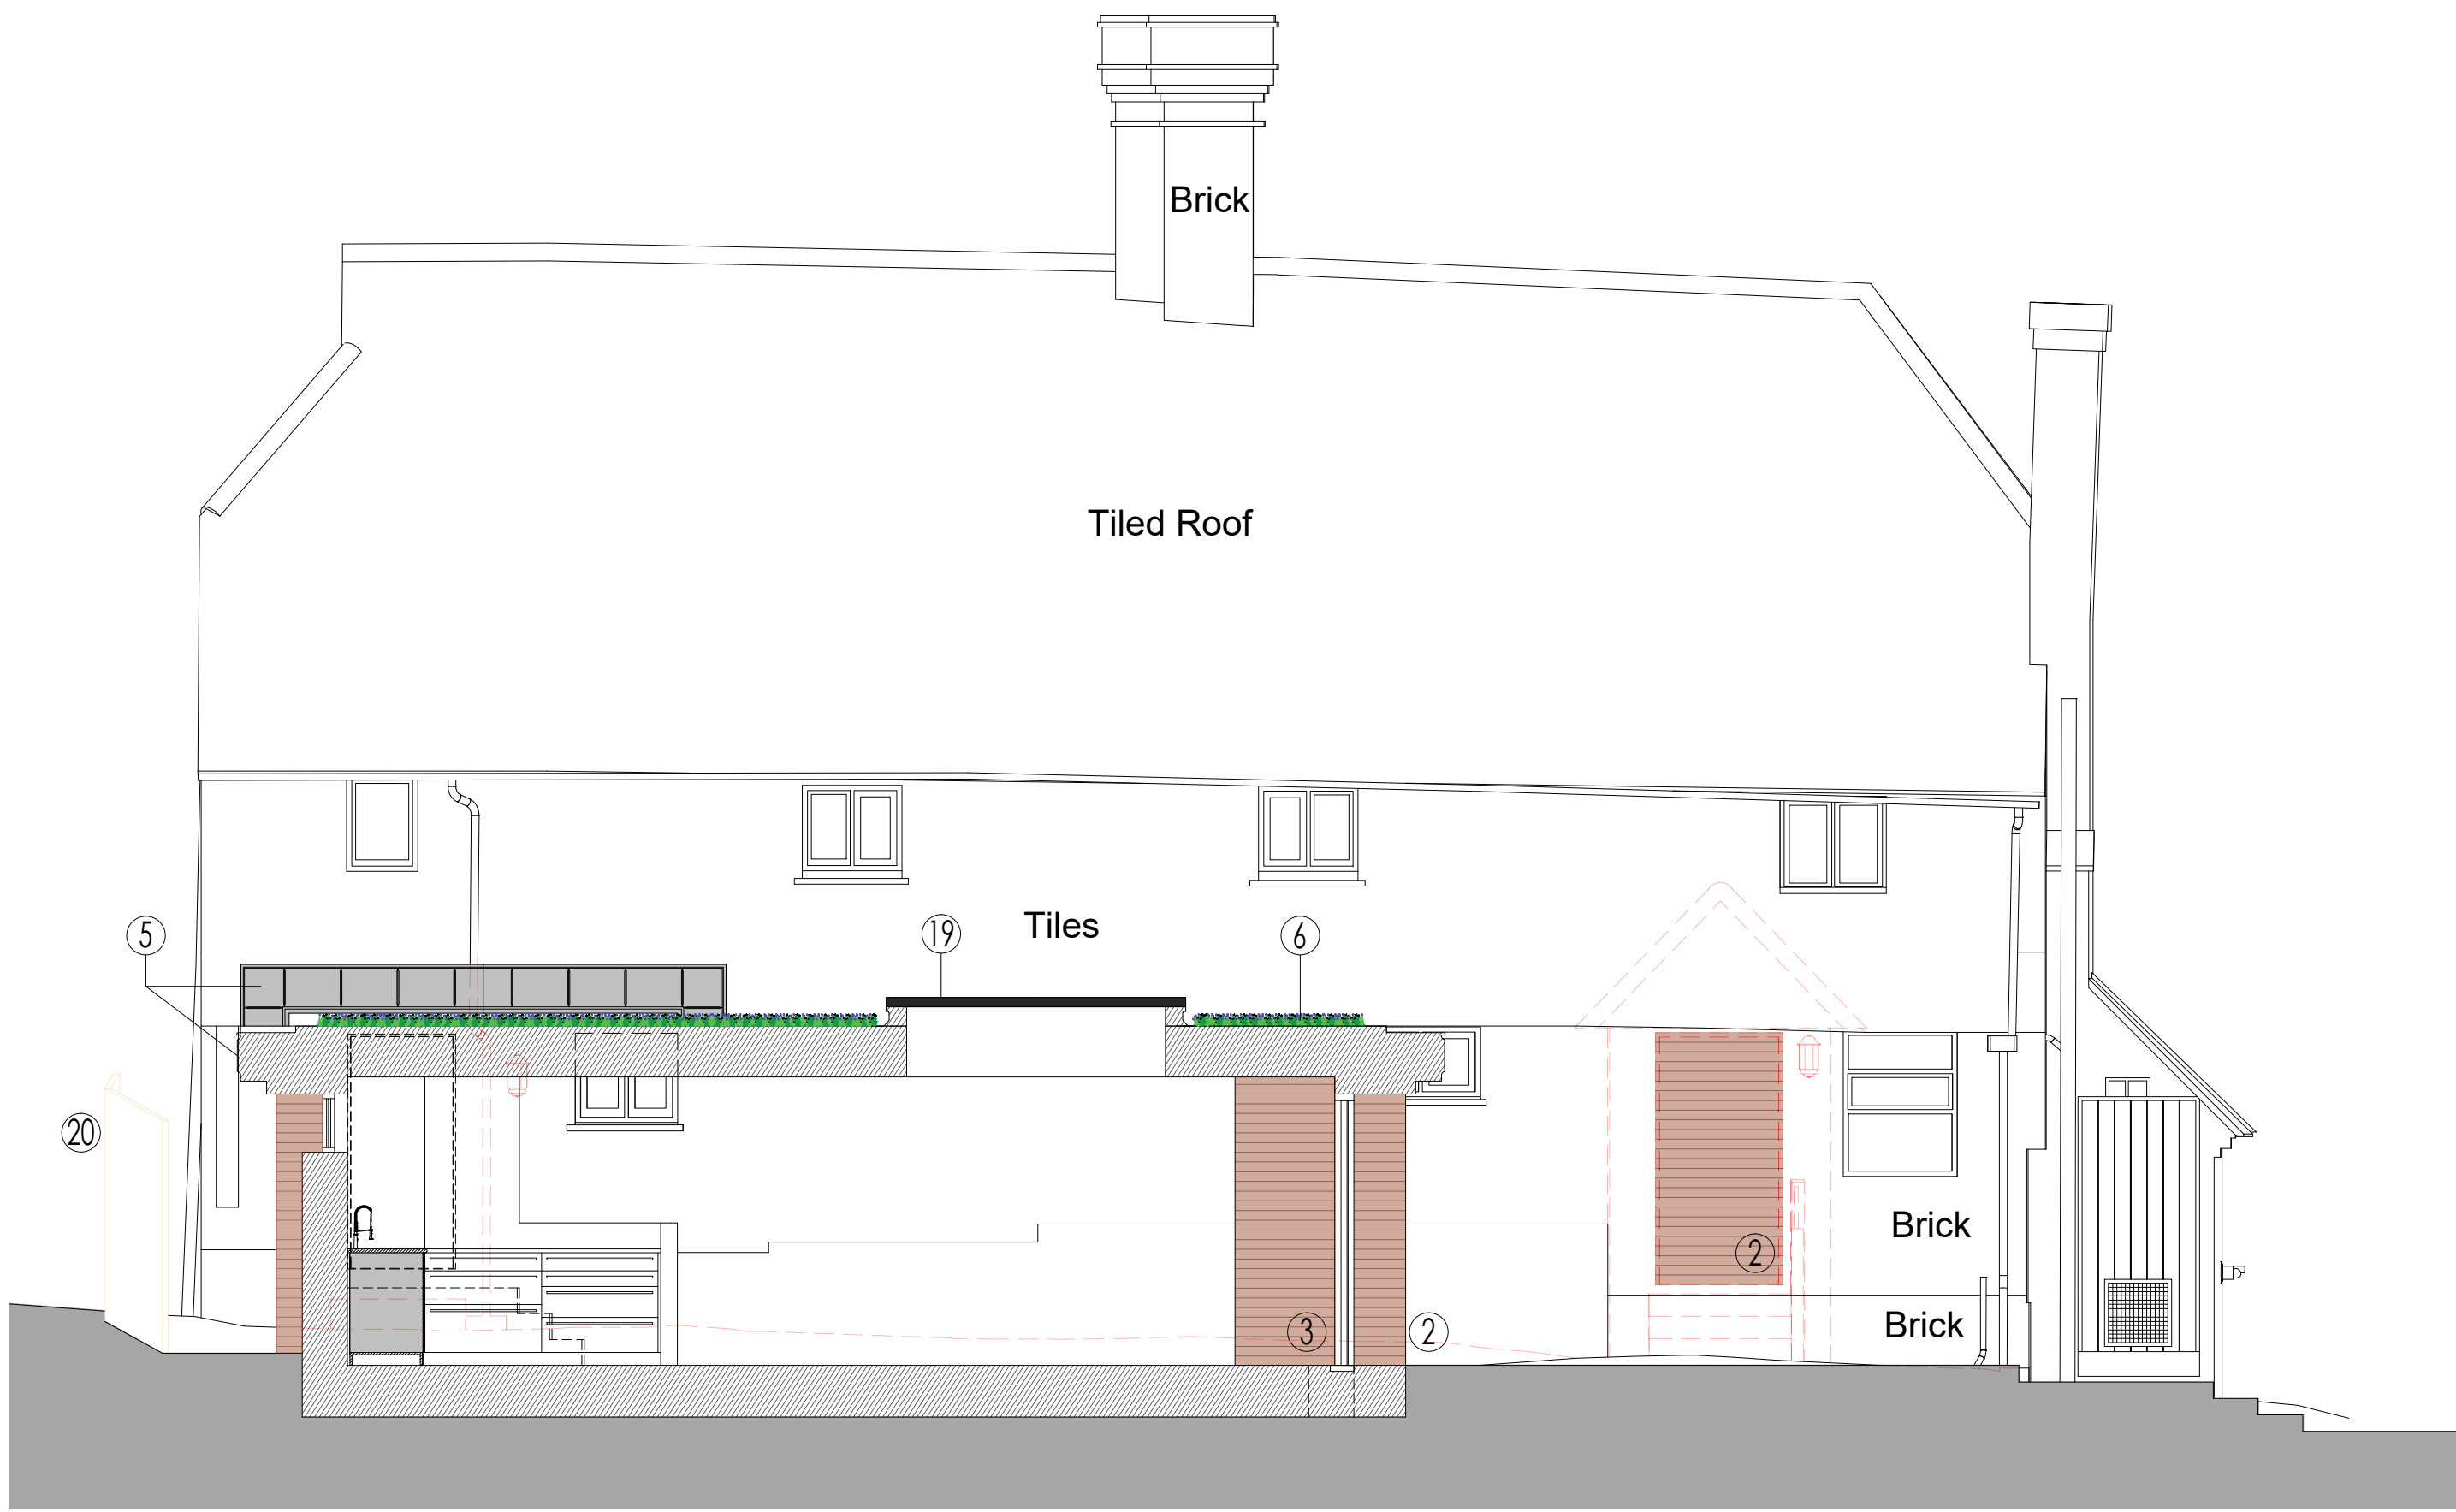

SECTIONAL ELEVATION A-A - AS PROPOSED
SCALE @ 1:50 ON AN A1 SHEET

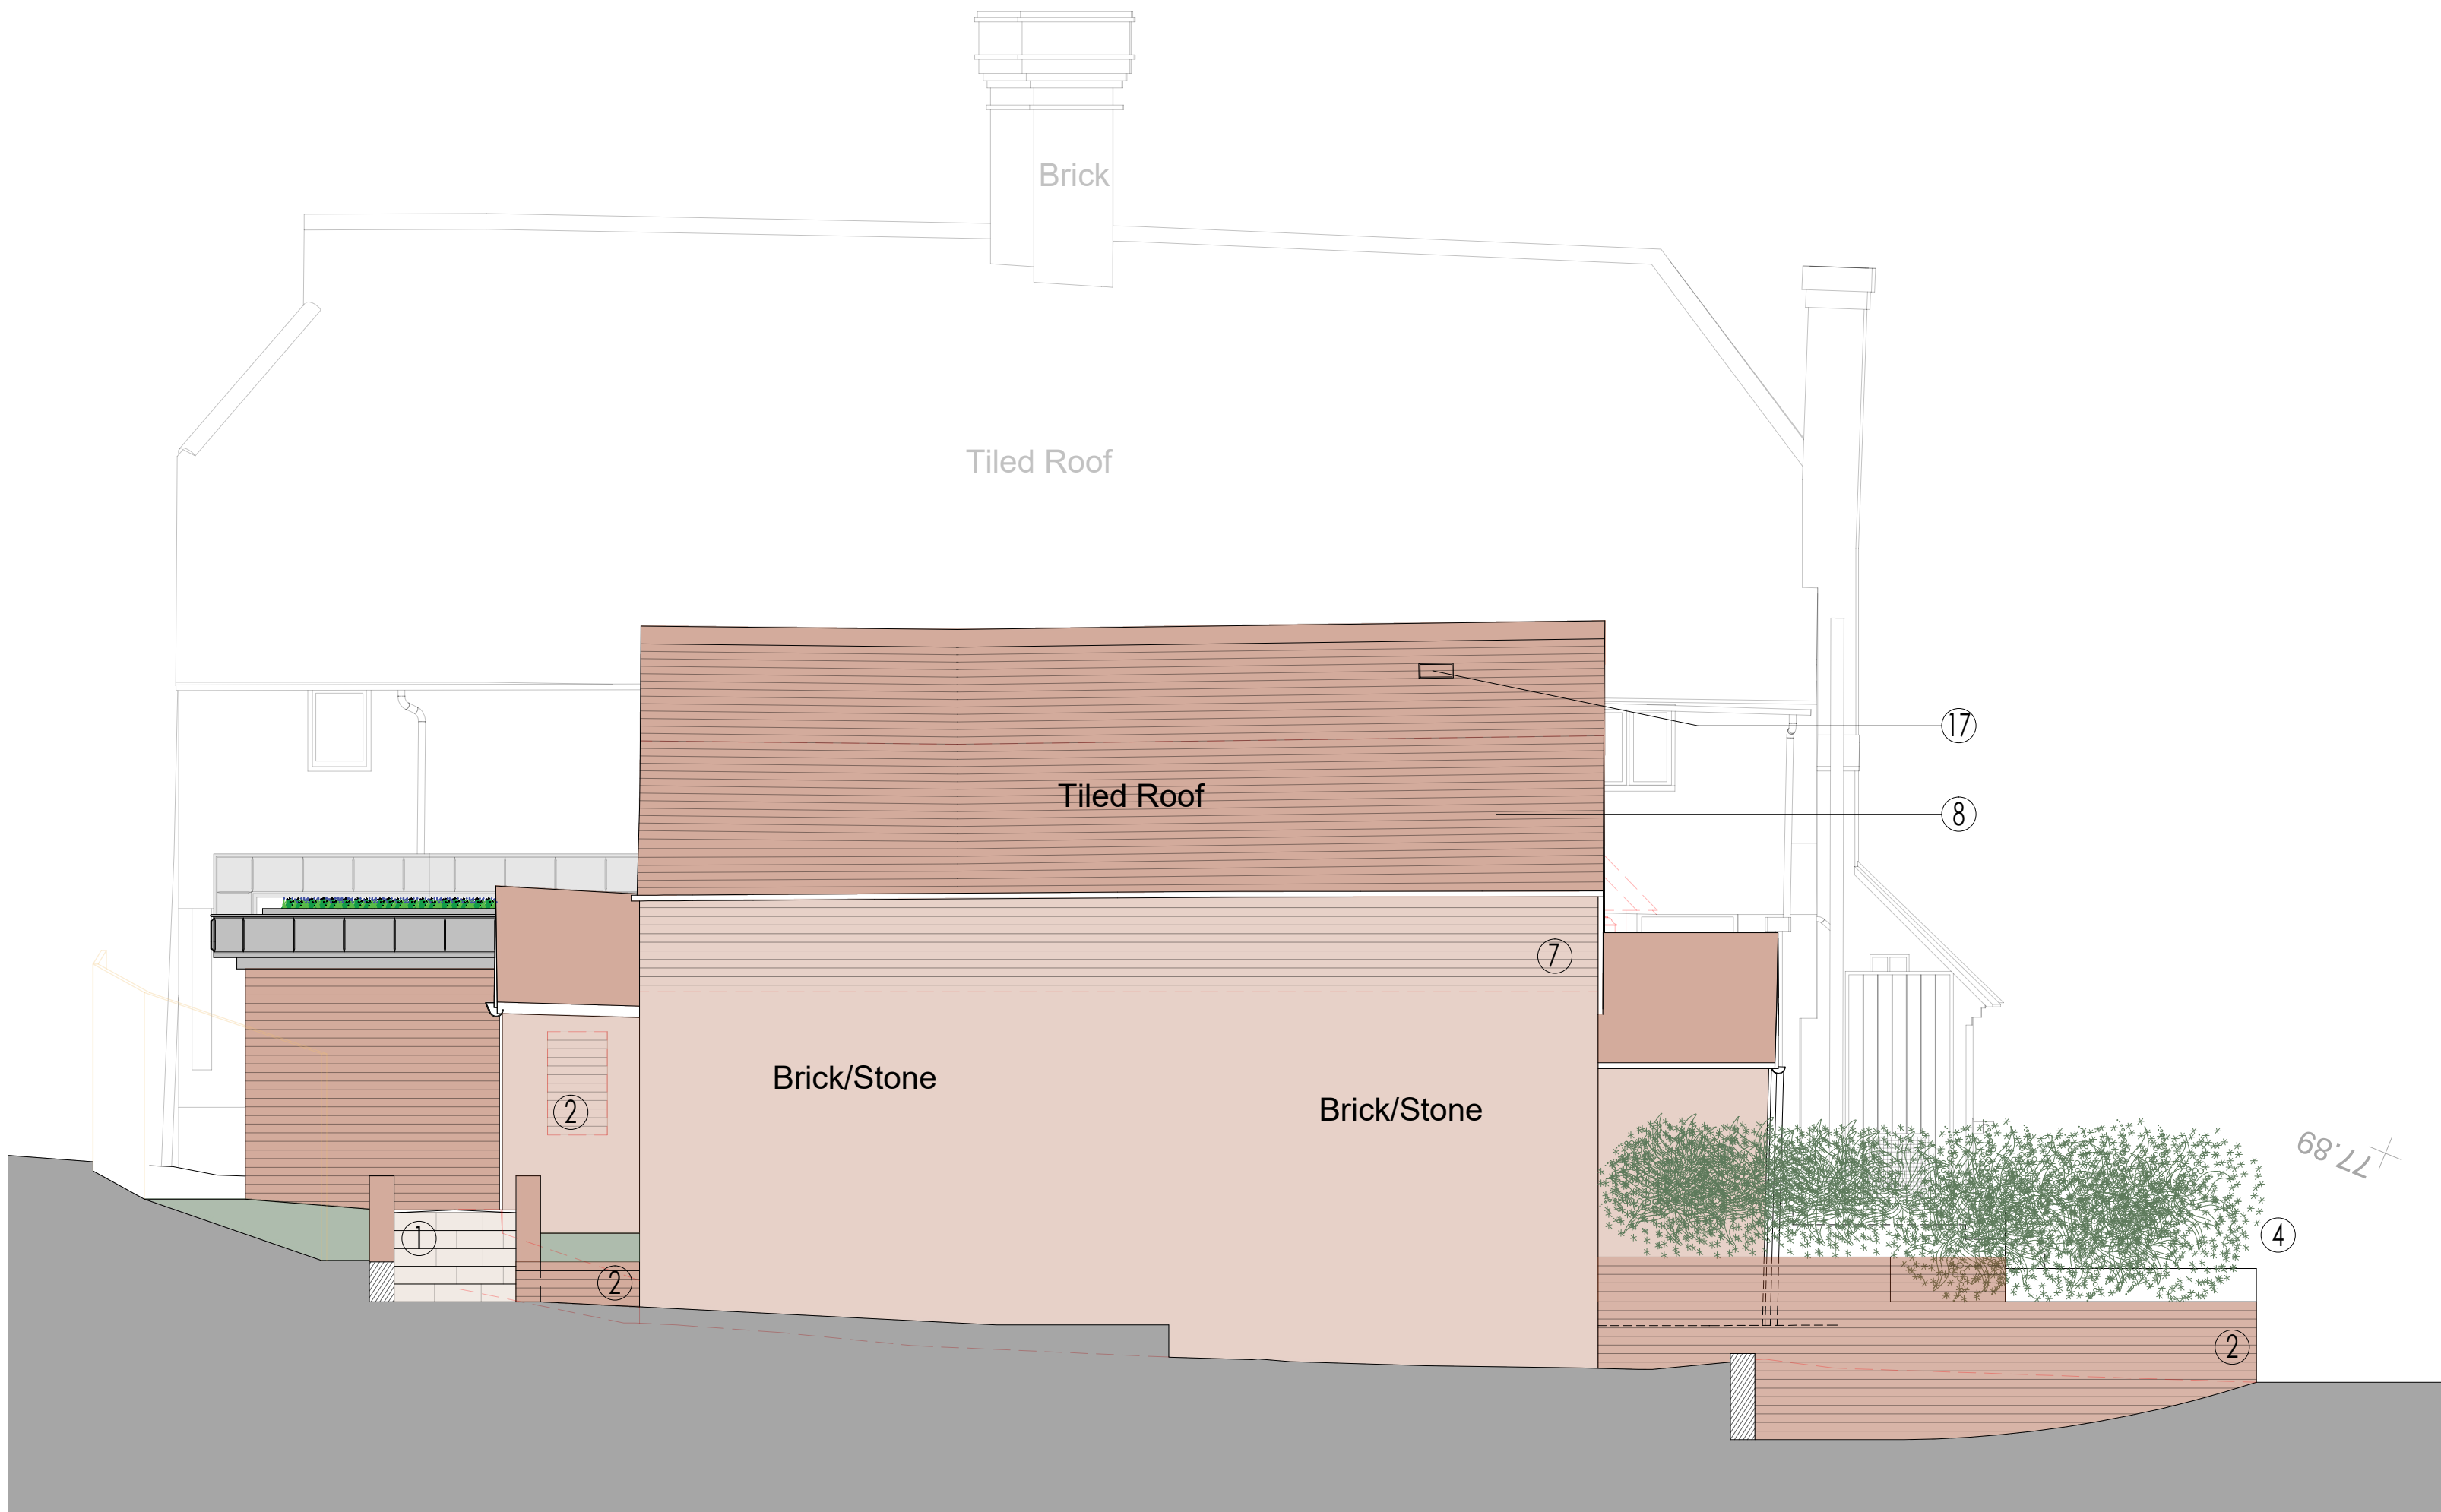

SECTIONAL ELEVATION D-D - AS PROPOSED
SCALE @ 1:50 ON AN A1 SHEET

- Elevation Key:
- 1 - Natural stone to steps
 - 2 - Facing brick to match existing
 - 3 - Narrow profile aluminium windows and sliding doors, anodised in black
 - 4 - Raised planted beds
 - 5 - Standing seam zinc to fascias, with soffits in prepared timber
 - 6 - Green roof to receive a wildflower covering
 - 7 - New matching facing brickwork to existing walls extended in height
 - 8 - Plain clay tiles to new pitched roofs, with matching fittings
 - 9 - Lead flat roof to part-dormer for entrance door, with traditional mopstick roll detailing
 - 10 - Double timber doors
 - 11 - Featheredge timber boarding with a charred finish
 - 12 - Cast aluminium rainwater goods, powder-coated in black
 - 13 - Timber windows set within timber stable doors
 - 14 - Moulded timber barge boards, with a natural finish
 - 15 - Conservation roof windows with narrow-profile frames finished in black
 - 16 - Electric vehicle charging point
 - 17 - Bat access tile, as specified in the Bat Survey report
 - 18 - Existing external Store, retained
 - 19 - Plateau roof lanterns with an anodised finish in black
 - 20 - Existing close boarded timber fence to boundary
 - 21 - Timber plank stable door
 - 22 - Fully-glazed timber door wit a natural finish
 - 23 - Clerestory window partially-covered internally

	*	*	*	*	
REV.	DATE.	BY.	AMENDMENT.	CHK.	
PLANNING					
 2 Lucastes Mews, Paddockhall Road, Haywards Heath, West Sussex, RH16 1HE (01444) 452604 hh@gouldbaxter.co.uk www.gouldbaxter.co.uk					
NOTES: DO NOT SCALE OFF THIS DRAWING UNLESS FOR PLANNING PURPOSES. CHECK ALL DIMENSIONS ON SITE BEFORE ANY WORK IS COMMENCED. ALL GOODS MATERIALS AND WORKMANSHIP MUST CONFORM WITH CURRENT BUILDING REGULATIONS, BRITISH STANDARDS AND CODES OF PRACTICE. COPYRIGHT OF THIS DRAWING IS RETAINED BY GOULD PROPERTY CONSULTANTS LTD T/A GOULD BAXTER AND IT MUST NOT BE REPRODUCED WITHOUT WRITTEN CONSENT.					
CLIENT: Mr. & Mrs. Hillary					
PROJECT: Barlands The Street, Warminglid West Sussex RH17 5SZ					
DRAWING: North Elevation and Sectional Elevations A-A and D-D As Proposed					
DATE: 22.11.2024	SCALE AT A1: 1:50	DRAWN BY: RH CHECKED BY: MC			
JOB NO. GH553	DRAWING NO. PL.07	REV. *			

