





EXISTING REAR ELEVATION

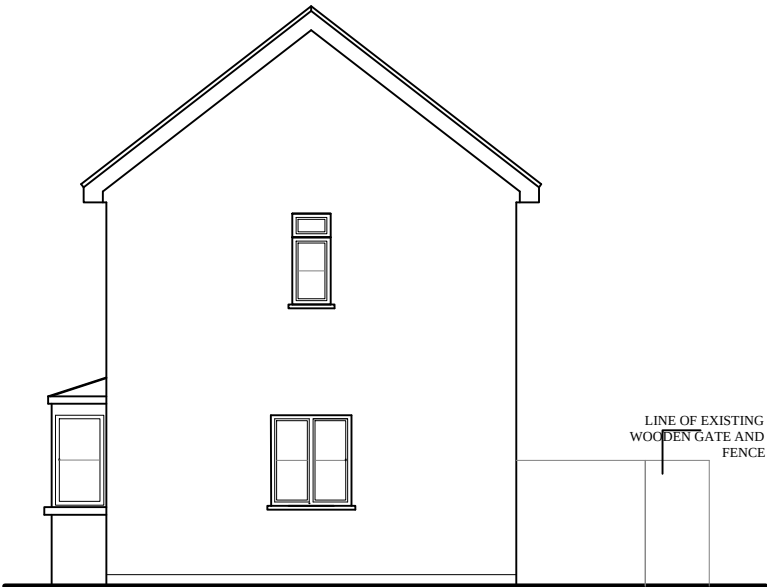

EXISTING SIDE ELEVATION
(ROAD SIDE)

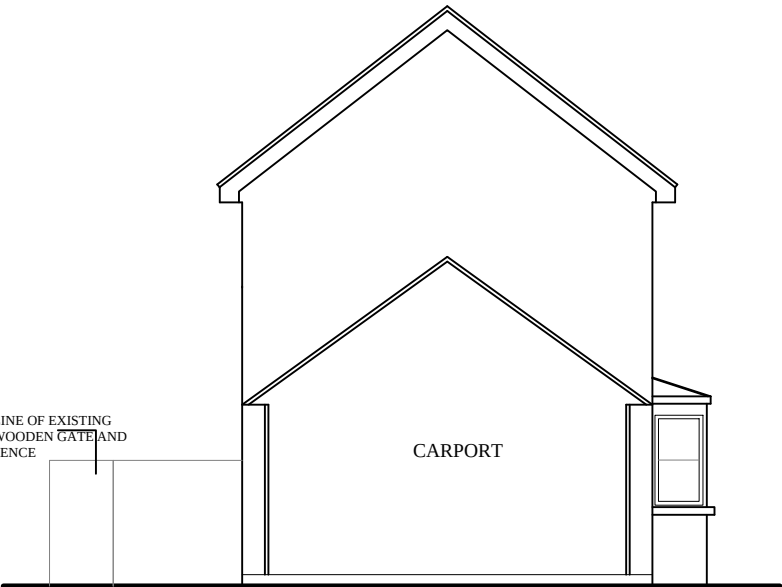


EXISTING SIDE ELEVATION
(GARAGE SIDE)




PROPOSED REAR ELEVATION



PROPOSED SIDE ELEVATION
(ROAD SIDE)

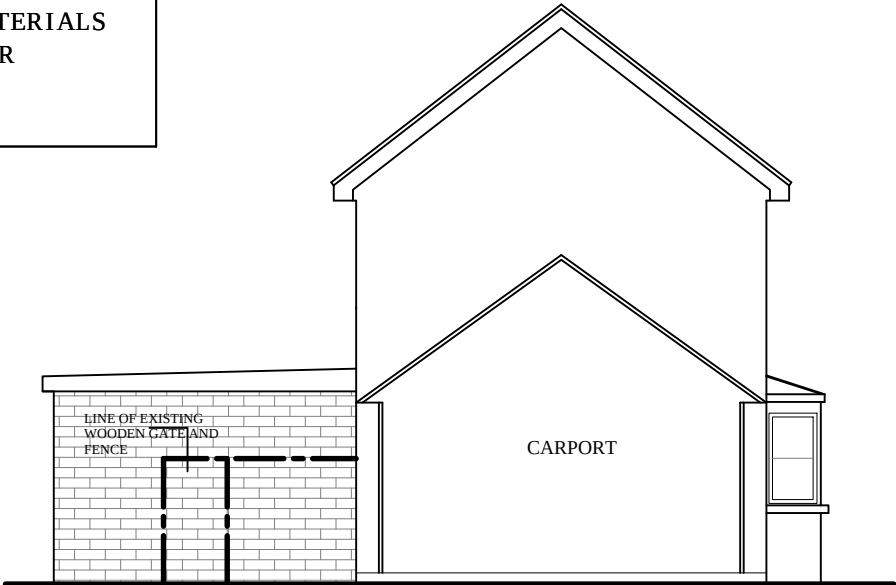

PROPOSED SIDE ELEVATION
(GARAGE SIDE)

 

53 BONNETT LANE BURGES HIL RH15 0FP	
TITLE: PROPOSED SINGLE STOREY SIDE EXTENSION	
SCALE: 1:100@A3	
DWG NO	HD/BL/53/PL02