



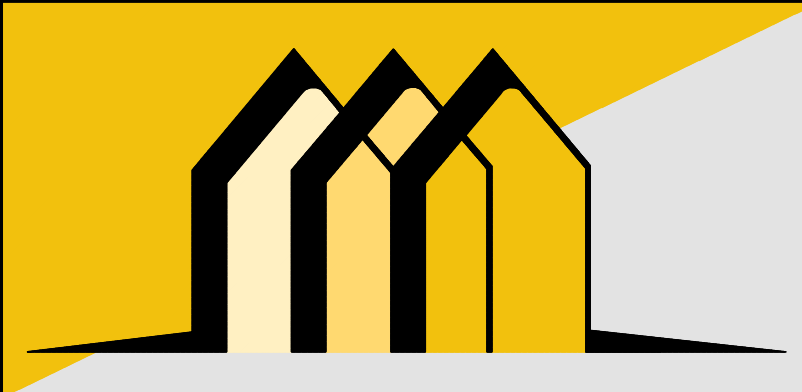

CONTACT INFO

E: Scott@EllisdonArchitecturalAssociates.co.uk
W: WWW.EllisdonArchitecturalAssociates.co.uk
M: 07828 189525

SCALE BARS

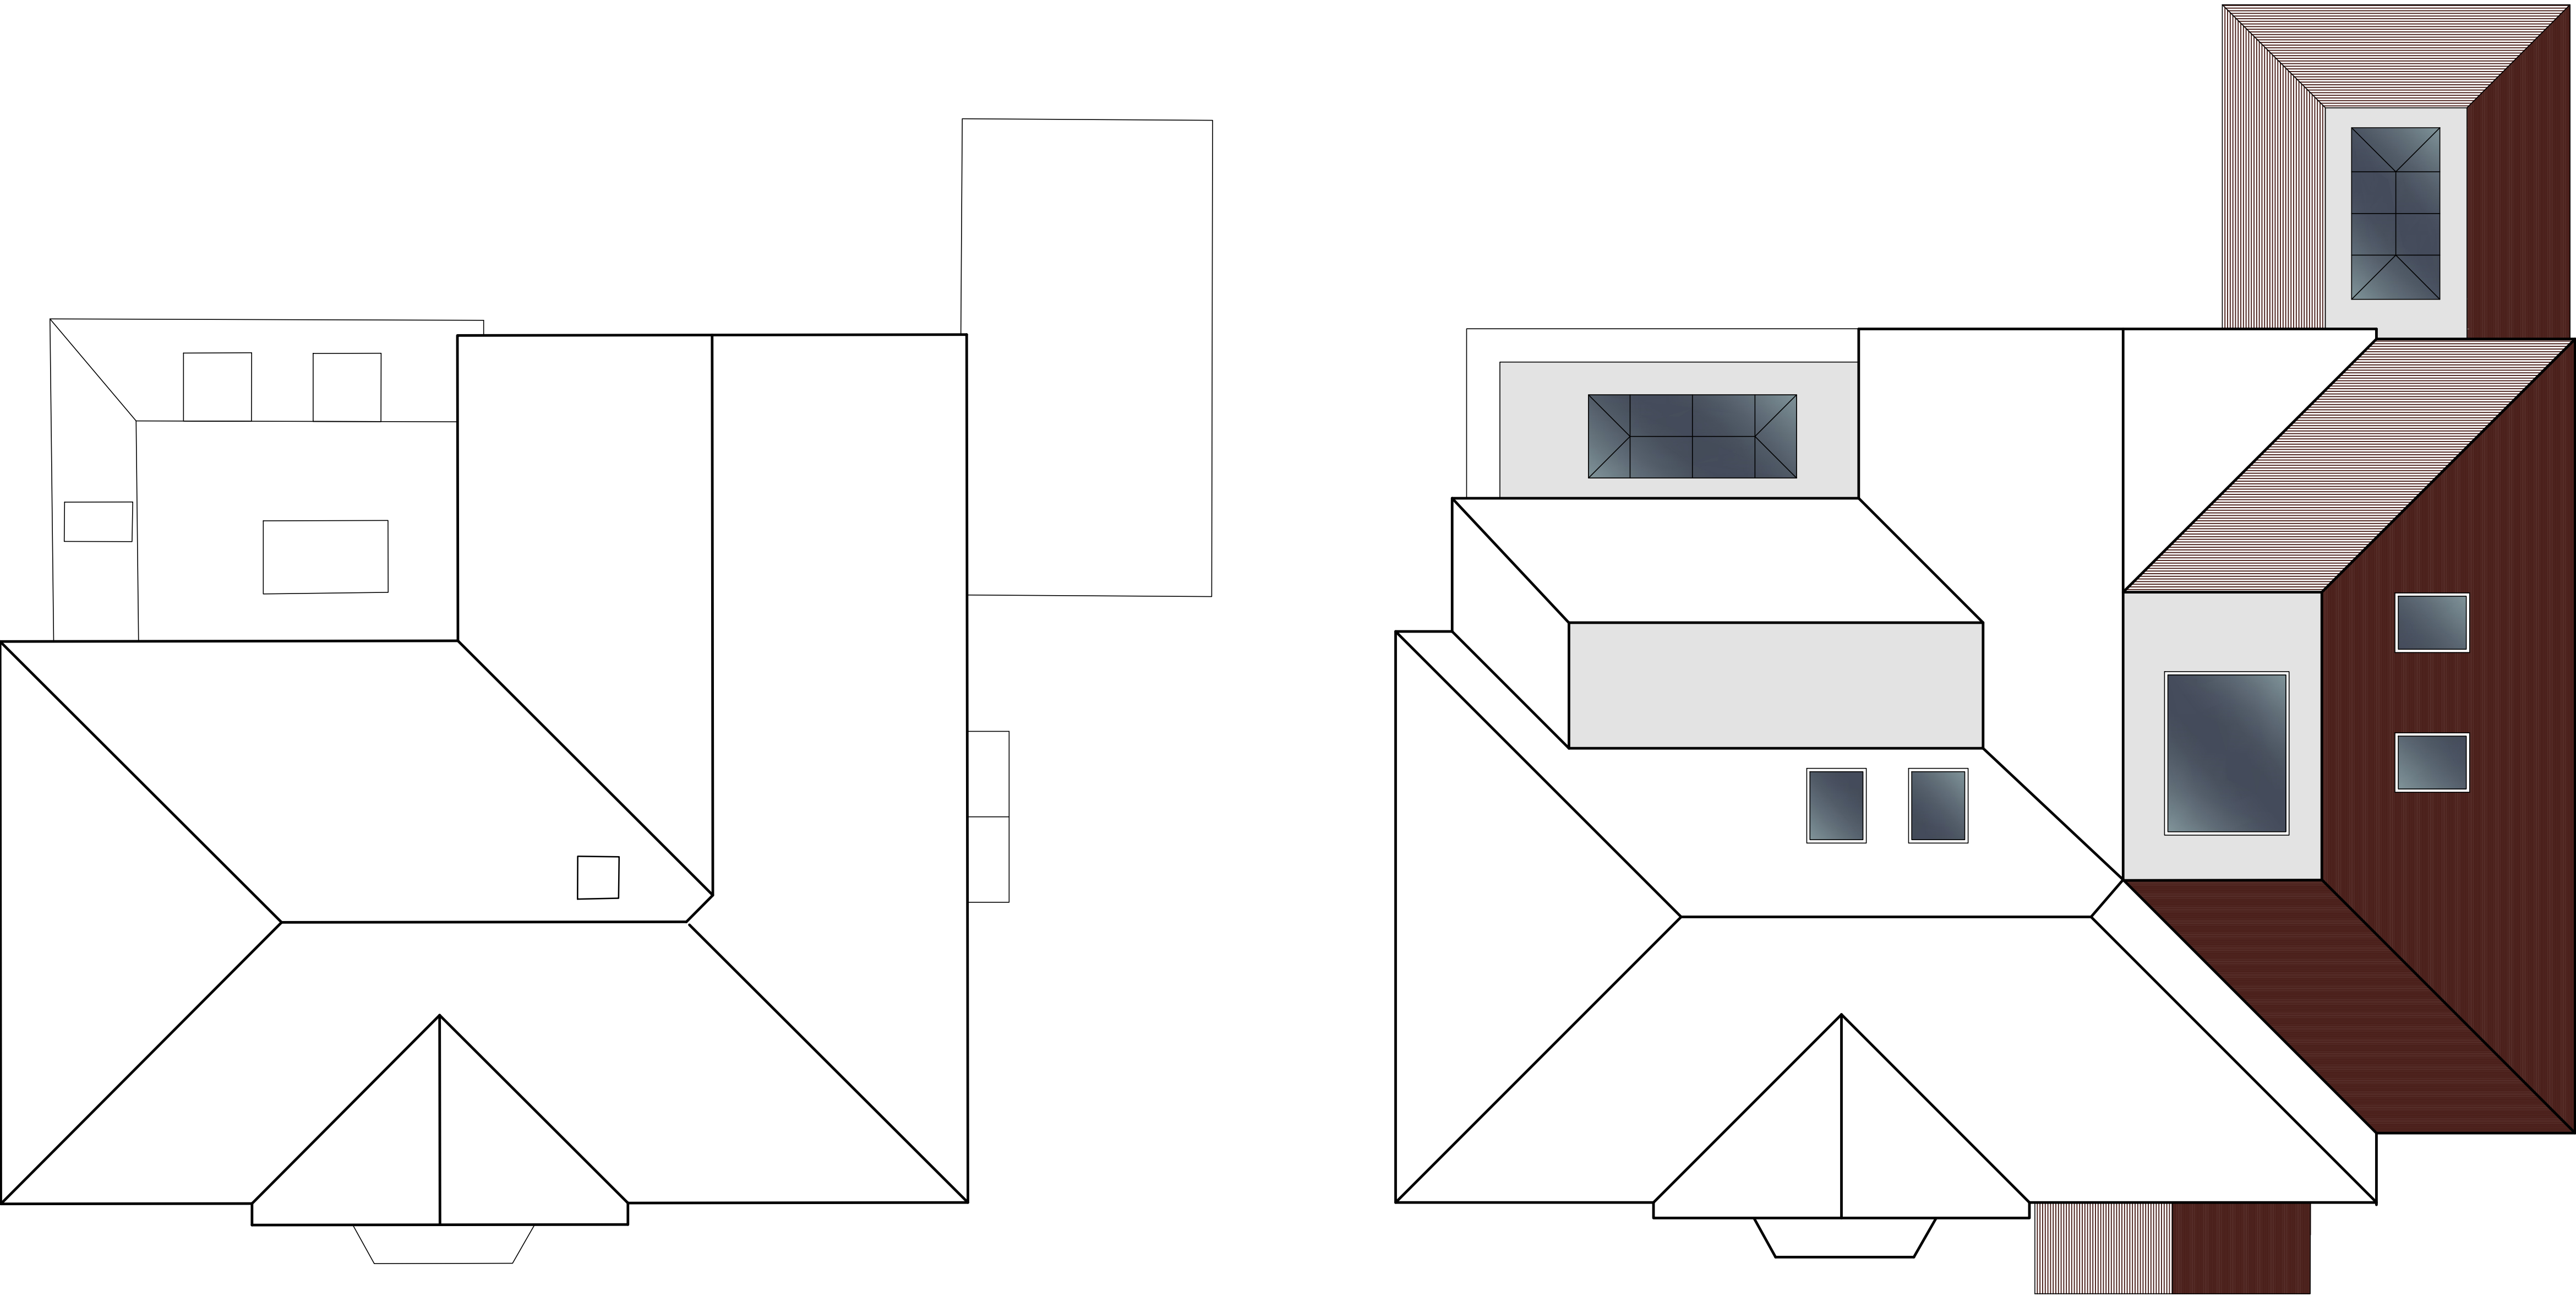

REVISION	DESCRIPTION	STATUS:	CLIENT:	MR & MRS NICHOLAS	SITE ADDRESS:
0	FIRST ISSUE		JOB REF:	692	
A			DRG. NO:	05	
B			DRG. TITLE:	ROOF PLANS	
			DATE:	FEBRUARY 2026	
			SCALE:	1:50/100@A1	

PLANNING

12 BROOK LANE
LINDFIELD
RH16 1SG