





PROPOSED REAR ELEVATION - 1:50@A1




PROPOSED FRONT ELEVATION - 1:100@A1

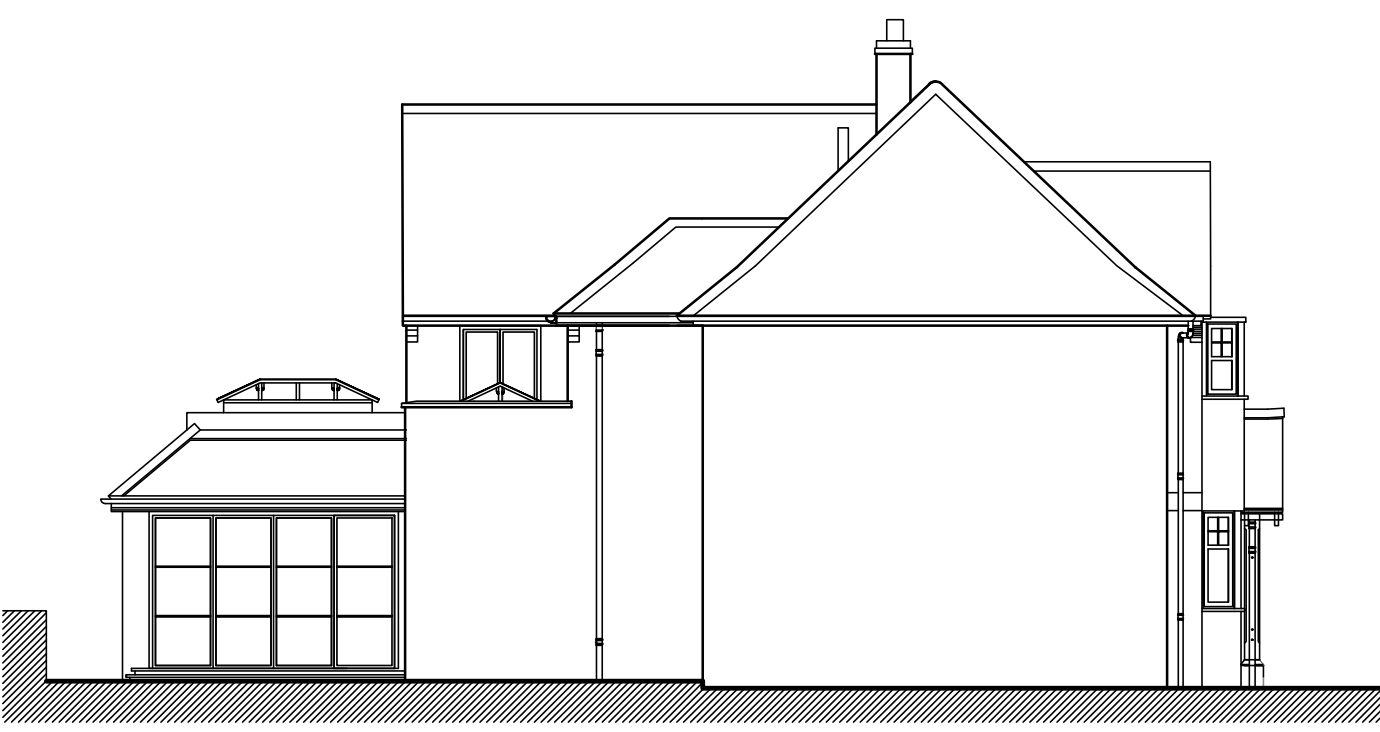

PROPOSED SIDE ELEVATION - 1:100@A1

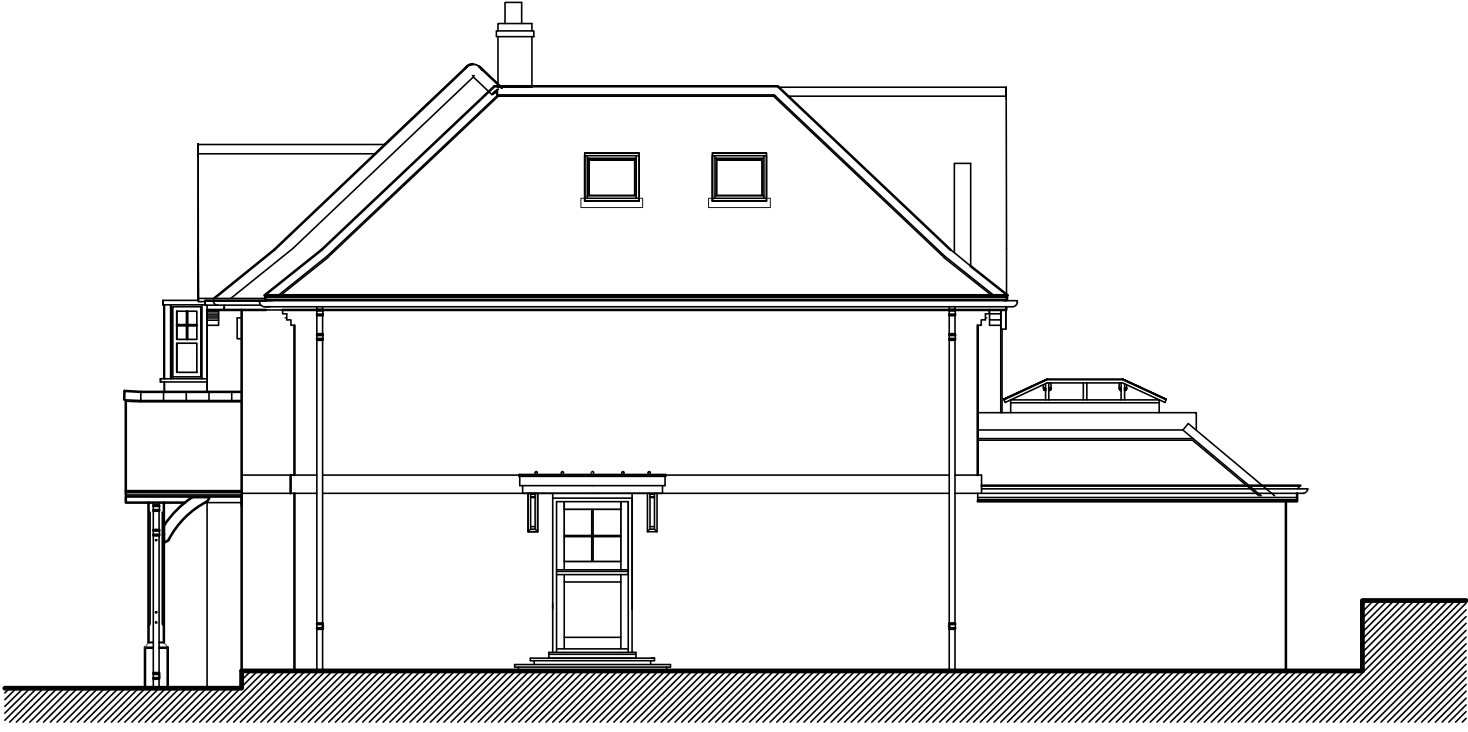


PROPOSED SIDE ELEVATION - 1:100@A1

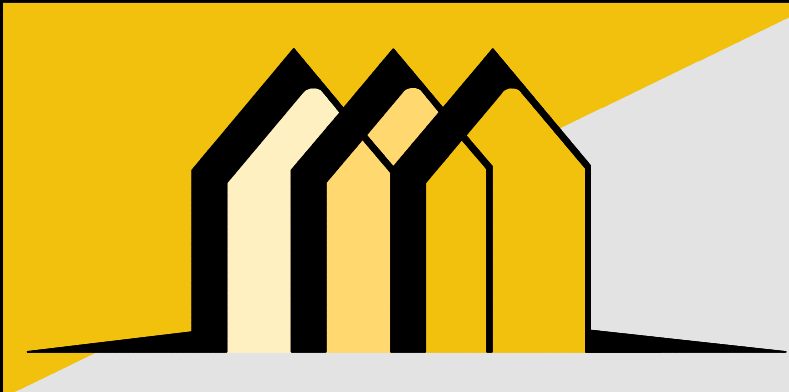

CONTACT INFO

E: Scott@EllisdonArchitecturalAssociates.co.uk
W: WWW.EllisdonArchitecturalAssociates.co.uk
M: 07828 189525

SCALE BARS

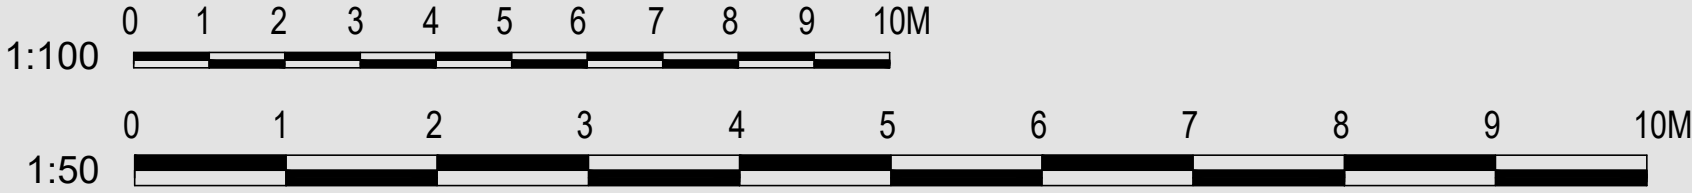

REVISION	DESCRIPTION	STATUS:	CLIENT:	MR & MRS NICHOLAS	SITE ADDRESS:
0	FIRST ISSUE	PLANNING	JOB REF:	692	12 BROOK LANE LINDFIELD RH16 1SG
A			DRG. NO:	02	
B			DRG. TITLE:	PROPOSED SECTIONS & ELEVATIONS	
C			DATE:	FEBRUARY 2026	
D			SCALE:	1:50/100@A1	