



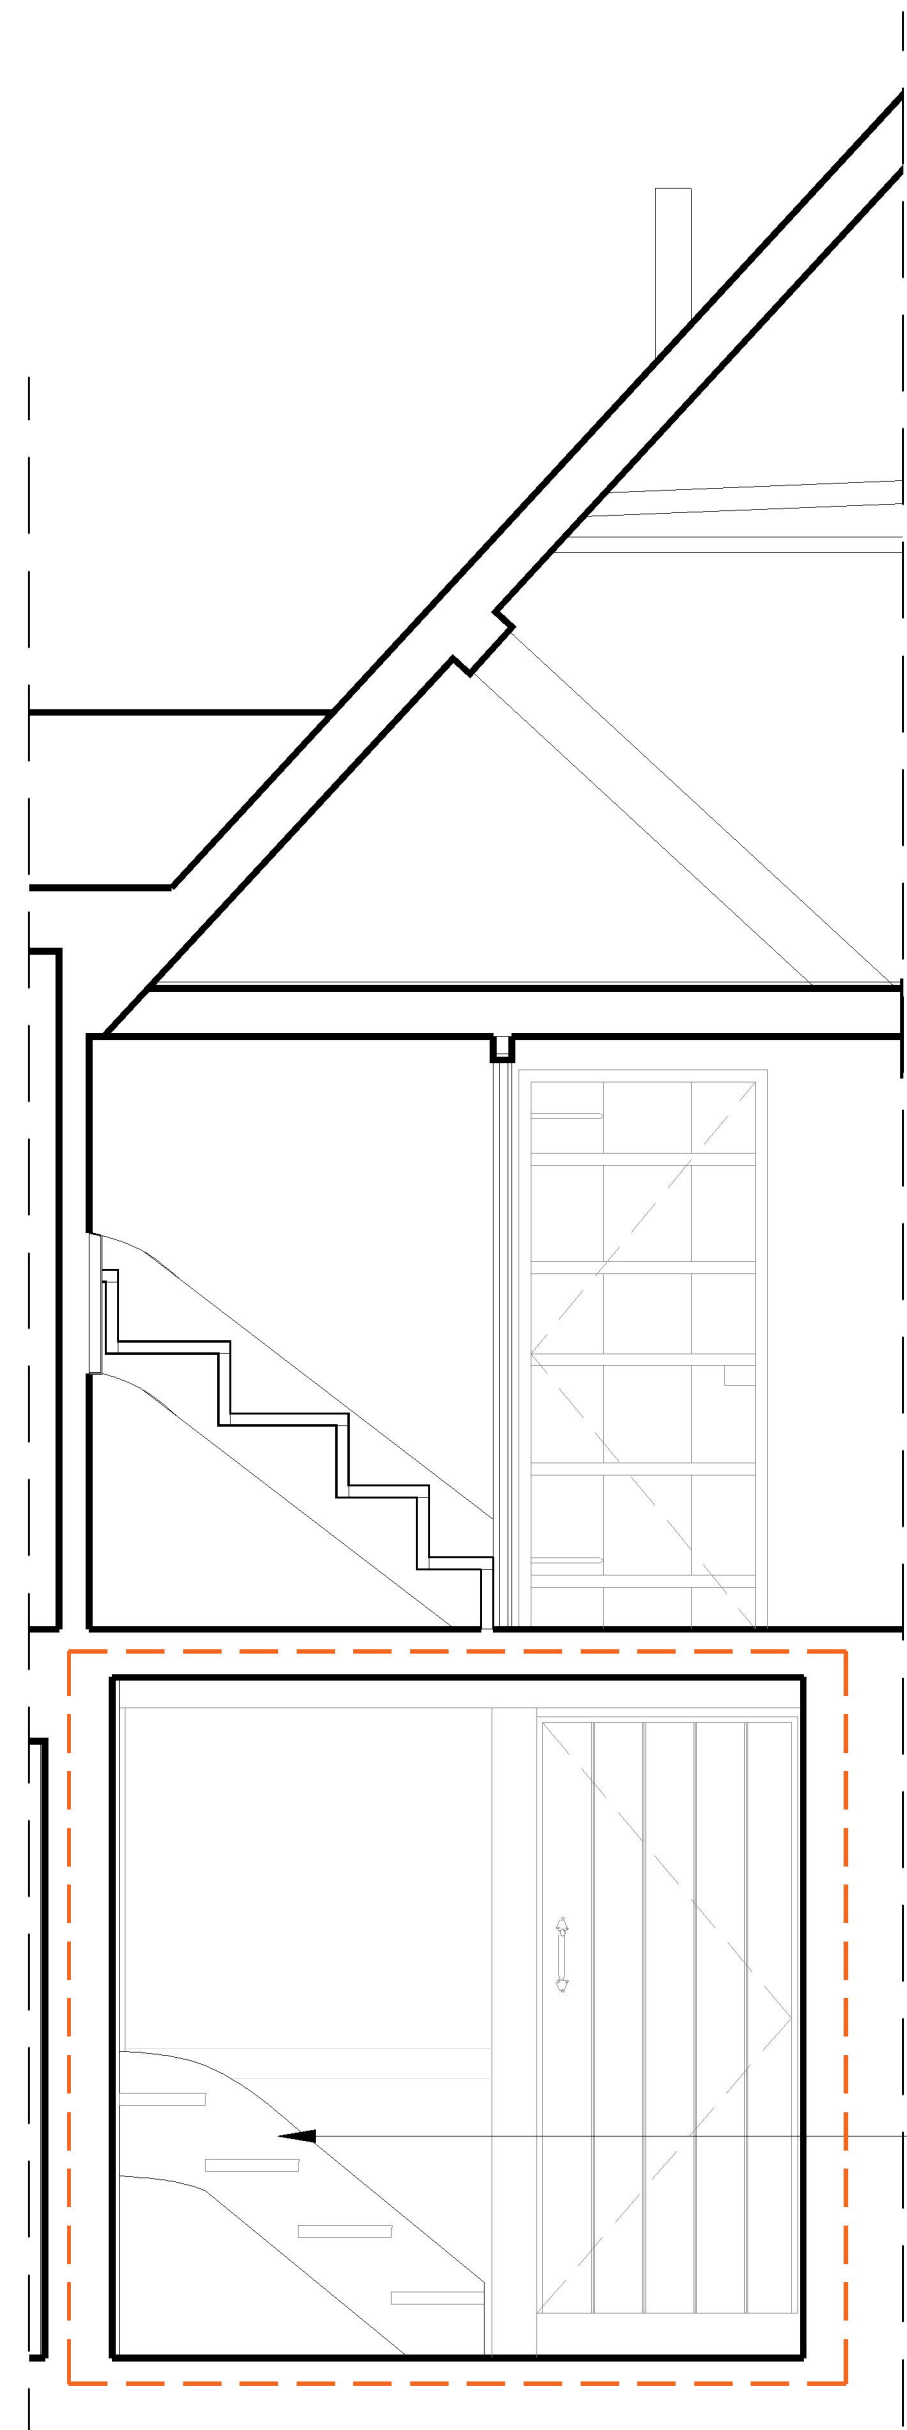


Section AA
Scale 1:25@A1
1:50@A3

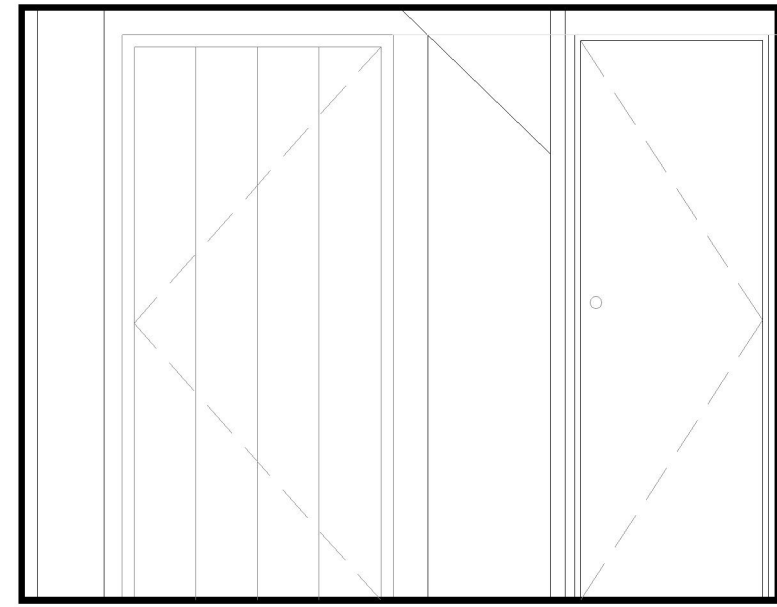


Section BB
Scale 1:25@A1
1:50@A3

Salvaged existing staircase stringer with
profile of steps routed into face of string to
suggest placement of steps

GROUND FLOOR DETAILS

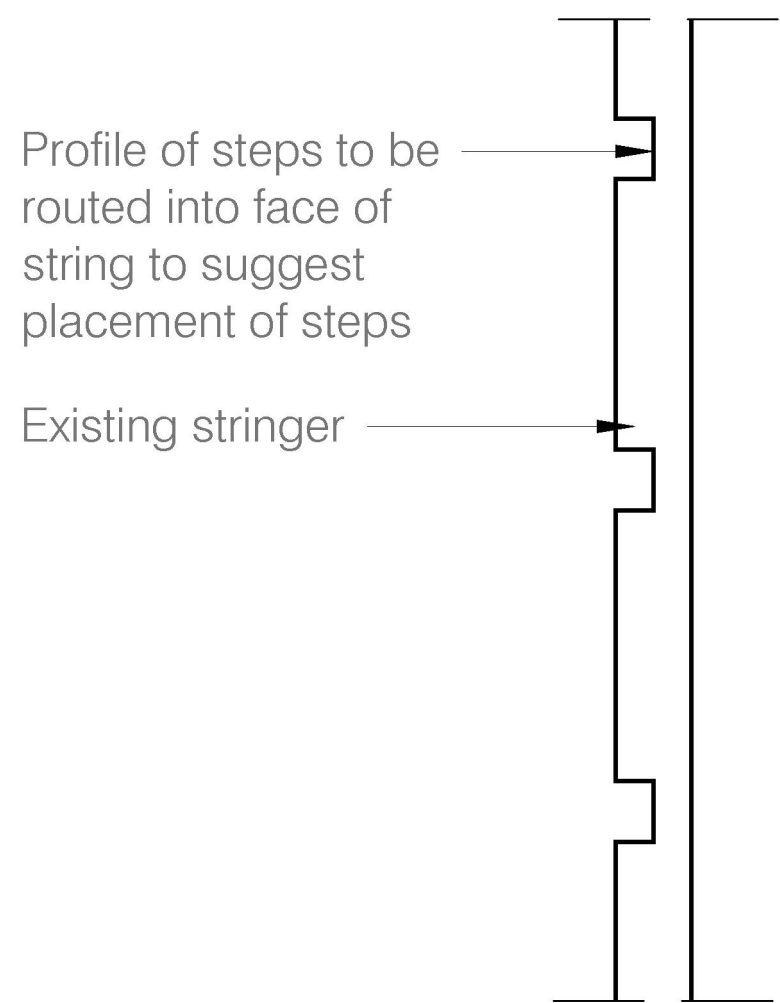

Detail 01 - Section
Scale 1:5@A1
1:10@A3

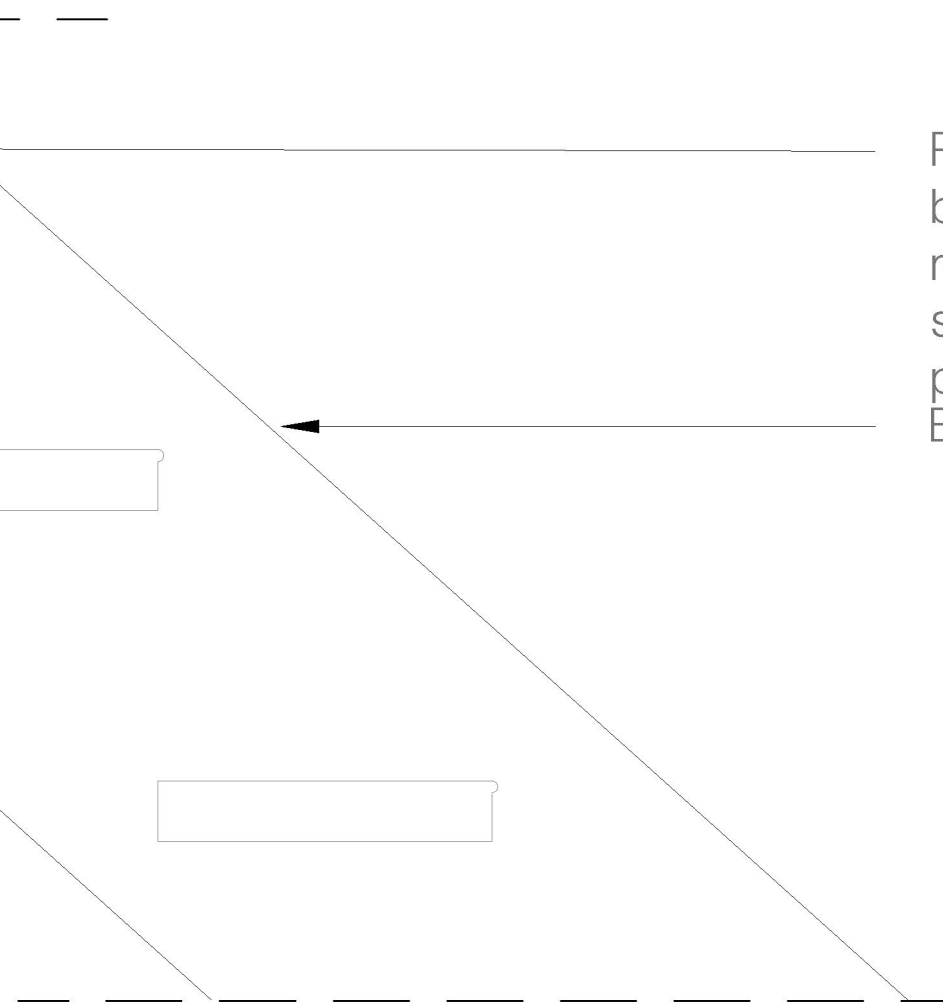


Detail 02 - Elevation
Scale 1:5@A1
1:10@A3

Profile of steps to be
routed into face of
string to suggest
placement of steps


Existing stringer

Profile of steps with
bull nose to be
routed into face of
string to suggest
placement of steps
Existing stringer

Not original timber joists removed
to reflect the historic opening in the
ceiling
New timber joists to match existing,
to reflect the historic opening in the
ceiling
Original configuration of ceiling
joints to be reinstated to reflect the
position of the stair and the historic
in the ceiling

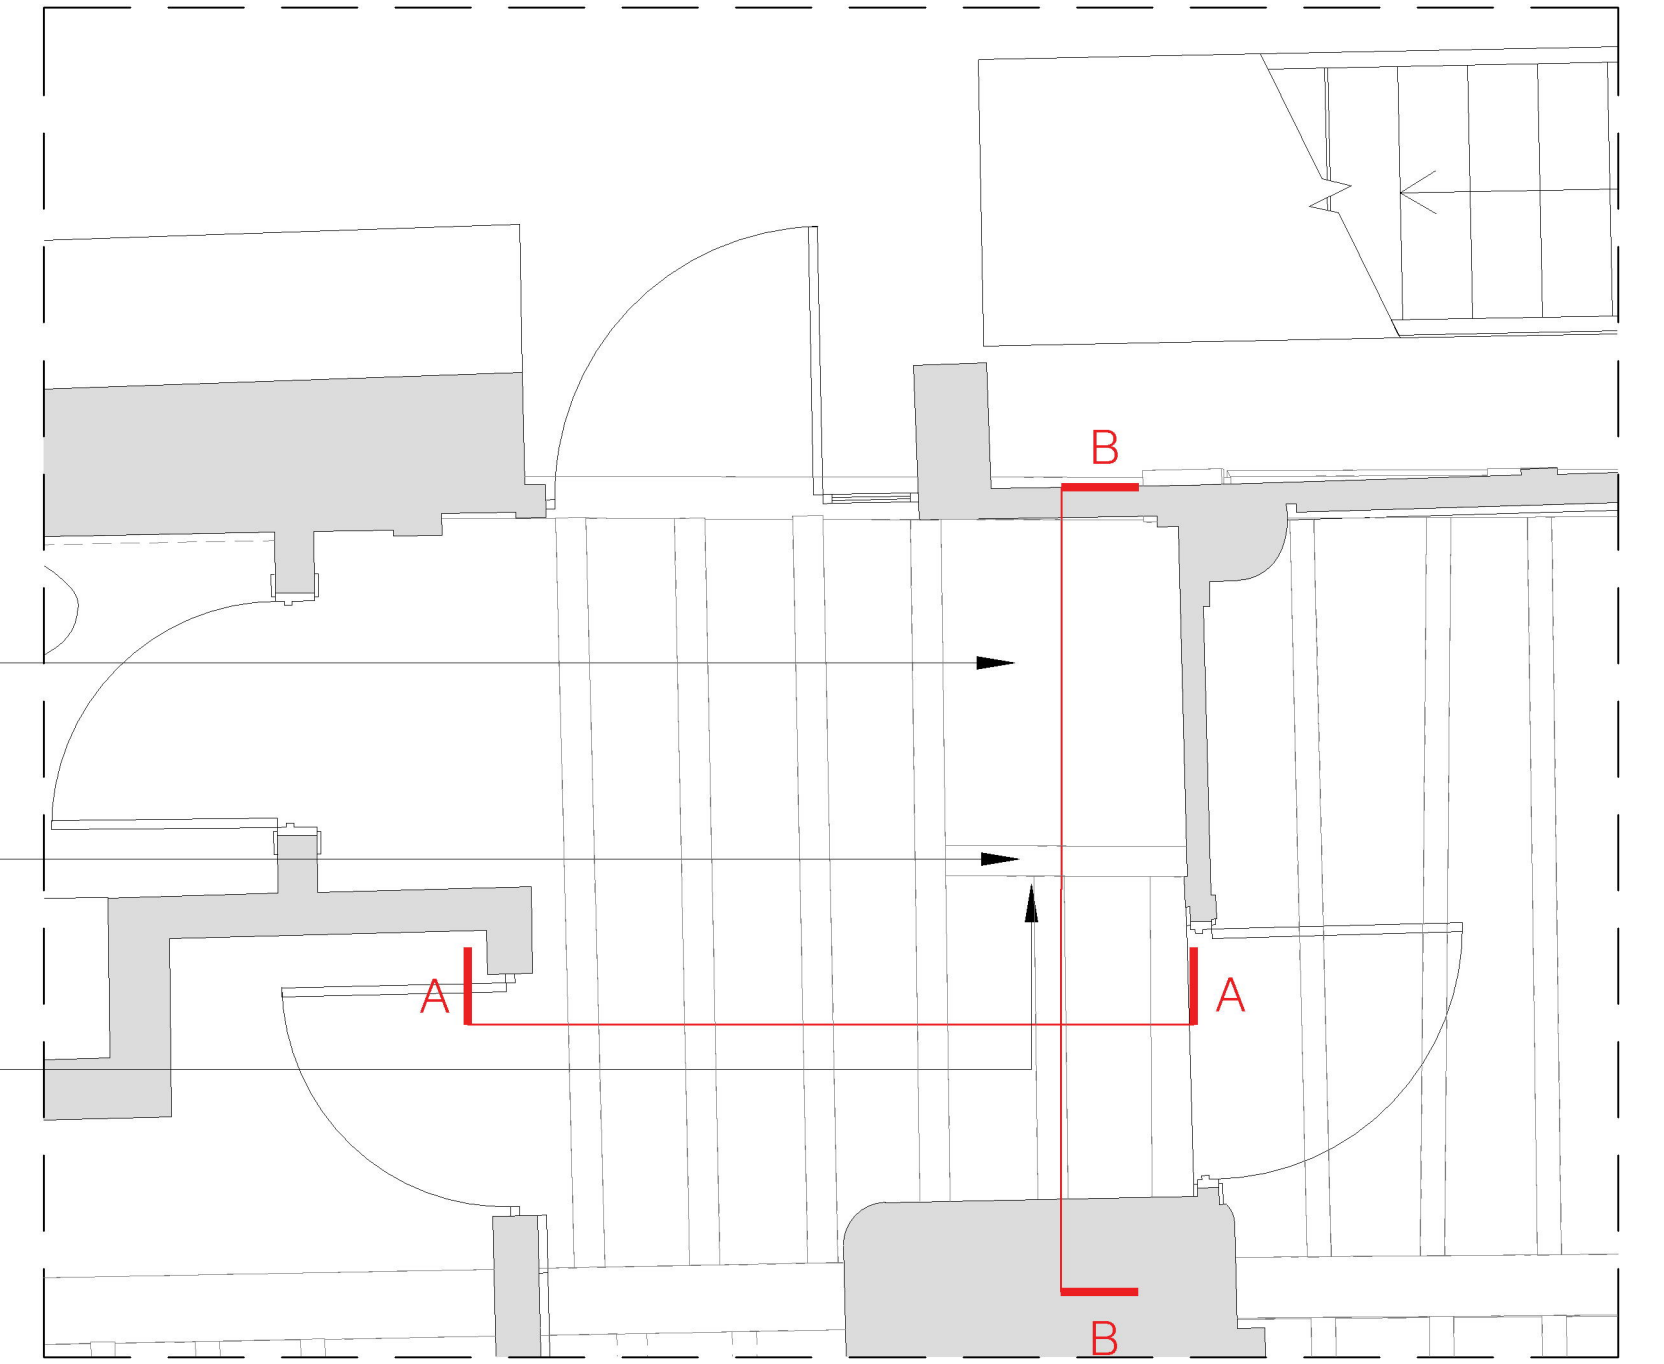


Reflected Ceiling Plan
Scale 1:25@A1
1:50@A3

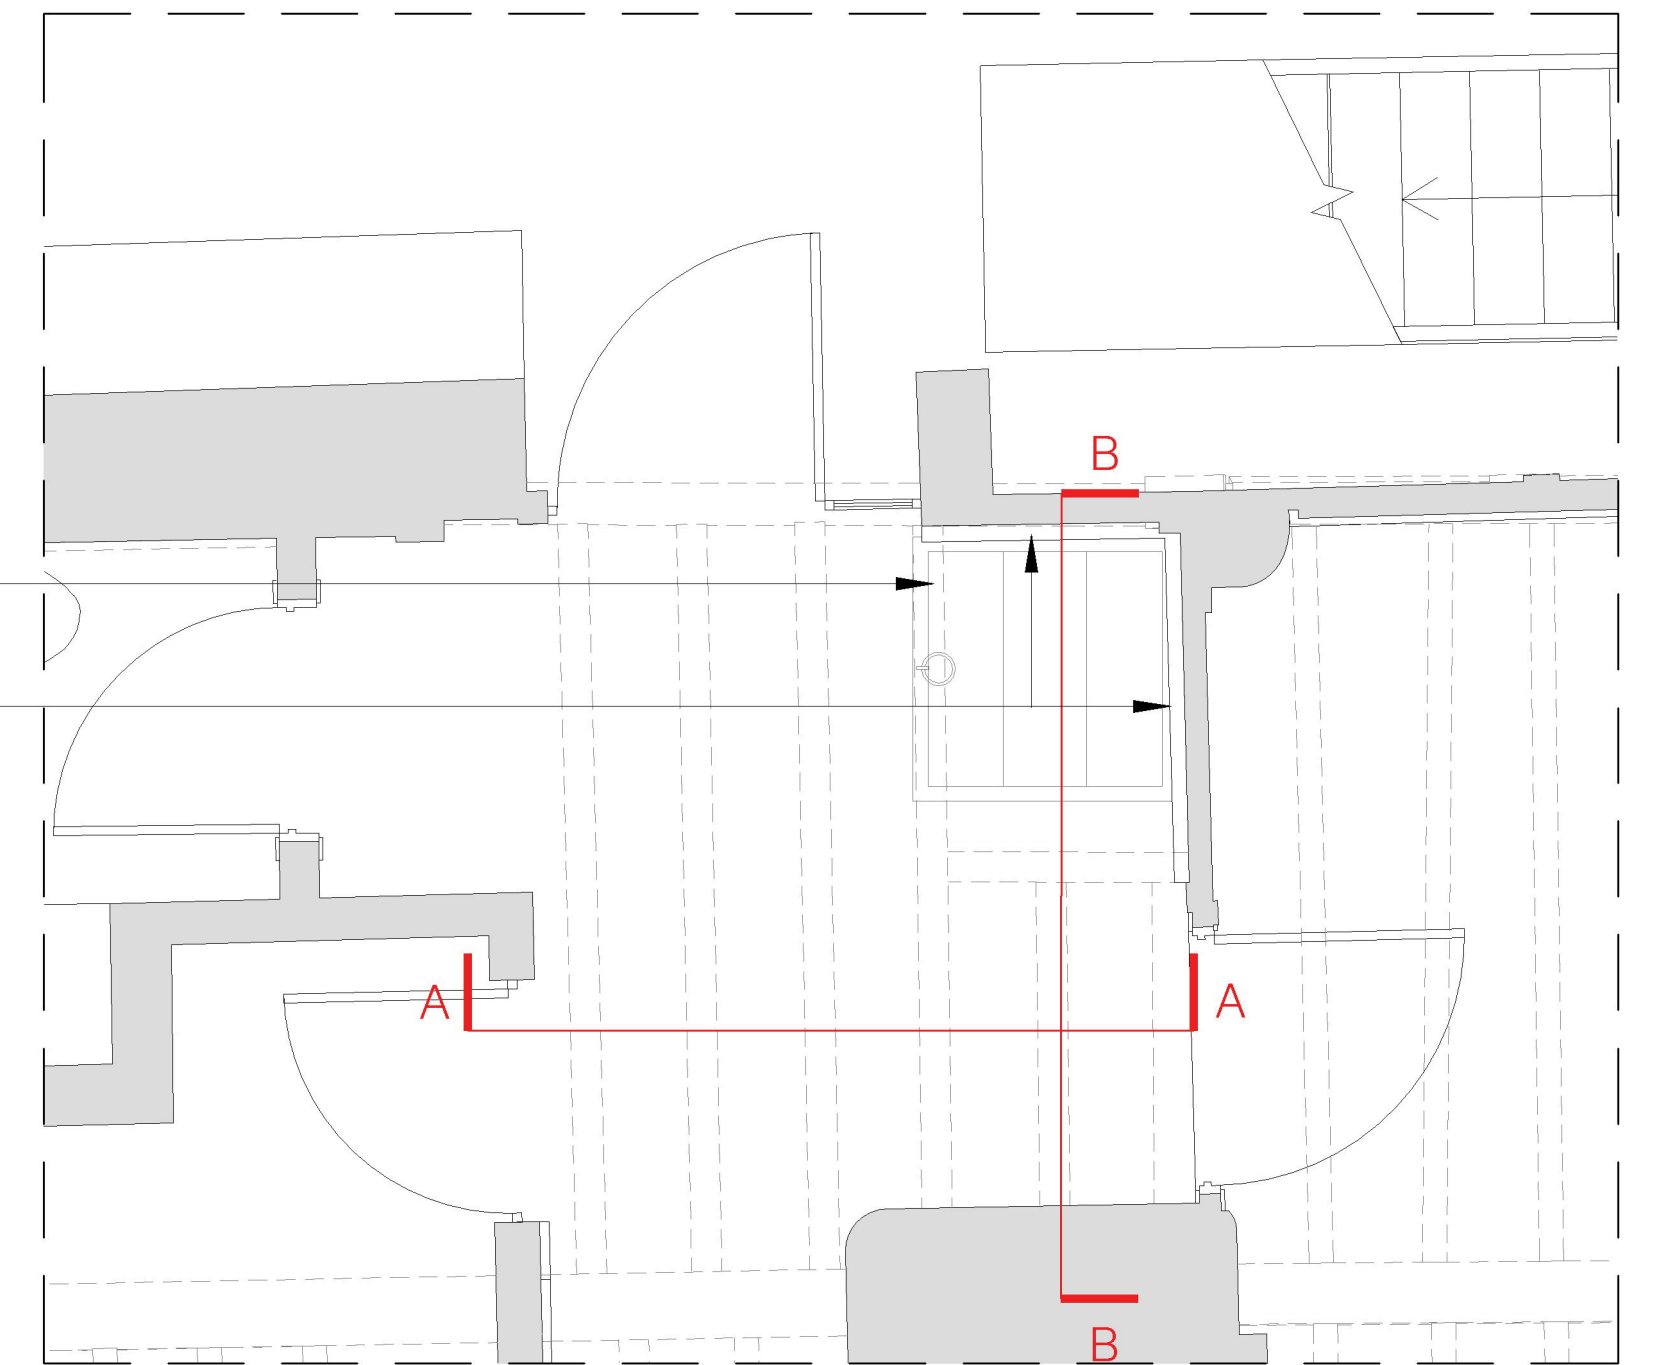

Ground Floor Plan
Scale 1:25@A1
1:50@A3

Existing basement access hatch to
be retained
Stringer reinstated in original location,
refer to detail 01

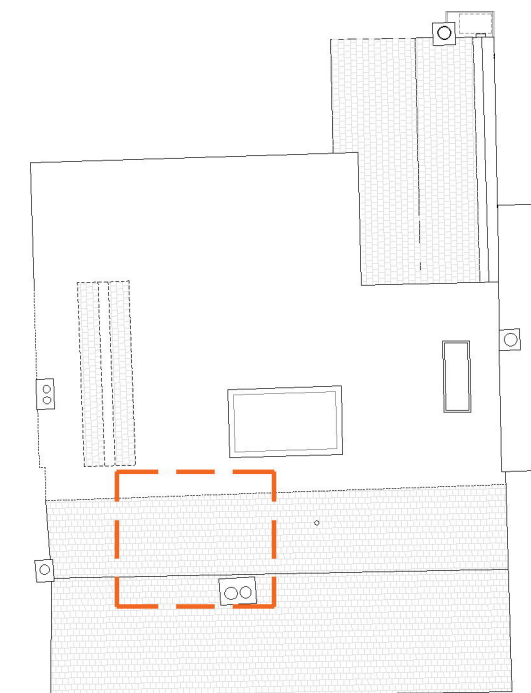

Key Plan 1:200@A1, 1:400@A3

NOTE
DRAWINGS TO BE READ IN CONJUNCTION WITH SUBMITTED
DESIGN&ACCESS STATEMENT AND HERITAGE STATEMENT
MATERIALS INSTALLED IN ACCORDANCE WITH THOSE
OUTLINED IN CONDITION #9 OF APPROVAL DM/23/1605

Rev.	Comments	By:	Date:
-	-	-	-

LISTED BUILDING CONSENT			
Client: Mr. Simon Dougal			
Project Title: 107 High St, Lindfield, Haywards Heath, West Sussex, RH16 2HR			
Drawing Title: Detail Drawings: Corkscrew Winder Staircase - Ground Floor			
Scale:	Date:	Drawn:	Checked:
1:25@A1 1:50@A3	Apr 25 1:10@A3	KN	KW

kyson		
Studio		
28 Scrutton Street London UK EC2A 4RP		
T: +44(0) 20 7247 2462 E: enquiries@kyson.co.uk W: www.kyson.co.uk		
Project No.:	Drawing No.:	Revision:
900-25	5007	-

Do not scale this drawing All dimensions must be checked on site
All rights reserved. No reproduction in any material form is permitted
without consent.

1:25@A1
1:50@A3

1:50@A1
1:10@A3

Apr 25

KN

KW

900-25

5007

-