



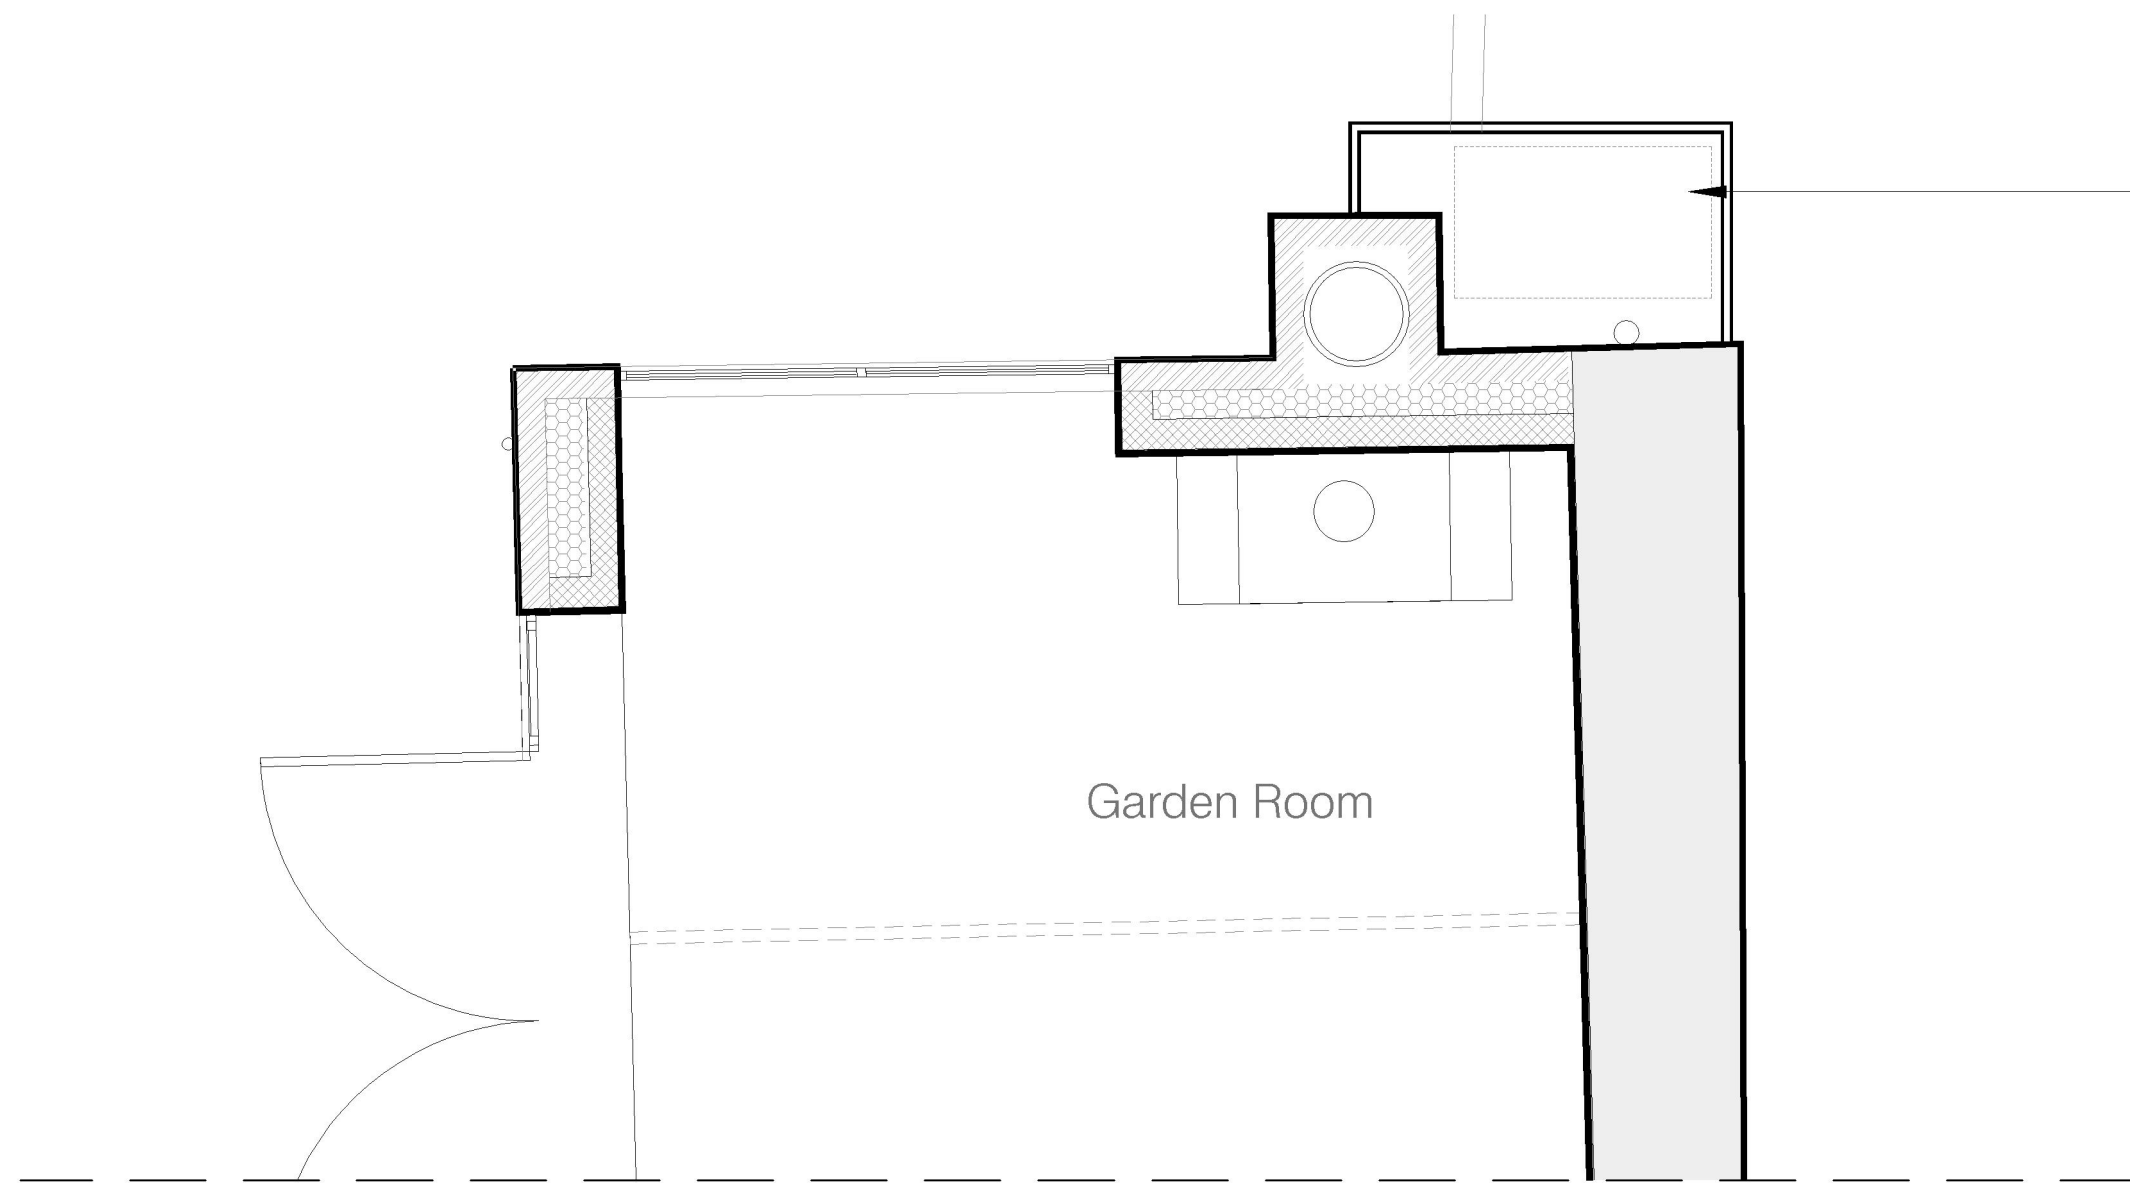


Ground Floor Plan
Scale 1:25@A1
1:50@A3

AC enclosure constructed of timber louvre cladding, stained to match PermaChar cladding of the house

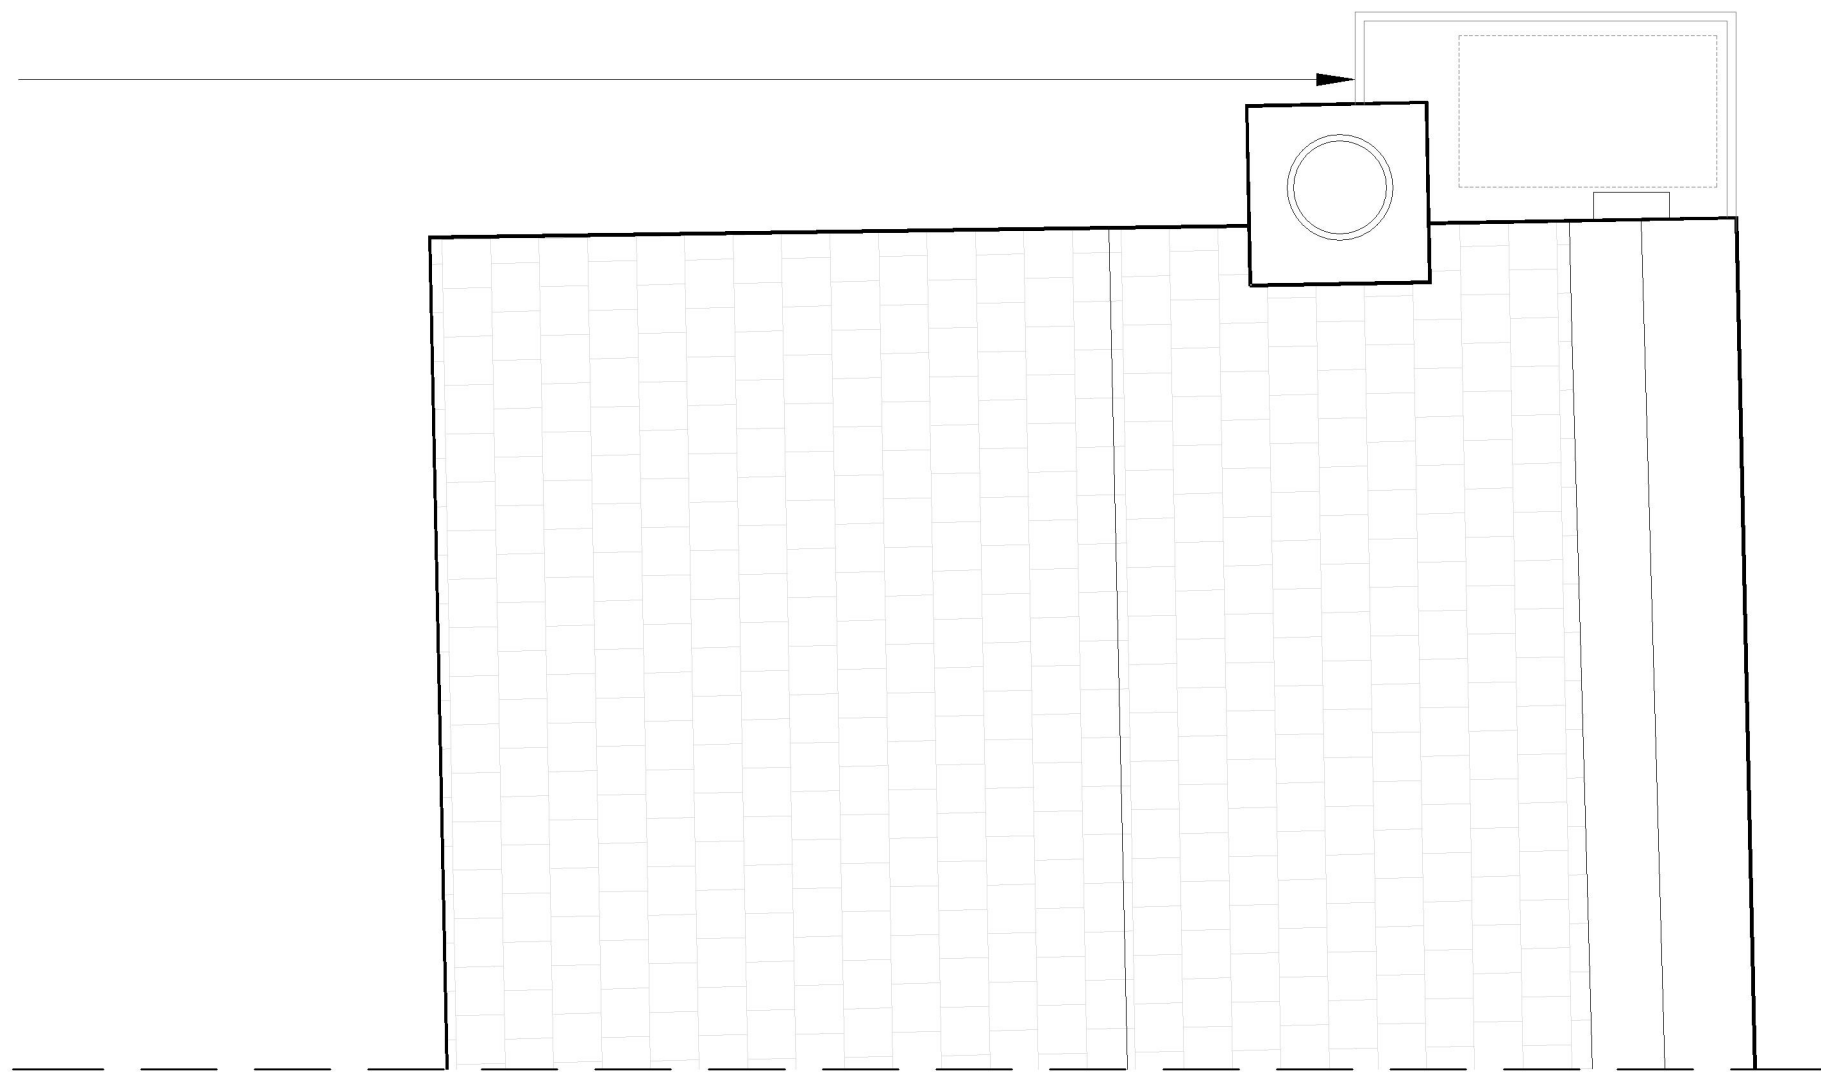


Roof Plan
Scale 1:25@A1
1:50@A3

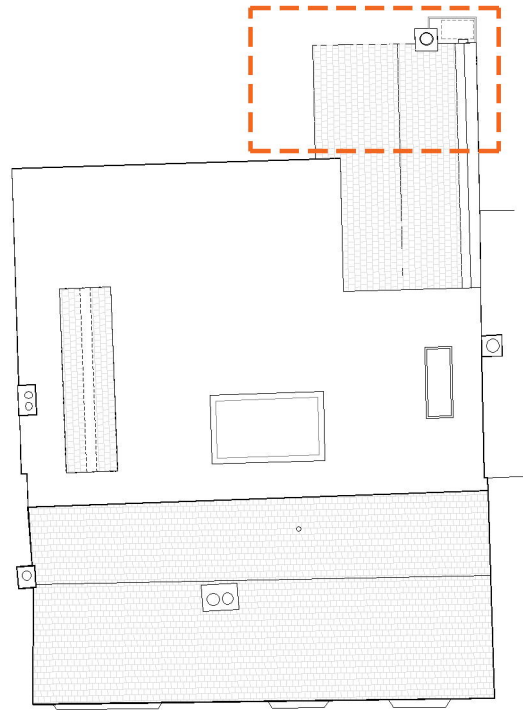

KEY PLAN
Scale 1:200@A1
1:400@A3




Approved West Elevation
Scale 1:25@A1
1:50@A3

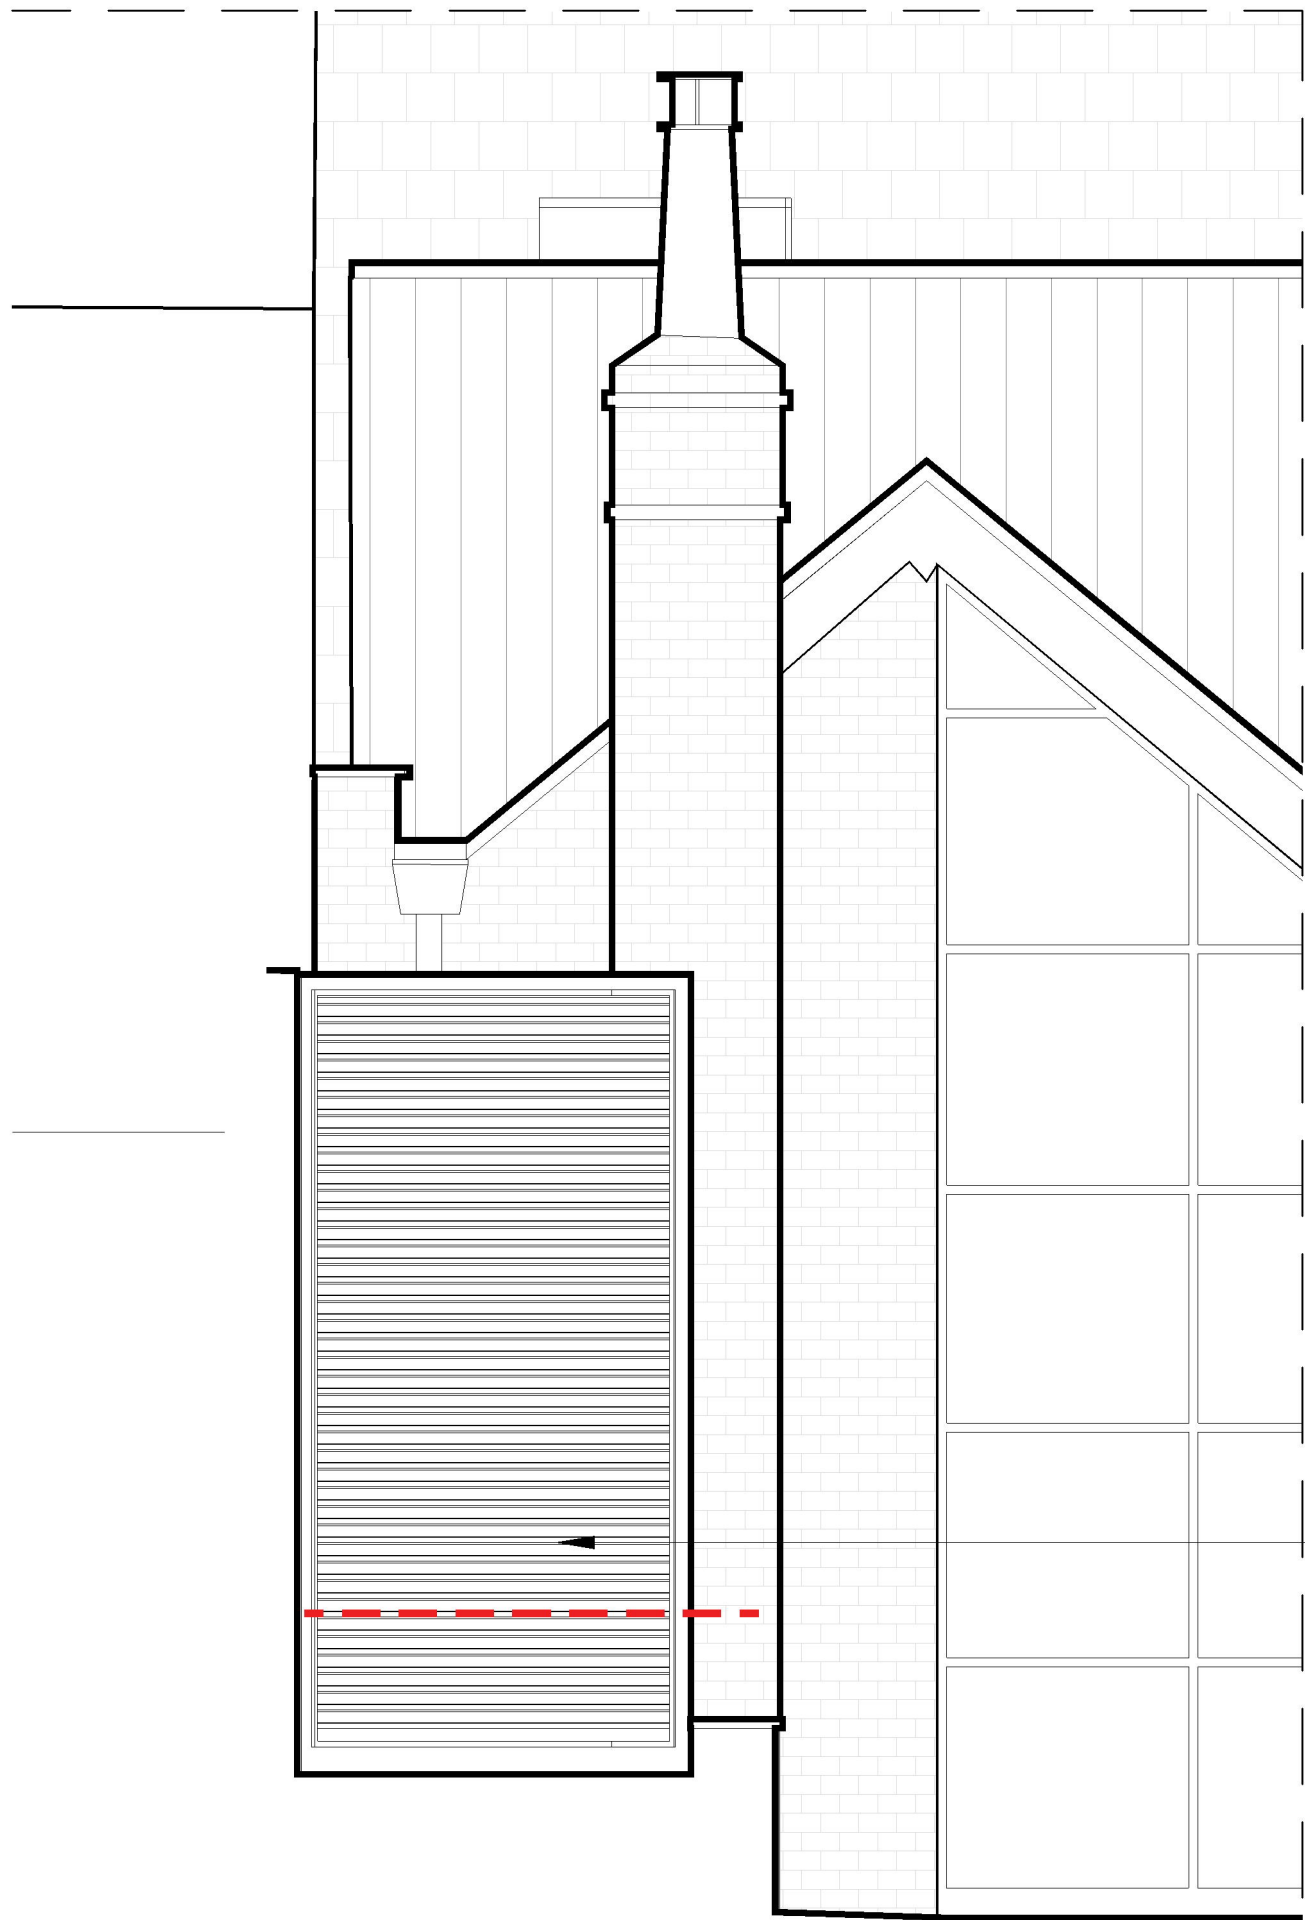


West Elevation
Scale 1:25@A1
1:50@A3

AC enclosure constructed of timber louvre cladding, stained to match PermaChar cladding of the house

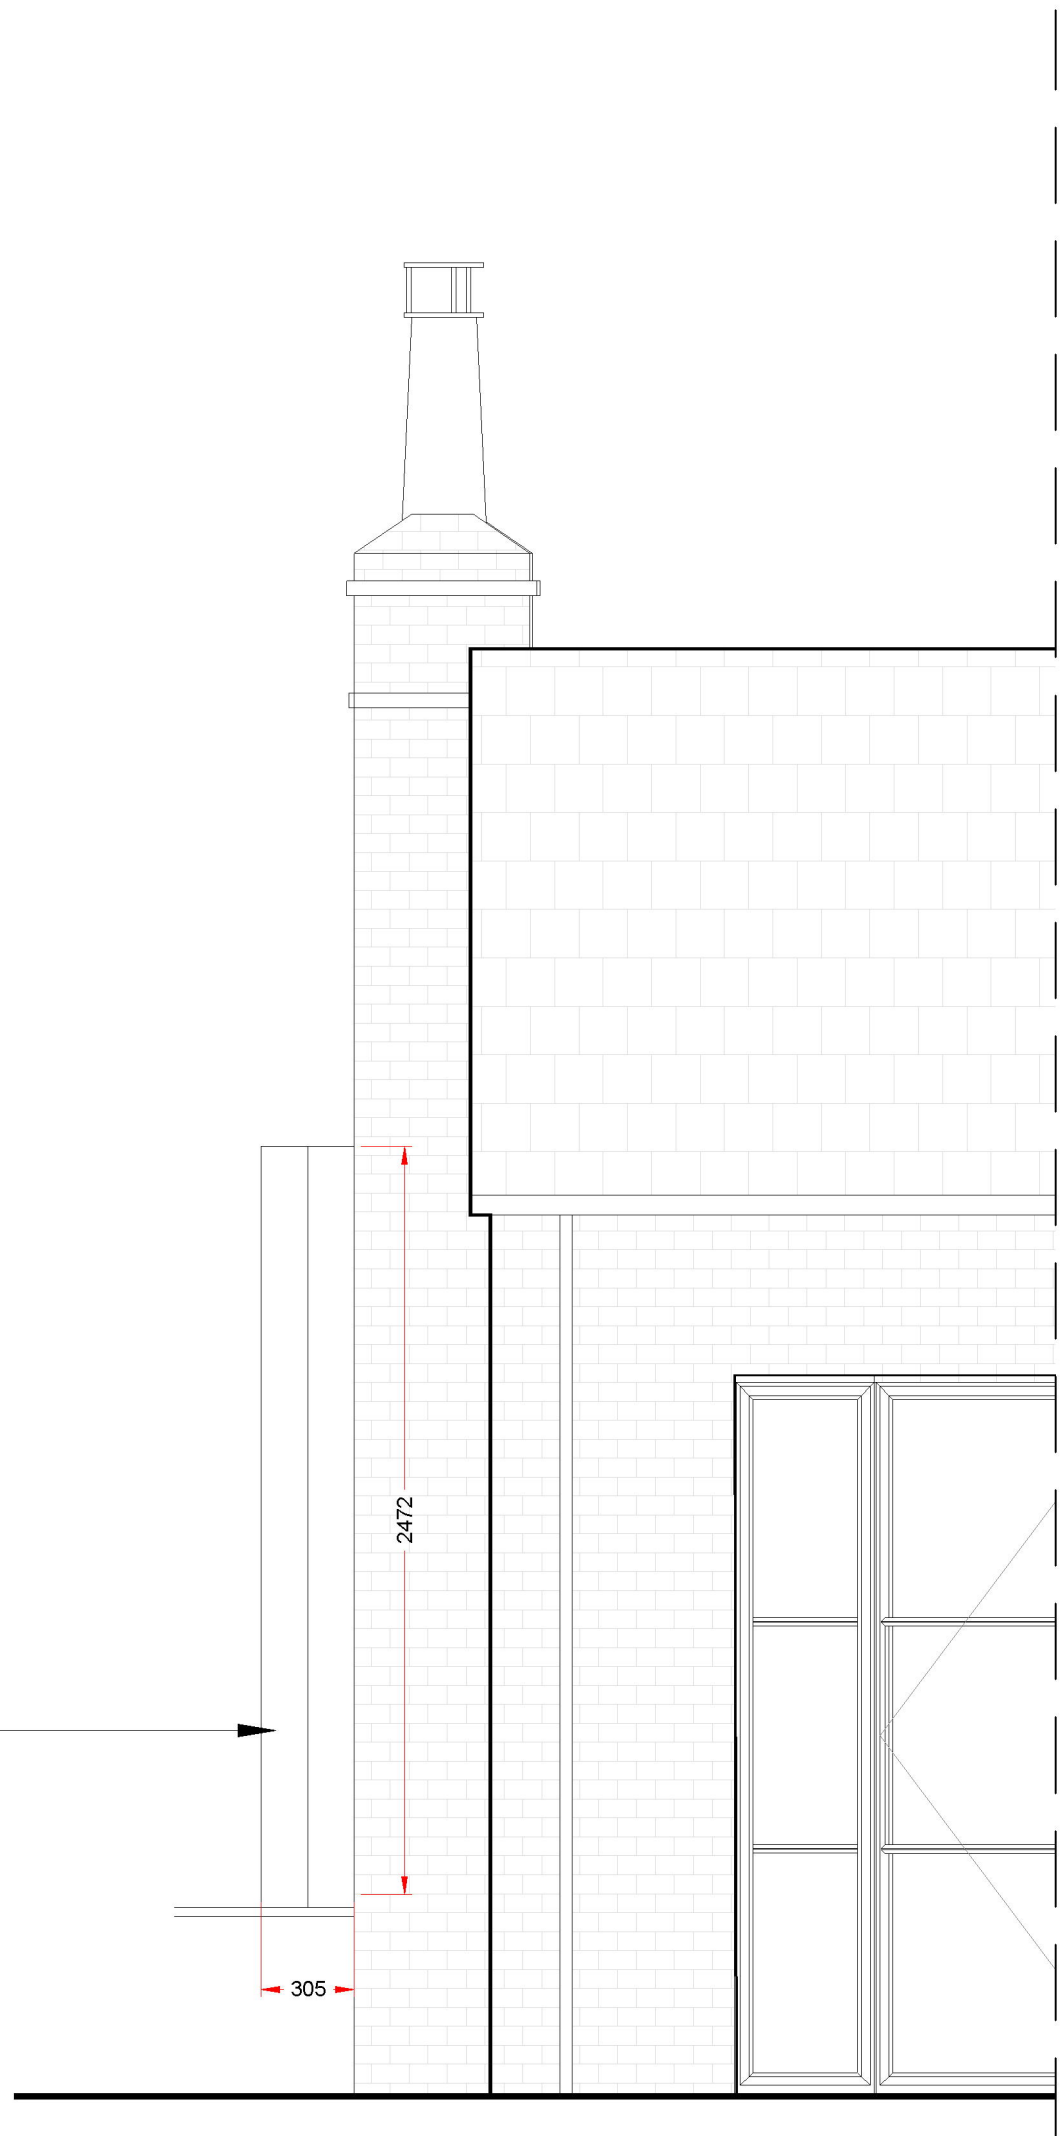


South Elevation
Scale 1:25@A1
1:50@A3

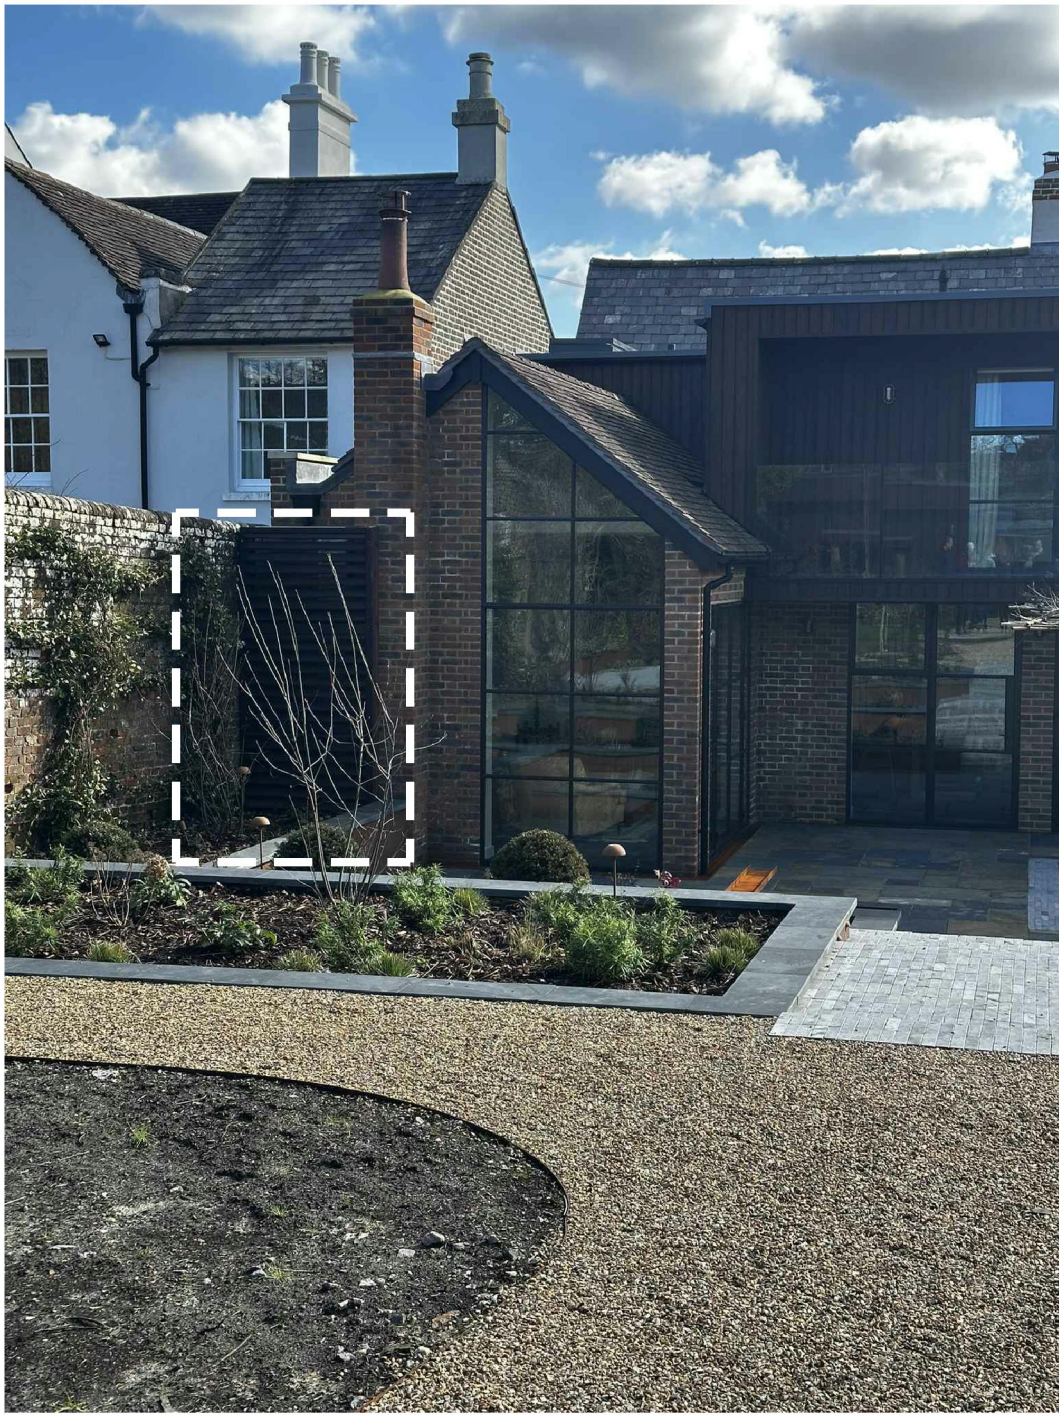

AC AHU timber enclosure

NOTE
DRAWINGS TO BE READ IN CONJUNCTION WITH SUBMITTED
DESIGN&ACCESS STATEMENT AND HERITAGE STATEMENT
MATERIALS INSTALLED IN ACCORDANCE WITH THOSE
OUTLINED IN CONDITION #9 OF APPROVAL DM/23/1605

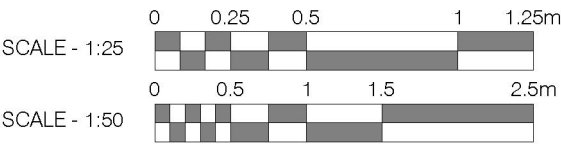

--- Height of planter in front of the bake house facade established and approved

Rev: Comments: By: Date:

Do not scale this drawing. All dimensions must be checked on site. All rights reserved. No reproduction in any material form is permitted without consent.

LISTED BUILDING CONSENT

Client:
Mr. Simon Dougall

Project Title:
107 High St, Lindfield, Haywards Heath, West Sussex, RH16 2HR

Drawing Title:
Detail Drawings:
AC AHU Enclosure

Scale:
1:25@A1
1:50@A3

Date:
Apr 25

Drawn:
KN

Checked:
KW

kyson

Studio
28 Scrutton Street
London
UK
EC2A 4RP

T: +44(0) 20 7247 2462
E: enquiries@kyson.co.uk
W: www.kyson.co.uk

Project No.:
900-25

Drawing No.:
5009

Revision:
-