


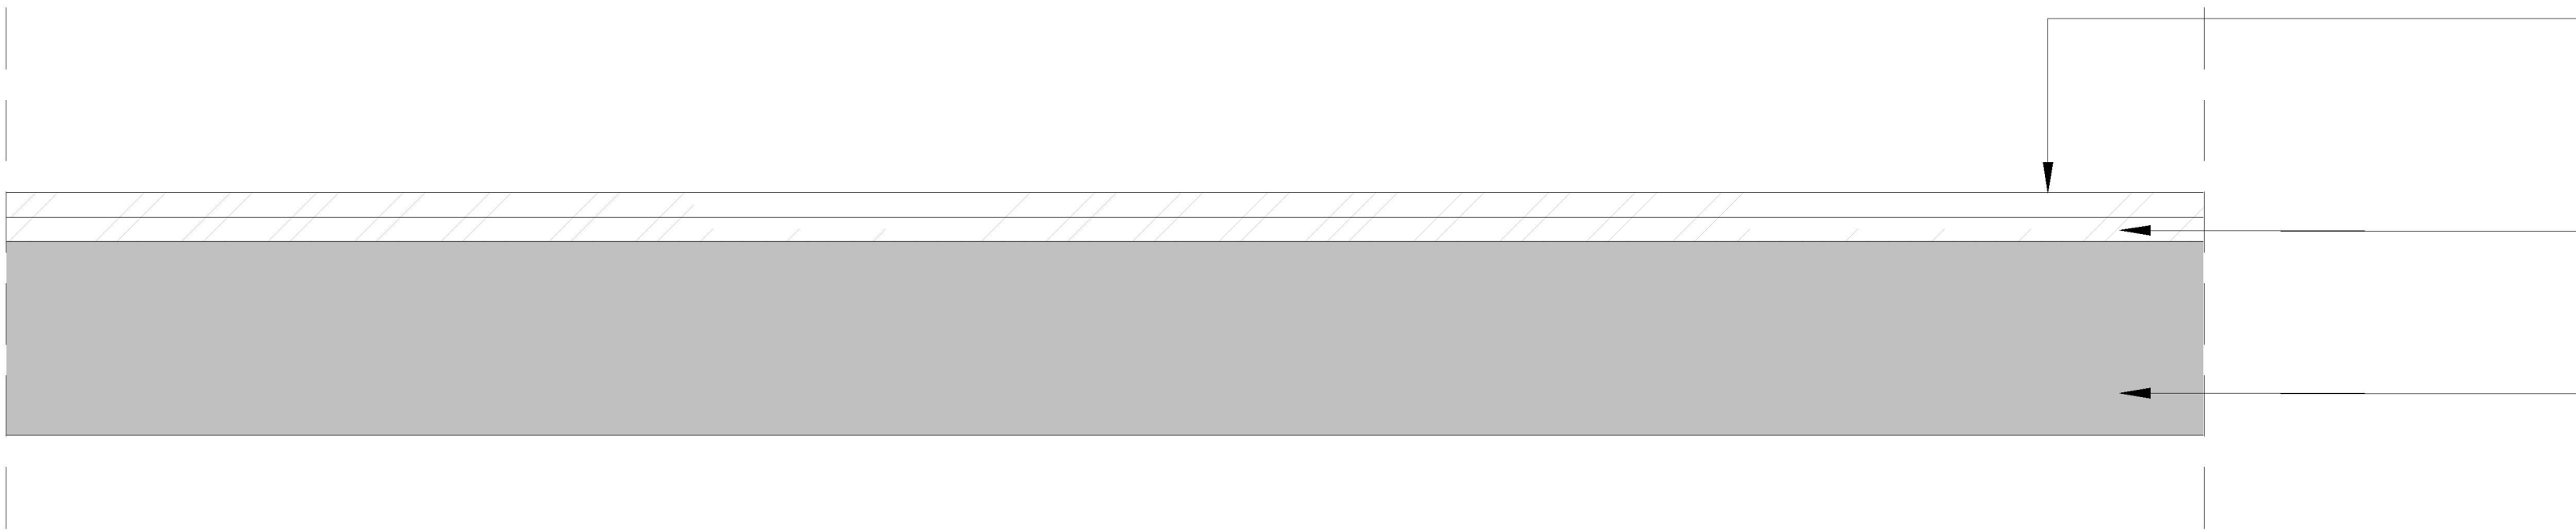


Timber floor matching existing by The West Sussex Antique Timber, random tongue and groove character grade solid oak floor, 150mm to 280mm wide x 20mm thick in random length up to 3500mm, hand planed on the edges of the boards, screwed and palletted into the existing timber boards, stained to an approved colour and protected with 3 coats of a durable floor sealer

Existing timber flooring retained

Existing first floor build up


First Floor Section
Scale 1:5@A1
1:10@A3

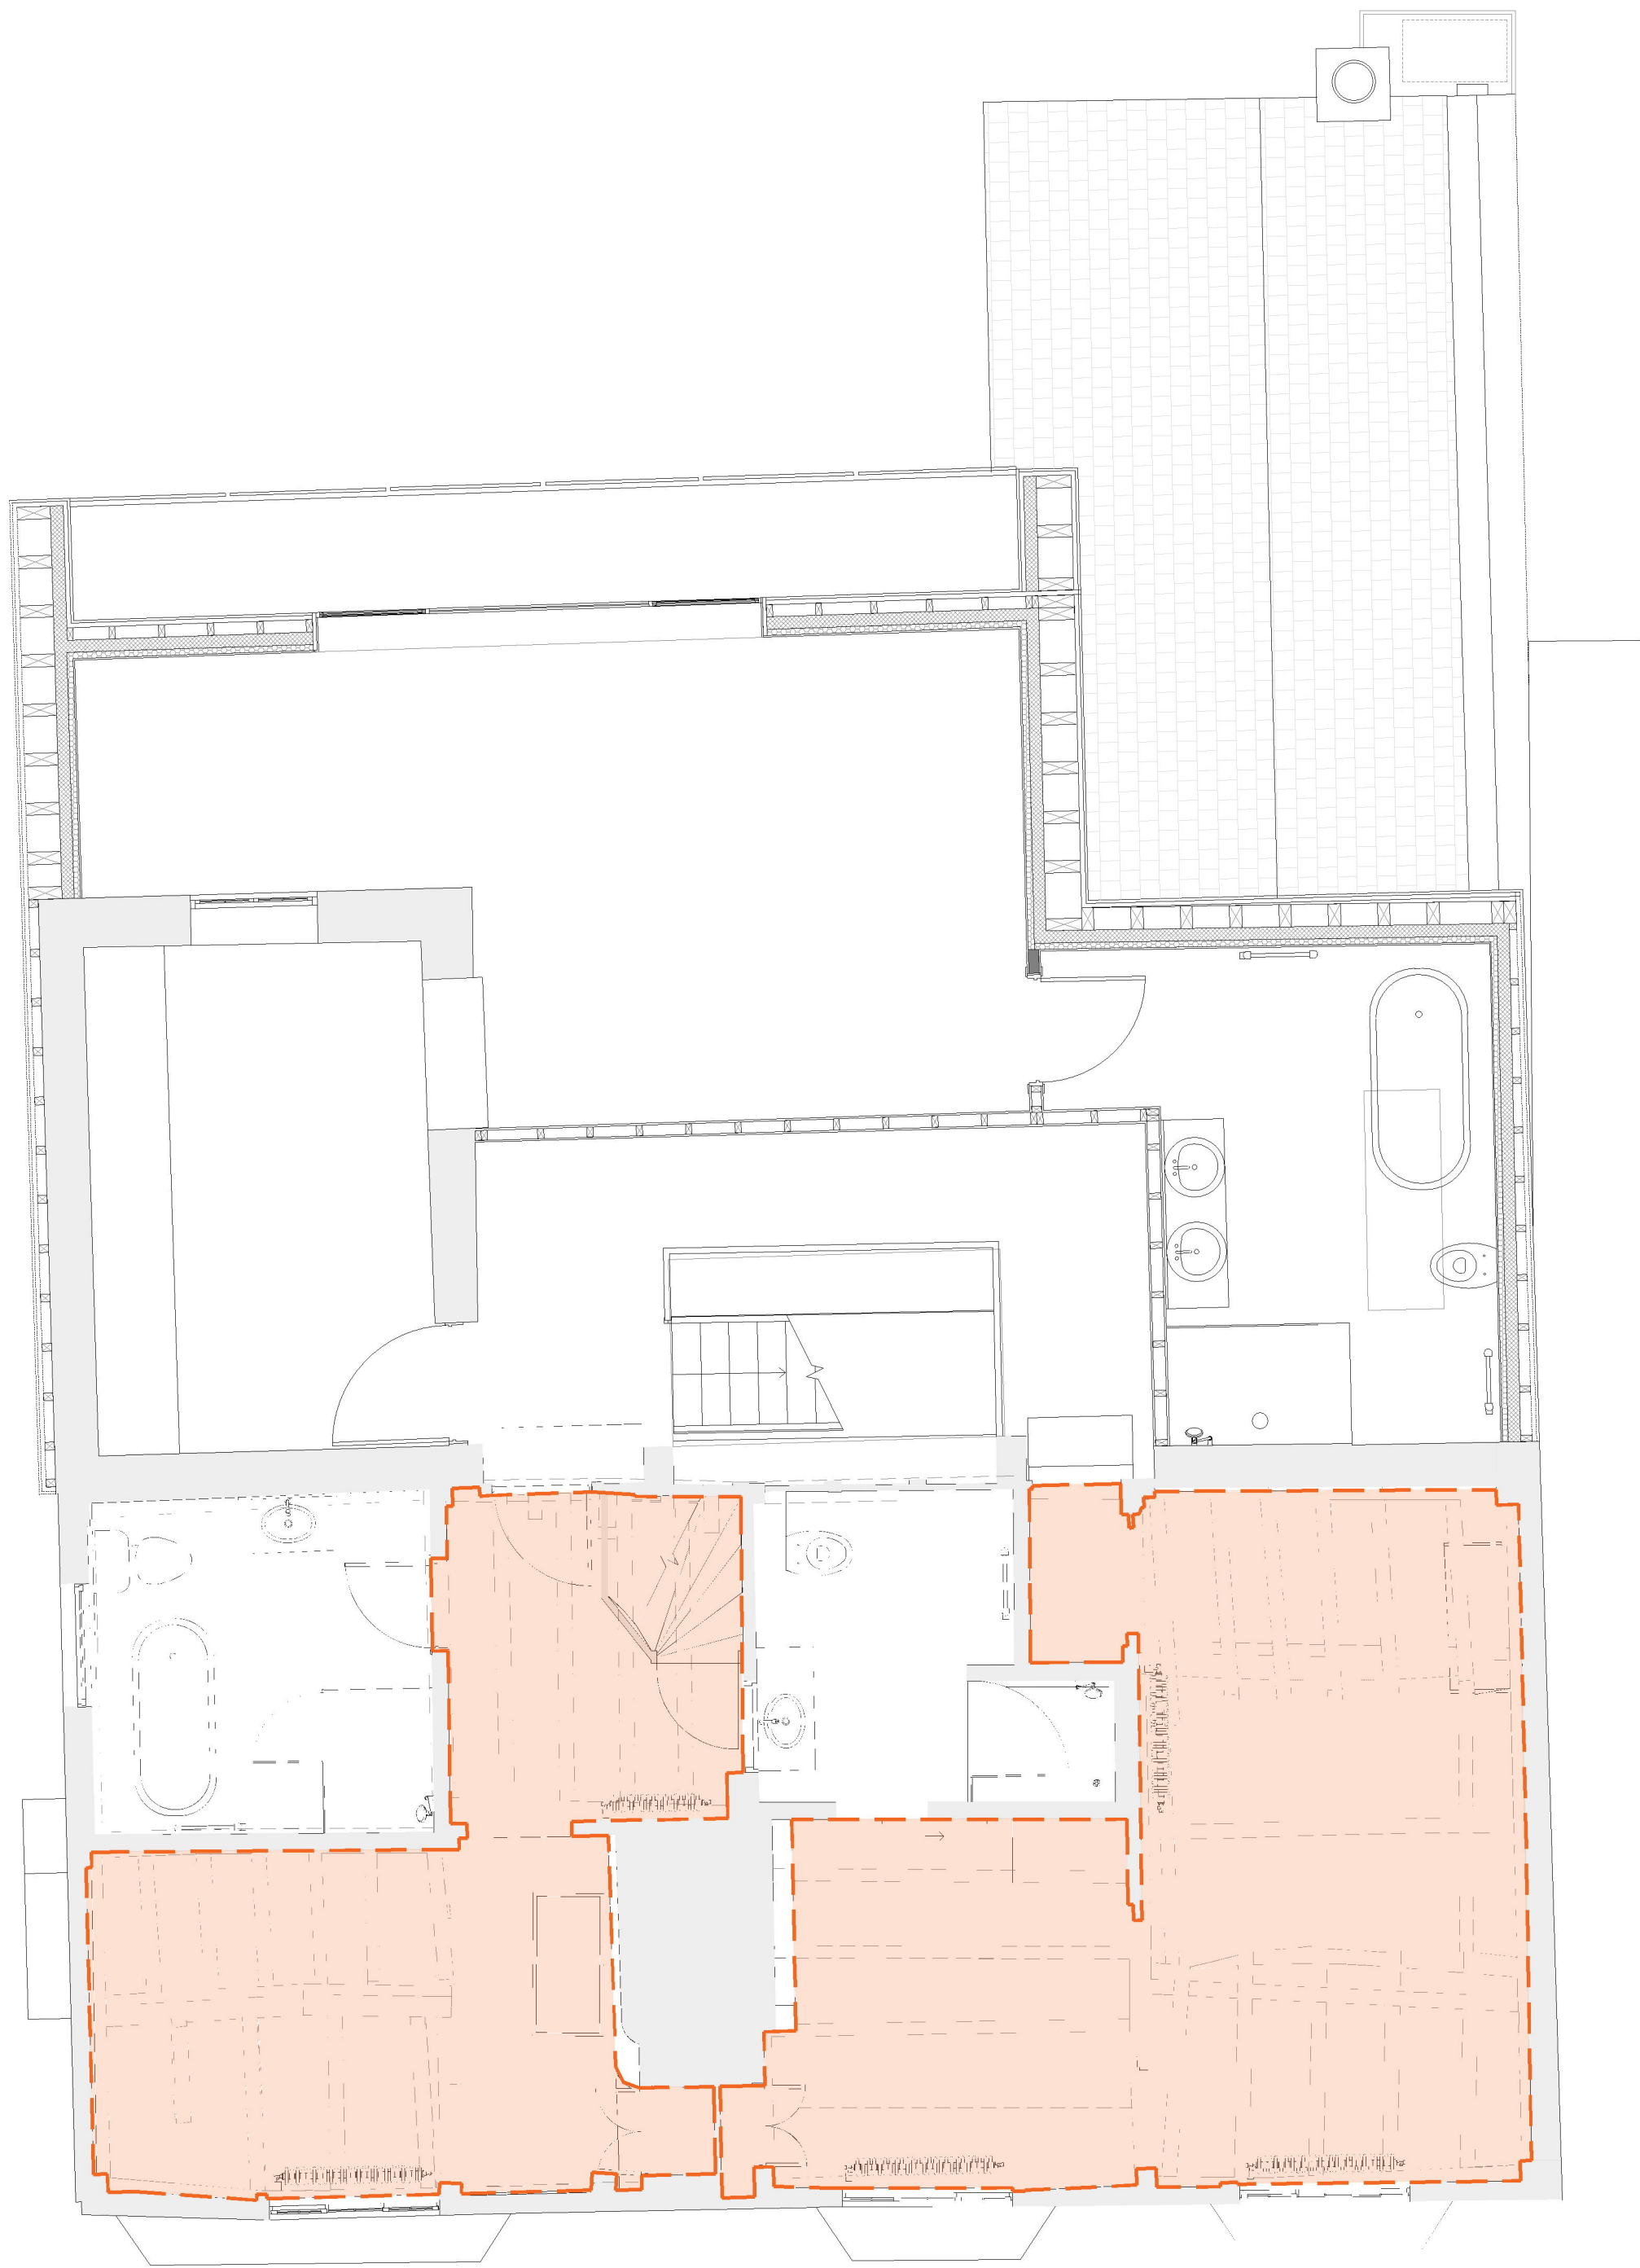

KEY
First Floor Plan
Scale 1:50@A1
1:100@A3

Area of new oak flooring overlaying existing timber floor

NOTE:
Floor finish is used throughout the first floor to ensure parity of finish throughout

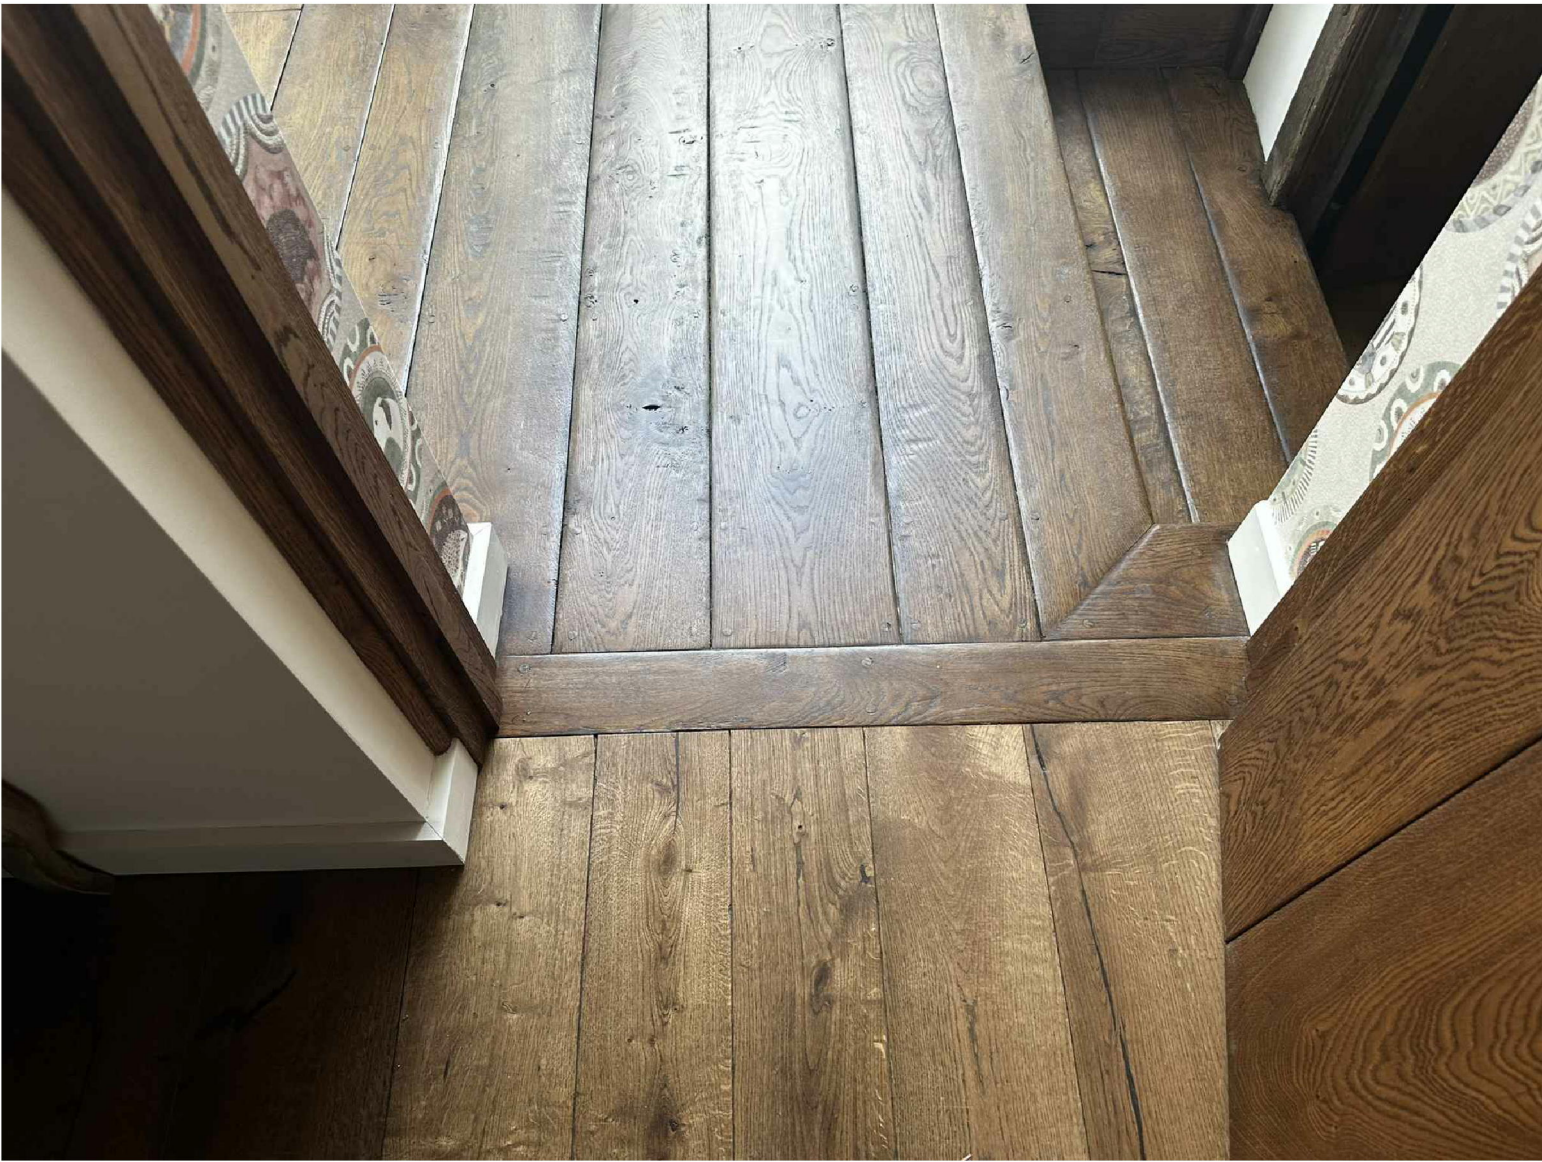

Oak flooring

Rev: Comments: By: Date: - - - -				LISTED BUILDING CONSENT		kyson					
				Client: Mr. Simon Dougal		Studio					
				Project Title: 107 High St, Lindfield, Haywards Heath, West Sussex, RH16 2HR		28 Scrutton Street London UK EC2A 4RP					
				Drawing Title: Detail Drawings: Overlaid seasoned oak flooring		T: +44(0) 20 7247 2462 E: enquiries@kyson.co.uk W: www.kyson.co.uk					
Do not scale this drawing All dimensions must be checked on site All rights reserved. No reproduction in any material form is permitted without consent.				Scale: 1:5@A1 1:50@A1 1:10@A3 1:100@A3		Date: Apr 25	Drawn: KN	Checked: KW	Project No.: 900-25	Drawing No.: 5017	Revision: -