




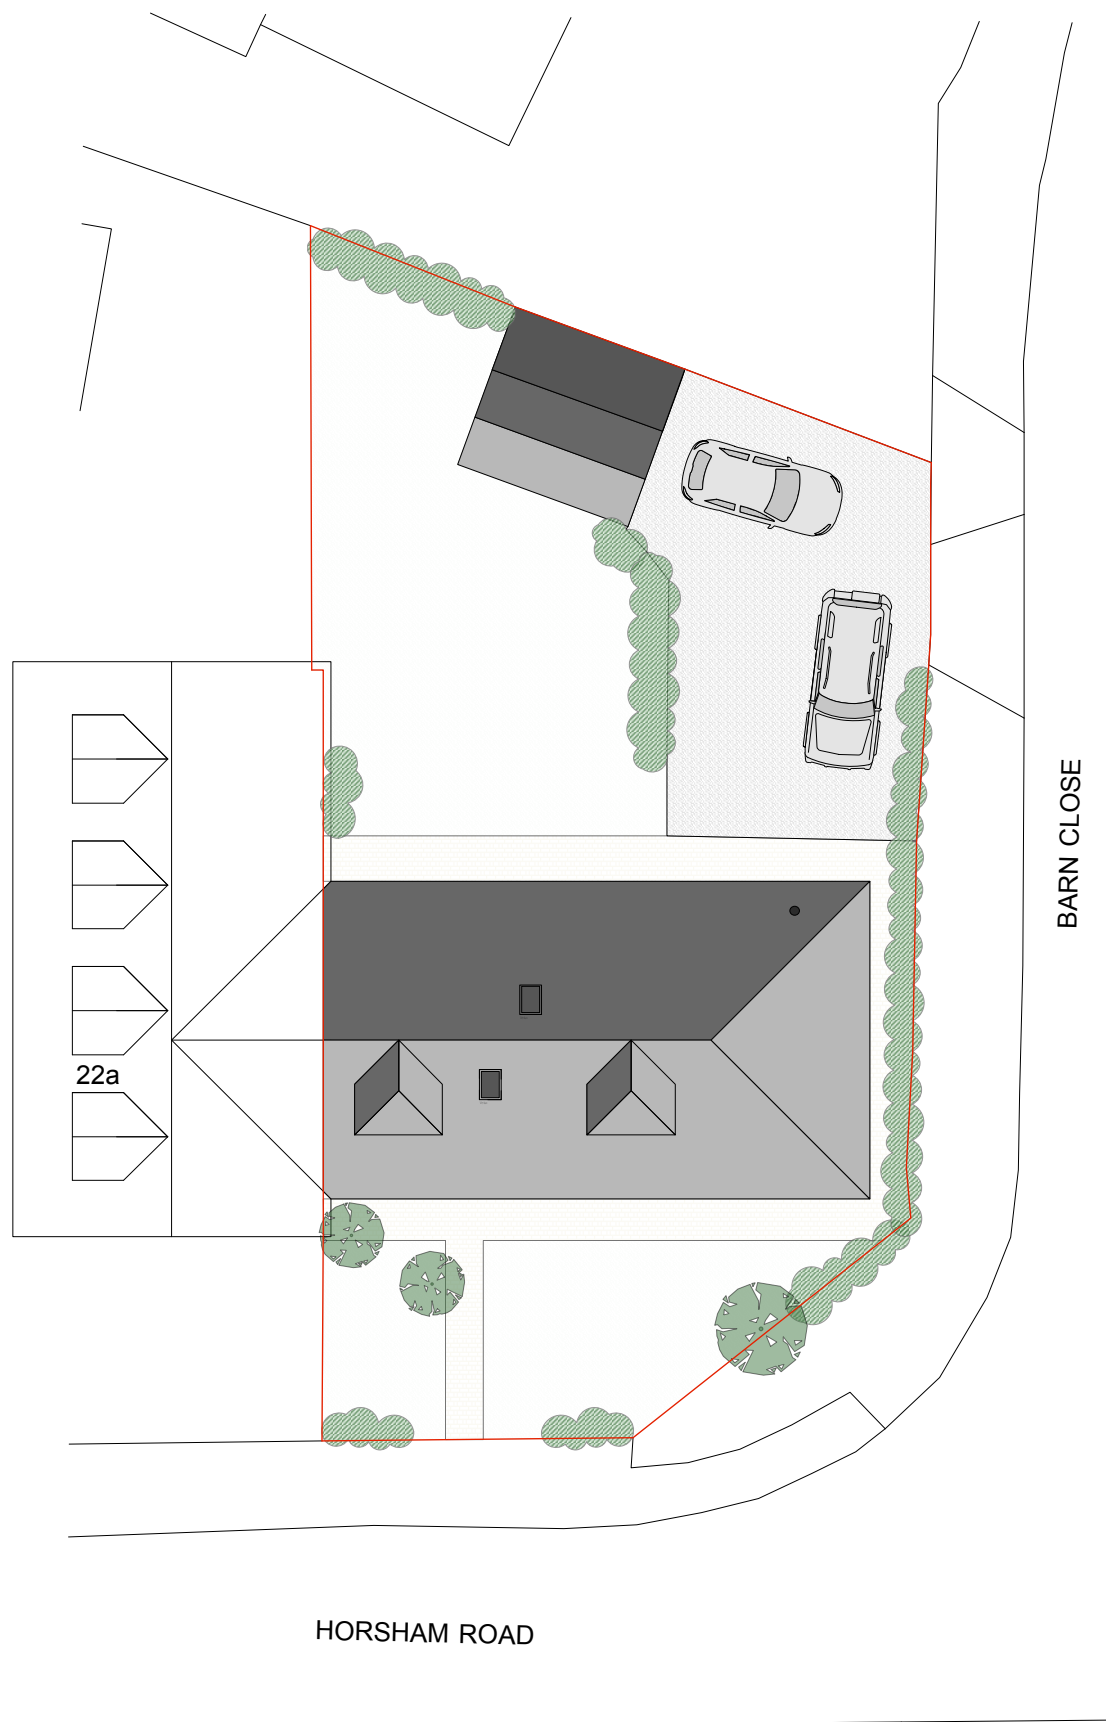

The copyright of this drawing is vested in Studio 264 and must not be copied or reproduced without written consent.

 

Existing Site Plan

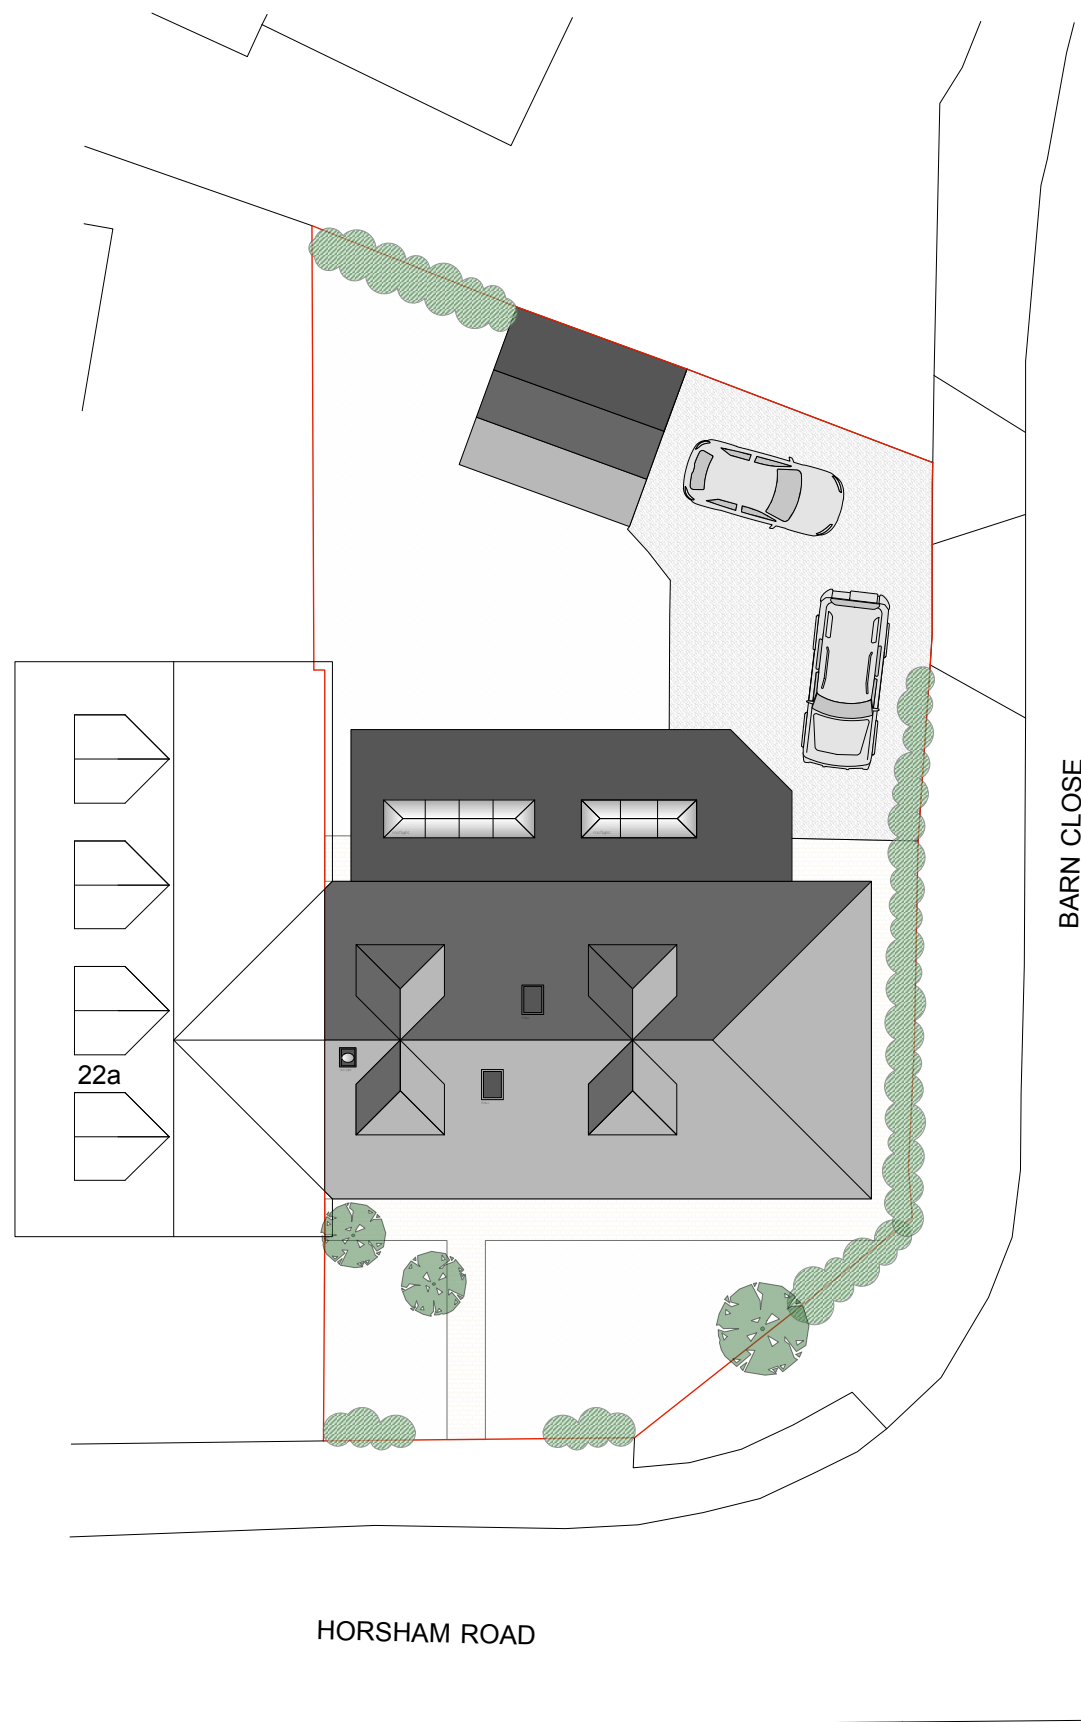

Proposed Site Plan

Project:	22 Horsham Road Pease Pottage		
Drg title:	Existing & Proposed Site Plans		
Date:	April 2025	Scale:	1:200@A3
Drg no:	S264/23-102/102		Rev: A