



boundary

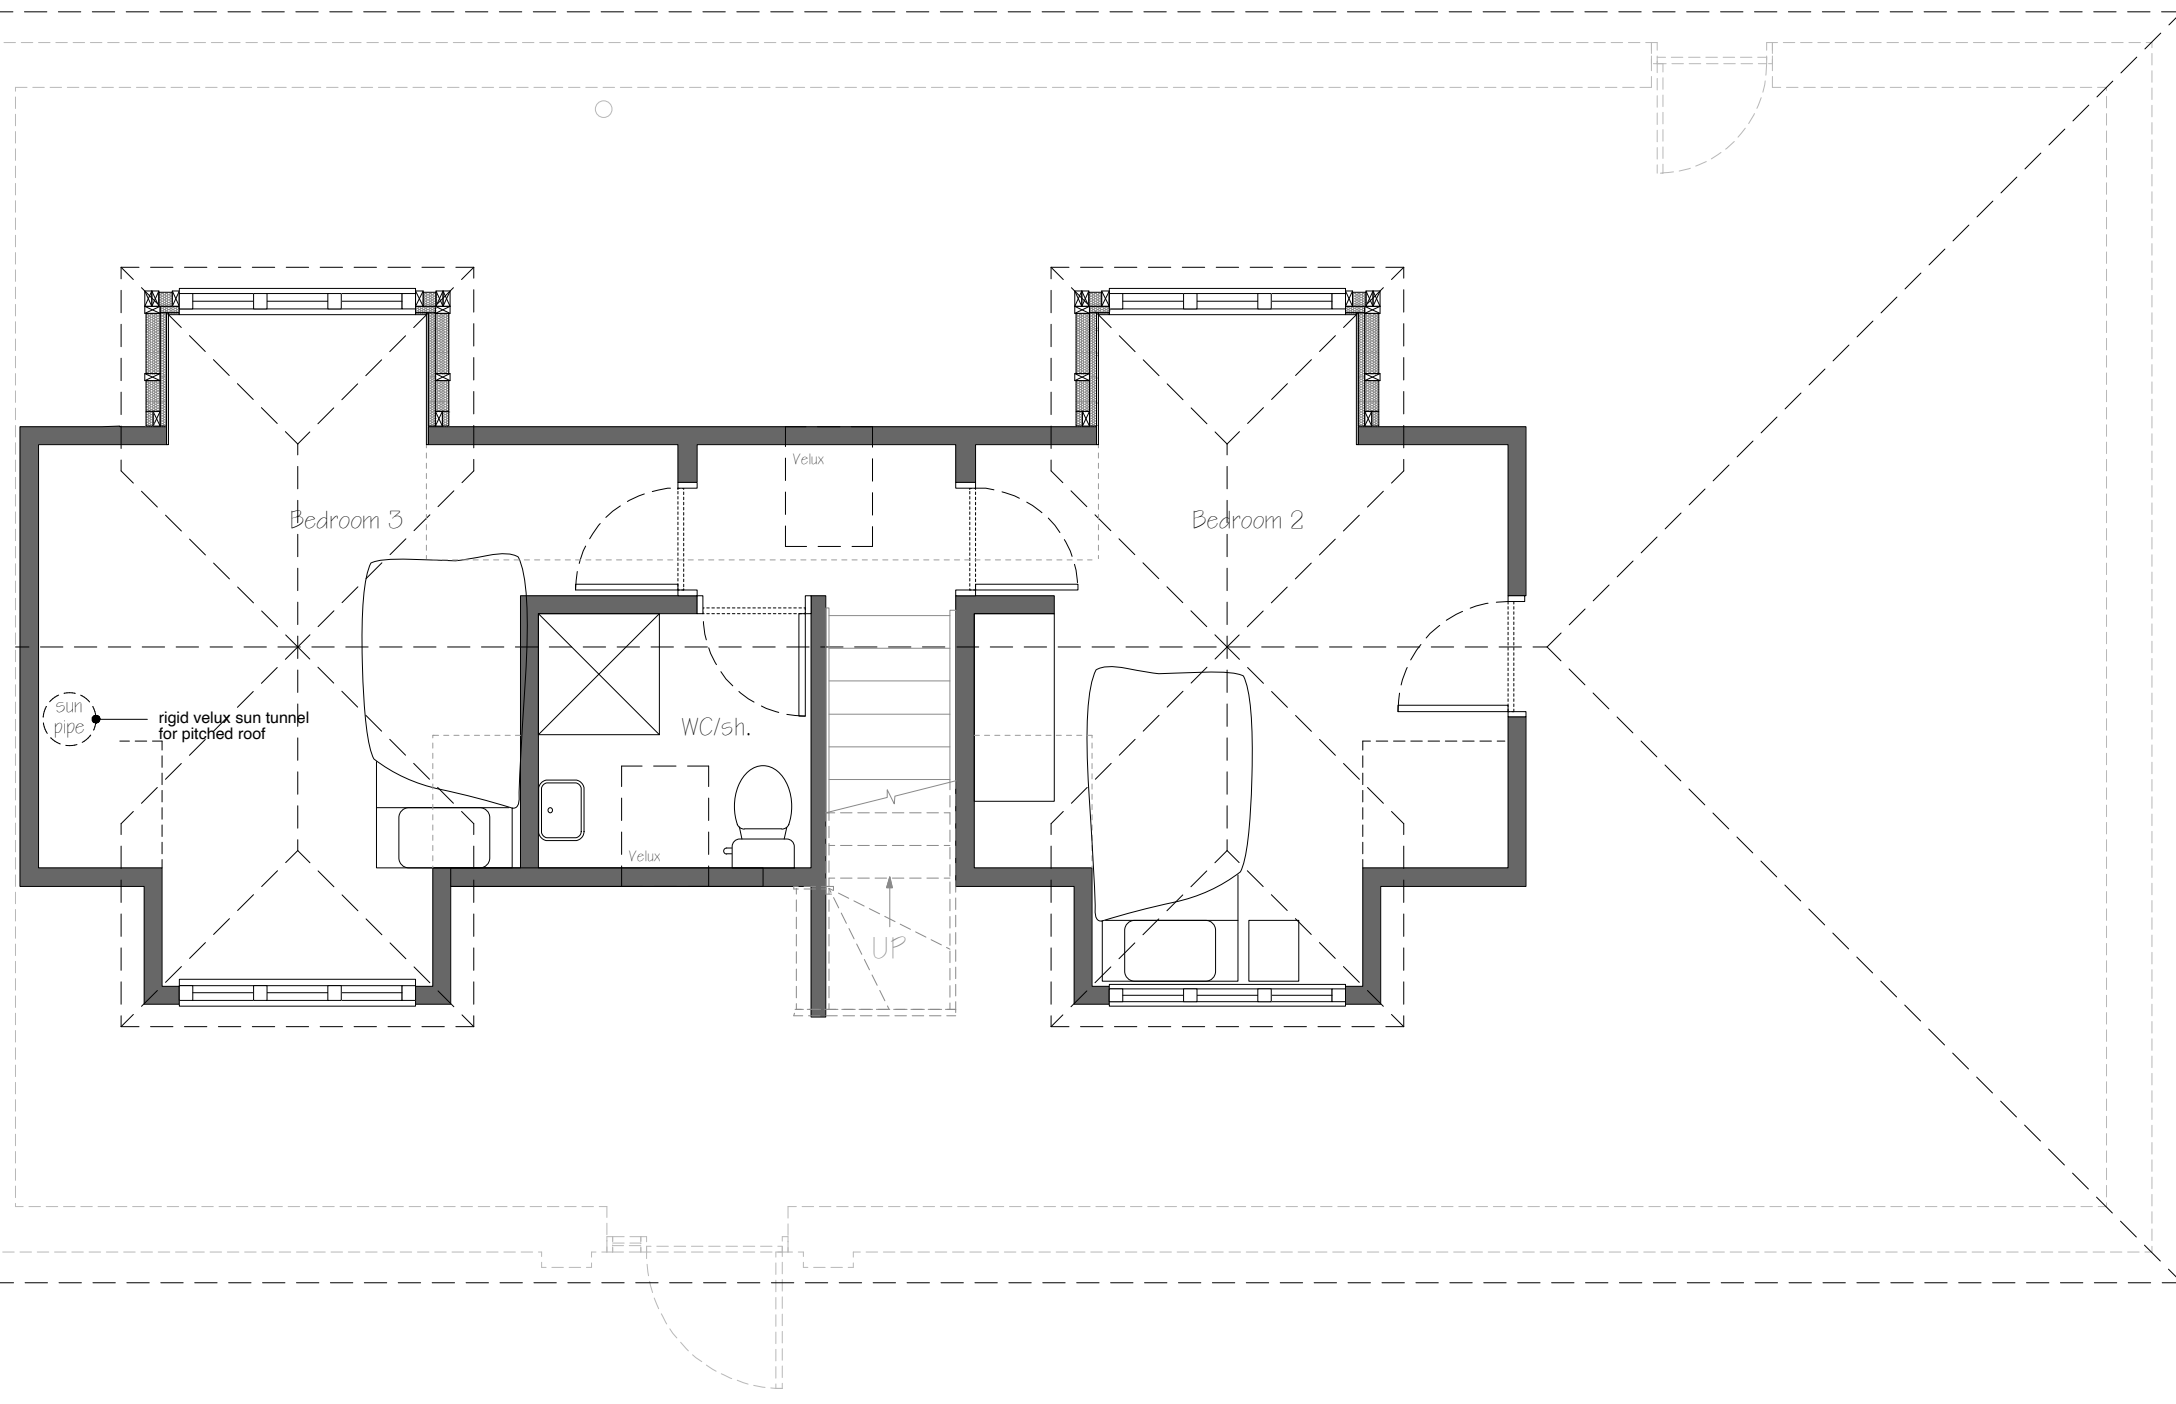

The copyright of this drawing is vested in Studio 264 and must not be copied or reproduced without written consent.

 

Project:		22 Horsham Road Pease Pottage	
Drg title:		Proposed B.R. First Floor & Roof Plan	
Date:	April 2025	Scale:	1:50@A3
Drg no:	S264/23-102/302		Rev: H