


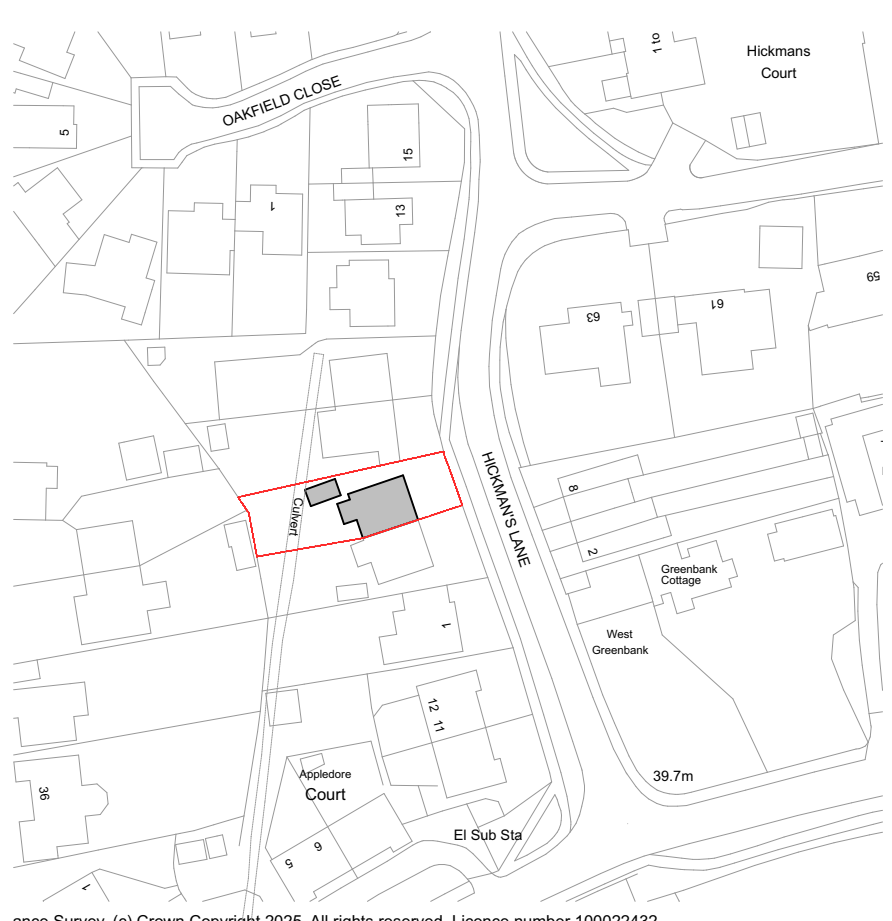


Existing Location Plan 1:1250

Existing Site Plan 1:200


Notes

- Do not scale off this drawing except for planning purposes
- Check all dimensions on site before any work commences
- All goods, materials and workmanship must conform to current building regulations, british standards and codes of practice.
- Copyright of this drawing is to be retained by Ecotecture Ltd and must not be reproduced without written consent from the practice.



Drawing to be printed A1

 

Scale 1-500

 

Scale 1-1250

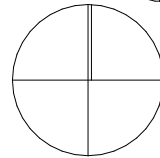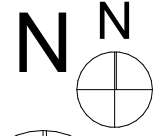

Rev/D	Layout Comment

EXISTING



01444 416745 info@ecotecture.co.uk
www.ecotecture.co.uk

31 Sussex Road Haywards Heath
West Sussex RH16 4DZ

Client: Richard Tibbott

Address: 5
Hickmans Lane,
West Sussex.
RH16 2BQ

Description: Existing Location and Site Plan

Scale:1:1250, 1:200 Date:09/10/2025
Drawn: BI Checked:JS

Drawing No: 833 /100