


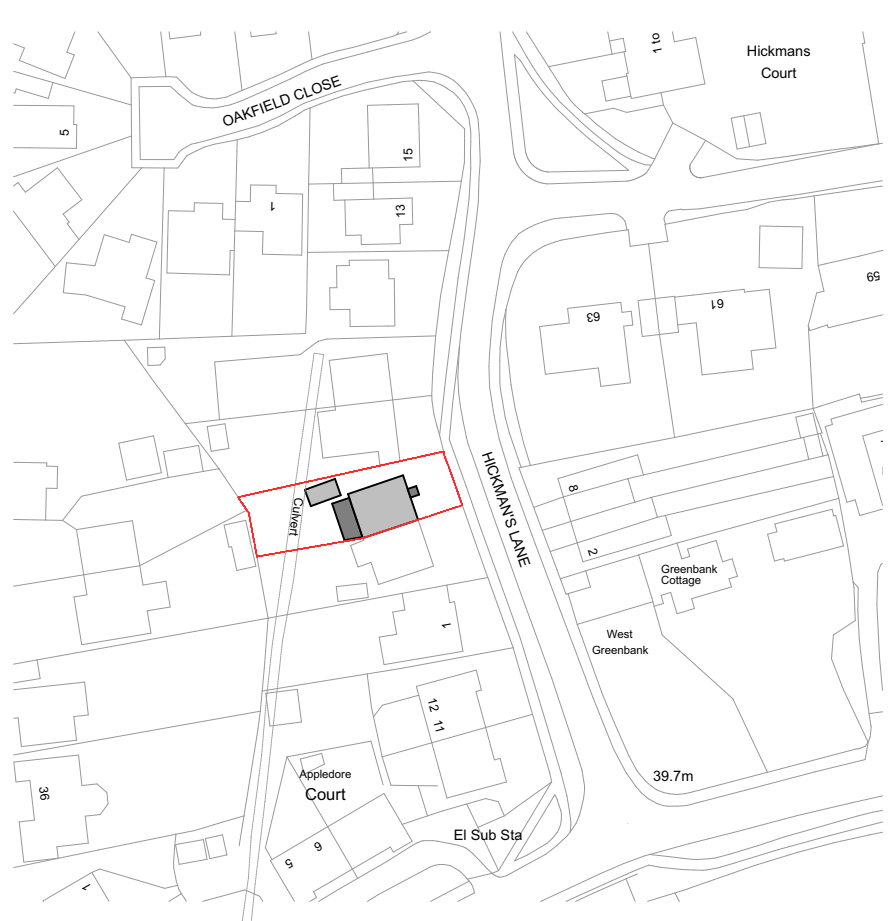

Proposed LocationPlan

Proposed Site Plan

Notes

Do not scale off this drawing except for planning purposes

Check all dimensions on site before any work commences

All goods, materials and workmanship must conform to current building regulations, british standards and codes of practice.

Copyright of this drawing is to be retained by Ecotecture Ltd and must not be reproduced without written consent from the practice.

Drawing to be printed A1

0m5m10m15m20m25m

Scale 1-500

0m10m20m30m40m50m60m

Scale 1-1250

N

Rev/D	Layout	Comment

PROPOSED

ecotecture

ECOLOGICAL ARCHITECTURE

01444 416745

info@ecotecture.co.uk

www.ecotecture.co.uk

31 Sussex Road

West Sussex

Client:

Richard Tibbott

Haywards Heath

RH16 4DZ

Address:

5

Hickmans Lane,

West Sussex.

RH16 2BQ

Description:

Proposed Location and Site Plan

Scale:1:1250, 1:200

Drawn: BI

Drawing No:

833 /300A

Date:09/10/2025

Checked:JS