


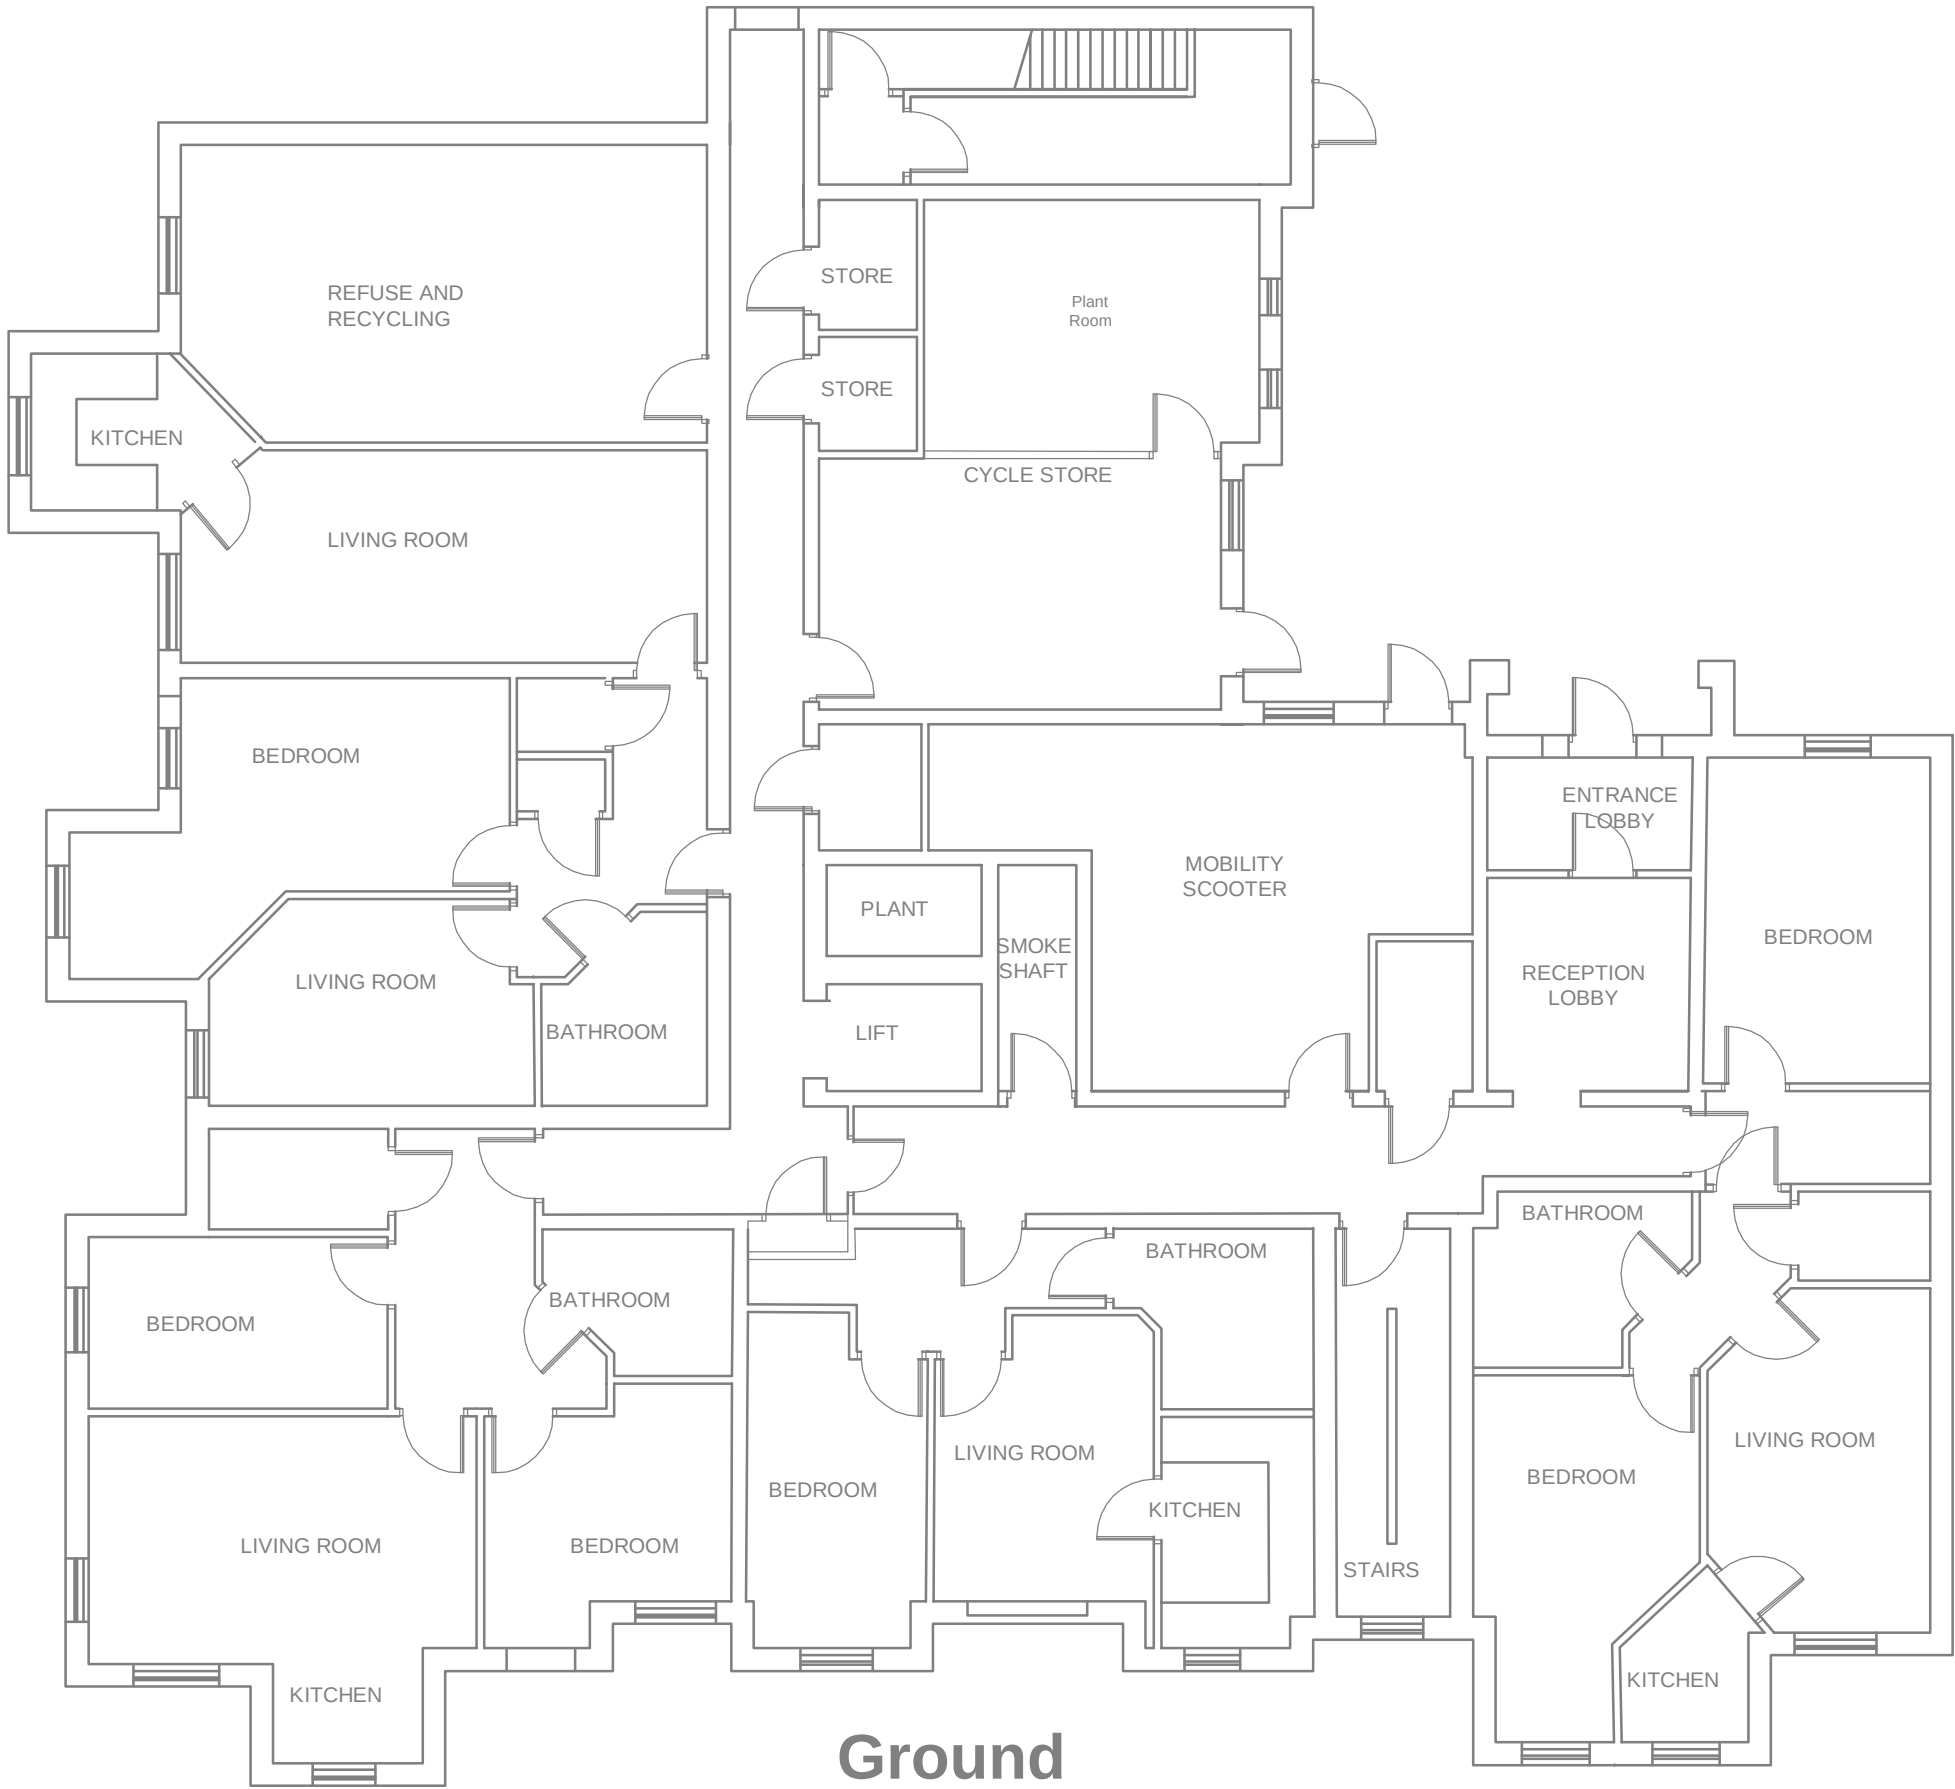

Ground Floor



DMP File No.
Z:\CAD\DWG\DWGS\

P	10.10.25	ISSUED FOR COMMENT
REV	DATE	DESCRIPTION



8 Holgate Court, Western Road,
Romford, Essex, RM1 3JS

Tel: 01708 729070 www.davidmiles.co.uk

project
CHERRY HILL COURT

title
EXISTING GROUND FLOOR PLAN

scale	1:100@A2	date	OCT 2025
-------	----------	------	----------

drawn	SGK	checked	JF	rev	P
-------	-----	---------	----	-----	---

drawing no.
8130-SW-M-002

PRELIMINARY

DO NOT SCALE FROM THIS DRAWING
This drawing is copyright and is the property of David Miles & Partners Ltd.
It is to be used between themselves and the client.
Any reproduction without the written permission of David Miles & Partners Ltd is strictly prohibited.