



FOR PLANNING
PURPOSES ONLY

NOT FOR CONSTRUCTION

TO BE READ IN CONJUNCTION WITH
STRUCTURAL ENGINEER'S DRAWINGS, DETAILS
AND SPECIFICATIONS

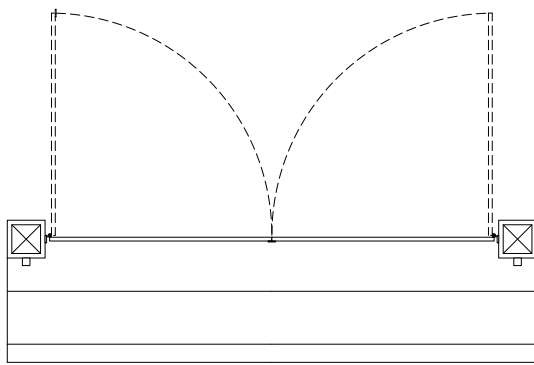

THE PAVILION ENTRANCE GATES - GROUND FLOOR AS EXISTING
SCALE 1:50 ON AN A1 SHEET

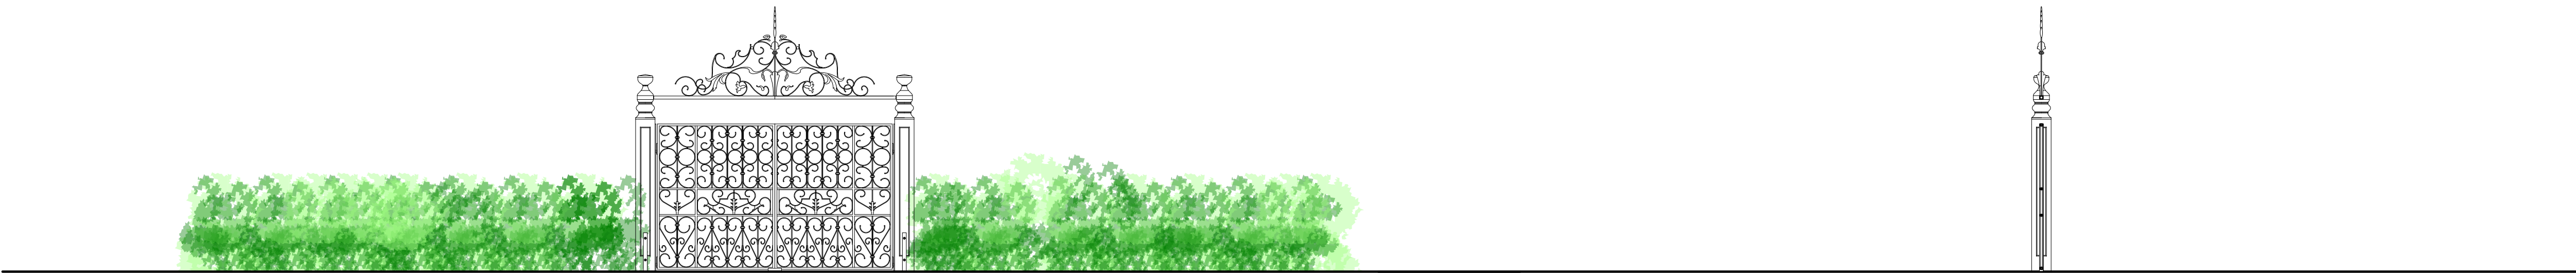

THE PAVILION ENTRANCE GATES - FRONT ELEVATION AS EXISTING
SCALE 1:50 ON AN A1 SHEET


THE PAVILION ENTRANCE GATES - SIDE ELEVATION AS EXISTING
SCALE 1:50 ON AN A1 SHEET



THE PAVILION ENTRANCE GATES - REAR ELEVATION AS EXISTING
SCALE 1:50 ON AN A1 SHEET



THE PAVILION ENTRANCE GATES - SIDE ELEVATION AS EXISTING
SCALE 1:50 ON AN A1 SHEET

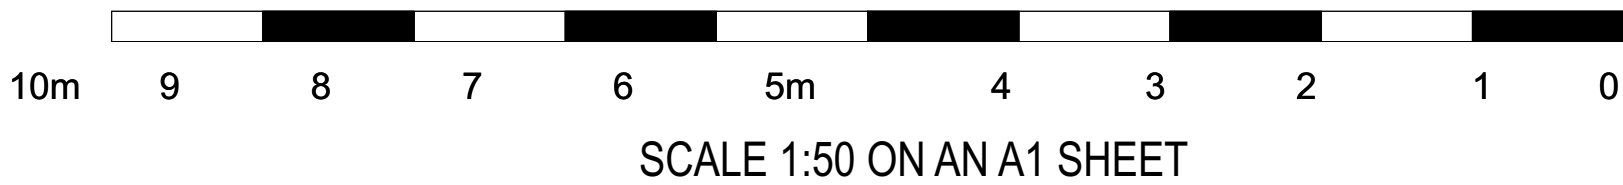

REV.	DATE.	BY.	AMENDMENT.	CHK.	

PLANNING



2 Lucastes Mews, Paddockhall Road,
Haywards Heath,
West Sussex, RH16 1HE
[01444] 452604
hb@gouldbaxter.co.uk
www.gouldbaxter.co.uk

NOTES:
DO NOT SCALE OFF THIS DRAWING UNLESS FOR PLANNING PURPOSES.
CHECK ALL DIMENSIONS ON SITE BEFORE ANY WORK IS COMMENCED.
ALL GOODS MATERIALS AND WORKMANSHIP MUST CONFORM WITH
CURRENT BUILDING REGULATIONS, BRITISH STANDARDS AND CODES OF
PRACTICE.
COPYRIGHT OF THIS DRAWING IS RETAINED BY GOULD BAXTER AND IT MUST
NOT BE REPRODUCED WITHOUT WRITTEN CONSENT.

CLIENT:
MR. & MRS. D. BROYD

PROJECT:
THE PAVILION
OLD PLACE
LINDFIELD
WEST SUSSEX

DRAWING:
THE PAVILION ENTRANCE GATES
- GROUND FLOOR & ELEVATIONS
AS EXISTING

DATE: 07.10.25	SCALE AT A1: AS NOTED	DRAWN BY: MC
		CHECKED BY:

JOB NO. GH1033	DRAWING NO. PL.003	REV.
-------------------	-----------------------	------