



Note :
All drawings are based upon site information supplied by third parties and as such their accuracy cannot be guaranteed. All features are approximate and subject to clarification by a detailed topographical survey, statutory service enquiries and confirmation of the legal boundaries.
Reproduction of this drawing in whole or in part is prohibited without the prior permission of Places Architects Ltd.
Do not scale the drawing. Use figured dimensions in all cases. Check all dimensions on site.
This drawing shows design intent only. For actual construction refer to sub contractors details.
CDM Regulations 2015
In accordance with CDM Regulations 9 (2), (3) & Appendix 1 Section 10, current drawings are to be read in conjunction with project information and associated design hazard information.

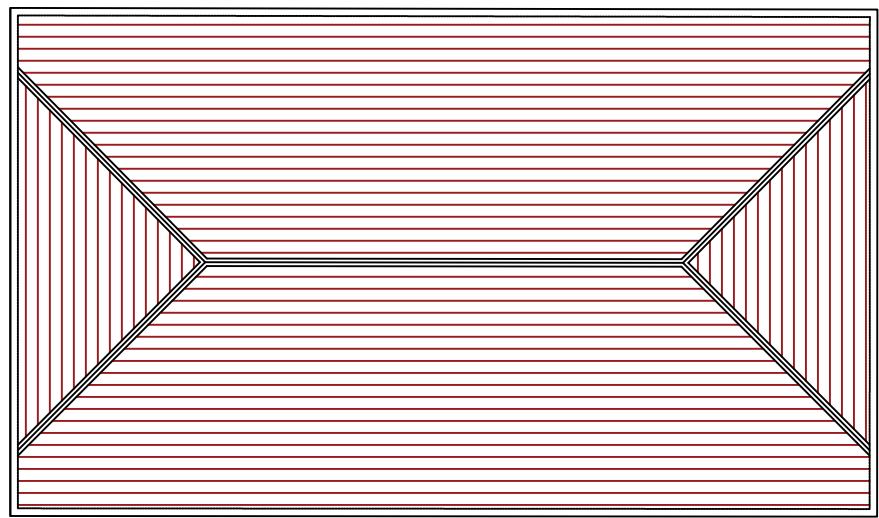


PROPOSED ROOF PLAN

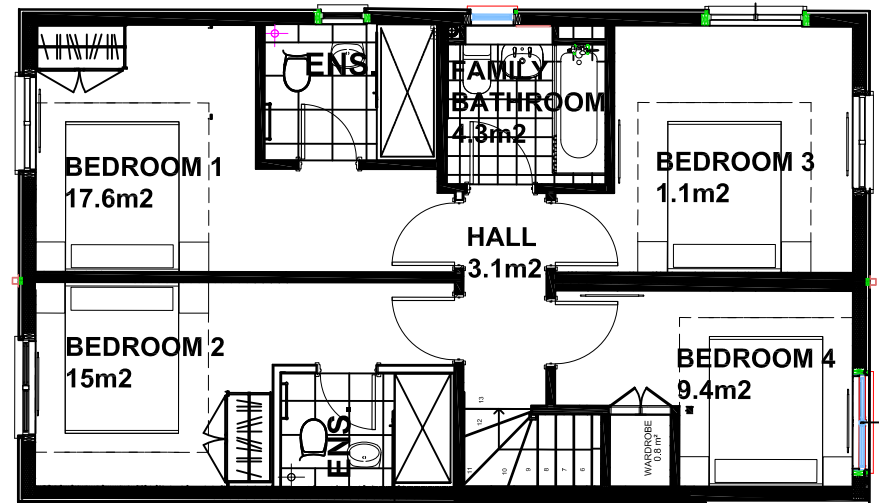



PROPOSED FIRST FLOOR PLAN

GROUND FLOOR GIA AREA = 65.8 m2
FIRST FLOOR GIA AREA = 65.8 m2
TOTAL GIA AREA = 131.6m2 (1418ft2)

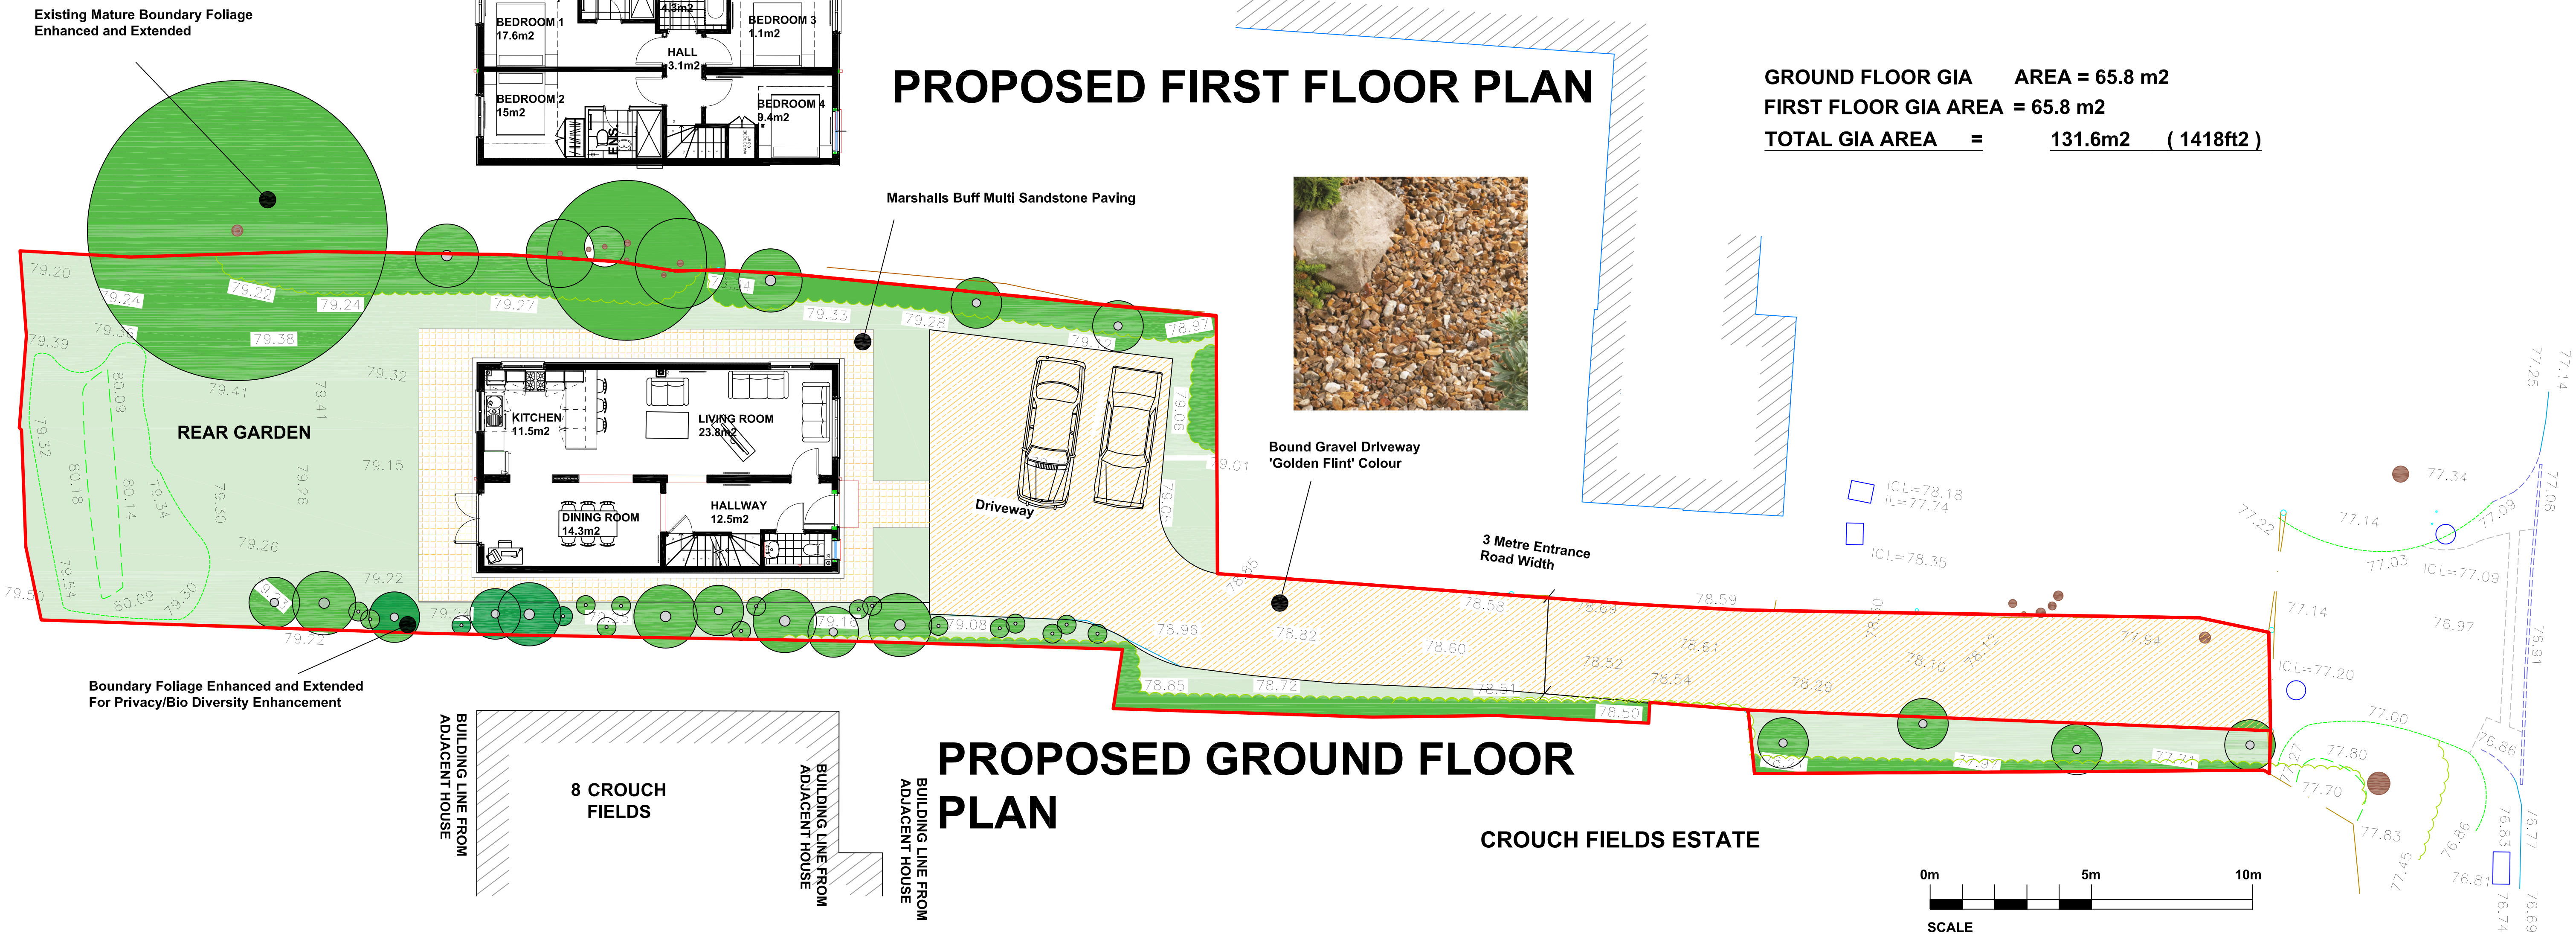

PROPOSED GROUND FLOOR PLAN

CROUCH FIELDS ESTATE

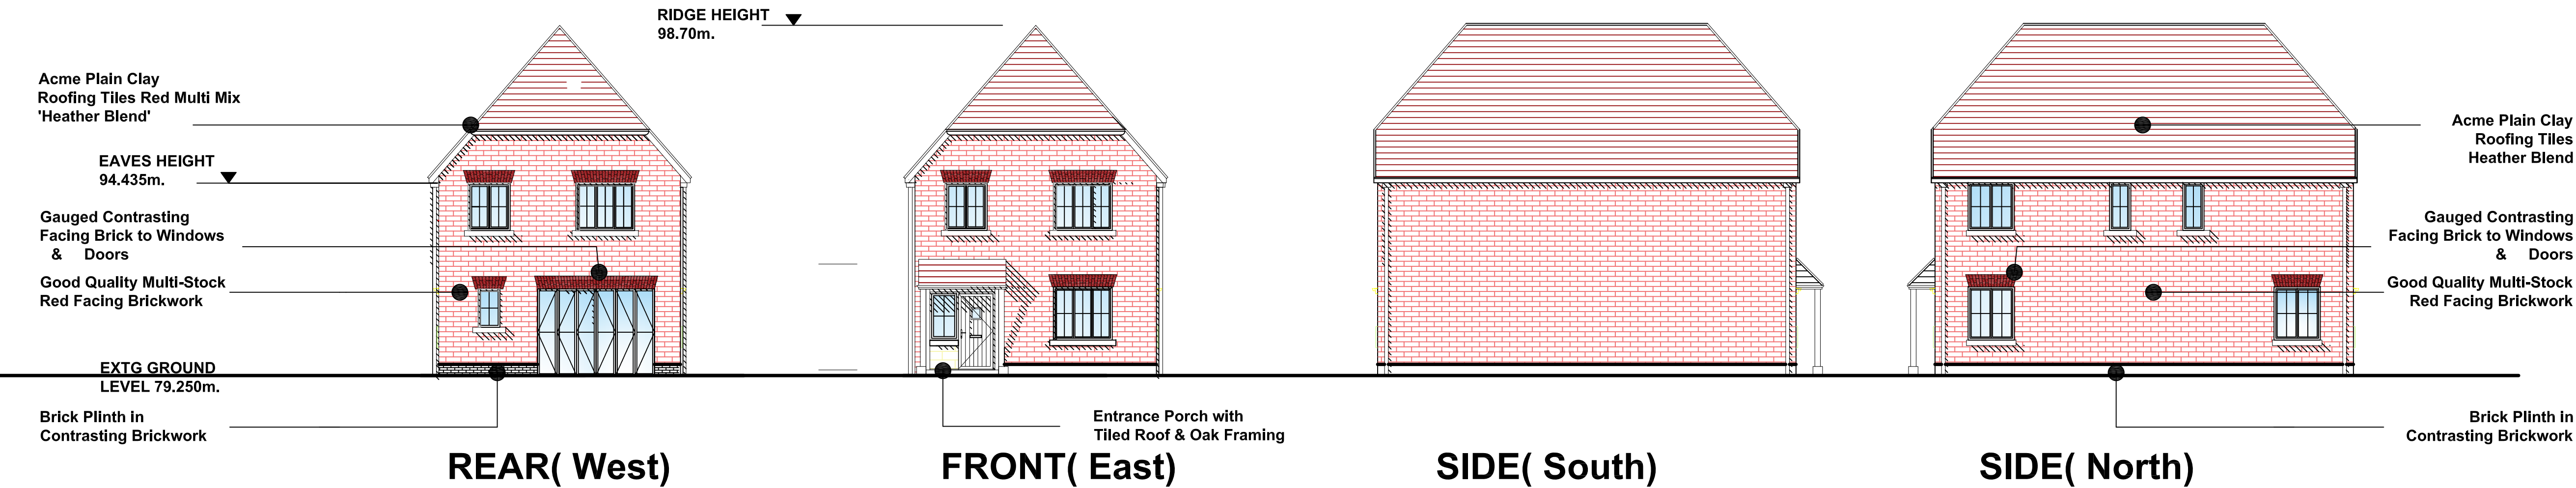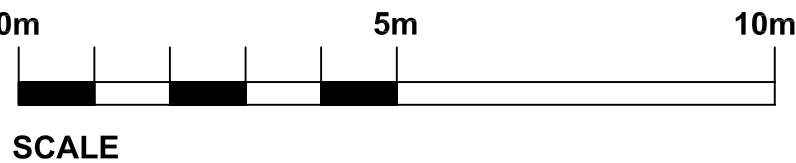

PROPOSED ELEVATIONS

Amendment		
Status	FOR PLANNING	
Project	BARN COTTAGE, ANSTY RH17 5AG PROPOSED NEW SINGLE DWELLING	
Drawing	PROPOSED HOUSE PLANS/ELEVATIONS	
Project No.	PA058	Drawing No. P10-R5
Scale at A1	1:100	Drawn By MRA Checked By PA