


# Landscaping & Lighting scheme design

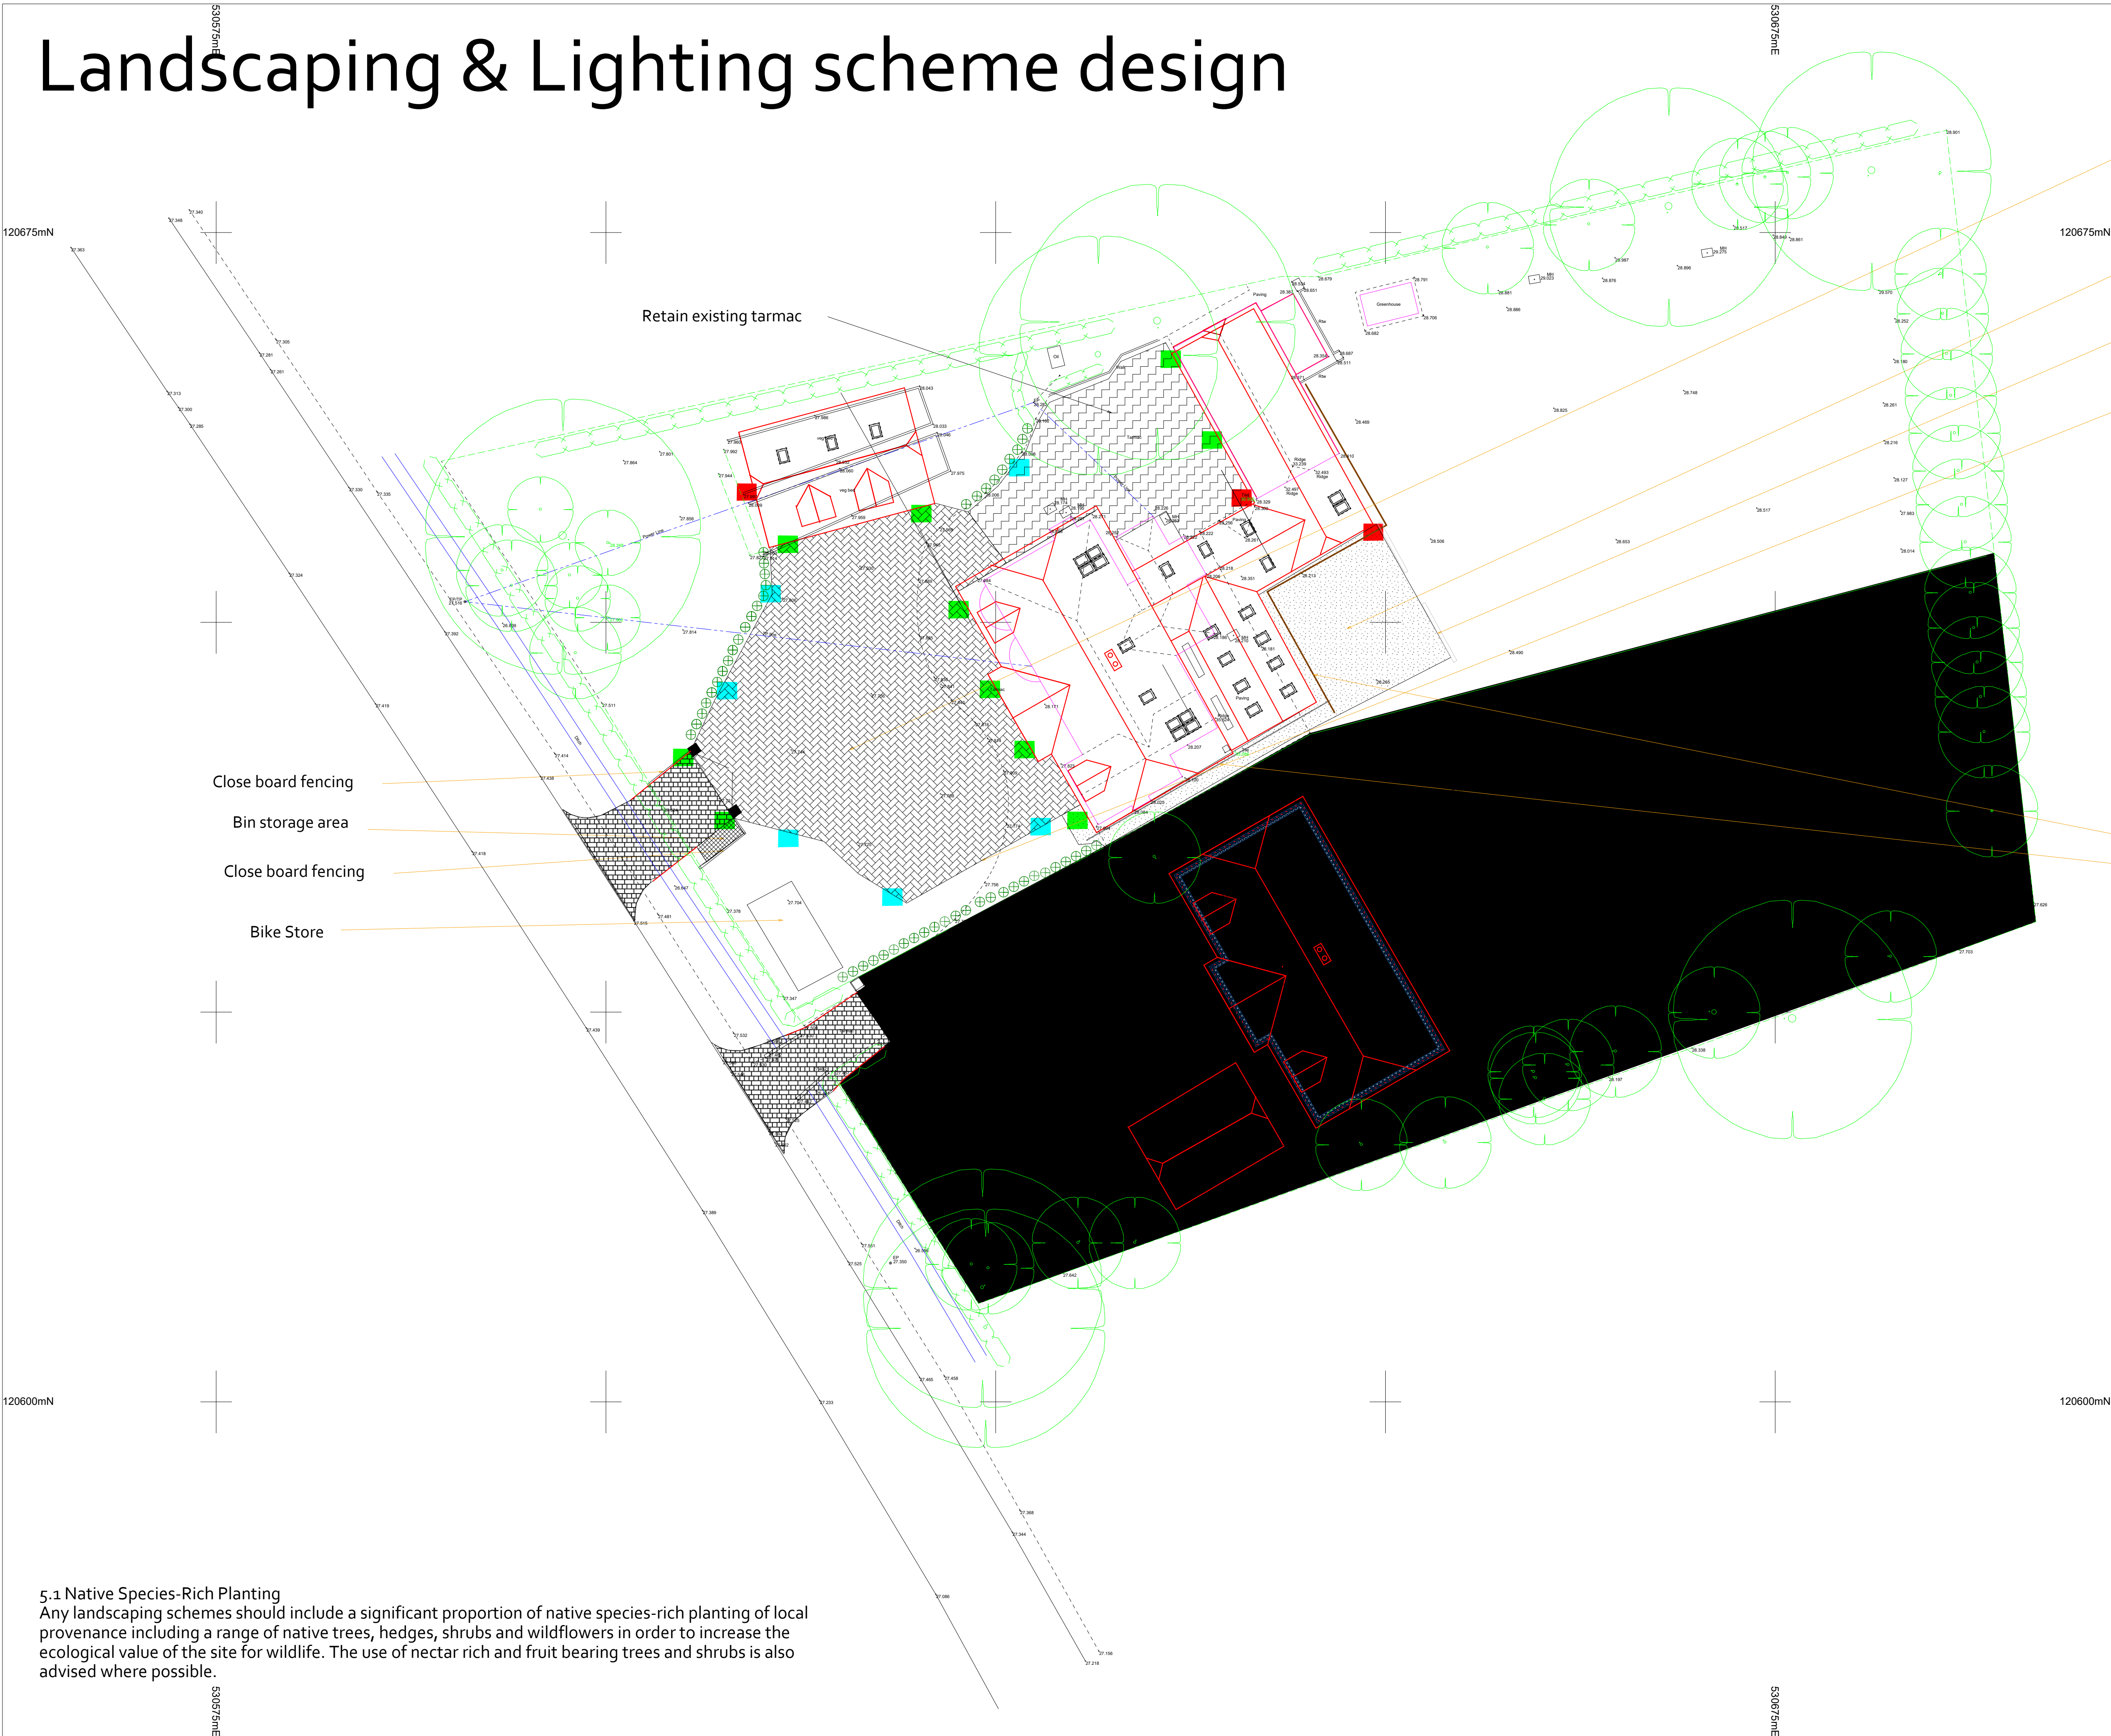

Landscaping Scheme    Key

⊕

 1.5 metre native common yew trees  
(Taxus baccata)

Country cobble paviors

Permeable resin bound

small retaining wall

Corton steel edging

Lighting Scheme    Key



Wall light

Low level bollard

PIR Lighting

PIR lighting only

No lighting

 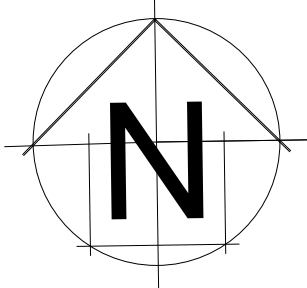

Grid 25.00m A1 @1:200



|                   |                           |                    |                                                   |  |  |
|-------------------|---------------------------|--------------------|---------------------------------------------------|--|--|
| Site              |                           |                    | Hollytree House<br>Cuckfield Road<br>Burgess Hill |  |  |
| Drawing Title     |                           |                    | Site plan                                         |  |  |
| Scale             |                           |                    | 1:200                                             |  |  |
| Surveyed<br>MPN   | Drawn<br>MPN              | Checked<br>GLN     |                                                   |  |  |
| Project No<br>006 | Drawing No<br>0123/006/01 | Date<br>01/01/2023 |                                                   |  |  |

5.1 Native Species-Rich Planting  
Any landscaping schemes should include a significant proportion of native species-rich planting of local provenance including a range of native trees, hedges, shrubs and wildflowers in order to increase the ecological value of the site for wildlife. The use of nectar rich and fruit bearing trees and shrubs is also advised where possible.