


Materials

Walls:
Brick to match existing
Powdercoated aluminium cladding: Prefa Rhomboid Façade Tiles
Anthracite Grey RAL7016
Fibre Cement Cedral Click vertical cladding: Smooth Slate Grey C18 (stair/lift cores)

Roof: Powercoated aluminium canopy & fascia. Anthracite Grey RAL7016

Windows: uPVC: White & Anthracite Grey RAL7016

Doors: Composite with uPVC frames: Anthracite Grey RAL7016

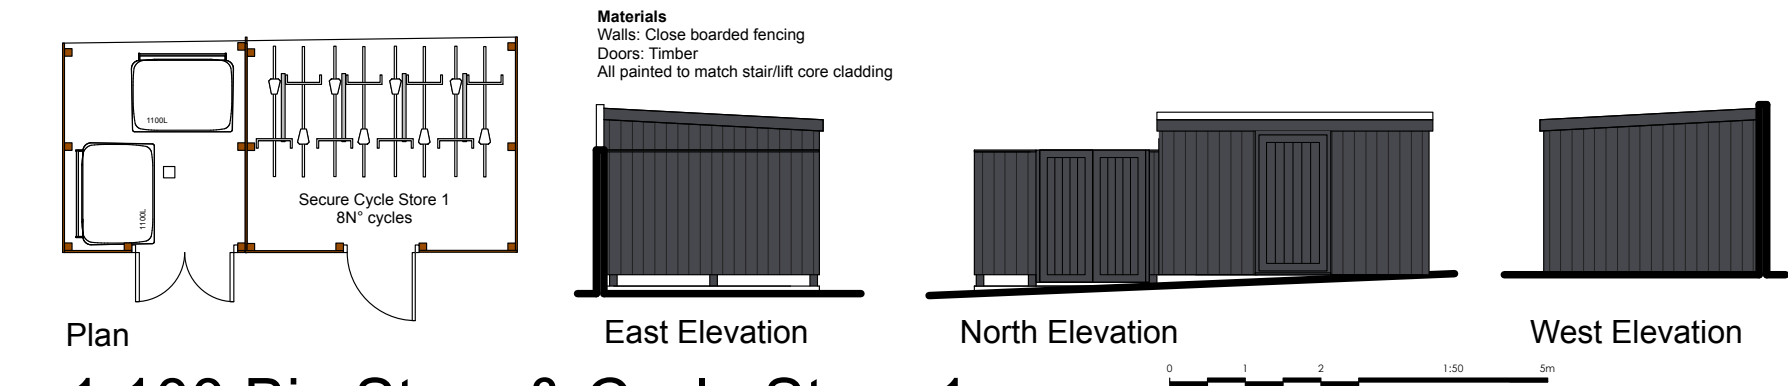

1:100 Bin Store & Cycle Store 1


© Copyright CKA Architectural Ltd.
Drawing must not be copied or reproduced without permission from CKA Architectural.
All dimensions to be checked on site.




East Elevation (Front)




South Elevation (Side)

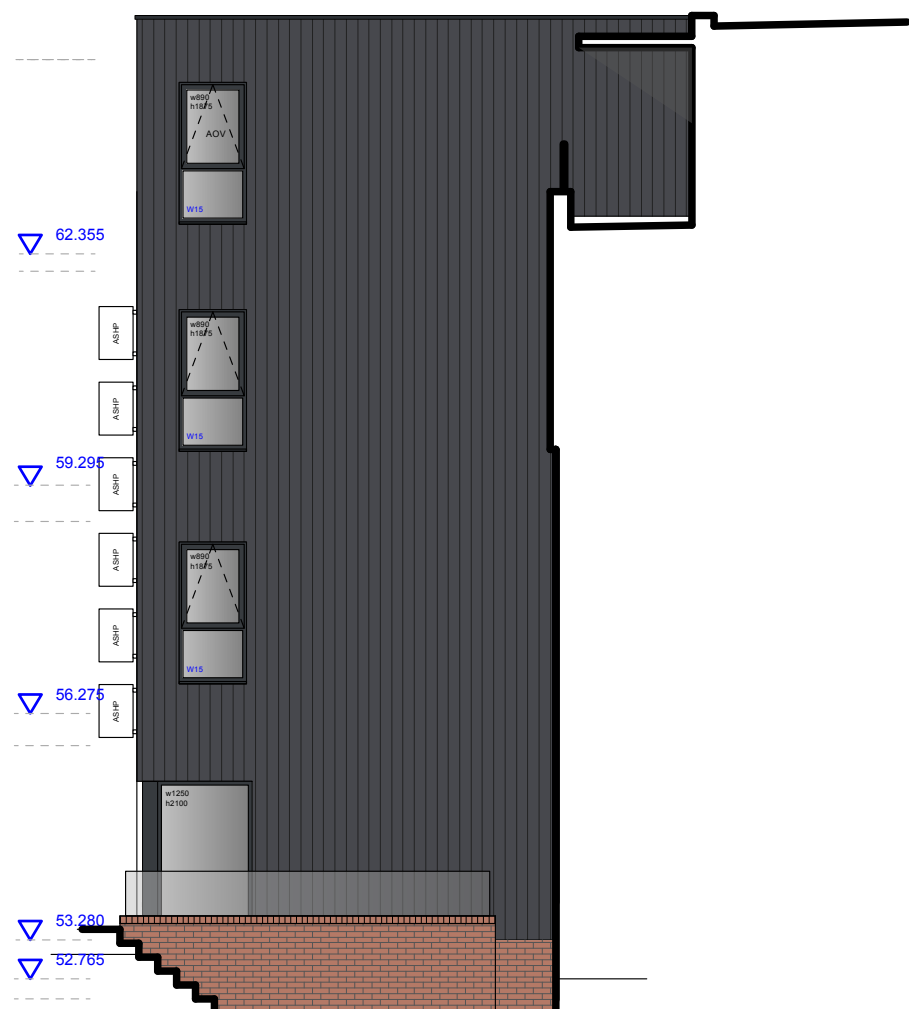

South Elevation (Side)

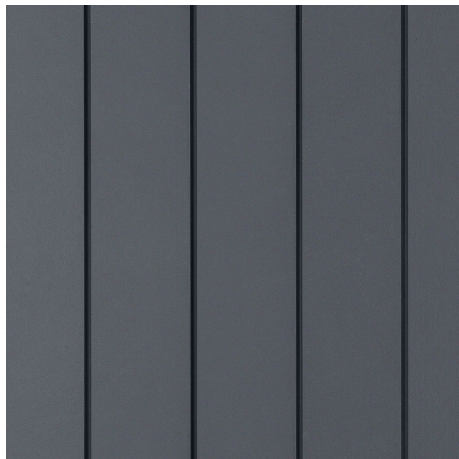

Cedral Click Smooth
Slate Grey C18

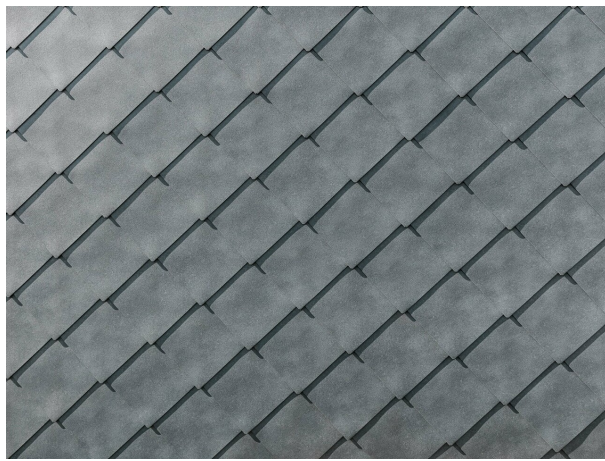


Second & Third floor cladding
Prefa Rhomboid Façade Tile
Second floor: 44x44 tiles
Third floor: 29x29 tiles
Material: Coil coated aluminium
Colour: Anthracite Grey RAL7016



West Elevation (Rear)



North Elevation (Side)

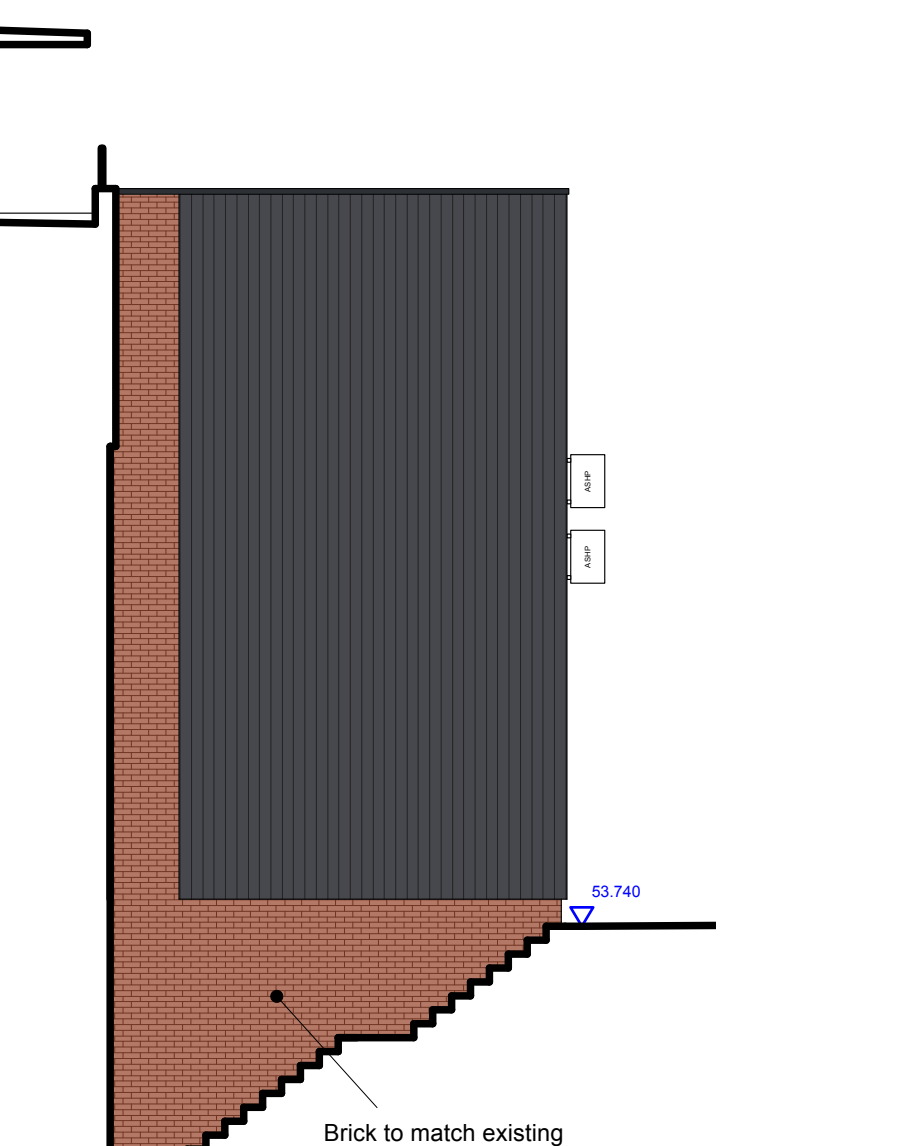

North Elevation (Side)

Revisions	
- 16/06/2025	First issue
C 12/03/2025	Structural info
D 09/06/2025	Cladding
E 16/06/2025	Cladding




Client
PR Homes Direct

Project address
1-3 Barclay Court
Market Place, Haywards Heath,
West Sussex RH16 1DB


Project description
Conversion & extension to form
10N° flats

Drawing title
Proposed Elevations









Scale	Job N°	Drawing N°	Revision
1:100 & 50 @ A1	3428	18	E

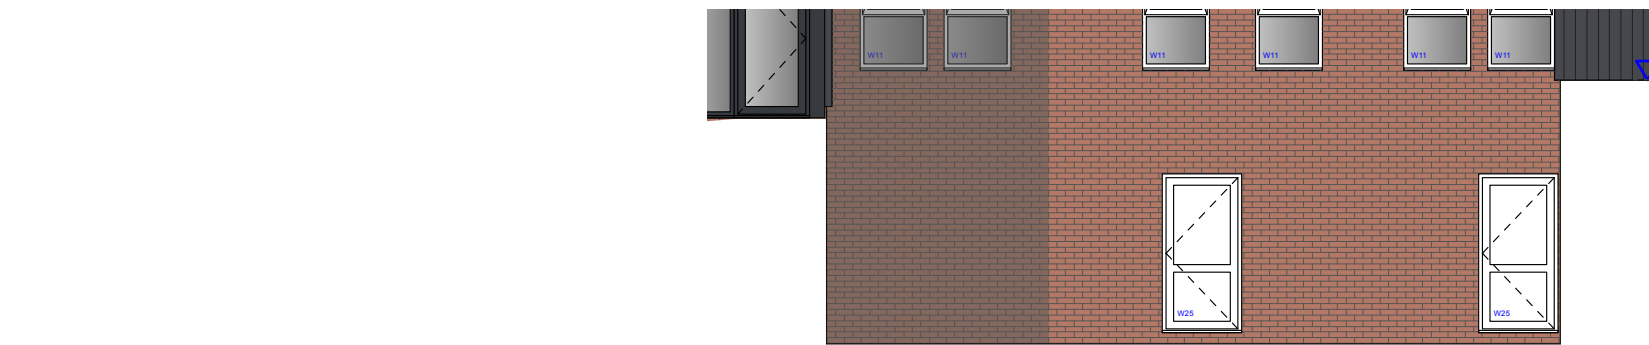

West Elevation (Rear)

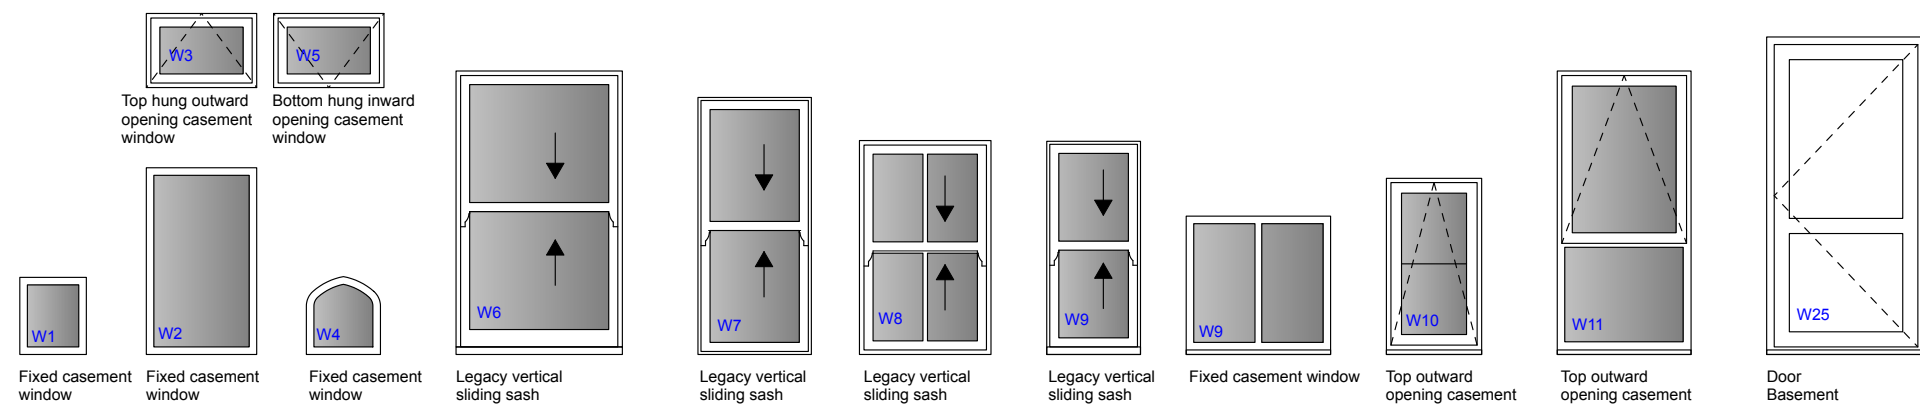

Windows within existing structure
uPVC White

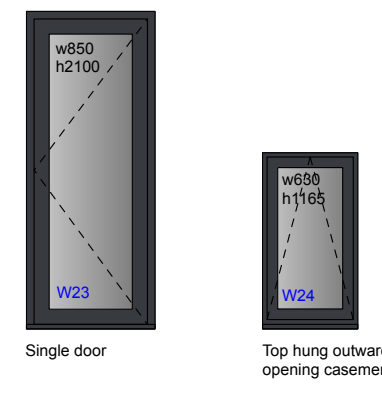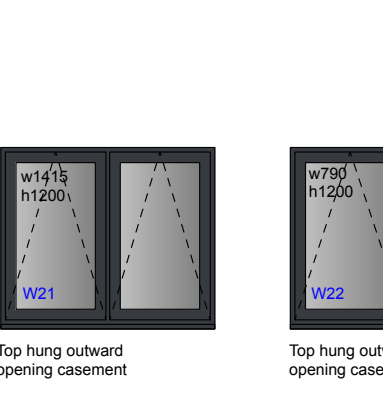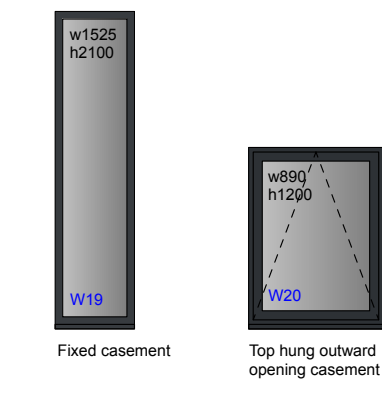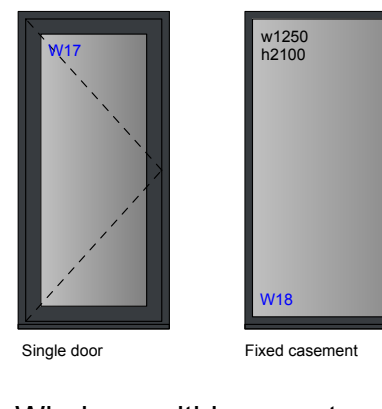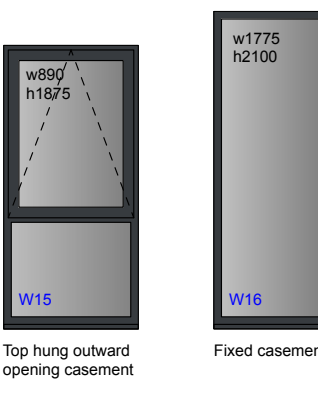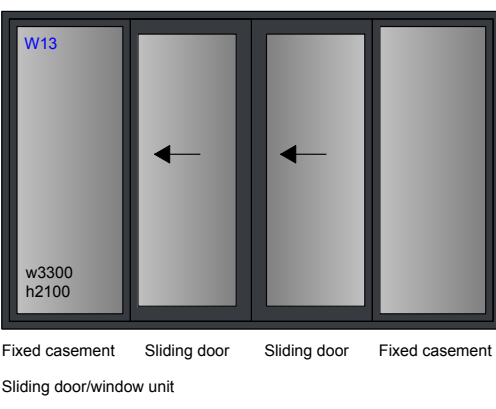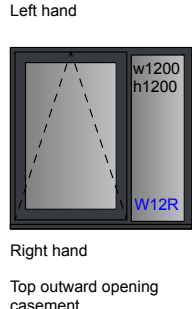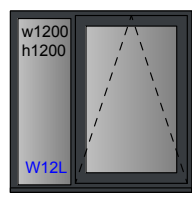

Windows within new structure
uPVC Dark Grey (Anthracite Grey RAL7012)

All new windows to suit new opening sizes to be measured by installer on site prior to manufacture.

Proposed Elevations