

Elevations

Scale 1:100

Existing Elevations

Proposed Elevations


Front elevation




Rear elevation




Left hand side

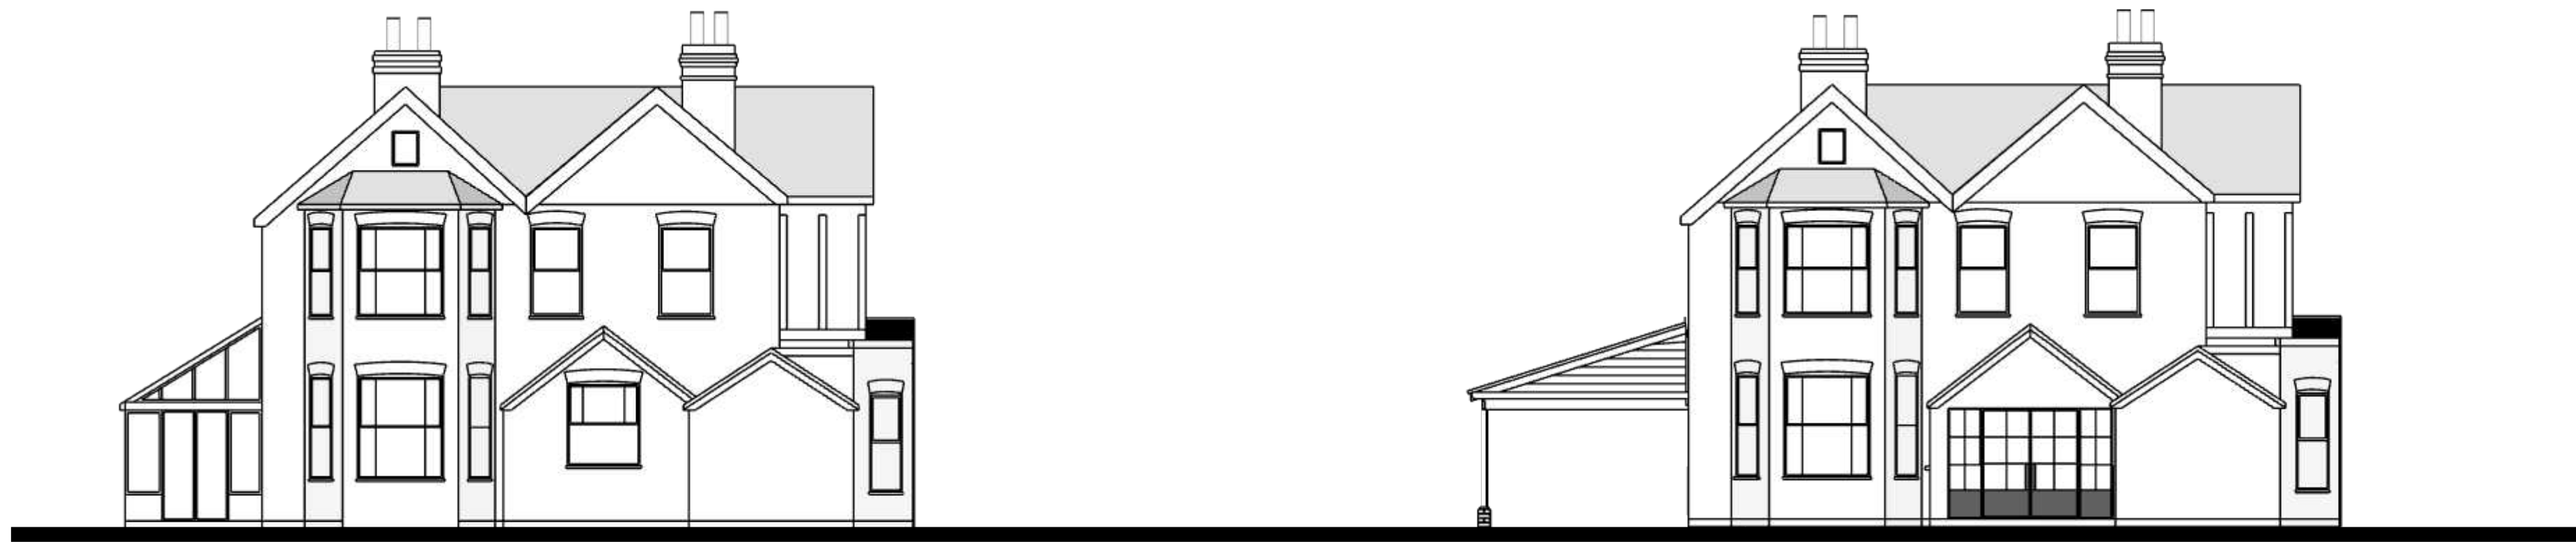

Right hand side

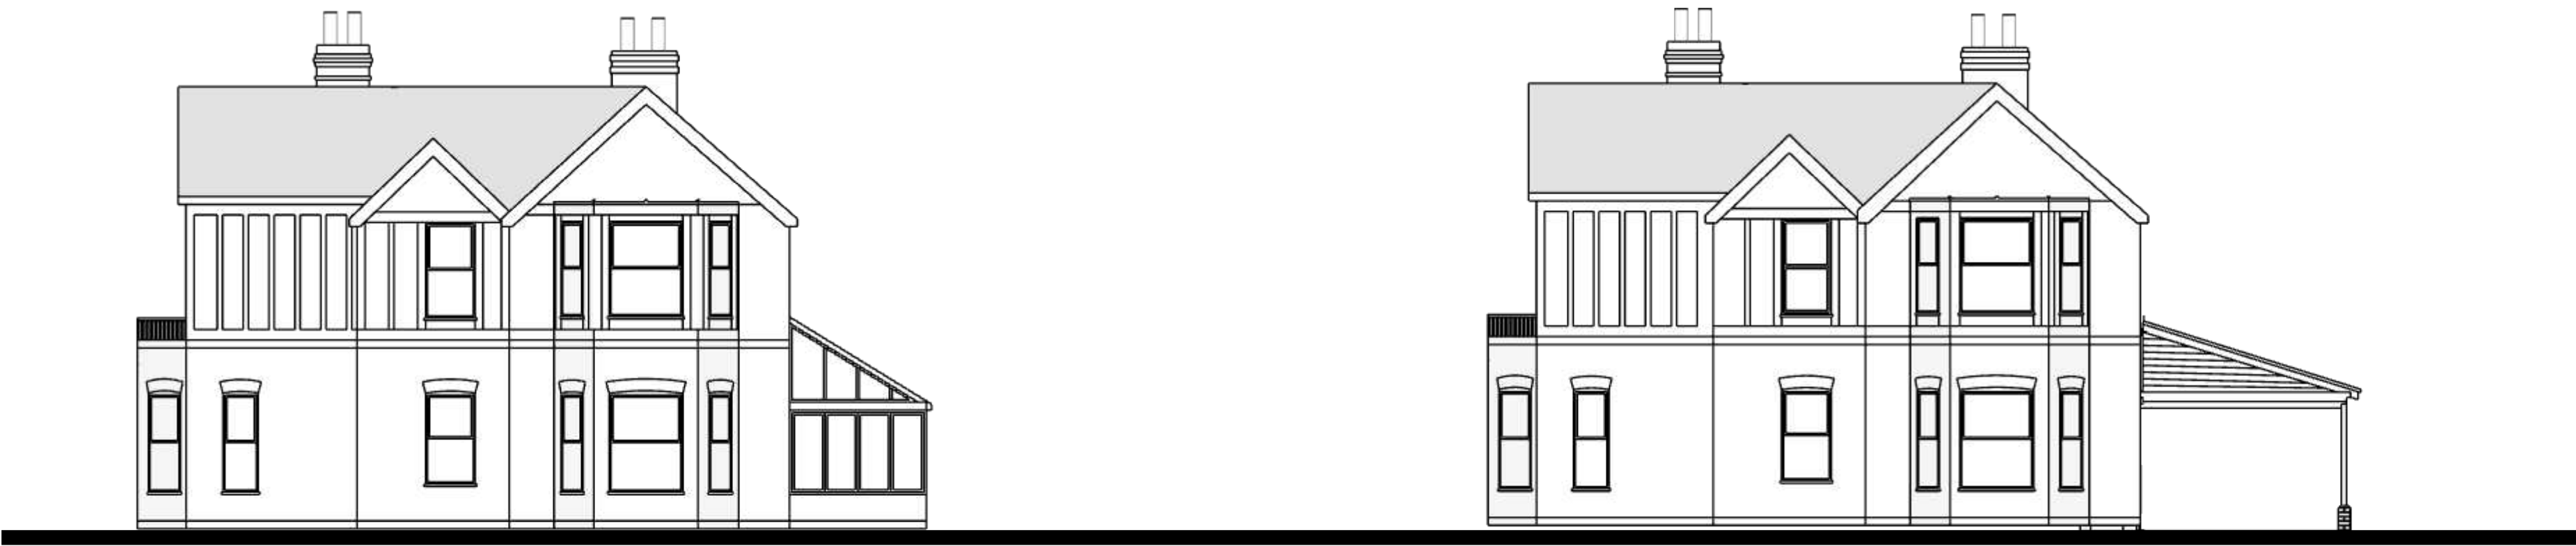

Scale Bar 1:100

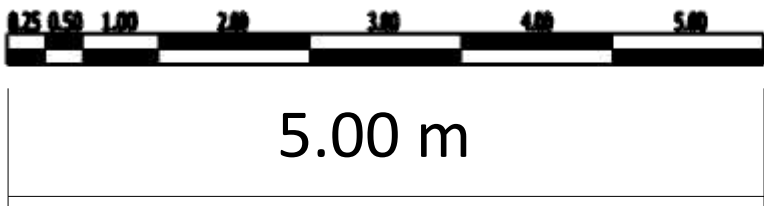

Key

NOTES

DRAWINGS FOR PLANNING PURPOSES ONLY.
ALL DIMENSIONS TO BE TAKEN ON SITE,
PRIOR TO CONSTRUCTION.

- 1. NEW HERITAGE-STYLE FRENCH DOORS.
- 2. NEW HERITAGE-STYLE FRENCH DOORS AND
SIDE WINDOWS
- 3. ROOFING TILES

The fenestration, external materials
and detailed design of the
architectural elements of the
proposal are sympathetic to the
existing dwelling and does not unduly
affect the amenities of the adjoining
neighbours.

No side facing windows affect the
amities of the residents of adjoining
neighbours and the the extension
does not adversely affect the
outlook from windows in
neighbouring dwellings, and does not
produce overshadowing or
overbearing impact.

READ IN CONJUNCTION WITH ALL OTHER PROJECT DOCUMENTS-REFER ALL
DESCRIPCTIONS AND ERRORS TO THE ARCHITECT/AUTHOR. SCALING THIS
DRAWING IS PERMITTED EXCEPT FOR CONSTRUCTION PURPOSES-WORK
ONLY TO FIGURED DIMENSIONS DURING CONSTRUCTION NOT AUTHORISED
FOR CONSTRUCTION UNLESS SPECIFICALLY STATED. ALL COPYRIGHTS IN THIS
DRAWING AND DESIGNS SHOWN THEREIN IS RETAINED-DO NOT REPRODUCE
WITHOUT CONSENT.

Liston House Fyfe Lane, Fyfe
Horsham RH12 4SL
01293 851913 01403 243410
info@abmbuild.co.uk



PROJECT TITLE: Internal Alterations/Replacement Pergola/Annex Alterations

PAGE DESCRIPTION: Existing and Proposed Elevations

PROJECT STAGE: Rev 4 Planning

CLIENT: Jen & Jo Blundell

ADDRESS: Forest View House, Haywards
Heath Road, Bacombe, RH17 6NZ

DATE: 04/06/25

DRAWN
BY CRG