
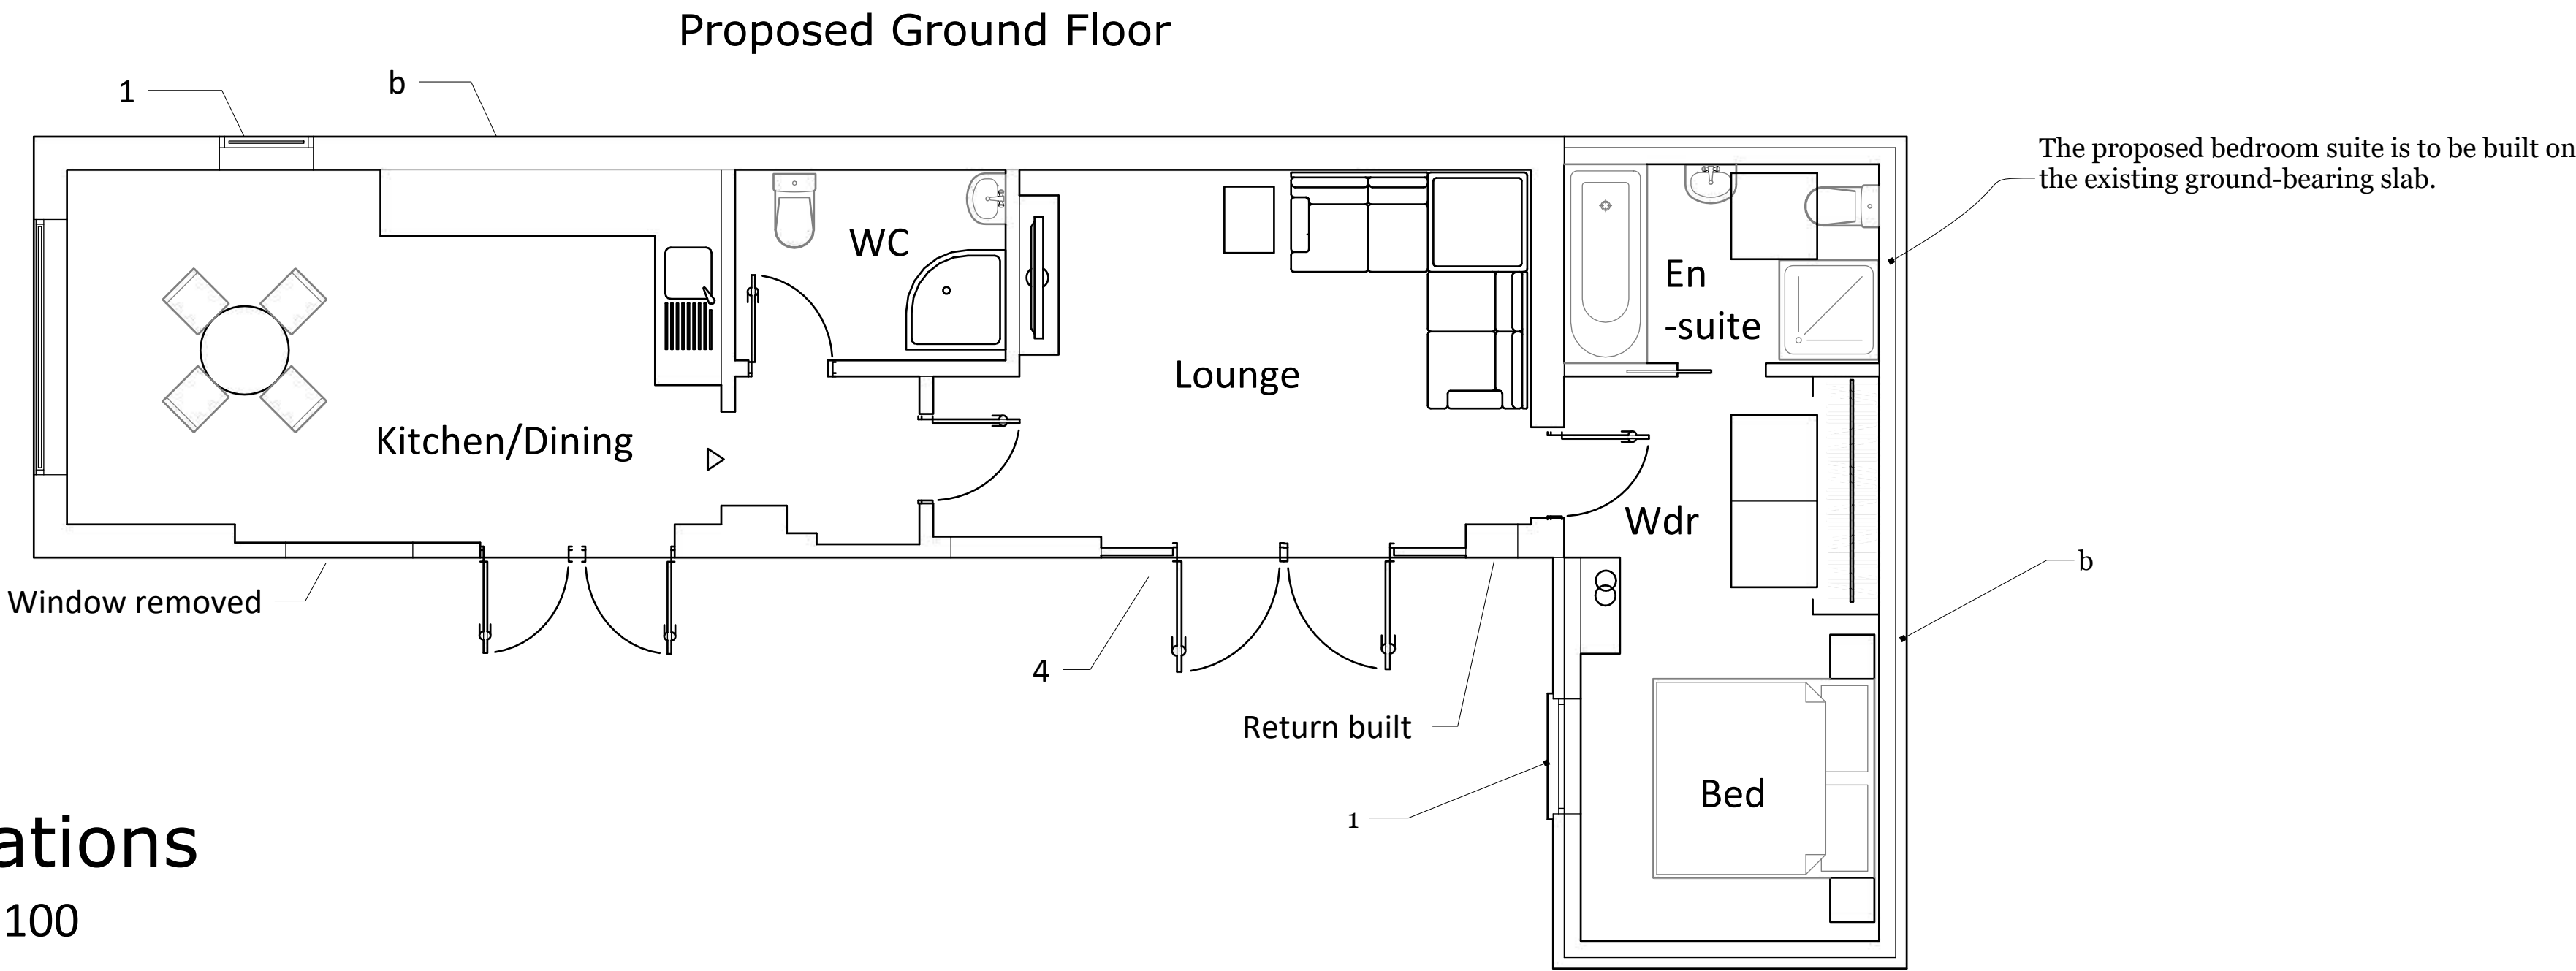



Floor Plans

Scale 1:50

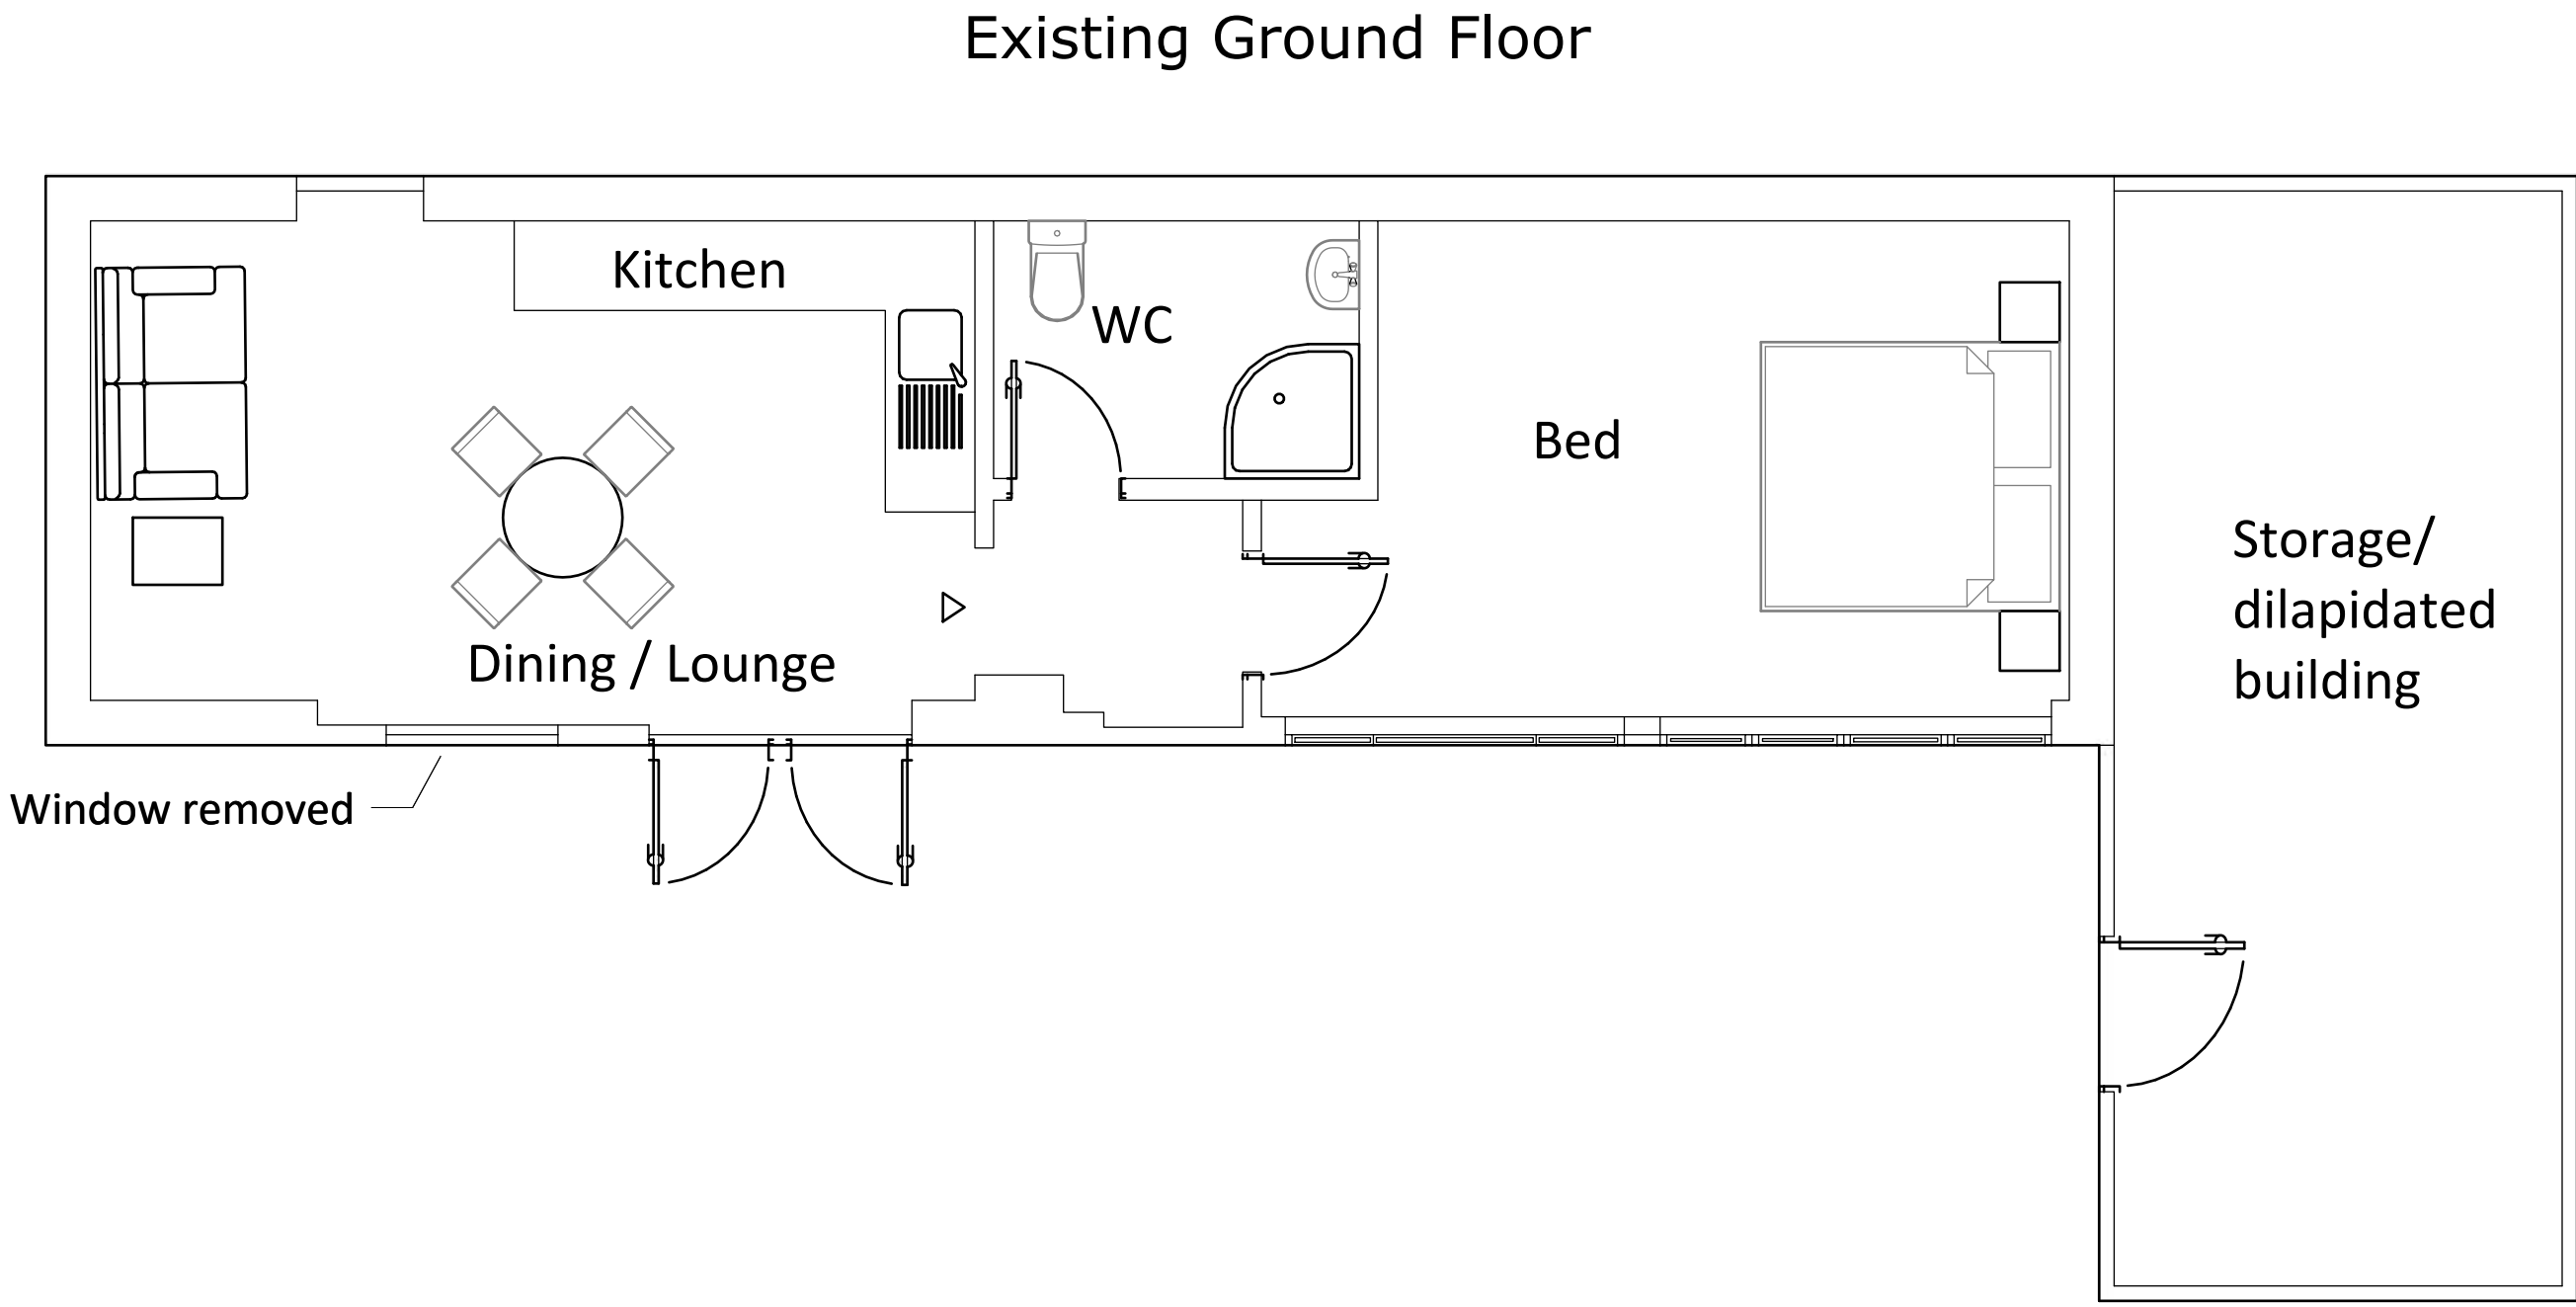



Elevations

Scale 1:100

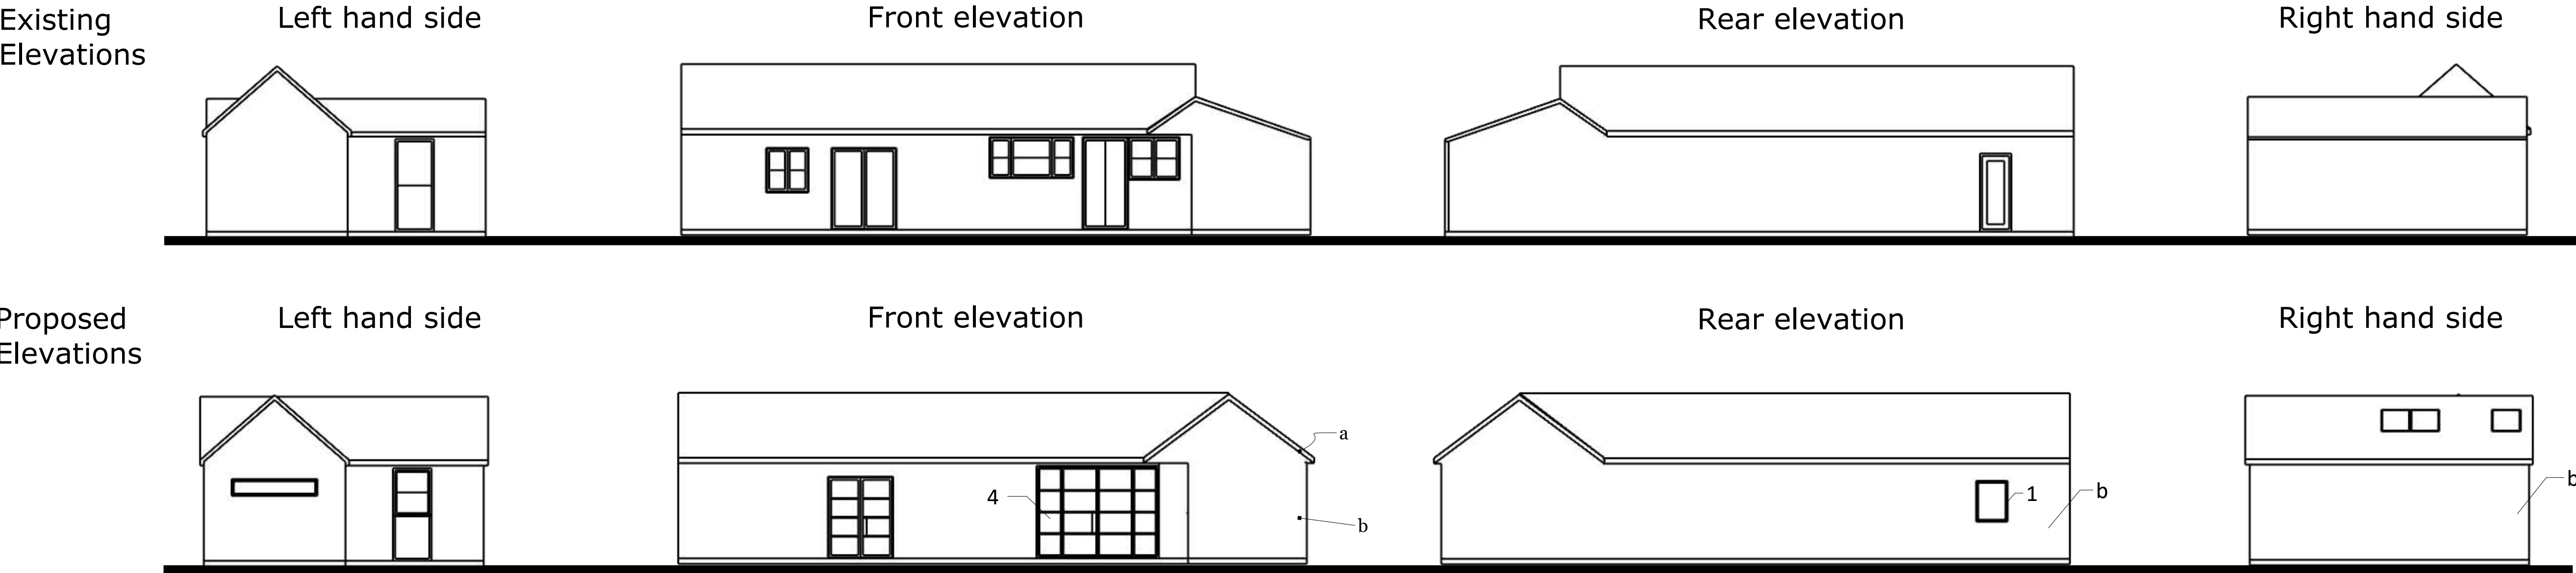

Roof Plans

Scale 1:100

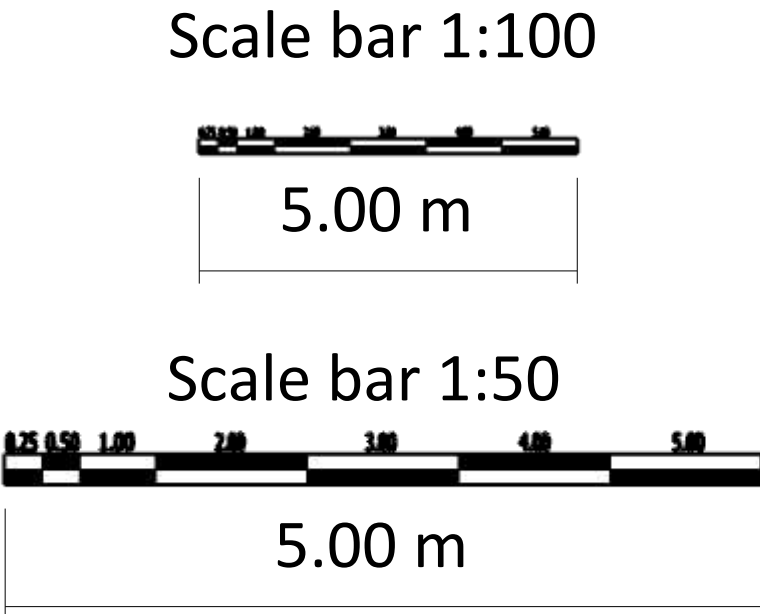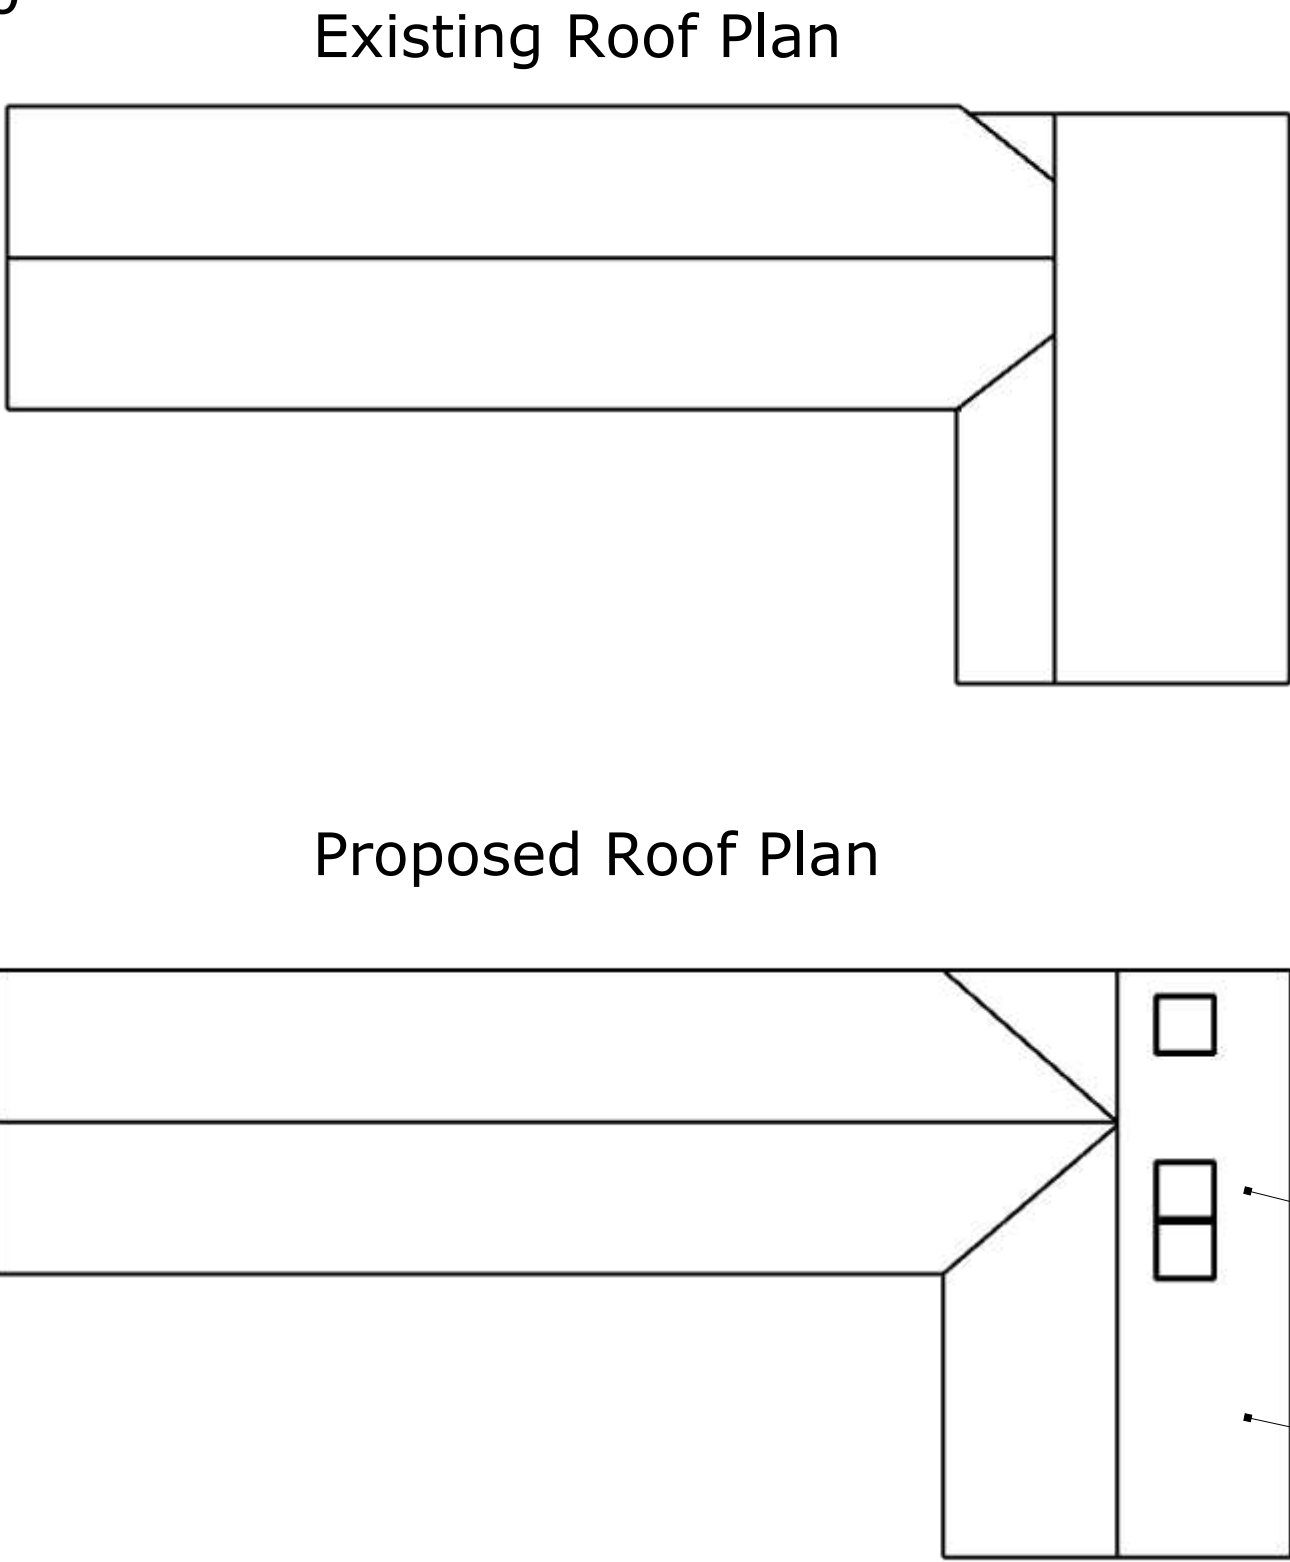

- Key**
- NOTES
- DRAWINGS FOR PLANNING PURPOSES ONLY.
ALL DIMENSIONS TO BE TAKEN ON SITE,
PRIOR TO CONSTRUCTION.
- Notes
1. NEW WINDOW.
 2. NEW CONSERVATION ROOF WINDOW.
 3. NEW PITCH ROOF.
 4. FRENCH DOORS
- Materials
- a) ROOF TILES.
 - b) BLACK BARN TIMBER CLADDING.