



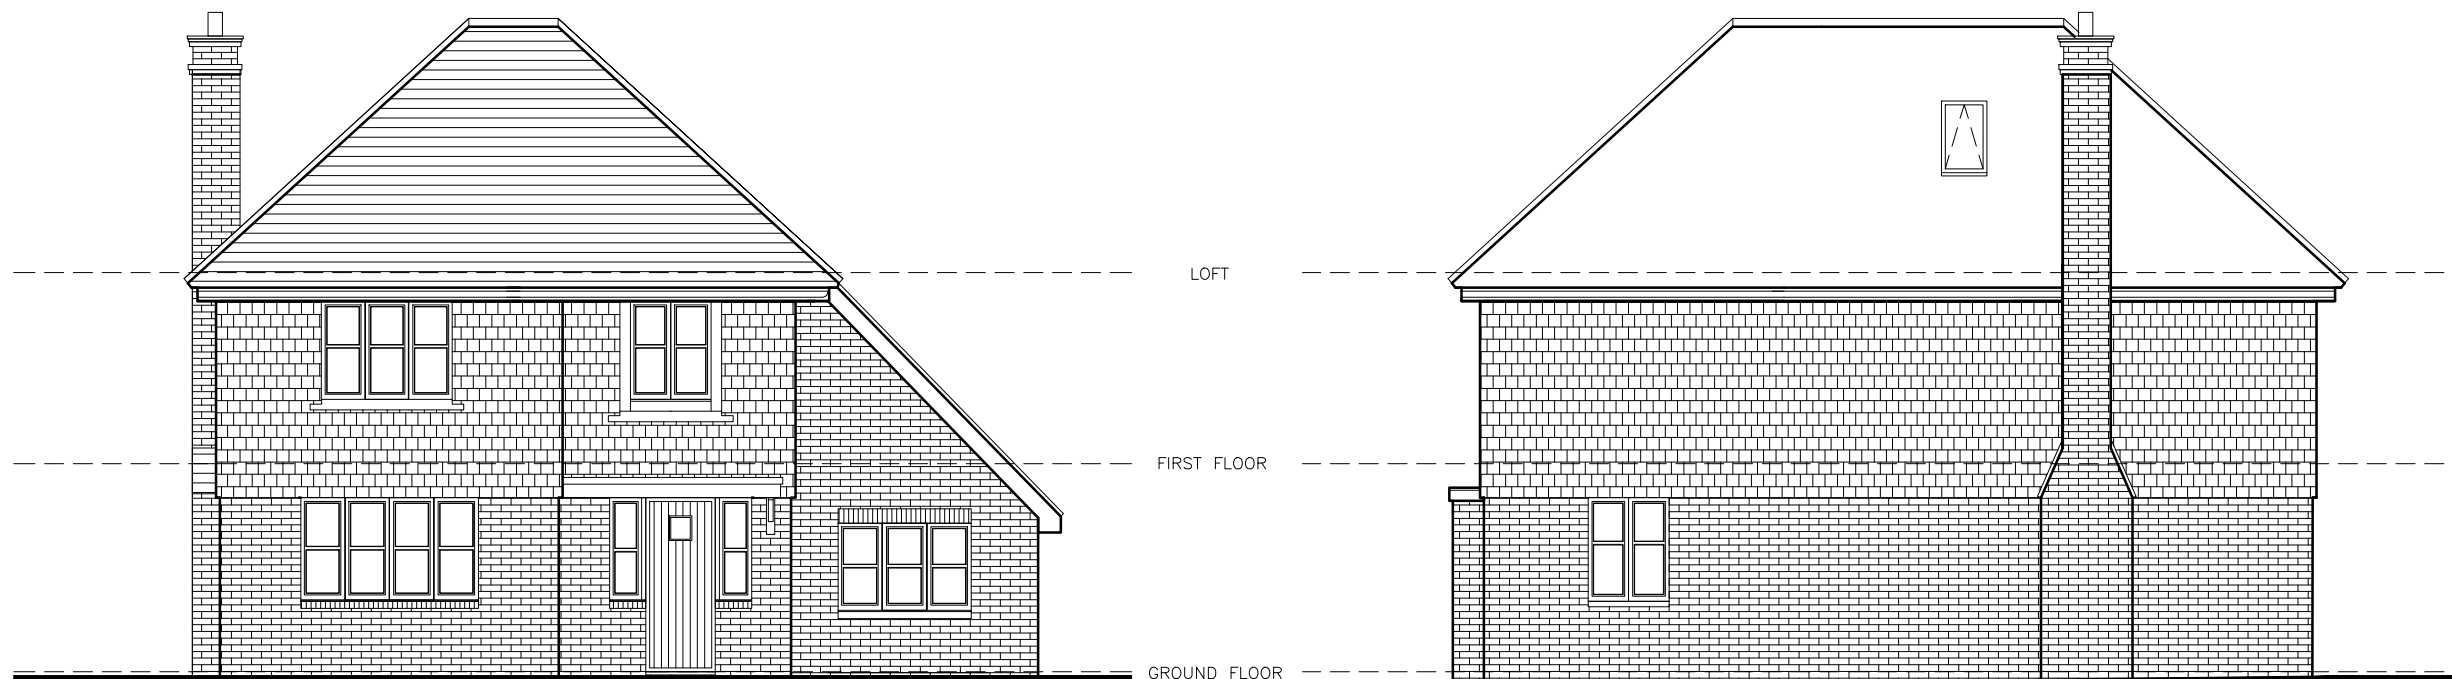

A) Proposed Front Elevation

PROPOSED GARAGE CONVERSION
INTO OFFICE SPACE
NEW WINDOW TO FRONT TO MATCH
EXISTING WINDOWS.
BRICKWORK TO NEW EXTERNAL WALL
TO MATCH EXISTING BRICKWORK


B) Proposed Side Elevation

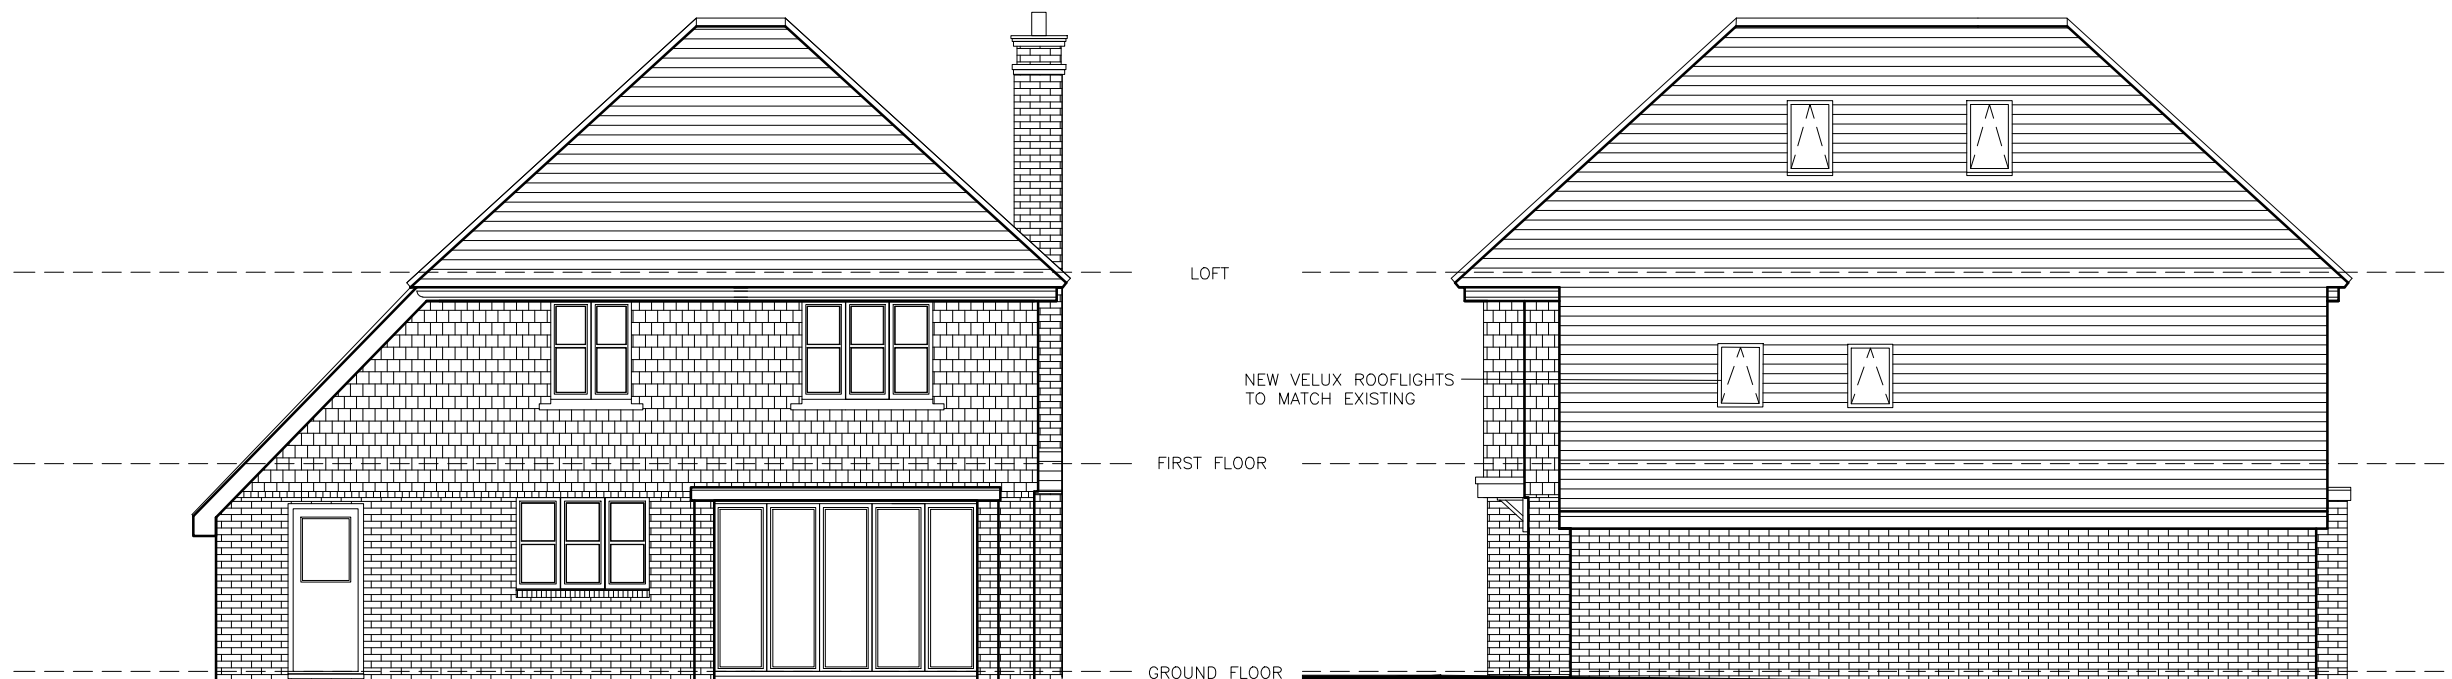

C) Proposed Rear Elevation

D) Proposed Side Elevation

PLANNING DRAWING

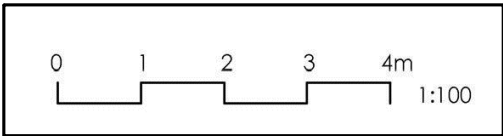

SARAH BREEZE RIBA

Client
Jonathan and Maria Welch

Project
2 Watermead
Balcombe
West Sussex RH17 6EY

Title
Proposed Elevations

Drawn by
SB

Checked by
JW&MW

Scale
A3 @ 1:100

Date
30/06/25

Project no.	Dwg. no.	Revision	Prelim.
BA210	11	--	