



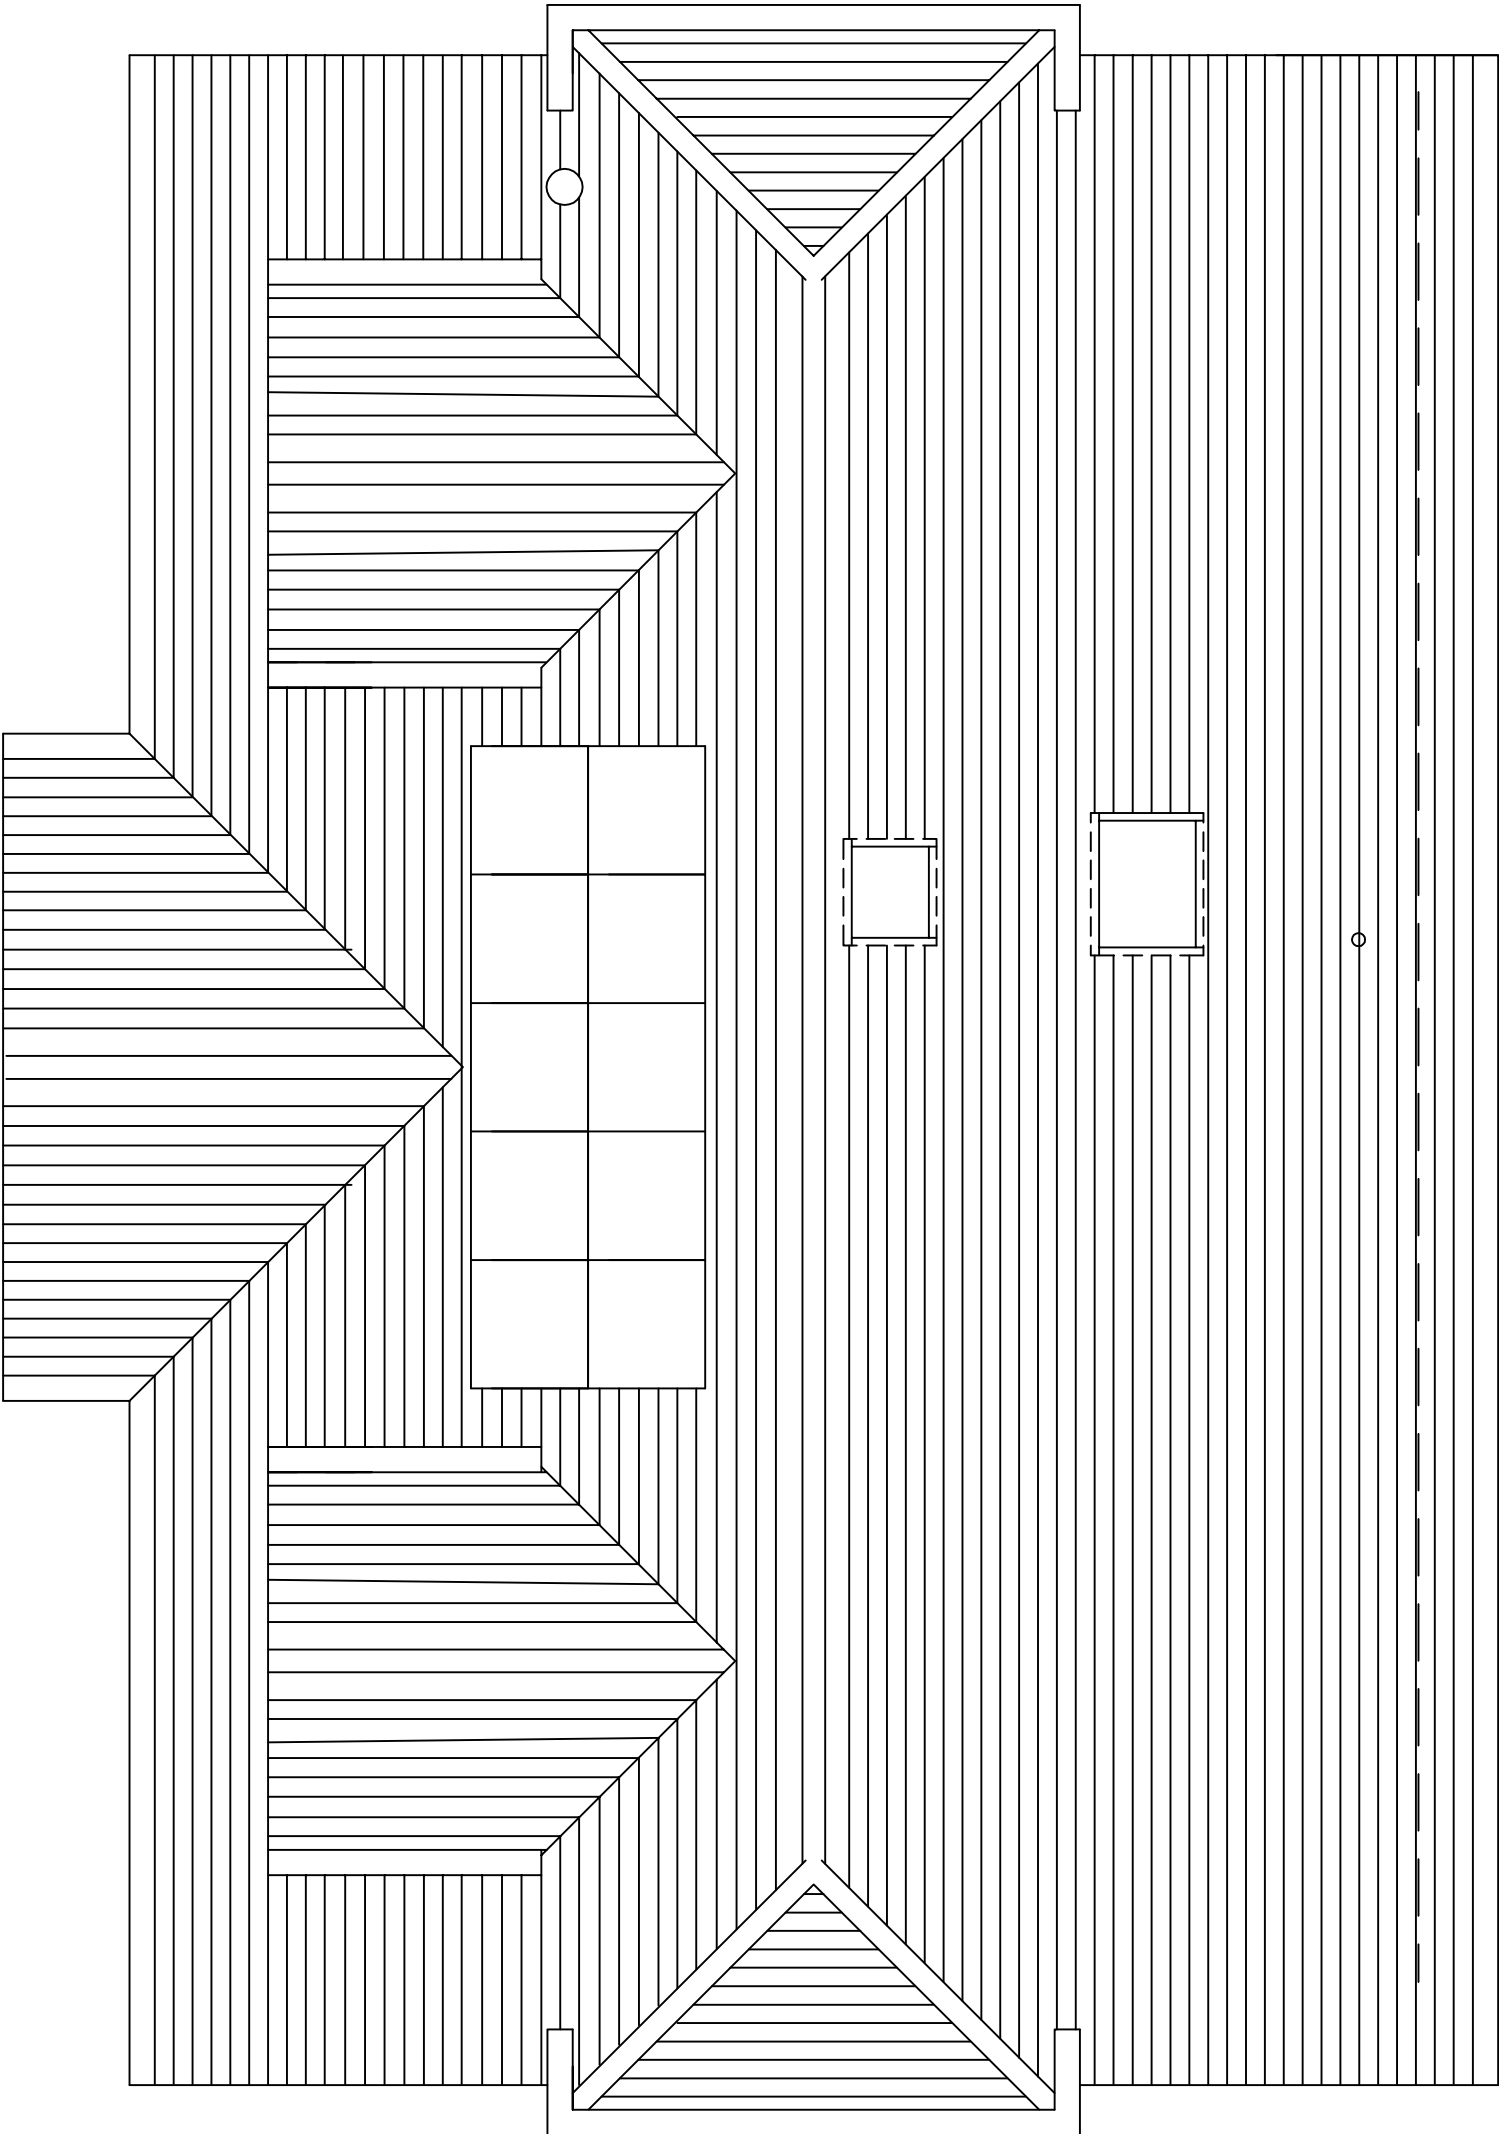

Roof Plan

 

R E V I S I O N S .		D A T E .
A Revised design		8-8-25
B Fanlights added to windows		26-8-25

MIKE HILL

ARCHITECTURAL SERVICES

Croom Cottage London Road East Hoathly Lewes East Sussex BN8 6EL

Tel : 01323 840296 e-mail hill304@btinternet.com

Project : Proposed Dwelling

Client : MRS A. HEADFORD.

Drawing : Roof Plan

Scale : 1:50 @ A2

Date : September 2025

Drawn By : MGH

Drawing No : 2325/1

Revision : B