



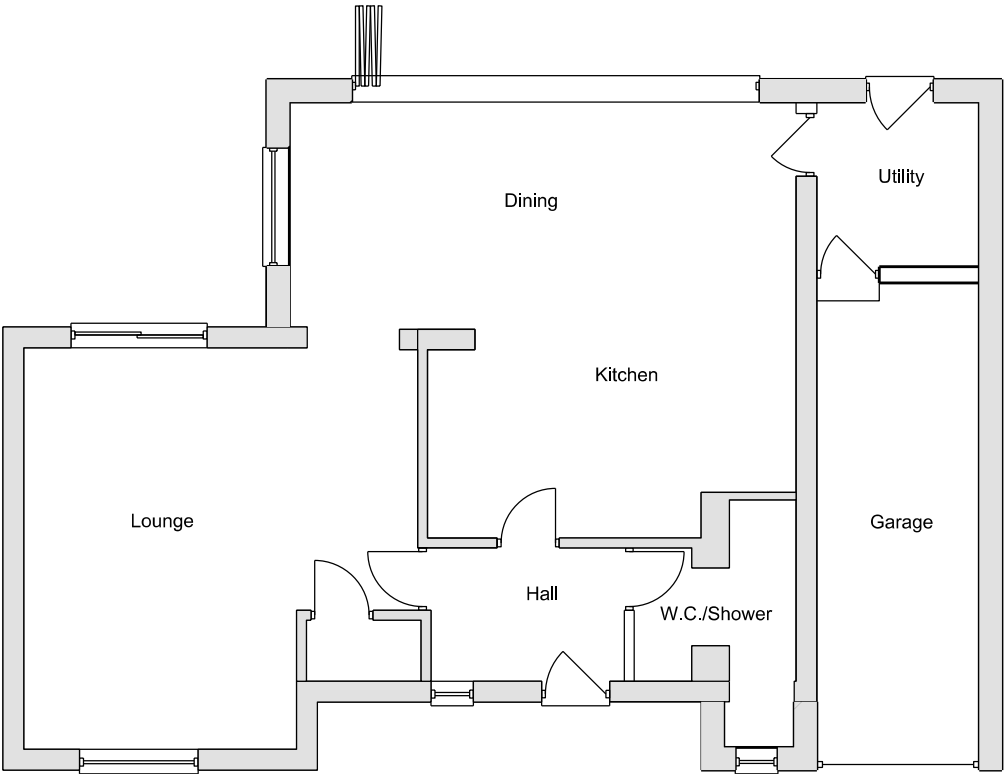

Existing Ground Floor Plan
Scale 1:100

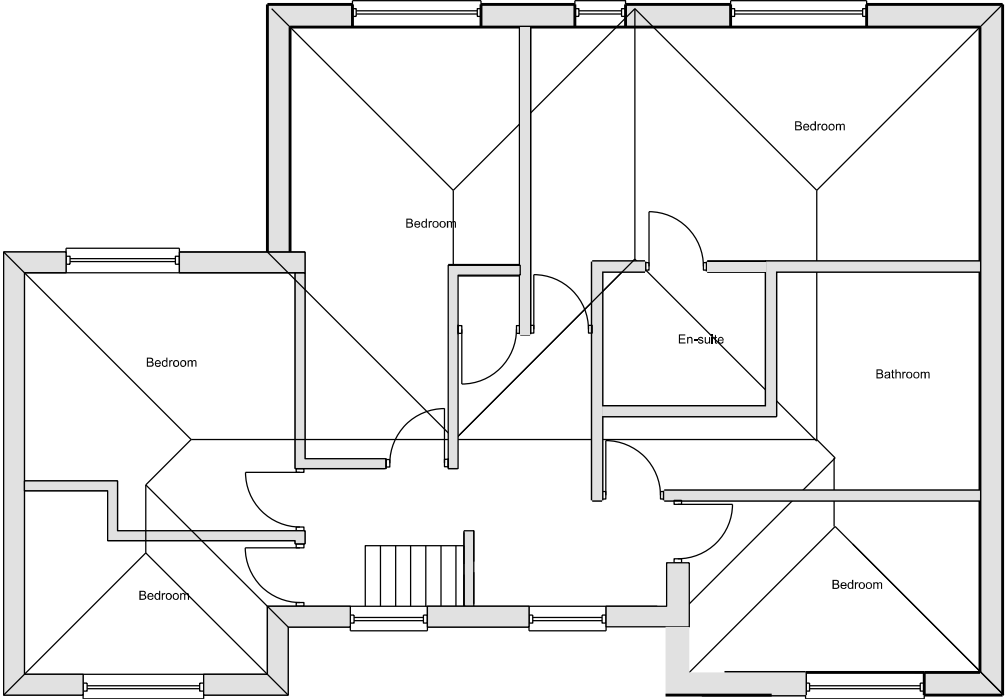

Existing First Floor Plan
Scale 1:100



Client Mr & Mrs Wayman	Title Proposed 2 Storey Rear Extension and Porch to Front Elevation Existing Plans	Drawn By	Date 01/05/26
Title 9 Nightingale Close, East Grinstead, West Sussex, RH19 4DG		Drawing Number JBD/RH19/4DG/051	Rev A