




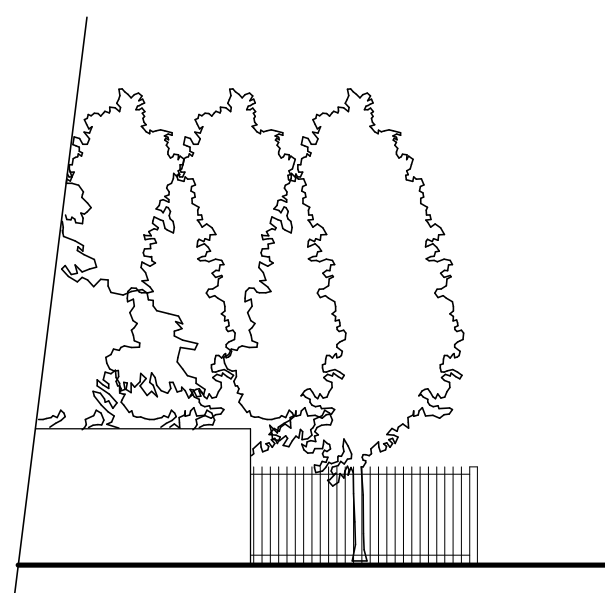


EXISTING S ELEVATION

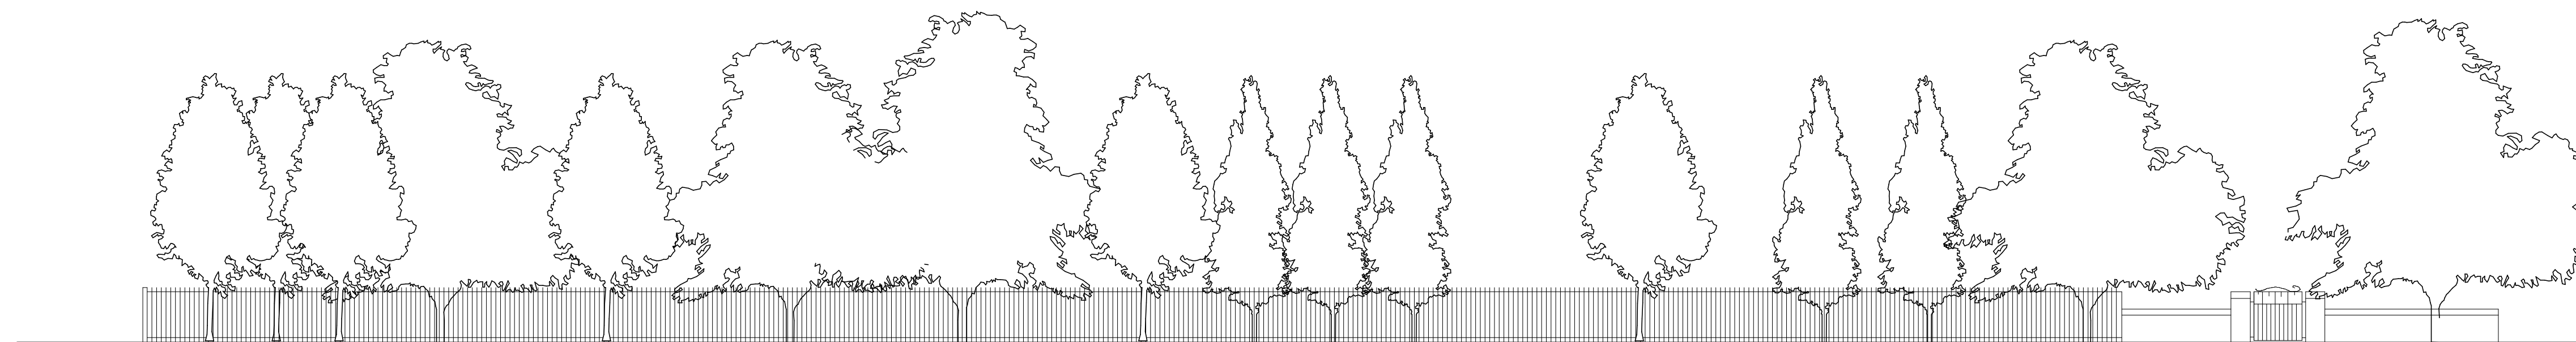


EXISTING EAST ELEVATION

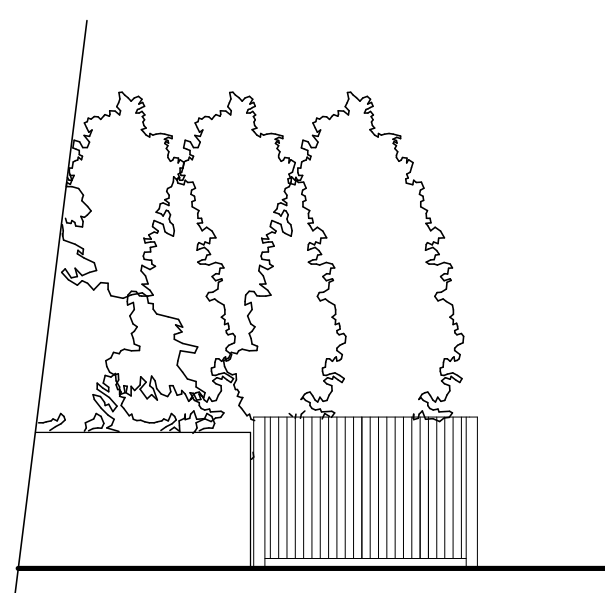

PROPOSED S ELEVATION

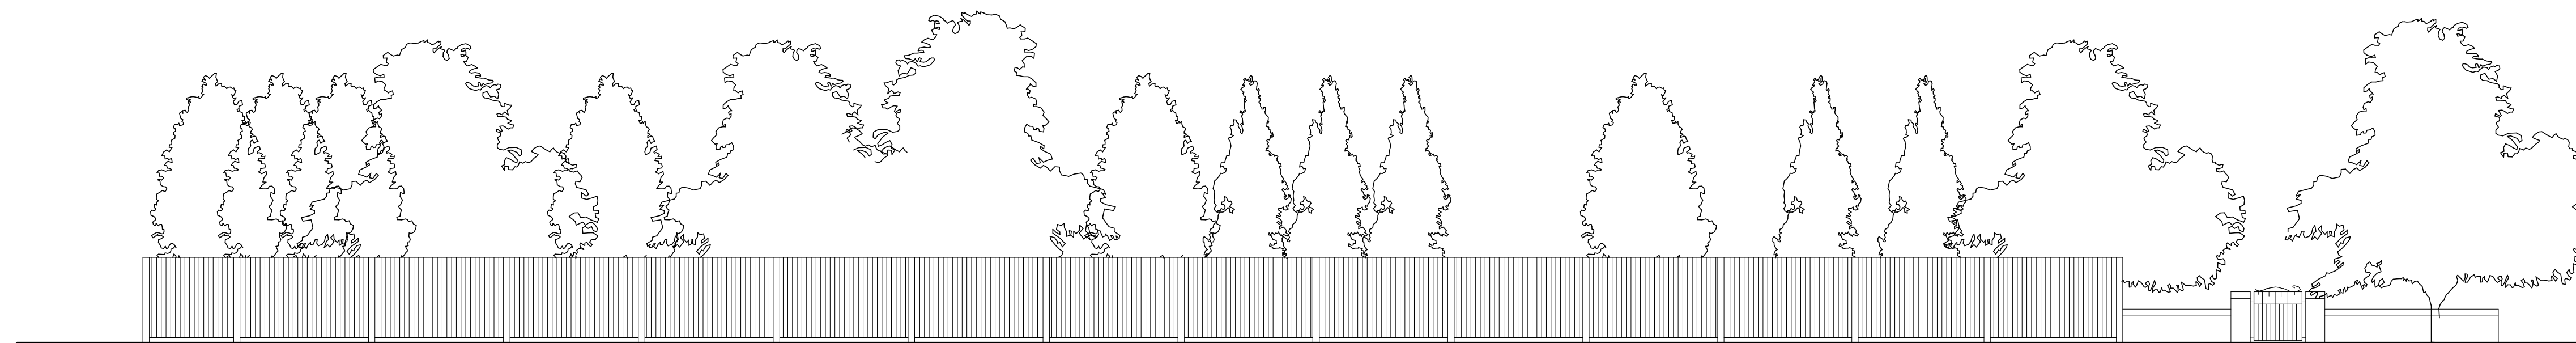


PROPOSED EAST ELEVATION

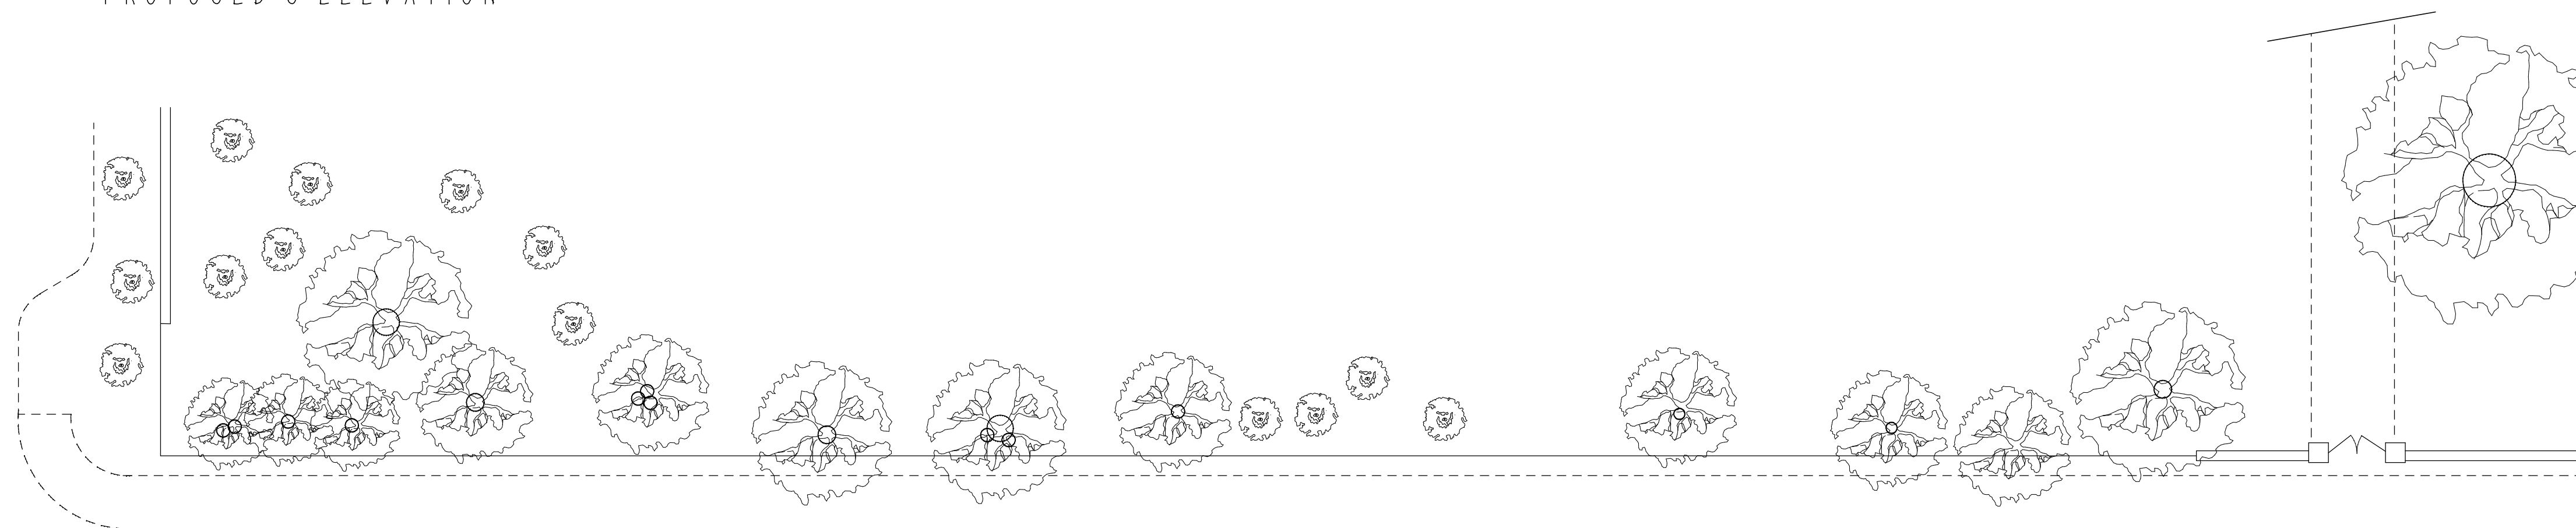


PLAN (EXISTING & PROPOSED)



LOCATION PLAN 1:1250

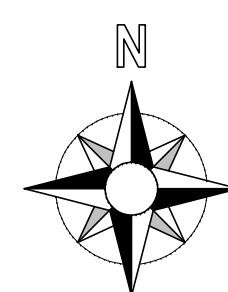

BLOCK PLAN 1:500

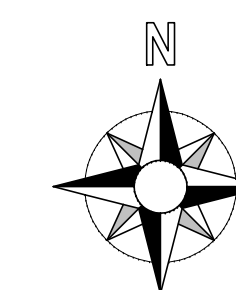

proposed fence Hammonds Place Burgess Hill		
for Mr B Williams		
 P A Gosling — architectural consultants 78 Potters Lane Burgess Hill RH15 9JS 01444 — 248945		
scale	1:100@A1	drawing no. 251.16.01a
date	Sep 16	
drawn	PAG	