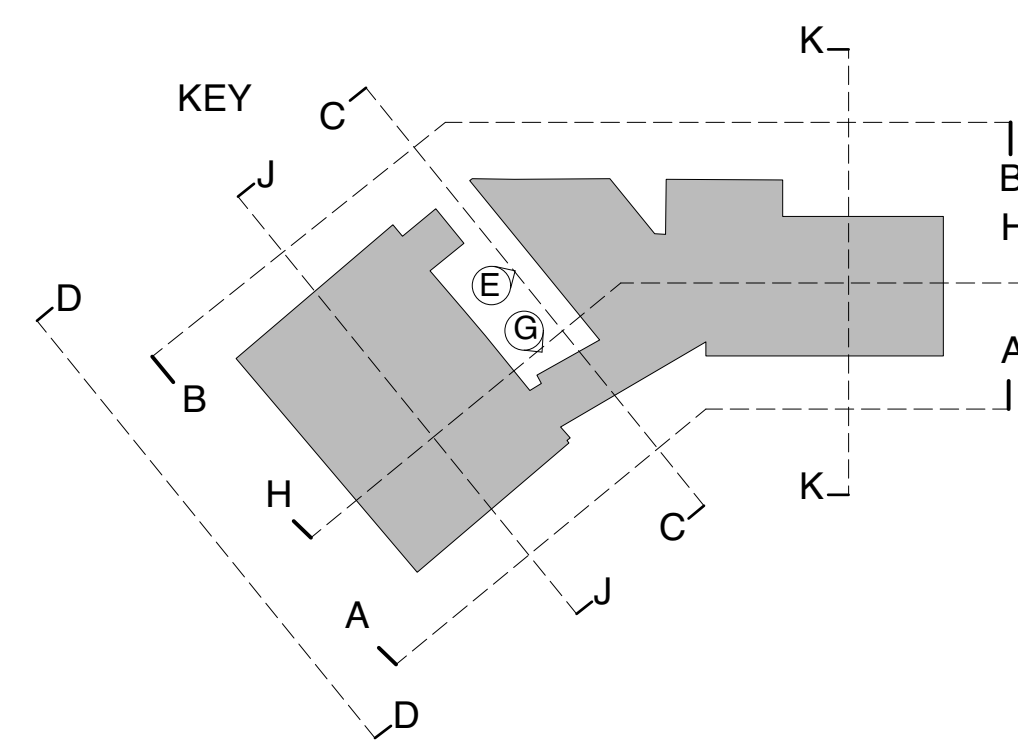
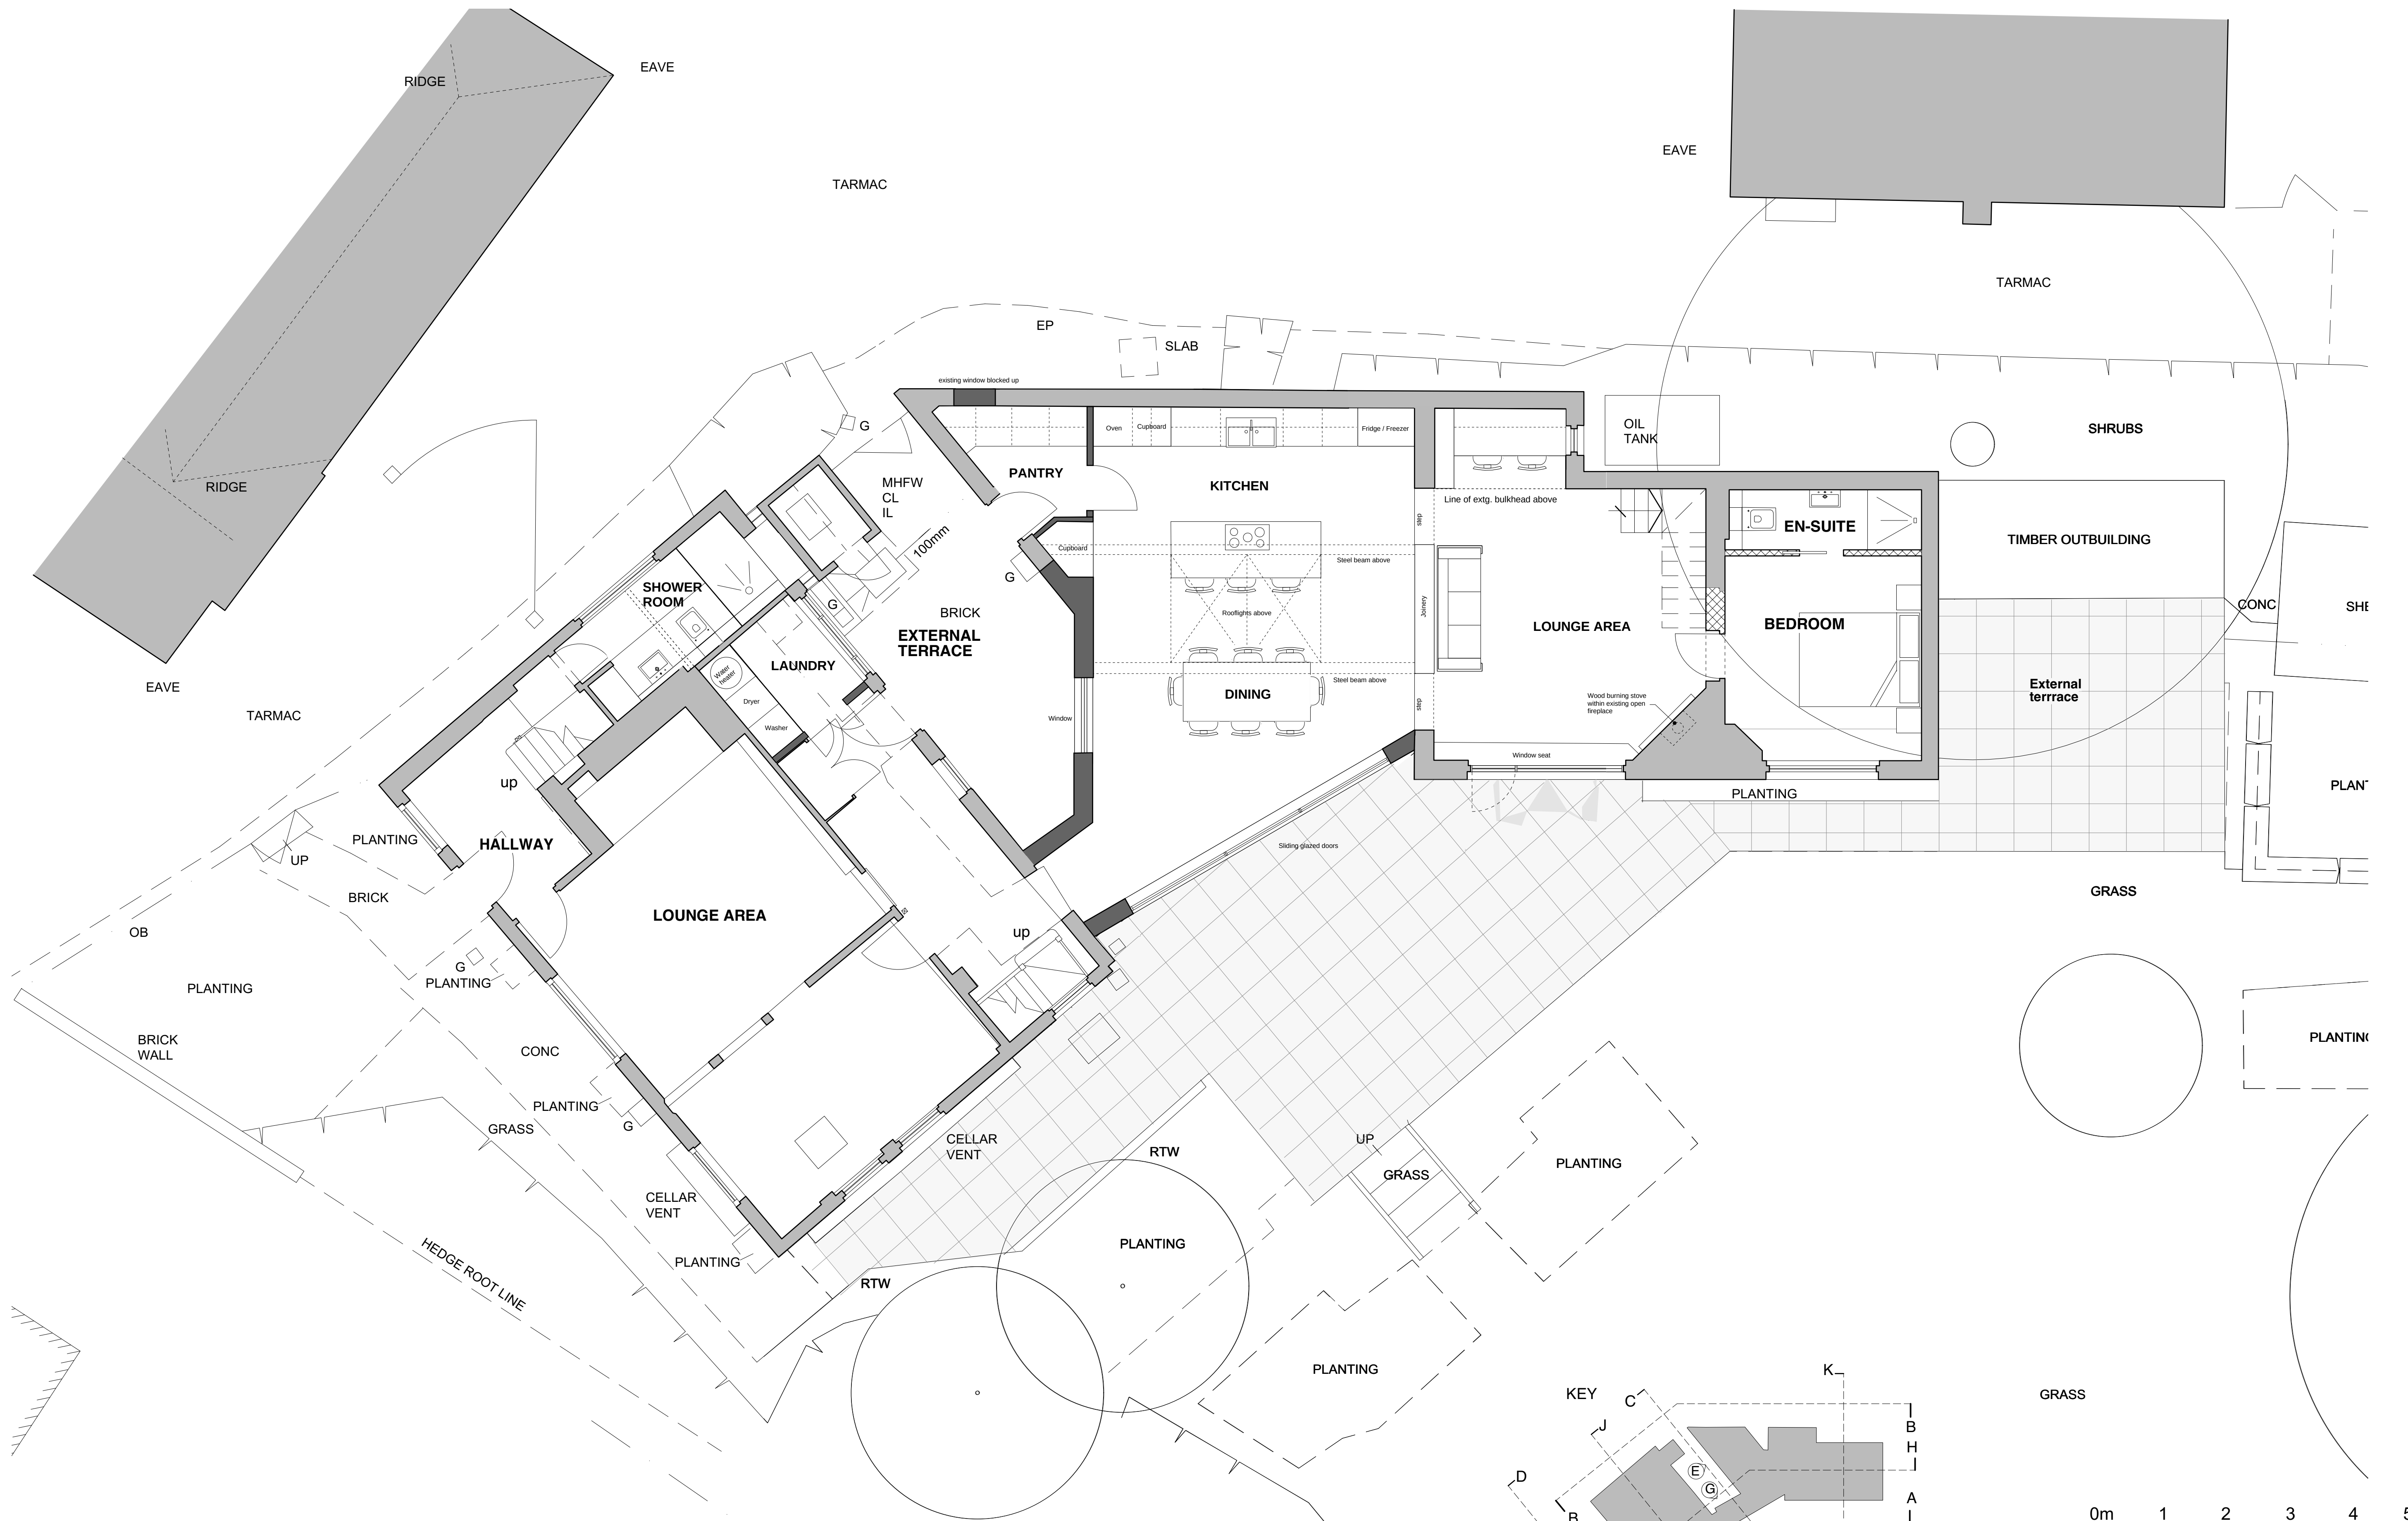


Job Name			
BOWLING ALLEY COTTAGE, THE GREEN, HORSTED KEYNES, RH17 7AP			
Scale	LISTED BUILDING	Drawing Title	PROPOSED GROUND FLOOR PLAN
Date	Jan '25	Scale	1:50 @ A1
Job Ref			Drawing Number
All rights reserved. Do not scale off drawing. All dimensions to face unless stated otherwise.			L-200f