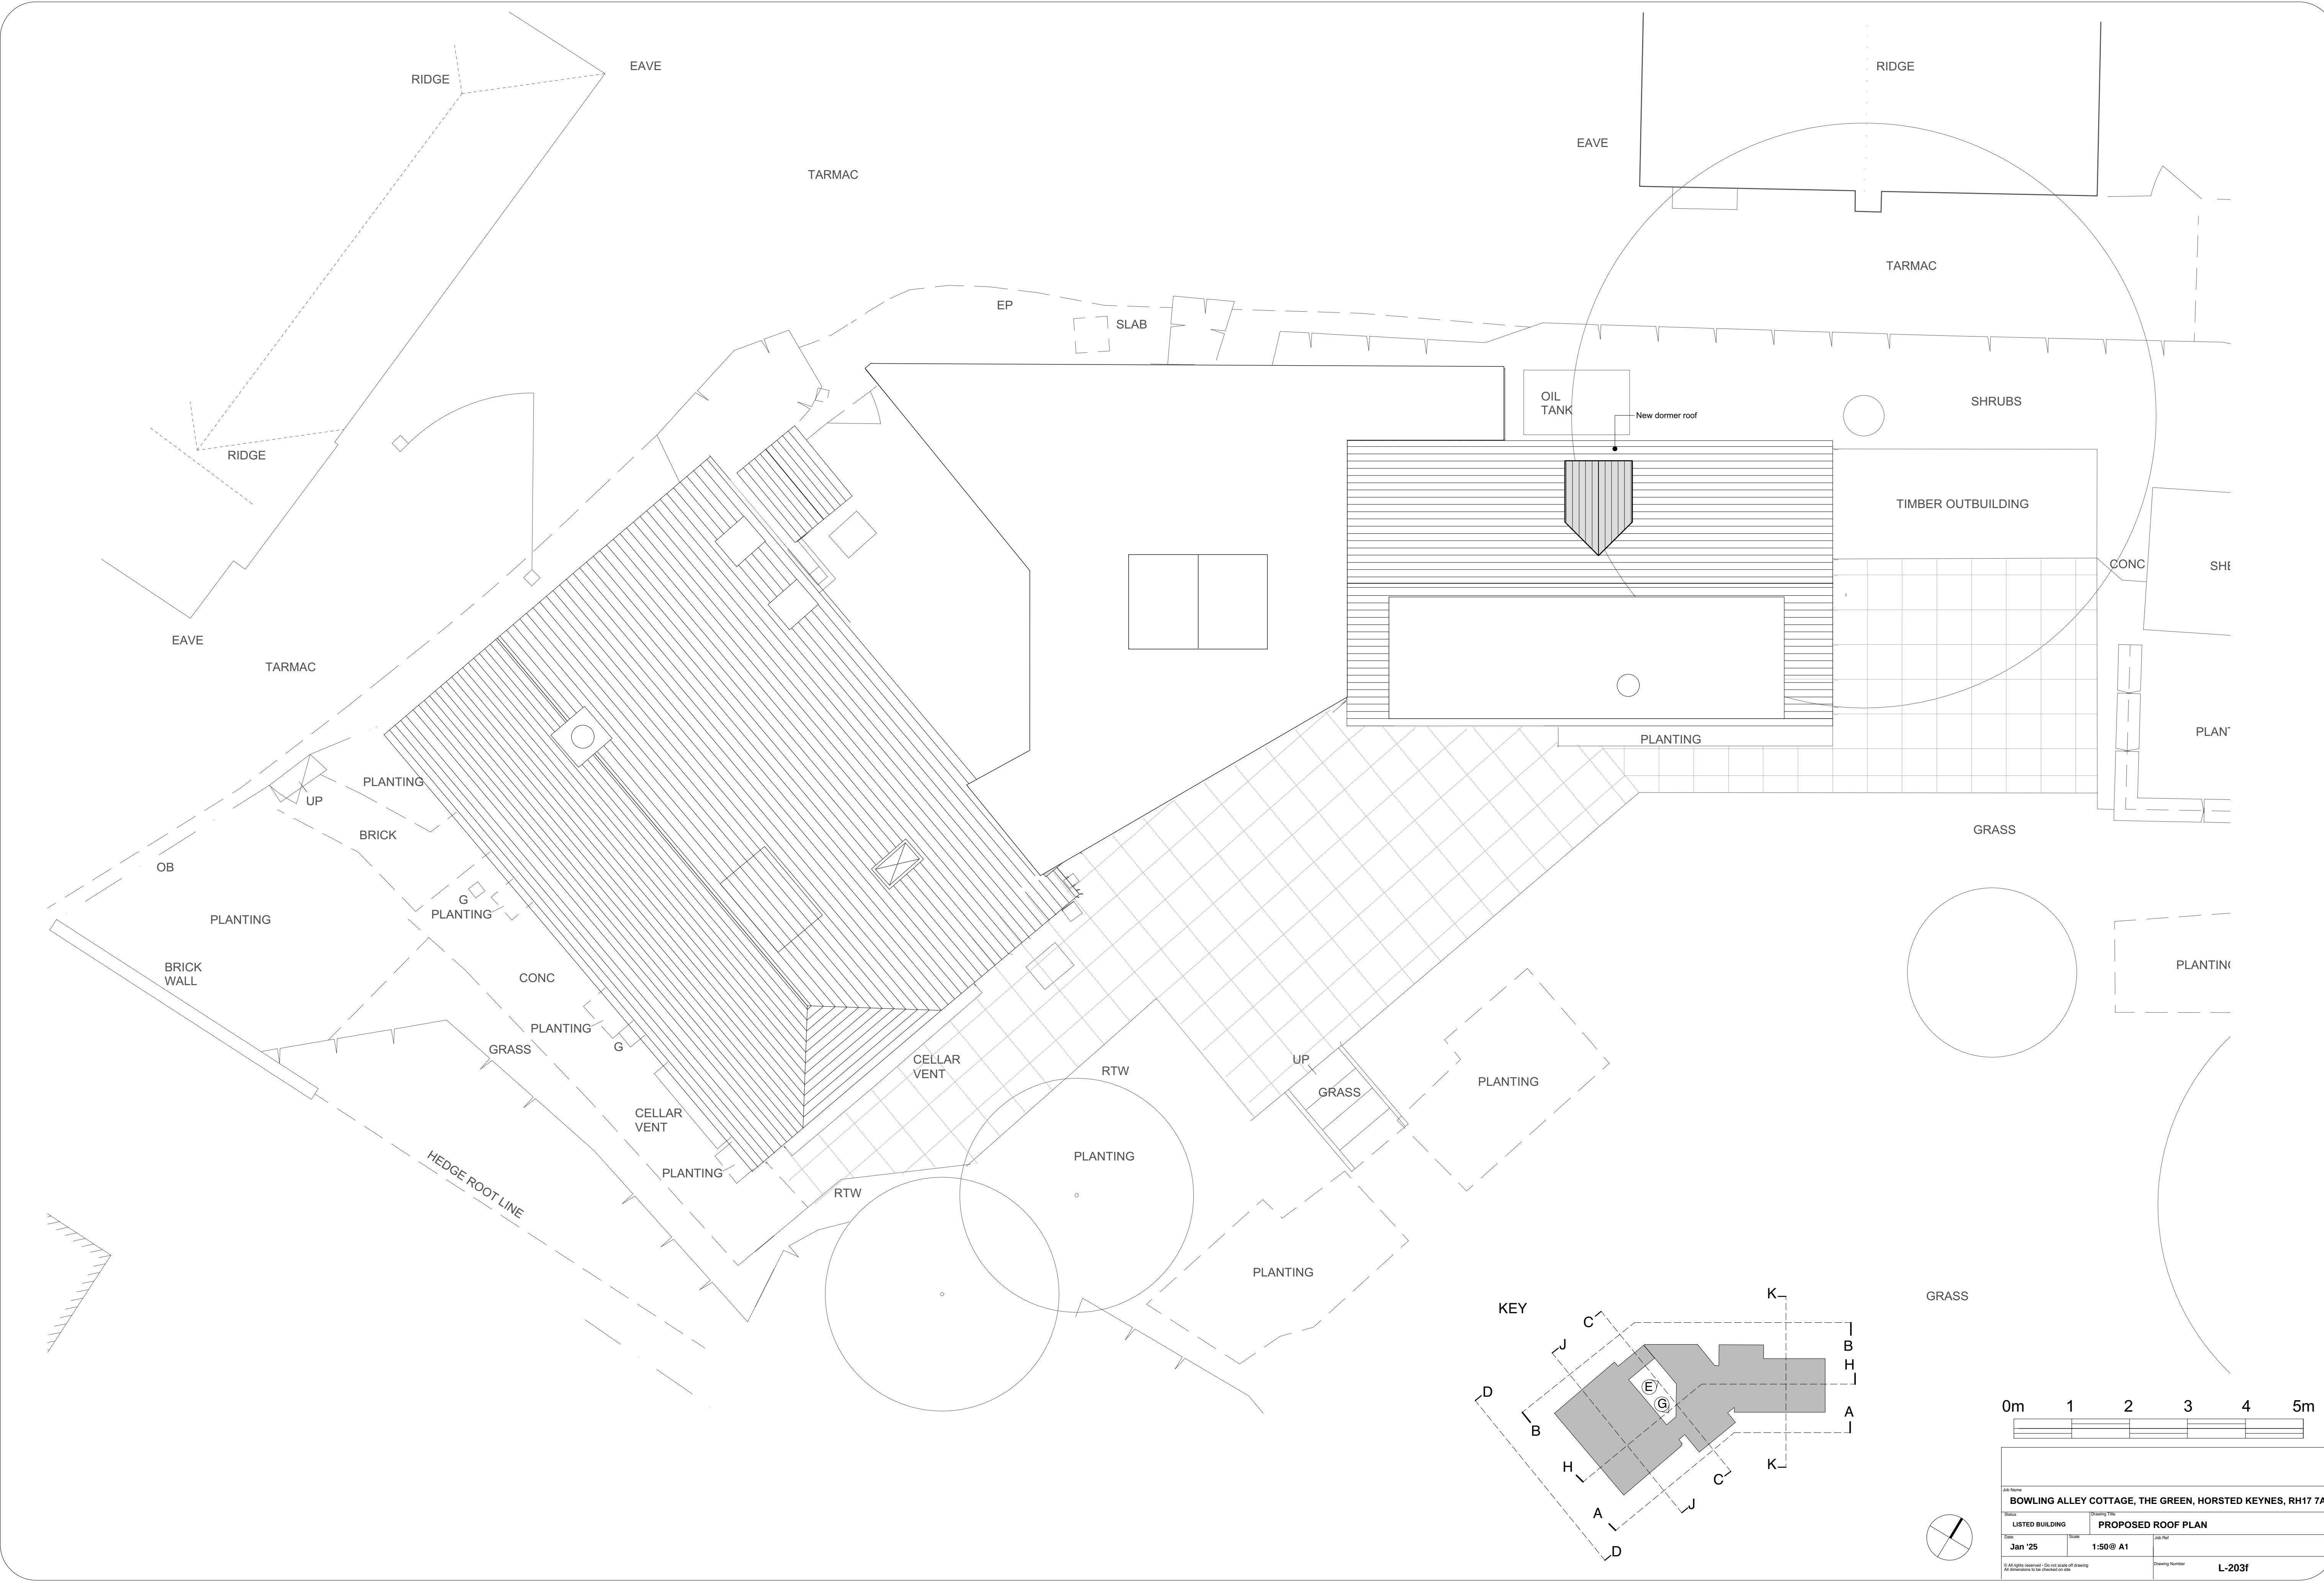


JOB NAME			
BOWLING ALLEY COTTAGE, THE GREEN, HORSTED KEYNES, RH17 7AP			
BUILDING		DRAWING TITLE	
LISTED BUILDING		PROPOSED ROOF PLAN	
DATE	SCALE	JOB REF	
Jan '25	1:50@ A1		
© All rights reserved - Do not copy off drawing All dimensions to be checked on site			Drawing Number
			L-203f