




Proposed North East Elevation

Scale 1:50 @ A1




Proposed Rear Elevation

Scale 1:50 @ A1

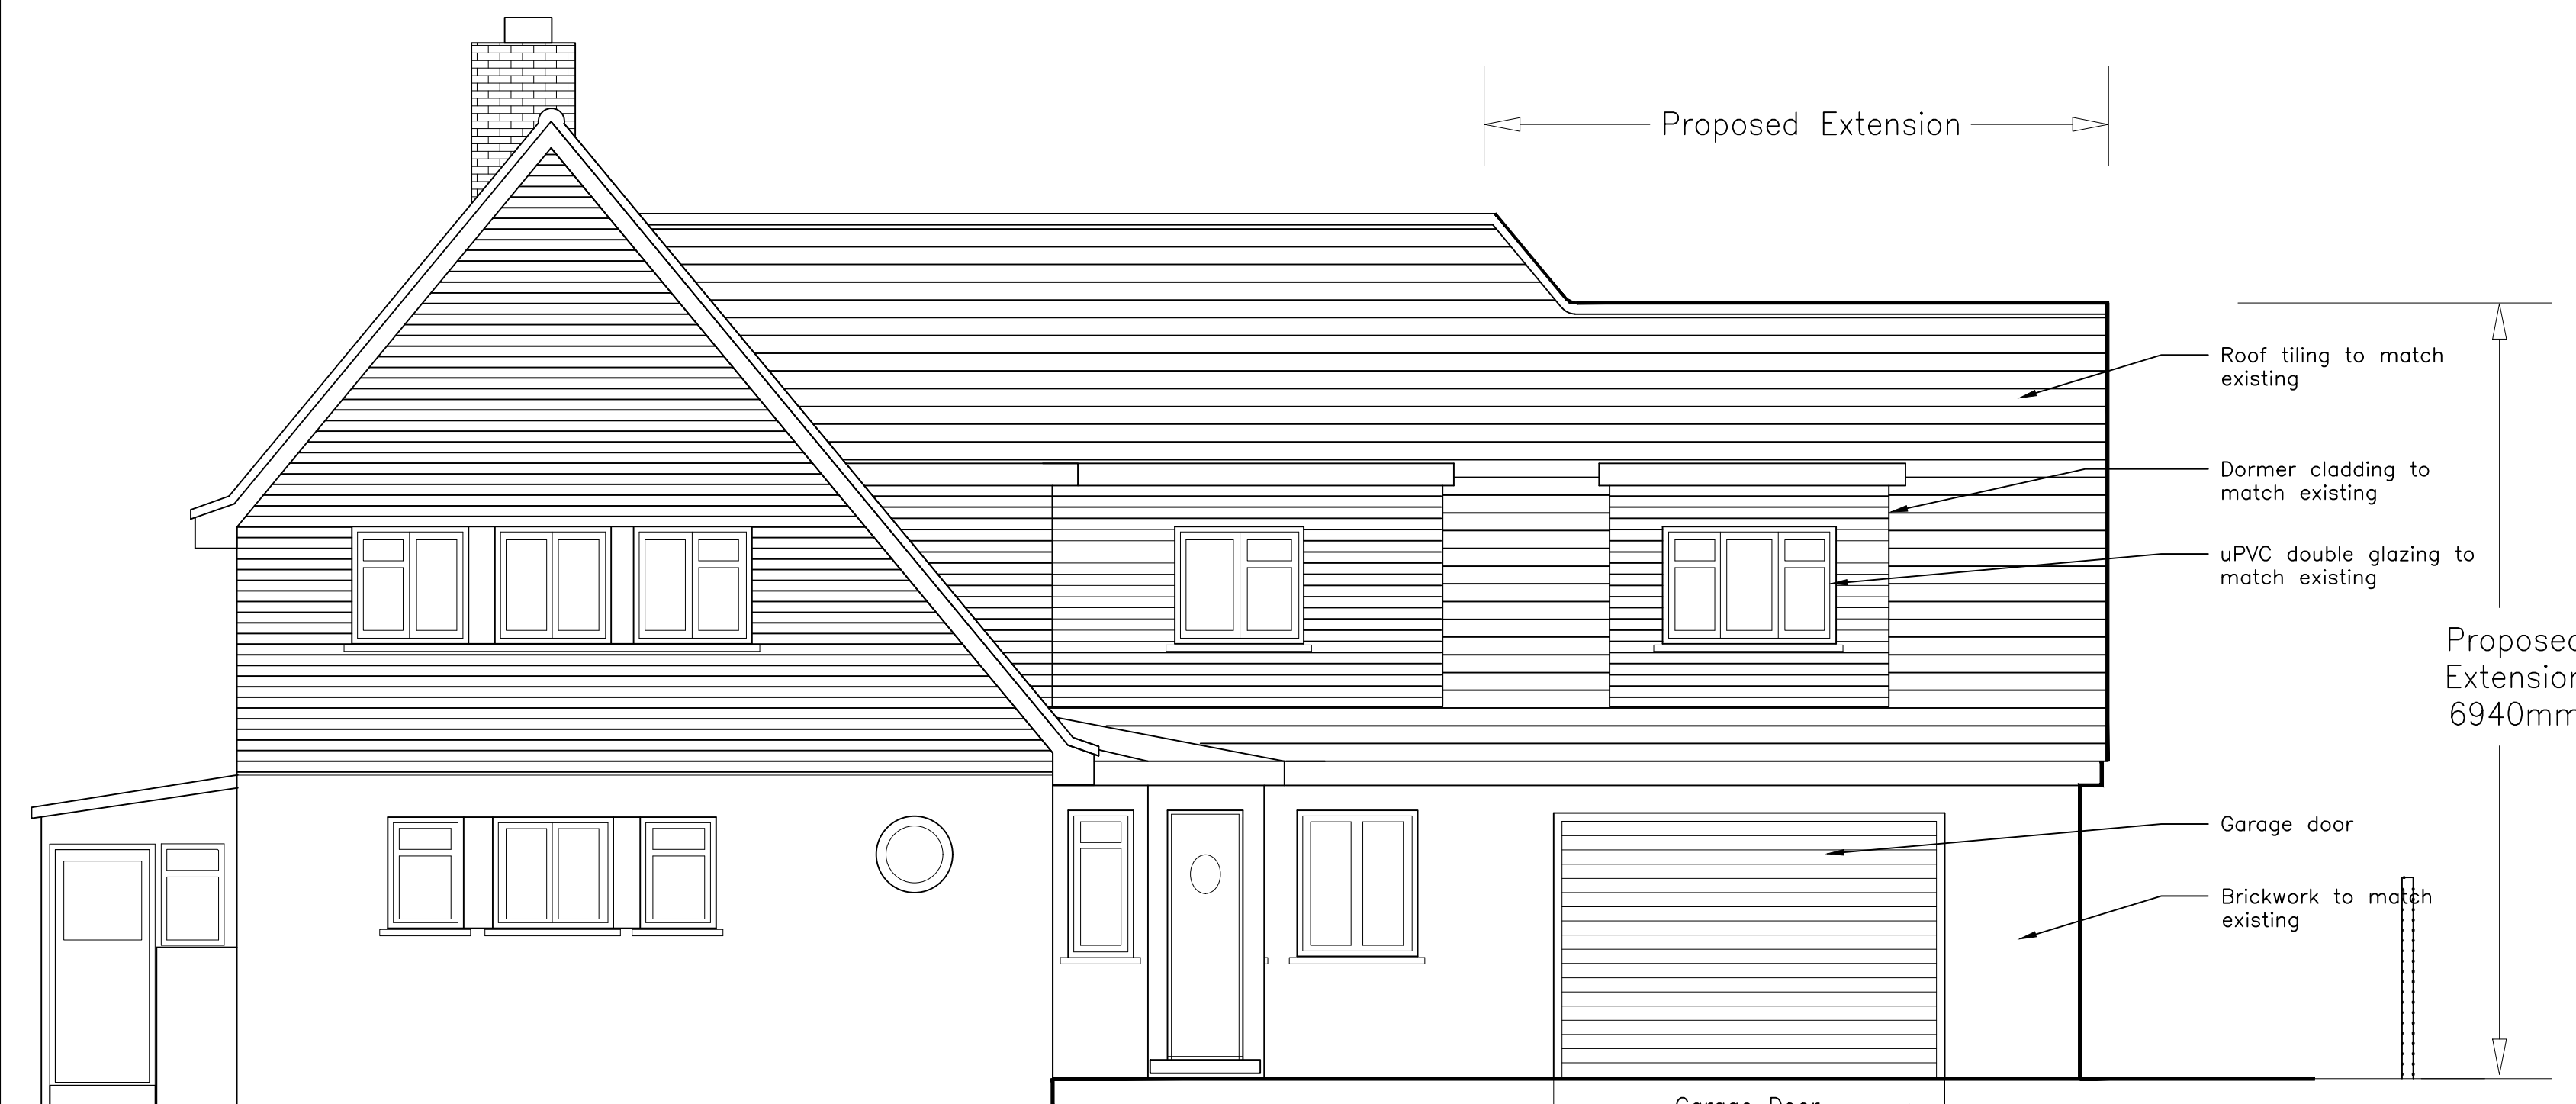

Proposed Lucastes Lane Elevation

Scale 1:50 @ A1

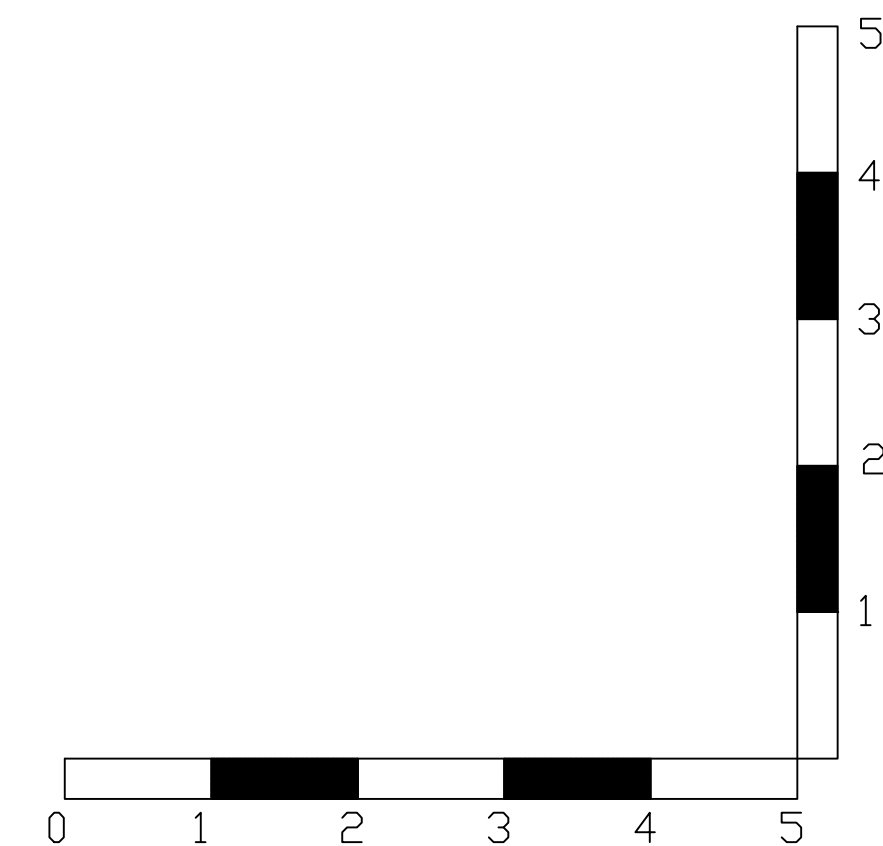

Rev B	Planners comments incorporated as follows: Proposed new sloping rooflight cill height confirmed as 1250mm	7/11/25
Rev A	Dimensions added	29/3/25

Client
L R Smith 12 LUCASTES LANE, HAYWARDS HEATH WEST SUSSEX RH12 1LD Tel 01444 454635 weybridge4@aol.com

Project
PROPOSED ALTERATIONS TO 12 LUCASTES LANE, HAYWARDS HEATH, WEST SUSSEX

Drawing Title
PROPOSED ELEVATIONS

Date	MARCH 2025	Scale	1:50 @ A1
Drawn By	LS	Drawing No.	LS/LM/07-06/P02 RevB