




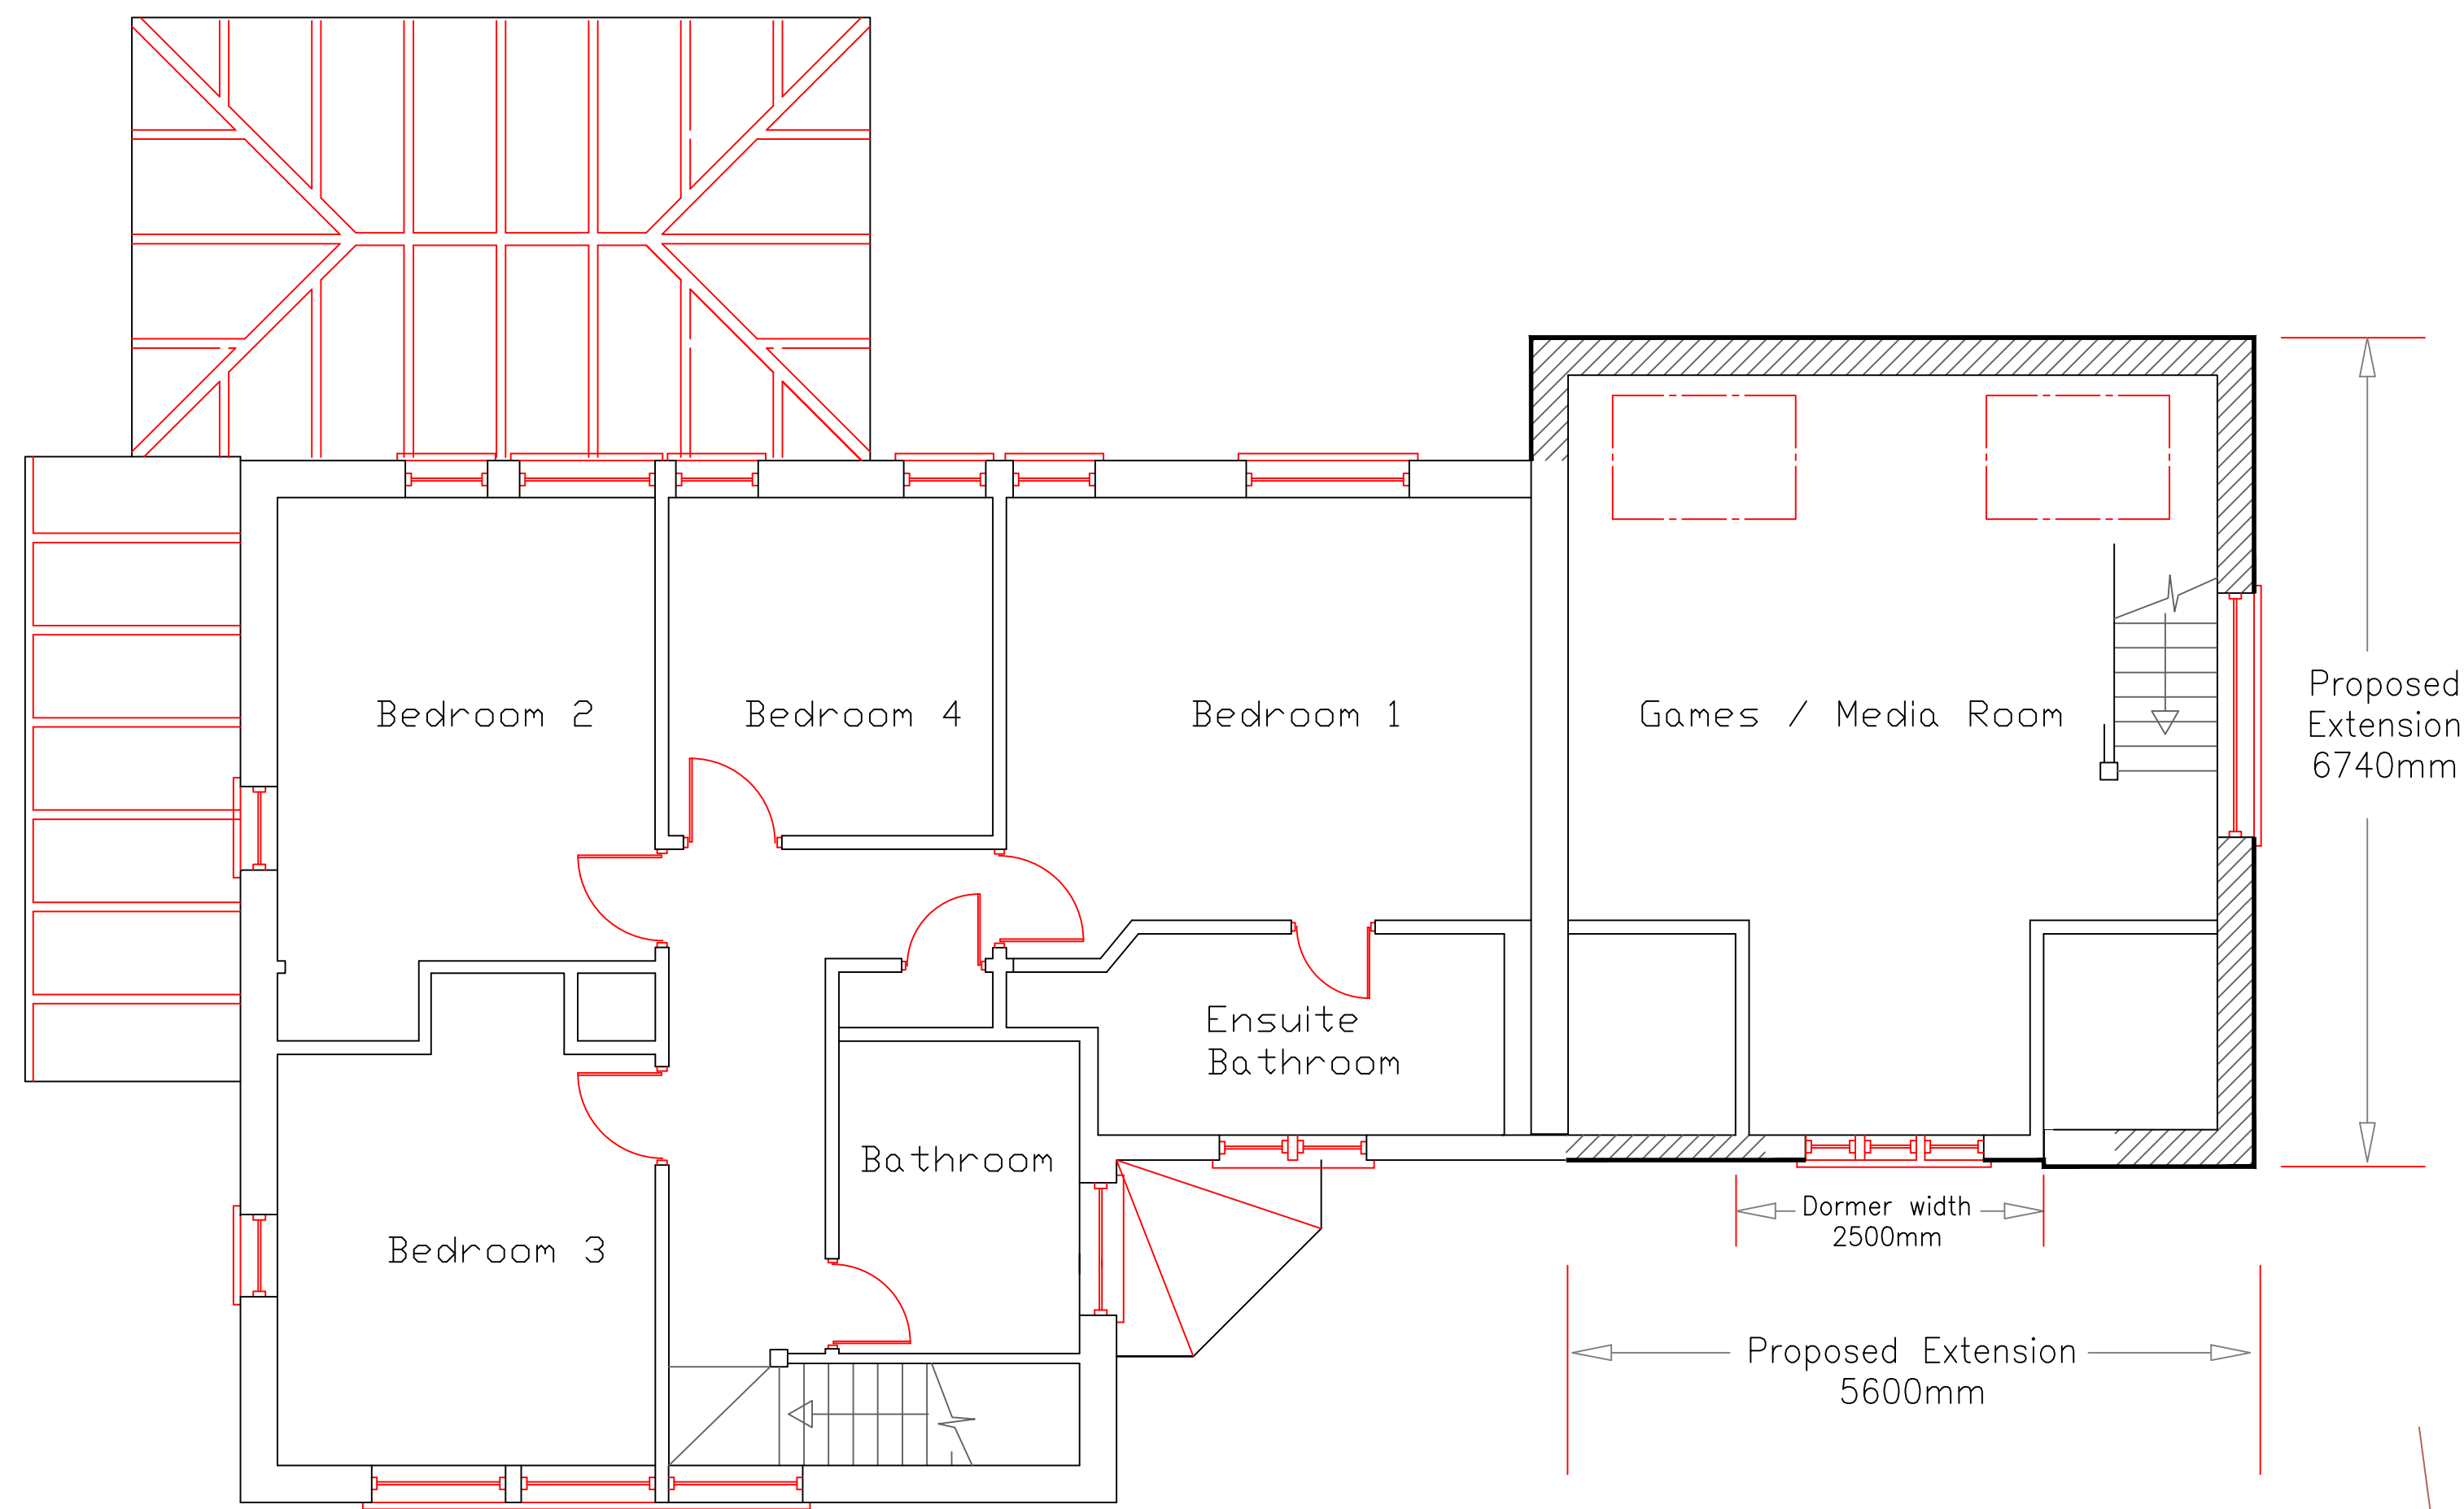


Proposed First Floor Plan
Scale 1:50 @ A1

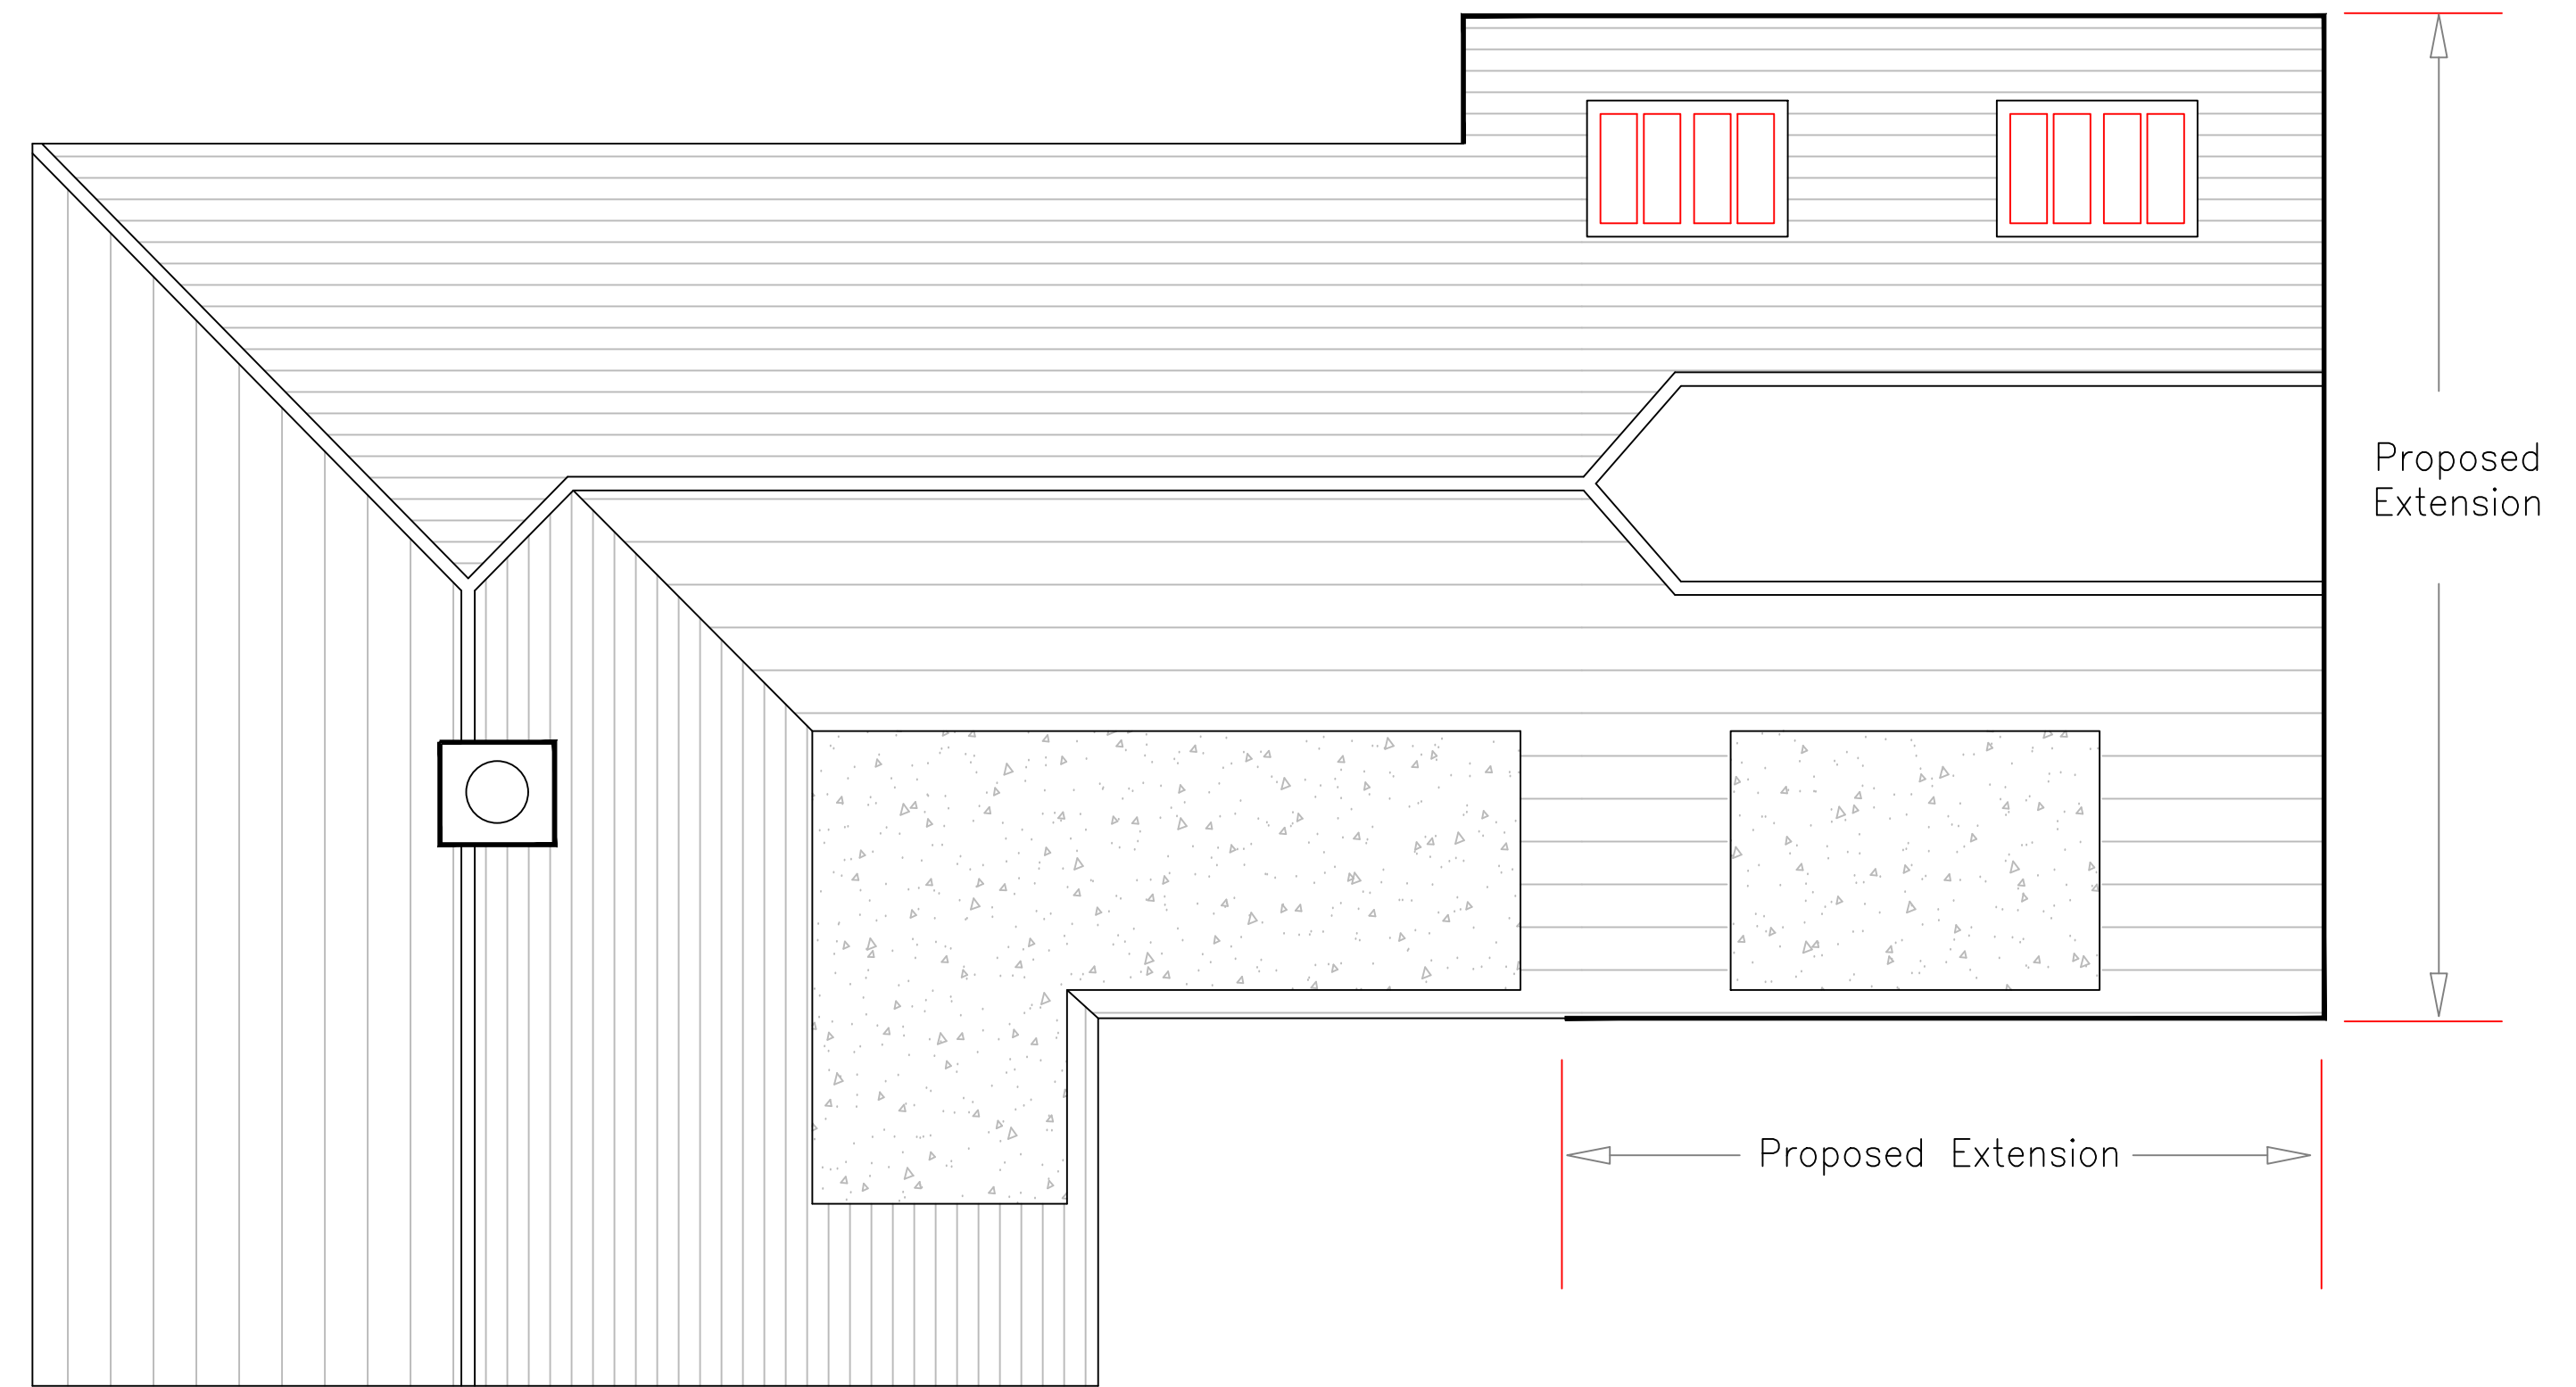

Proposed Roof Plan
Scale 1:50 @ A1

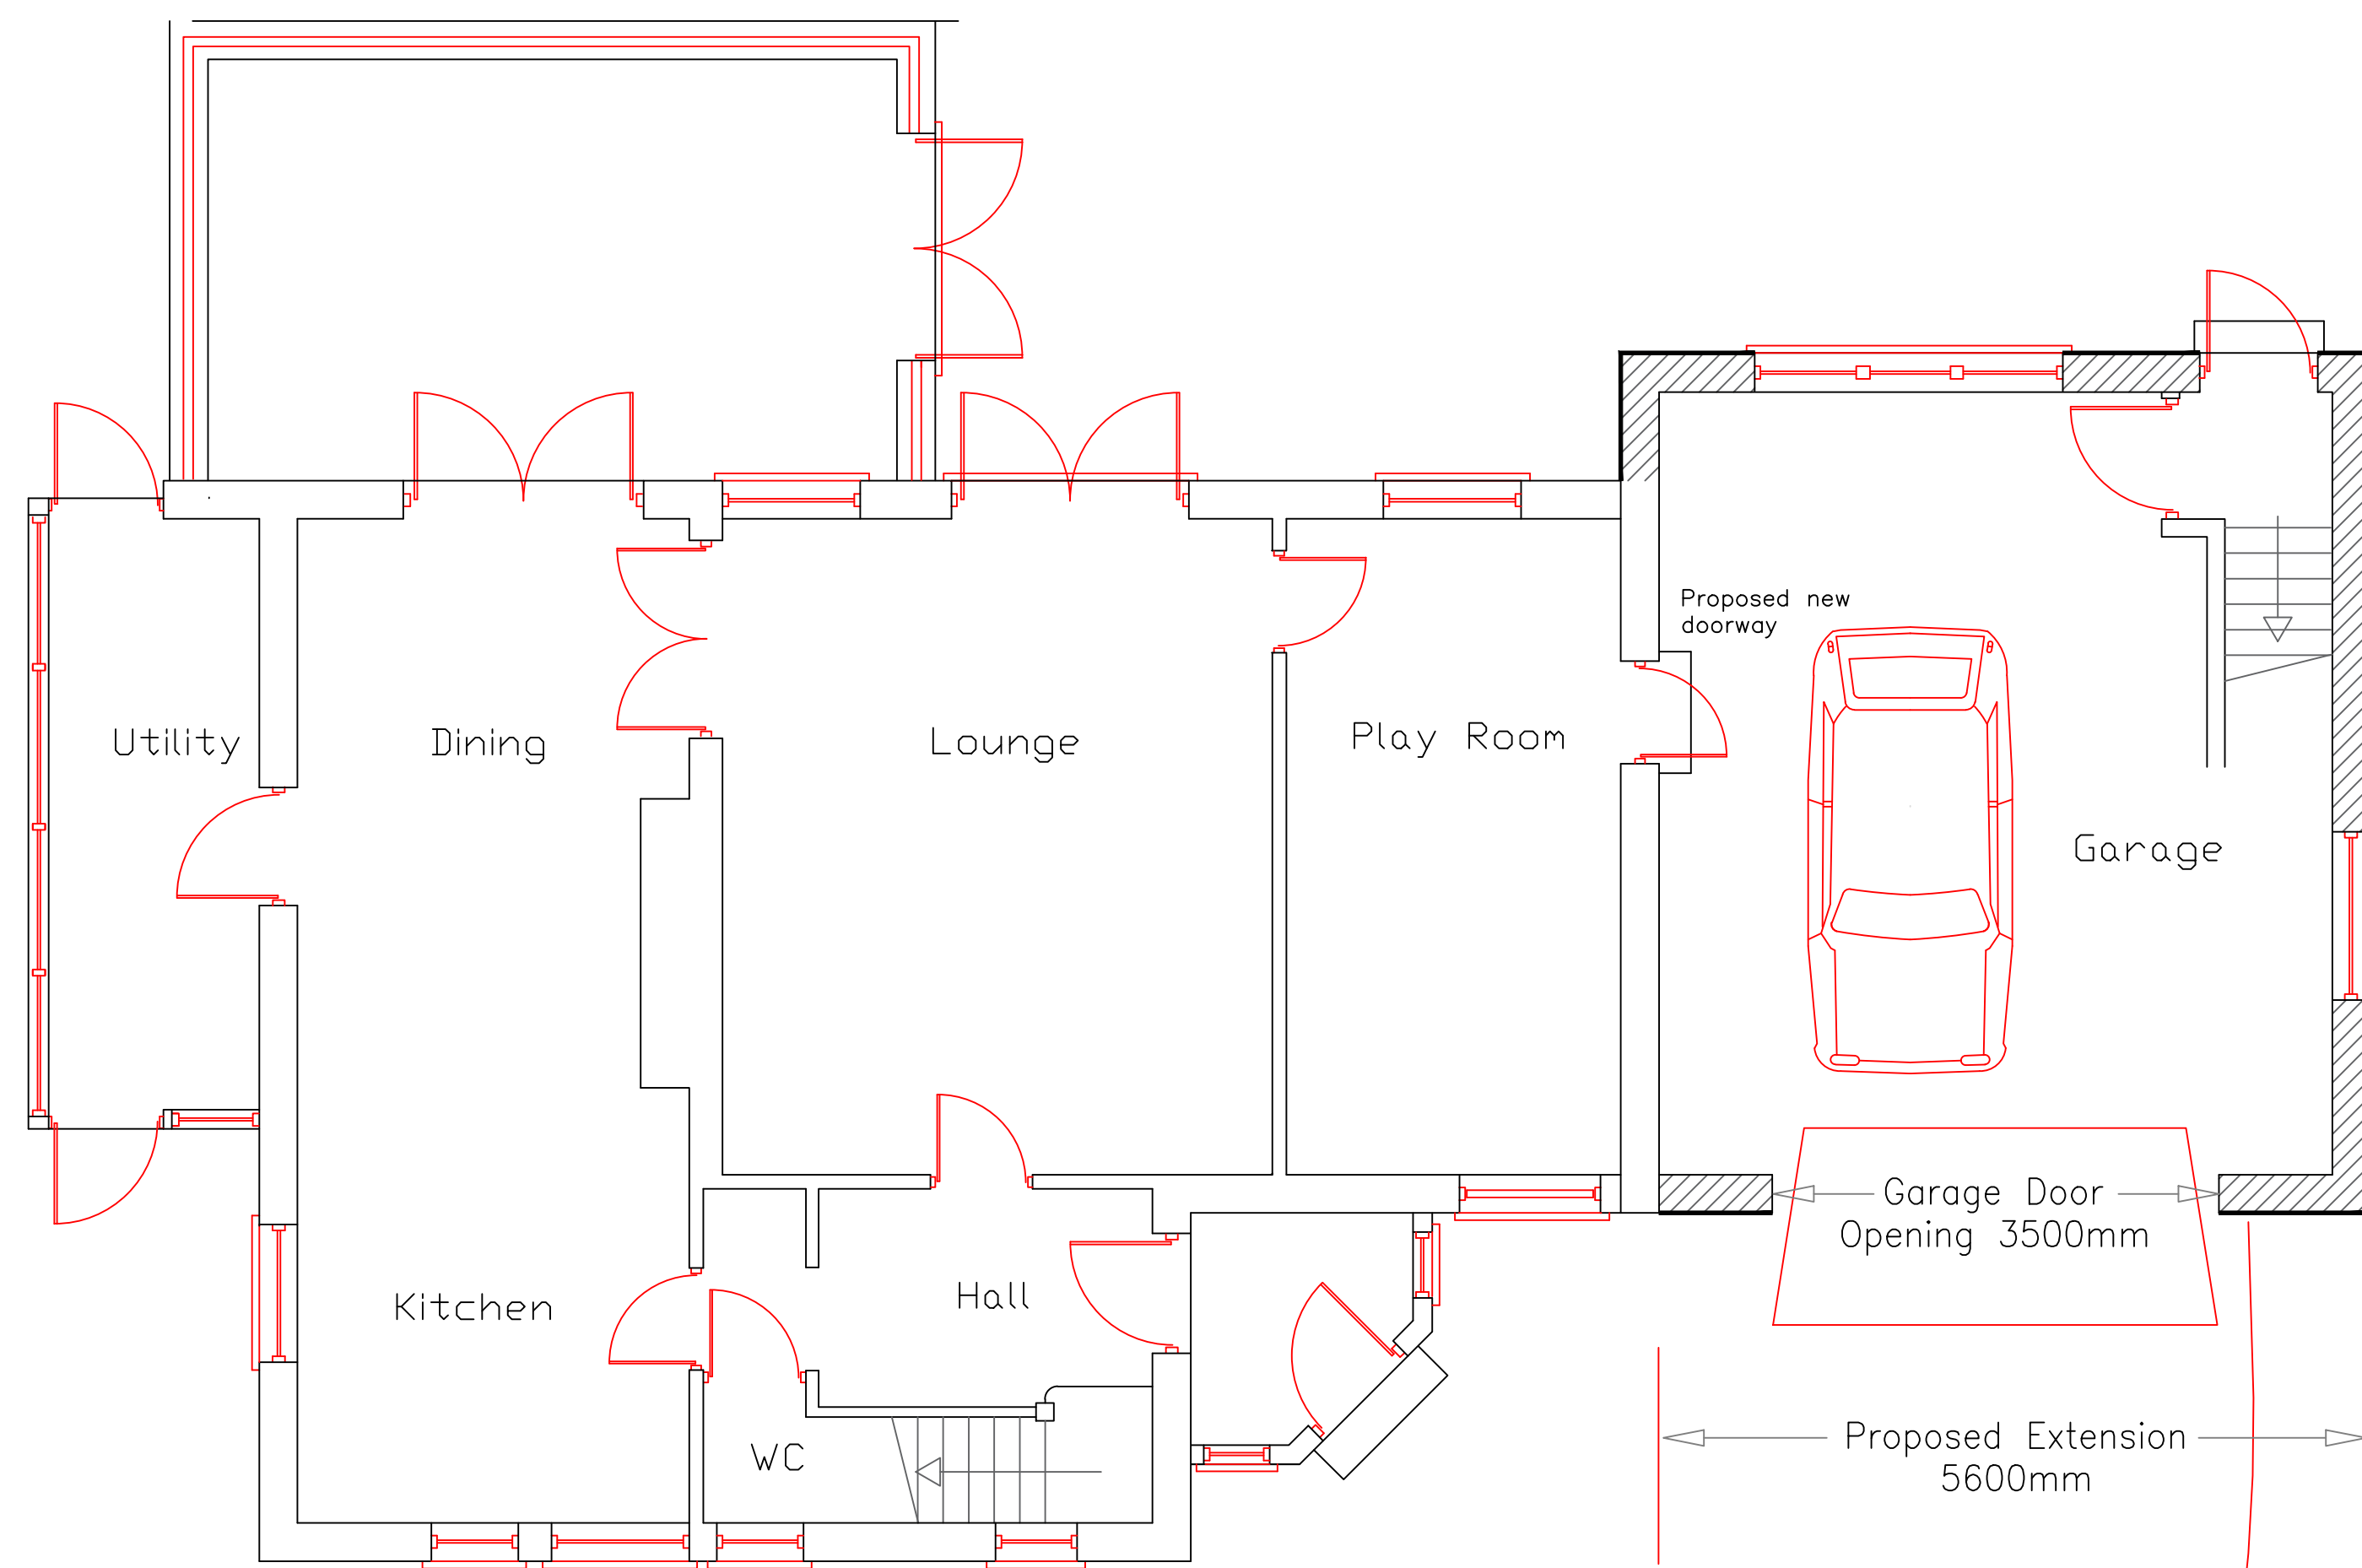

Proposed Ground Floor Plan
Scale 1:50 @ A1

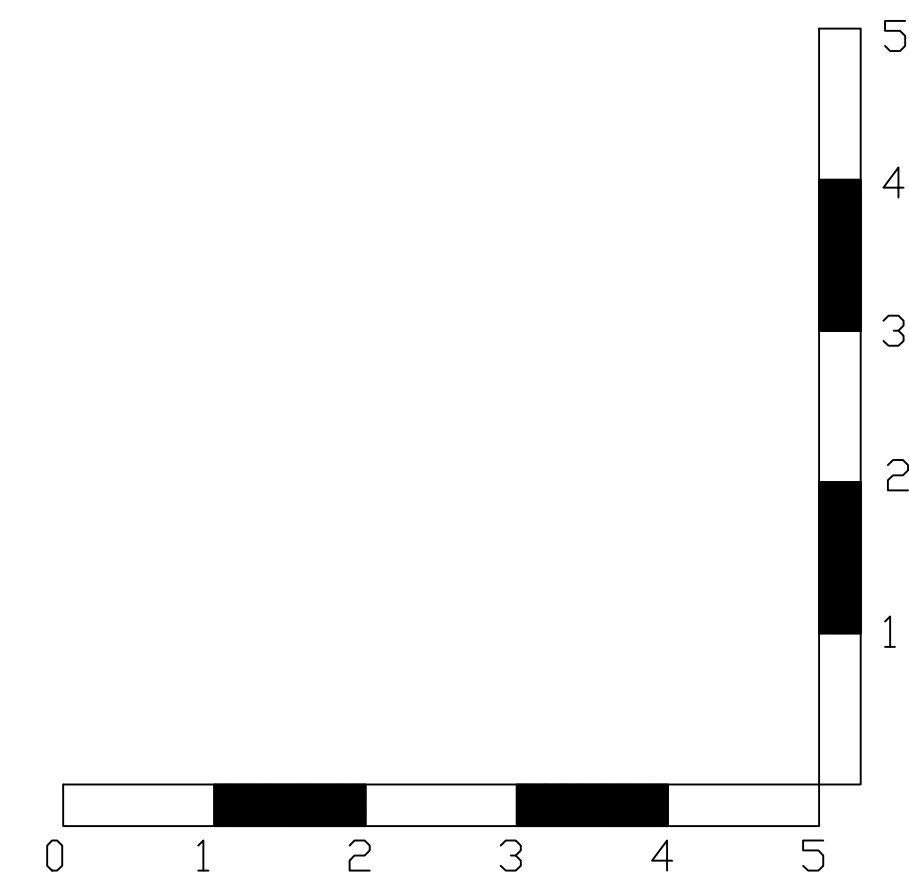

Rev B	Planners comments incorporated as follows: Garage door amended to 3.5m wide Proposed dormer amended to 2.5m wide	7/11/25
Rev A	Dimensions added	29/3/25

Client

L R Smith
12 LUCASTES LANE, HAYWARDS HEATH
WEST SUSSEX RH12 1LD
Tel 01444 454635
weybridge4@aol.com

Project

PROPOSED ALTERATIONS TO
12 LUCASTES LANE,
HAYWARDS HEATH, WEST SUSSEX

Drawing Title

PROPOSED PLANS

<i>Date</i>	MARCH 2025	<i>Scale</i>	1:50 @ A1
<i>Drawn By</i>	LS	<i>Drawing No.</i>	LS/LM/07-06/P01
		<i>Rev.</i>	RevB