


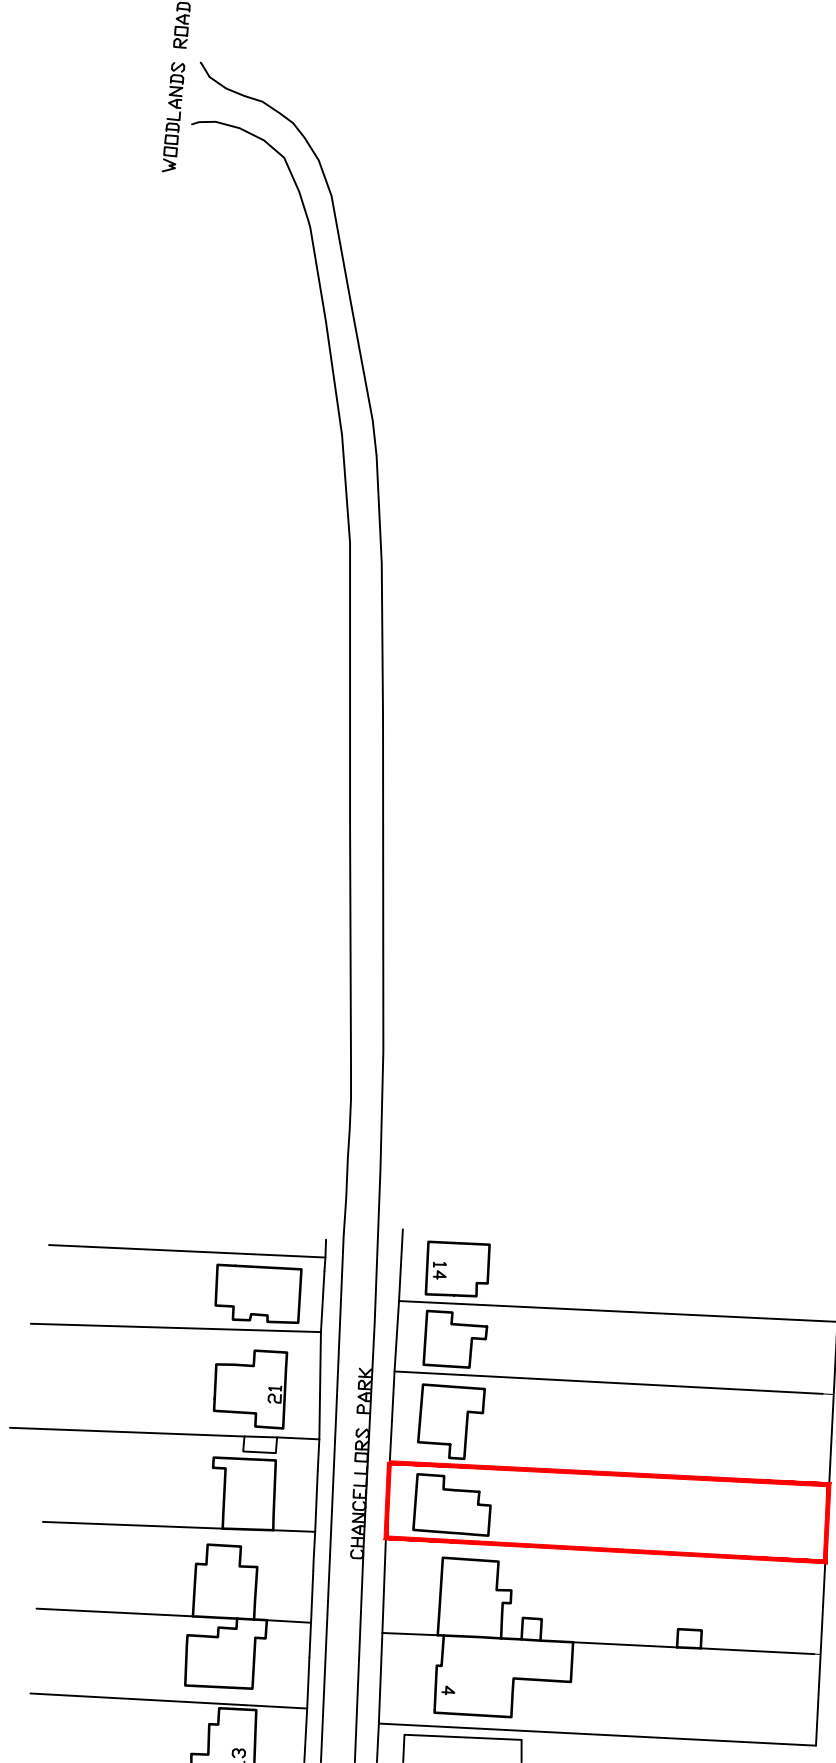

Block Plan @ 1:500

0 10 25m


Scale 1:500



Location Plan @ 1:1250

0 10 20 30 50m

Scale 1:1250

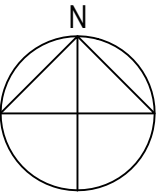

A		Extension increased		20.11.24	
Rev		Description			Date
Job Reference				Client	
Extension & Alterations 8 Chancellors Park Hassocks, BN6 8EZ				Mrs Atkinson	
Drawing Title				Drawing No Rev	
Site Plans				ADC 1599/LP A	
Date	Scale	Dwg Size	Plot Style	Drawn	Checked
04/10/24	1:500/1250	A3	ADCgreyscale	CW	AD

All dimensions to be checked on site and do not scale from this drawing. This drawing should be approved by Local Authority Building Control or other appropriate checking authority prior to commencement of work. This drawing should not be reproduced without the prior consent of the author.

ADC Alistair Dodd
Consulting

Architectural Services

Citibase Brighton, 95 Ditchling Road
Brighton , East Sussex , BN1 4ST
Tel: 01273 558330
Email: info@adcbrighton.co.uk
www.adcbrighton.com