




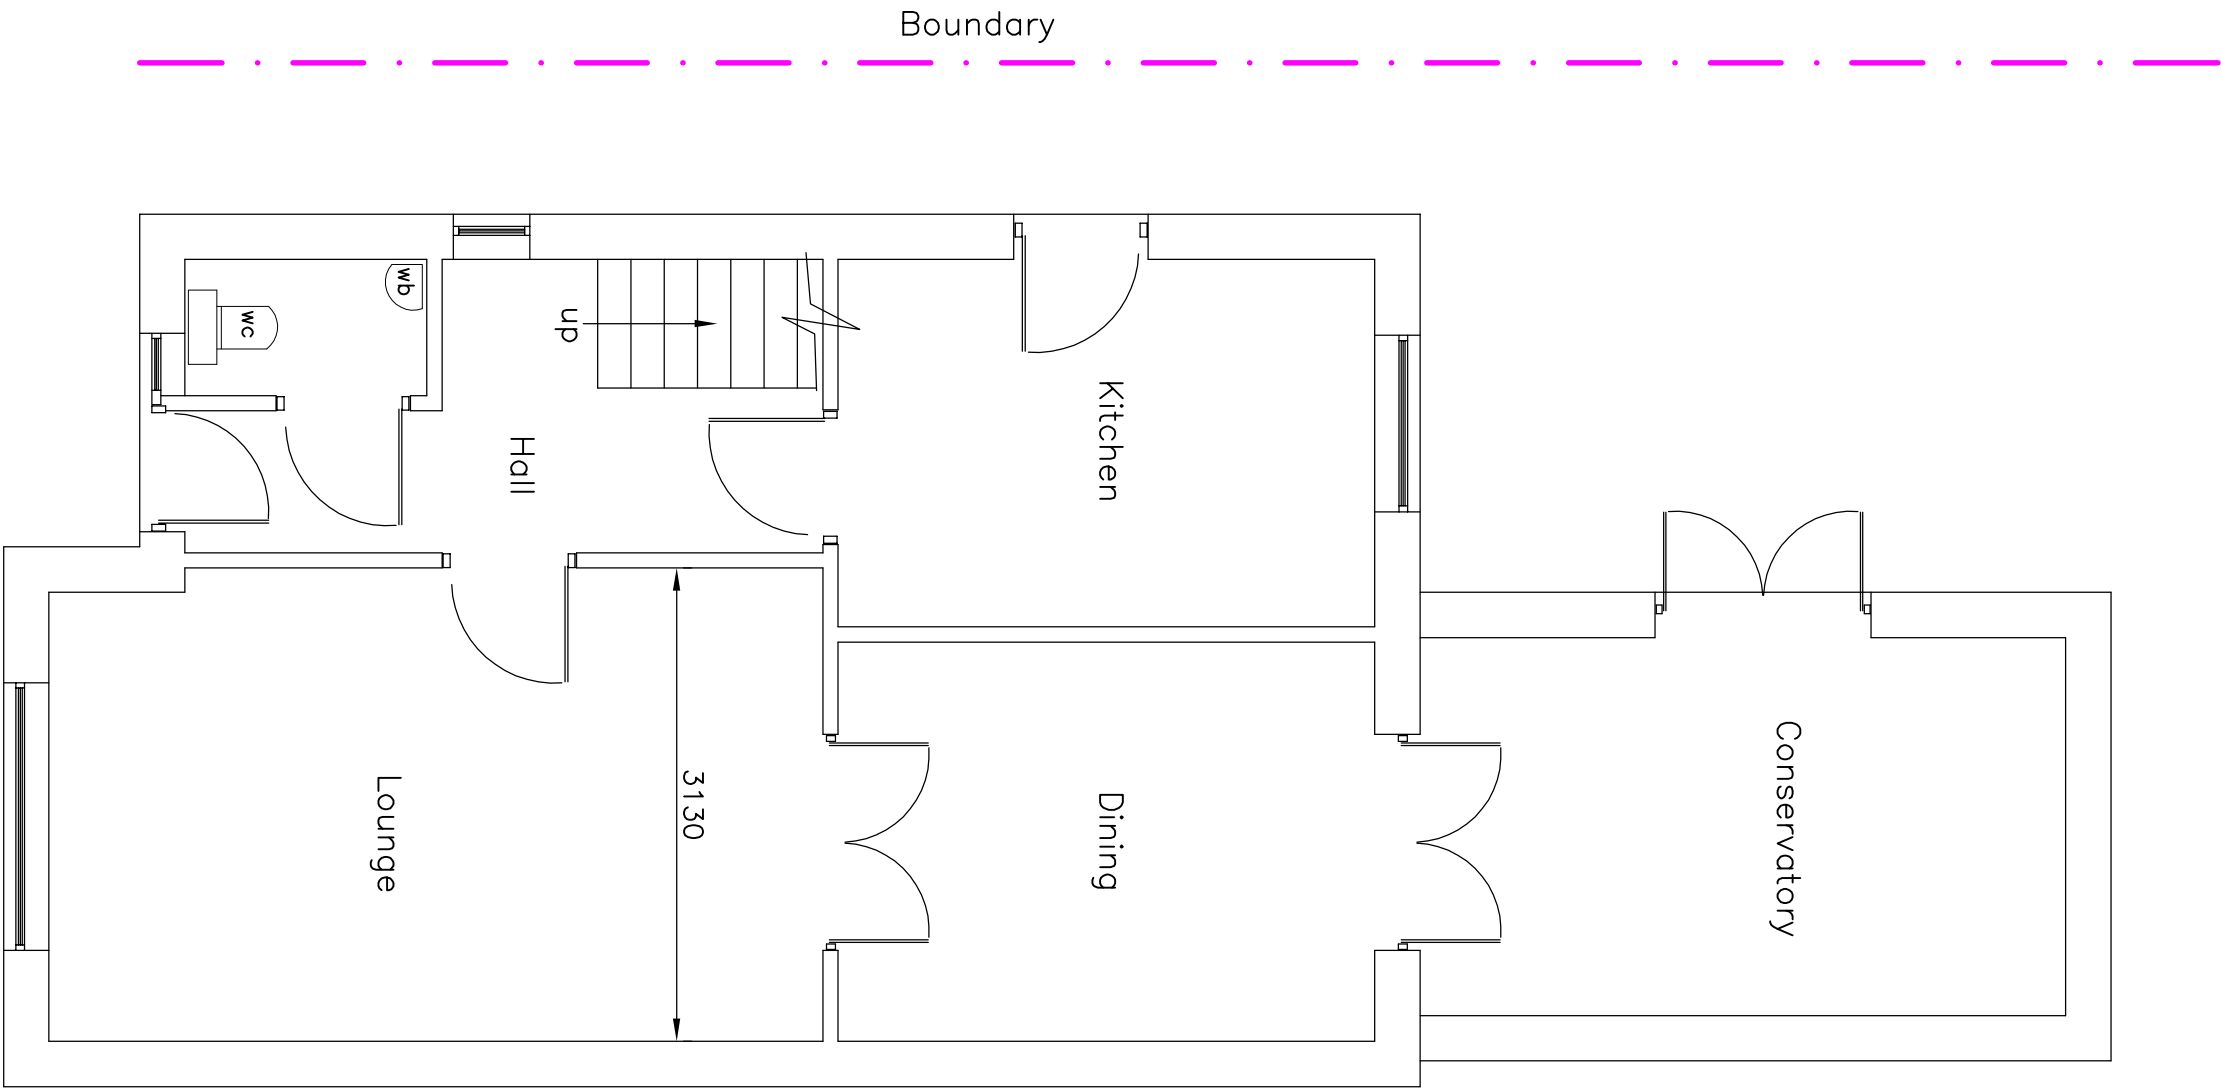

Existing Ground Floor Plan

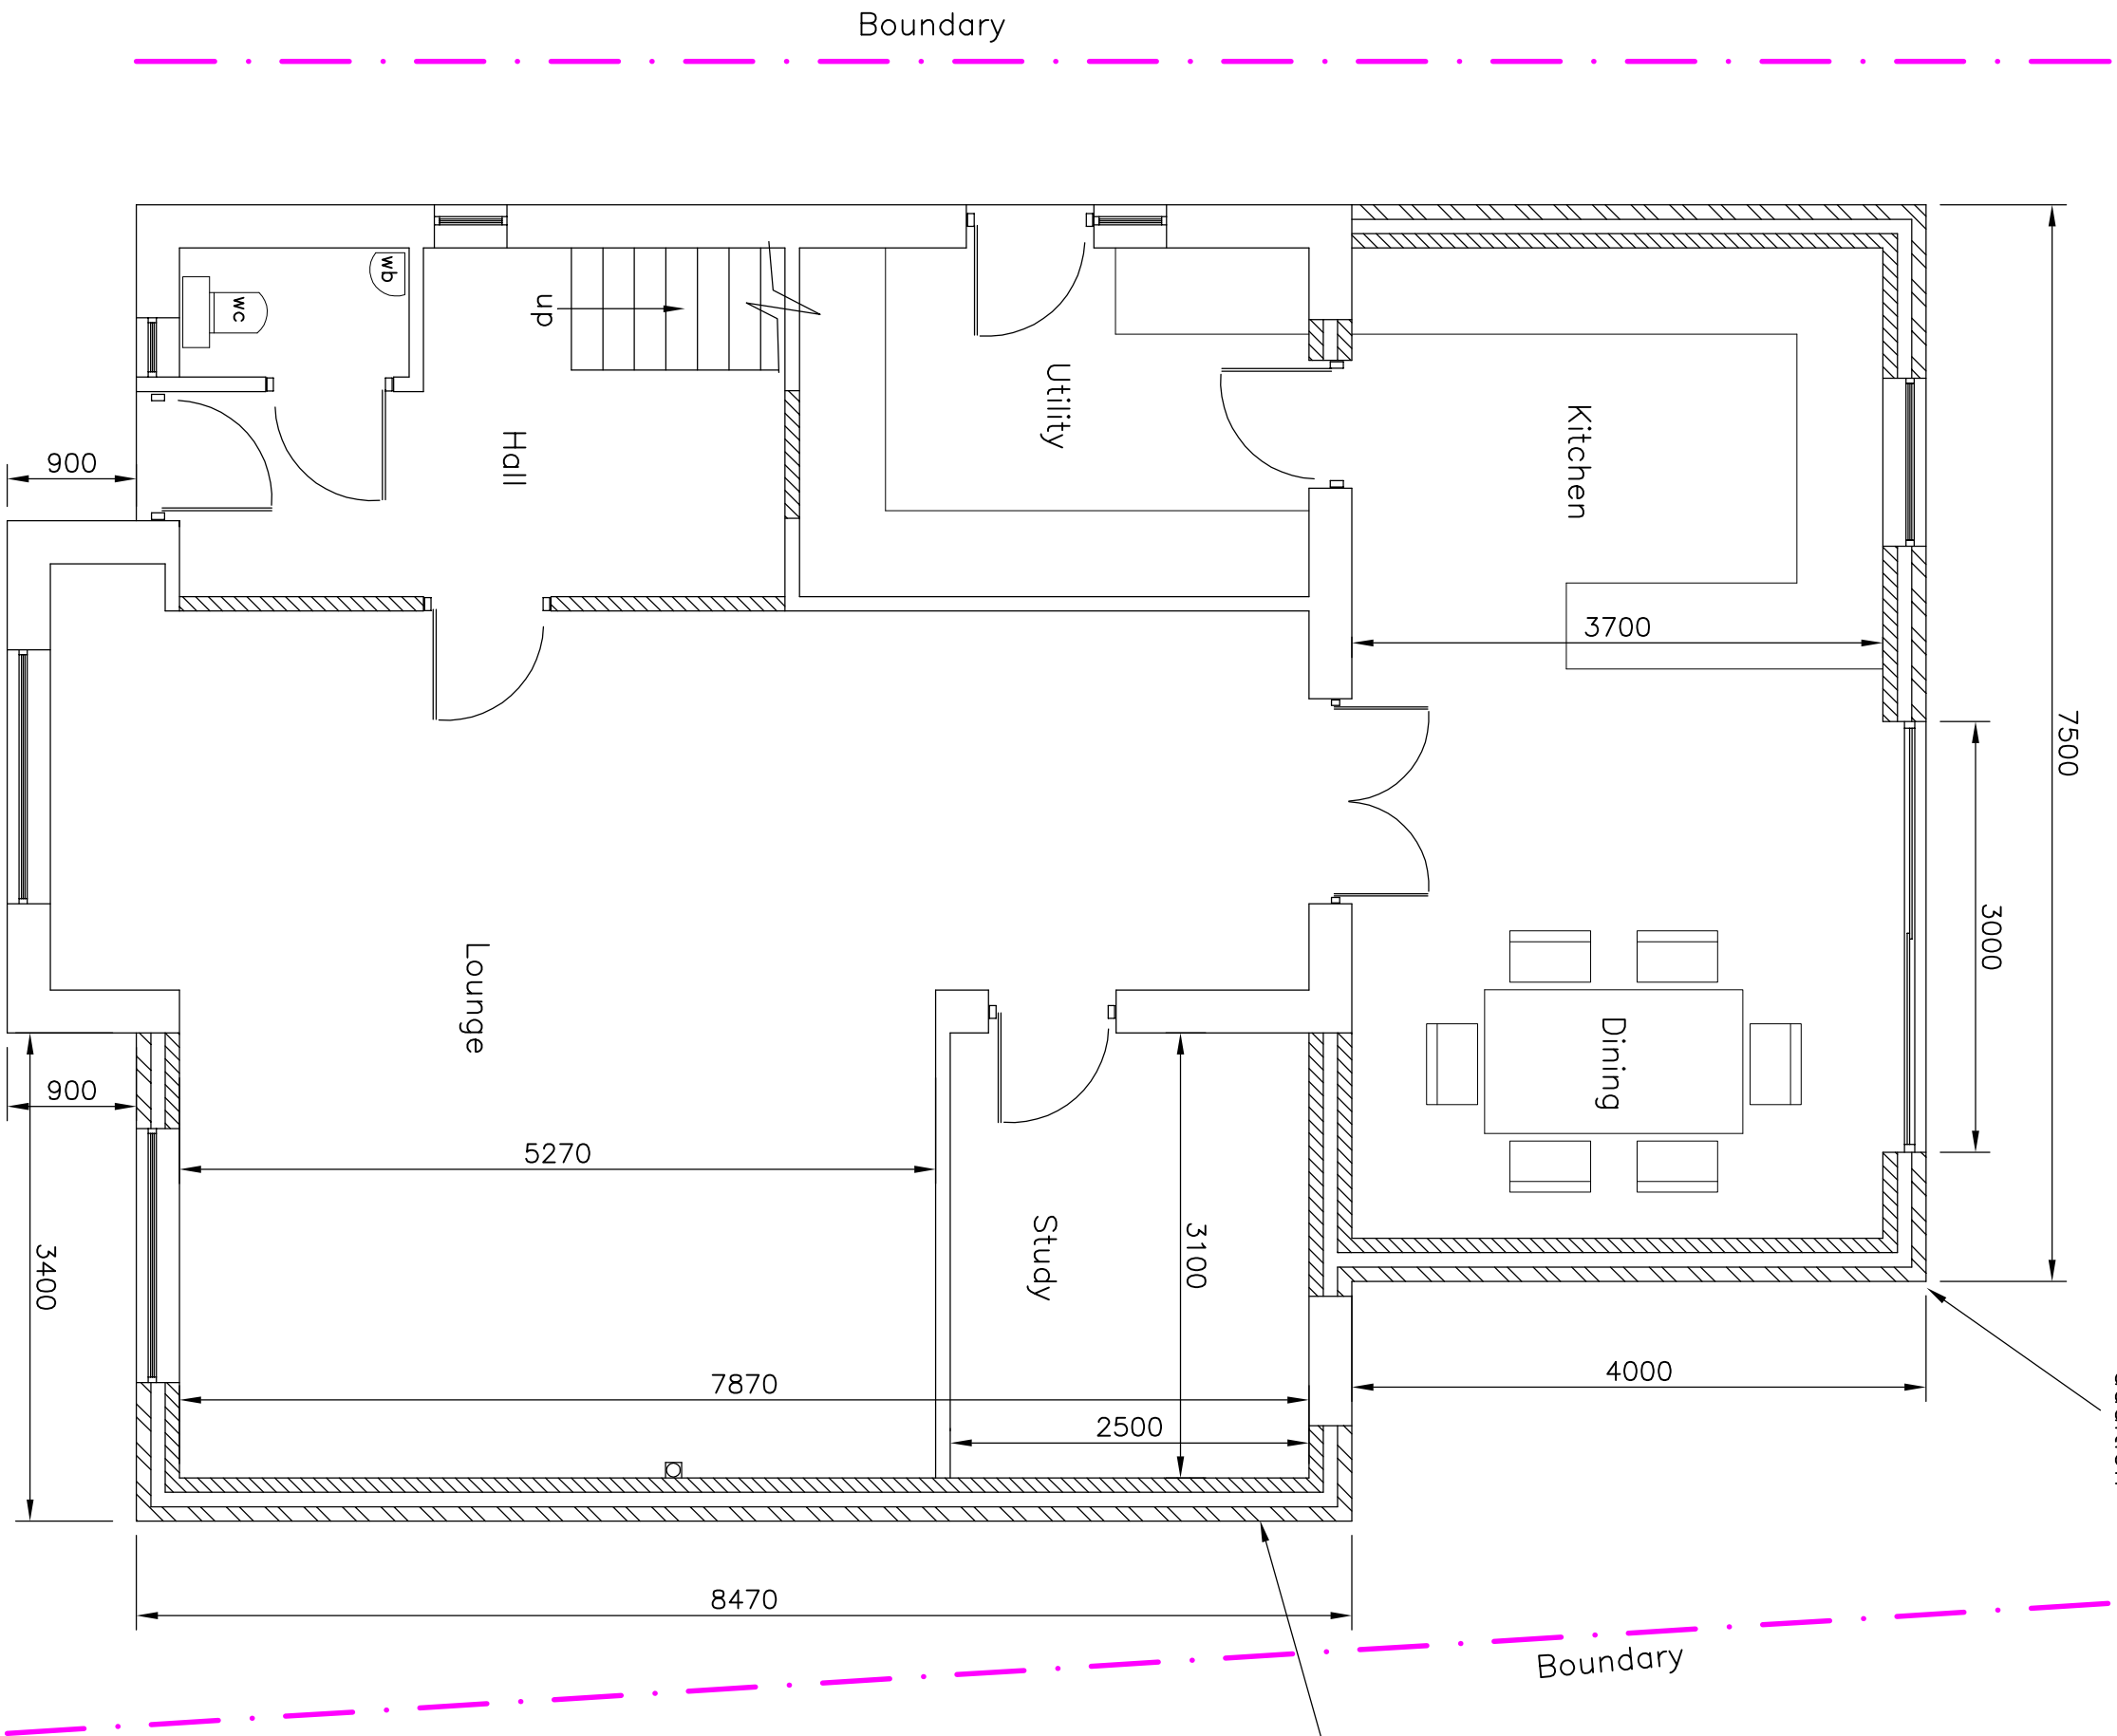

Proposed Ground Floor Plan

 

1:50 Scale Bar

PLANNING DRAWING

Rev A Drawing updated Mar '25

Mulbury Designs Ltd

Honeywood House
The Drive
Maresfield Park
Maresfield
East Sussex
TN22 2HA
Tel: 01825 760967
Email: mulburymdesigns@hotmail.co.uk

CLIENT:

Dan & Gem Parr

TITLE:

Existing & Proposed Ground
Floor Plans

PROJECT:

Proposed Single Storey Rear
Addition, Two Storey Side
Addition & Loft Conversion at:
16, Daynes Way
Burgess Hill, RH15 9RH

SCALE: 1:50 @ A2 DATE: Mar 2025

DRG NO.

1

REV.

A