




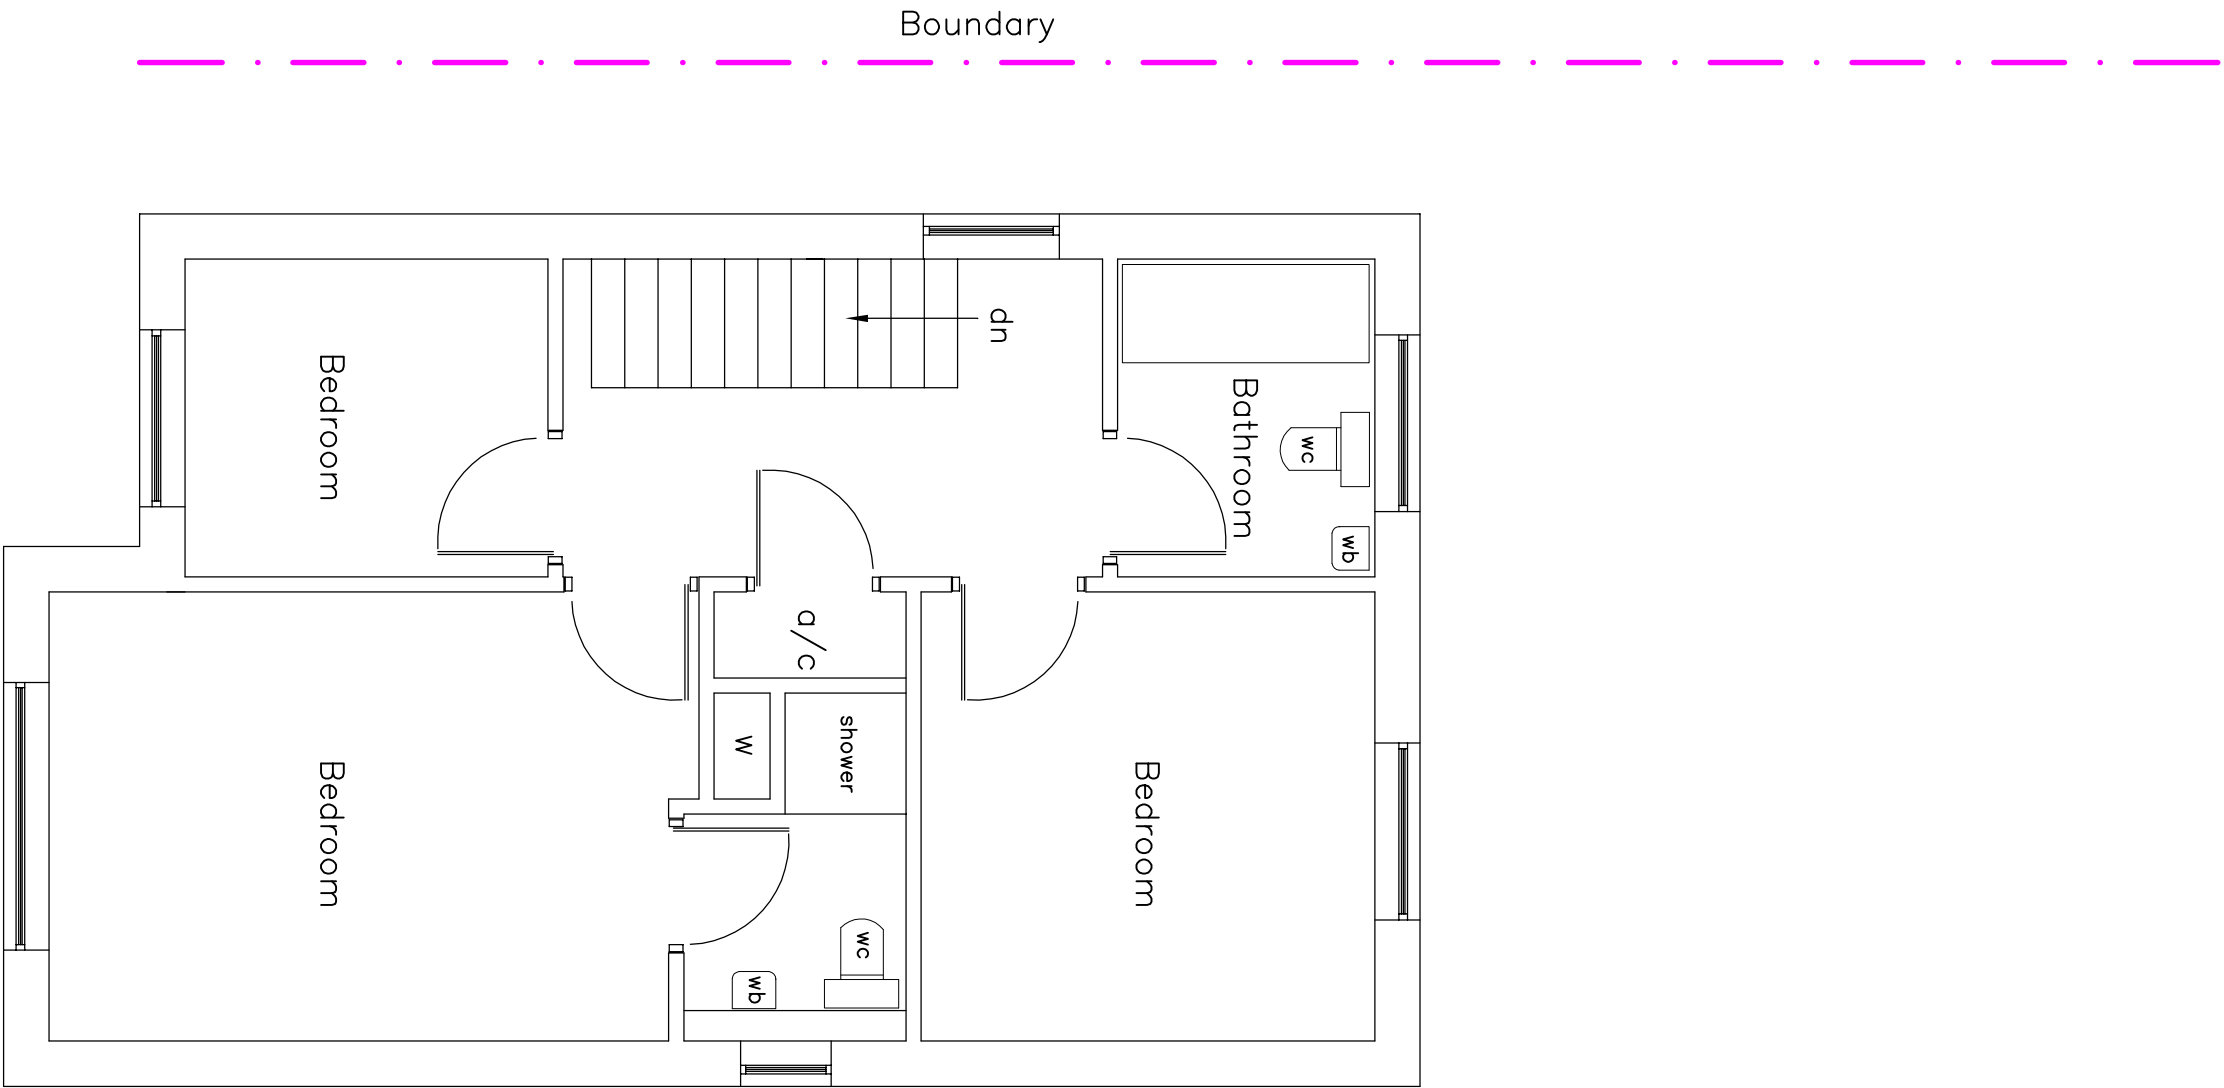

Existing First Floor Plan

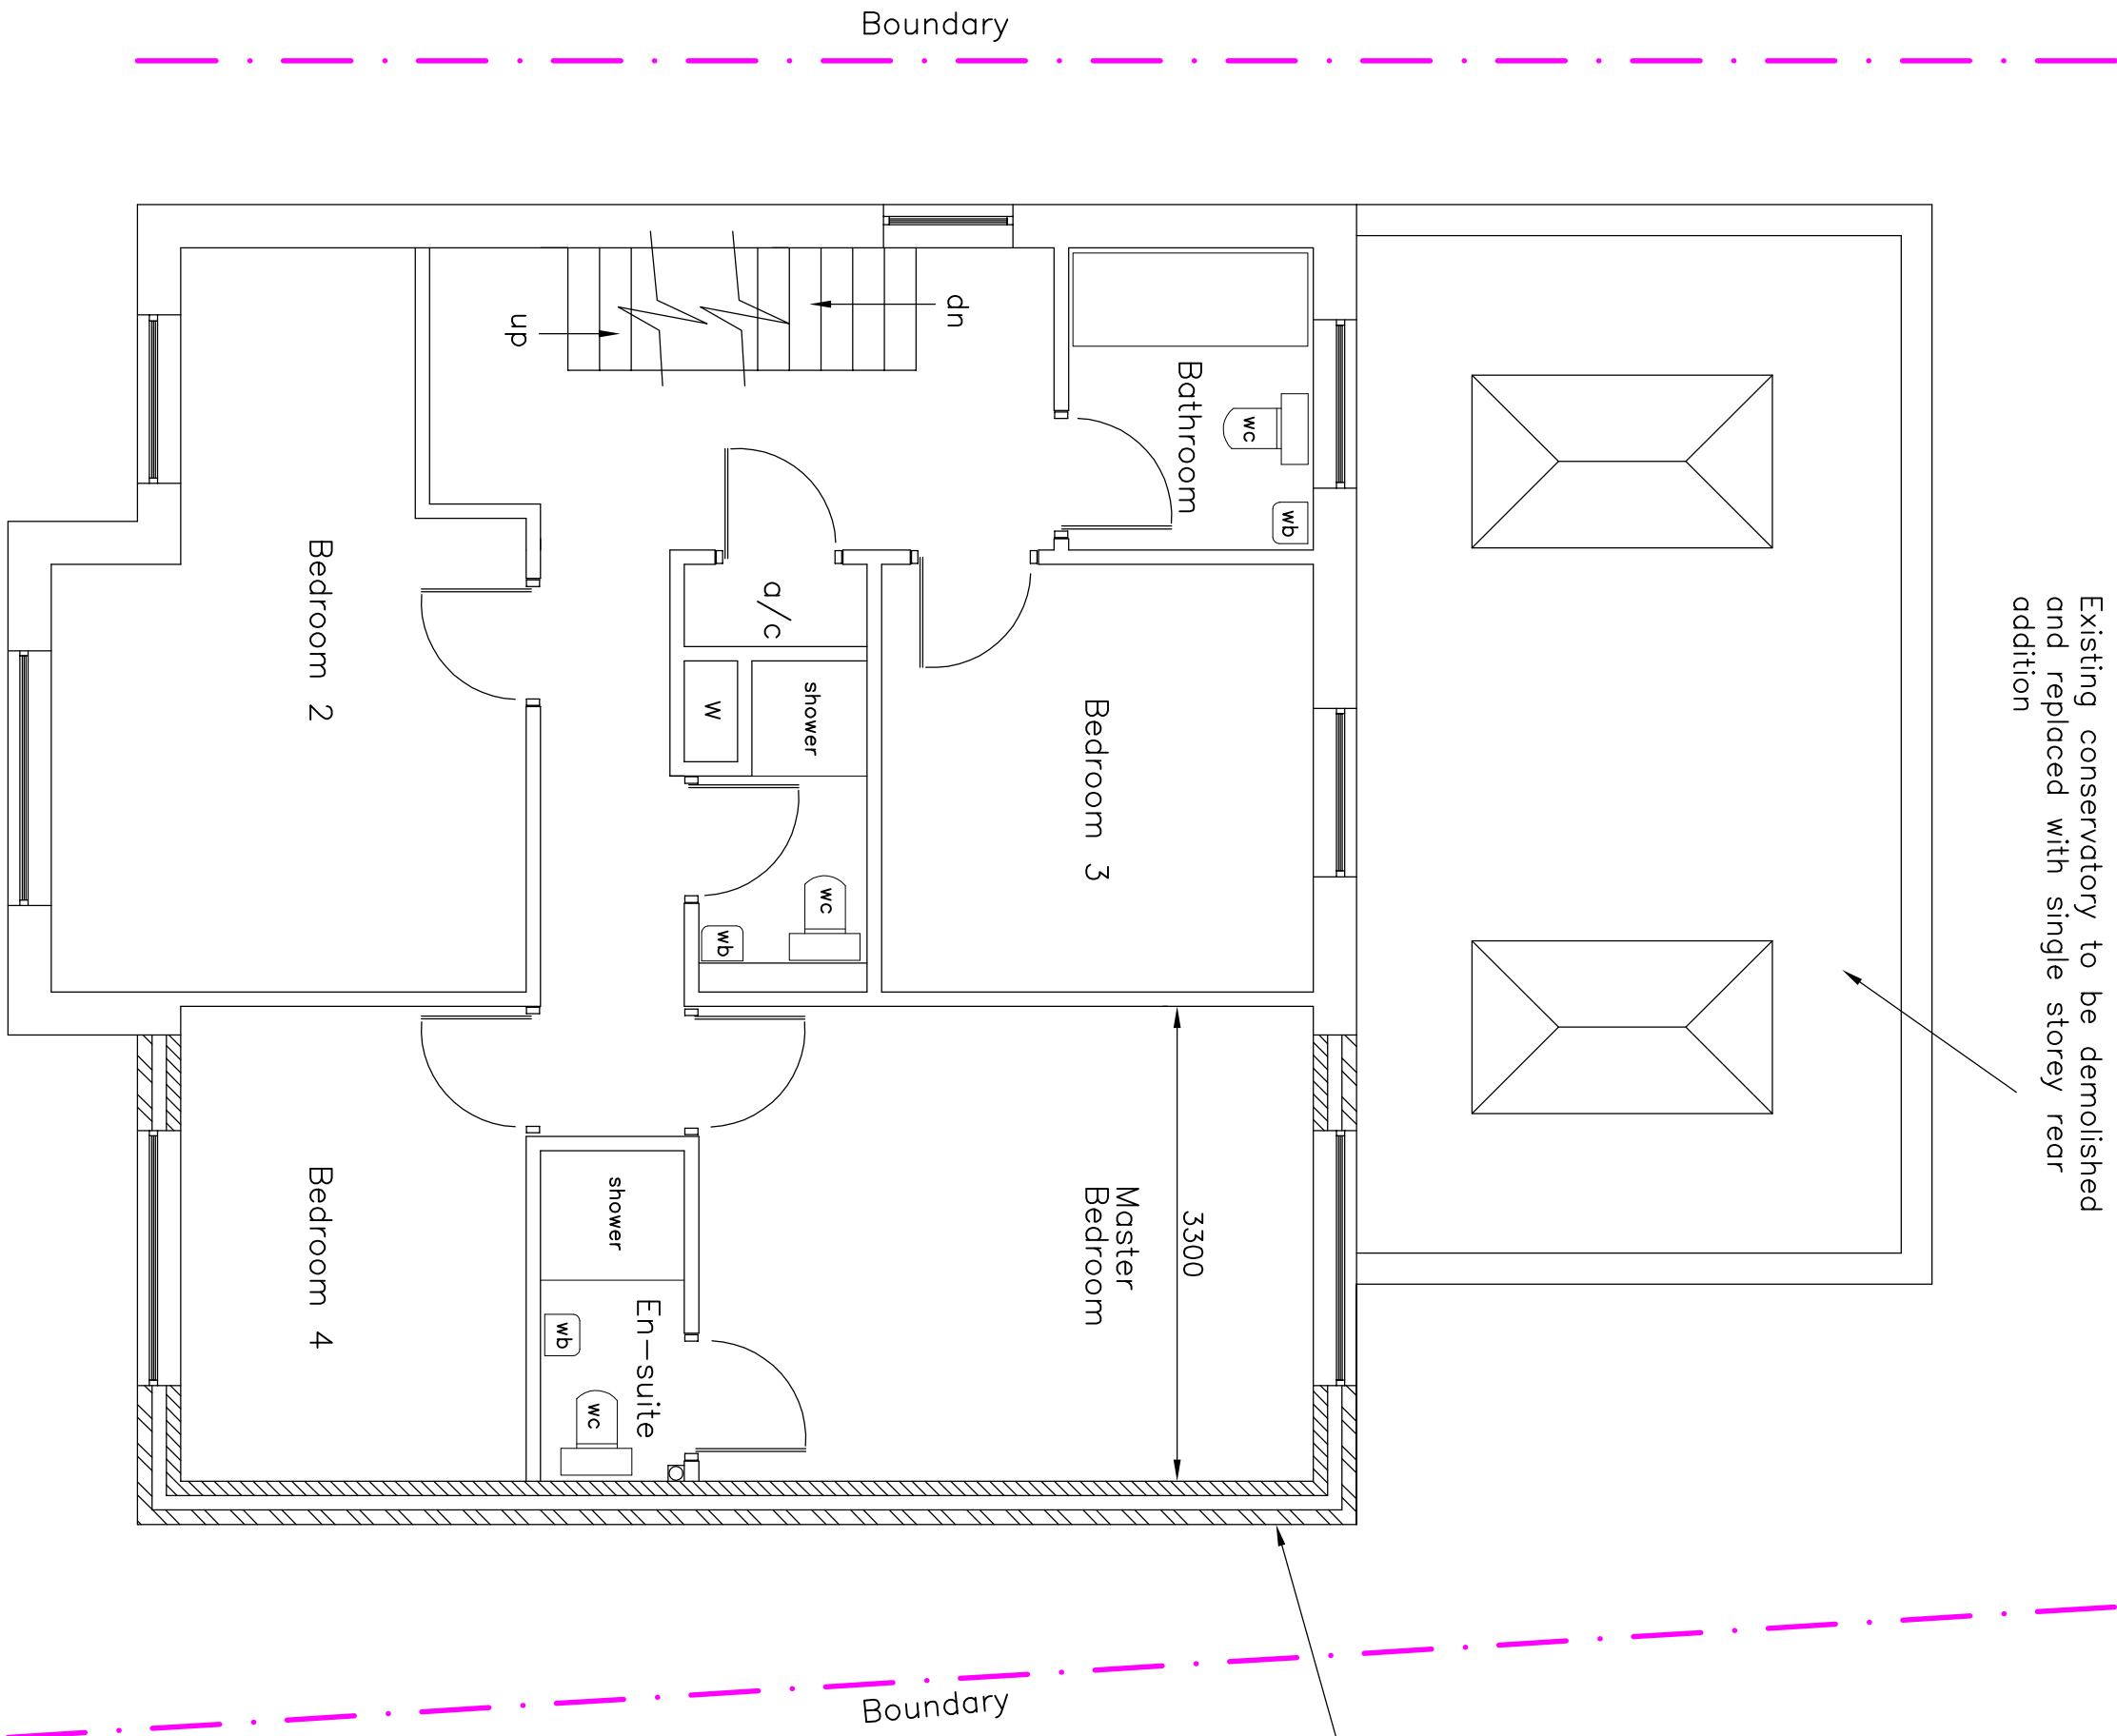

Proposed First Floor Plan

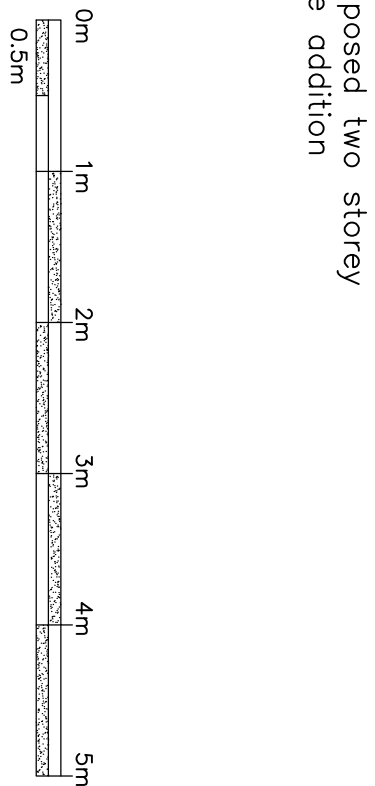

1:50 Scale Bar

PLANNING DRAWING

Rev A Drawing updated Mar '25

Mulbury Designs Ltd

Honeywood House
The Drive
Maresfield Park
Maresfield
East Sussex
TN22 2HA
Tel: 01825 760967
Email: mulburymdesigns@hotmail.co.uk

CLIENT:

Dan & Gem Parr

TITLE:

Existing & Proposed First Floor Plans

PROJECT:

Proposed Single Storey Rear Addition, Two Storey Side Addition & Loft Conversion at: 16, Daynes Way Burgess Hill, RH15 9RH

SCALE: 1:50 © A2 DATE: Mar 2025

DRG NO. REV.
2 A