




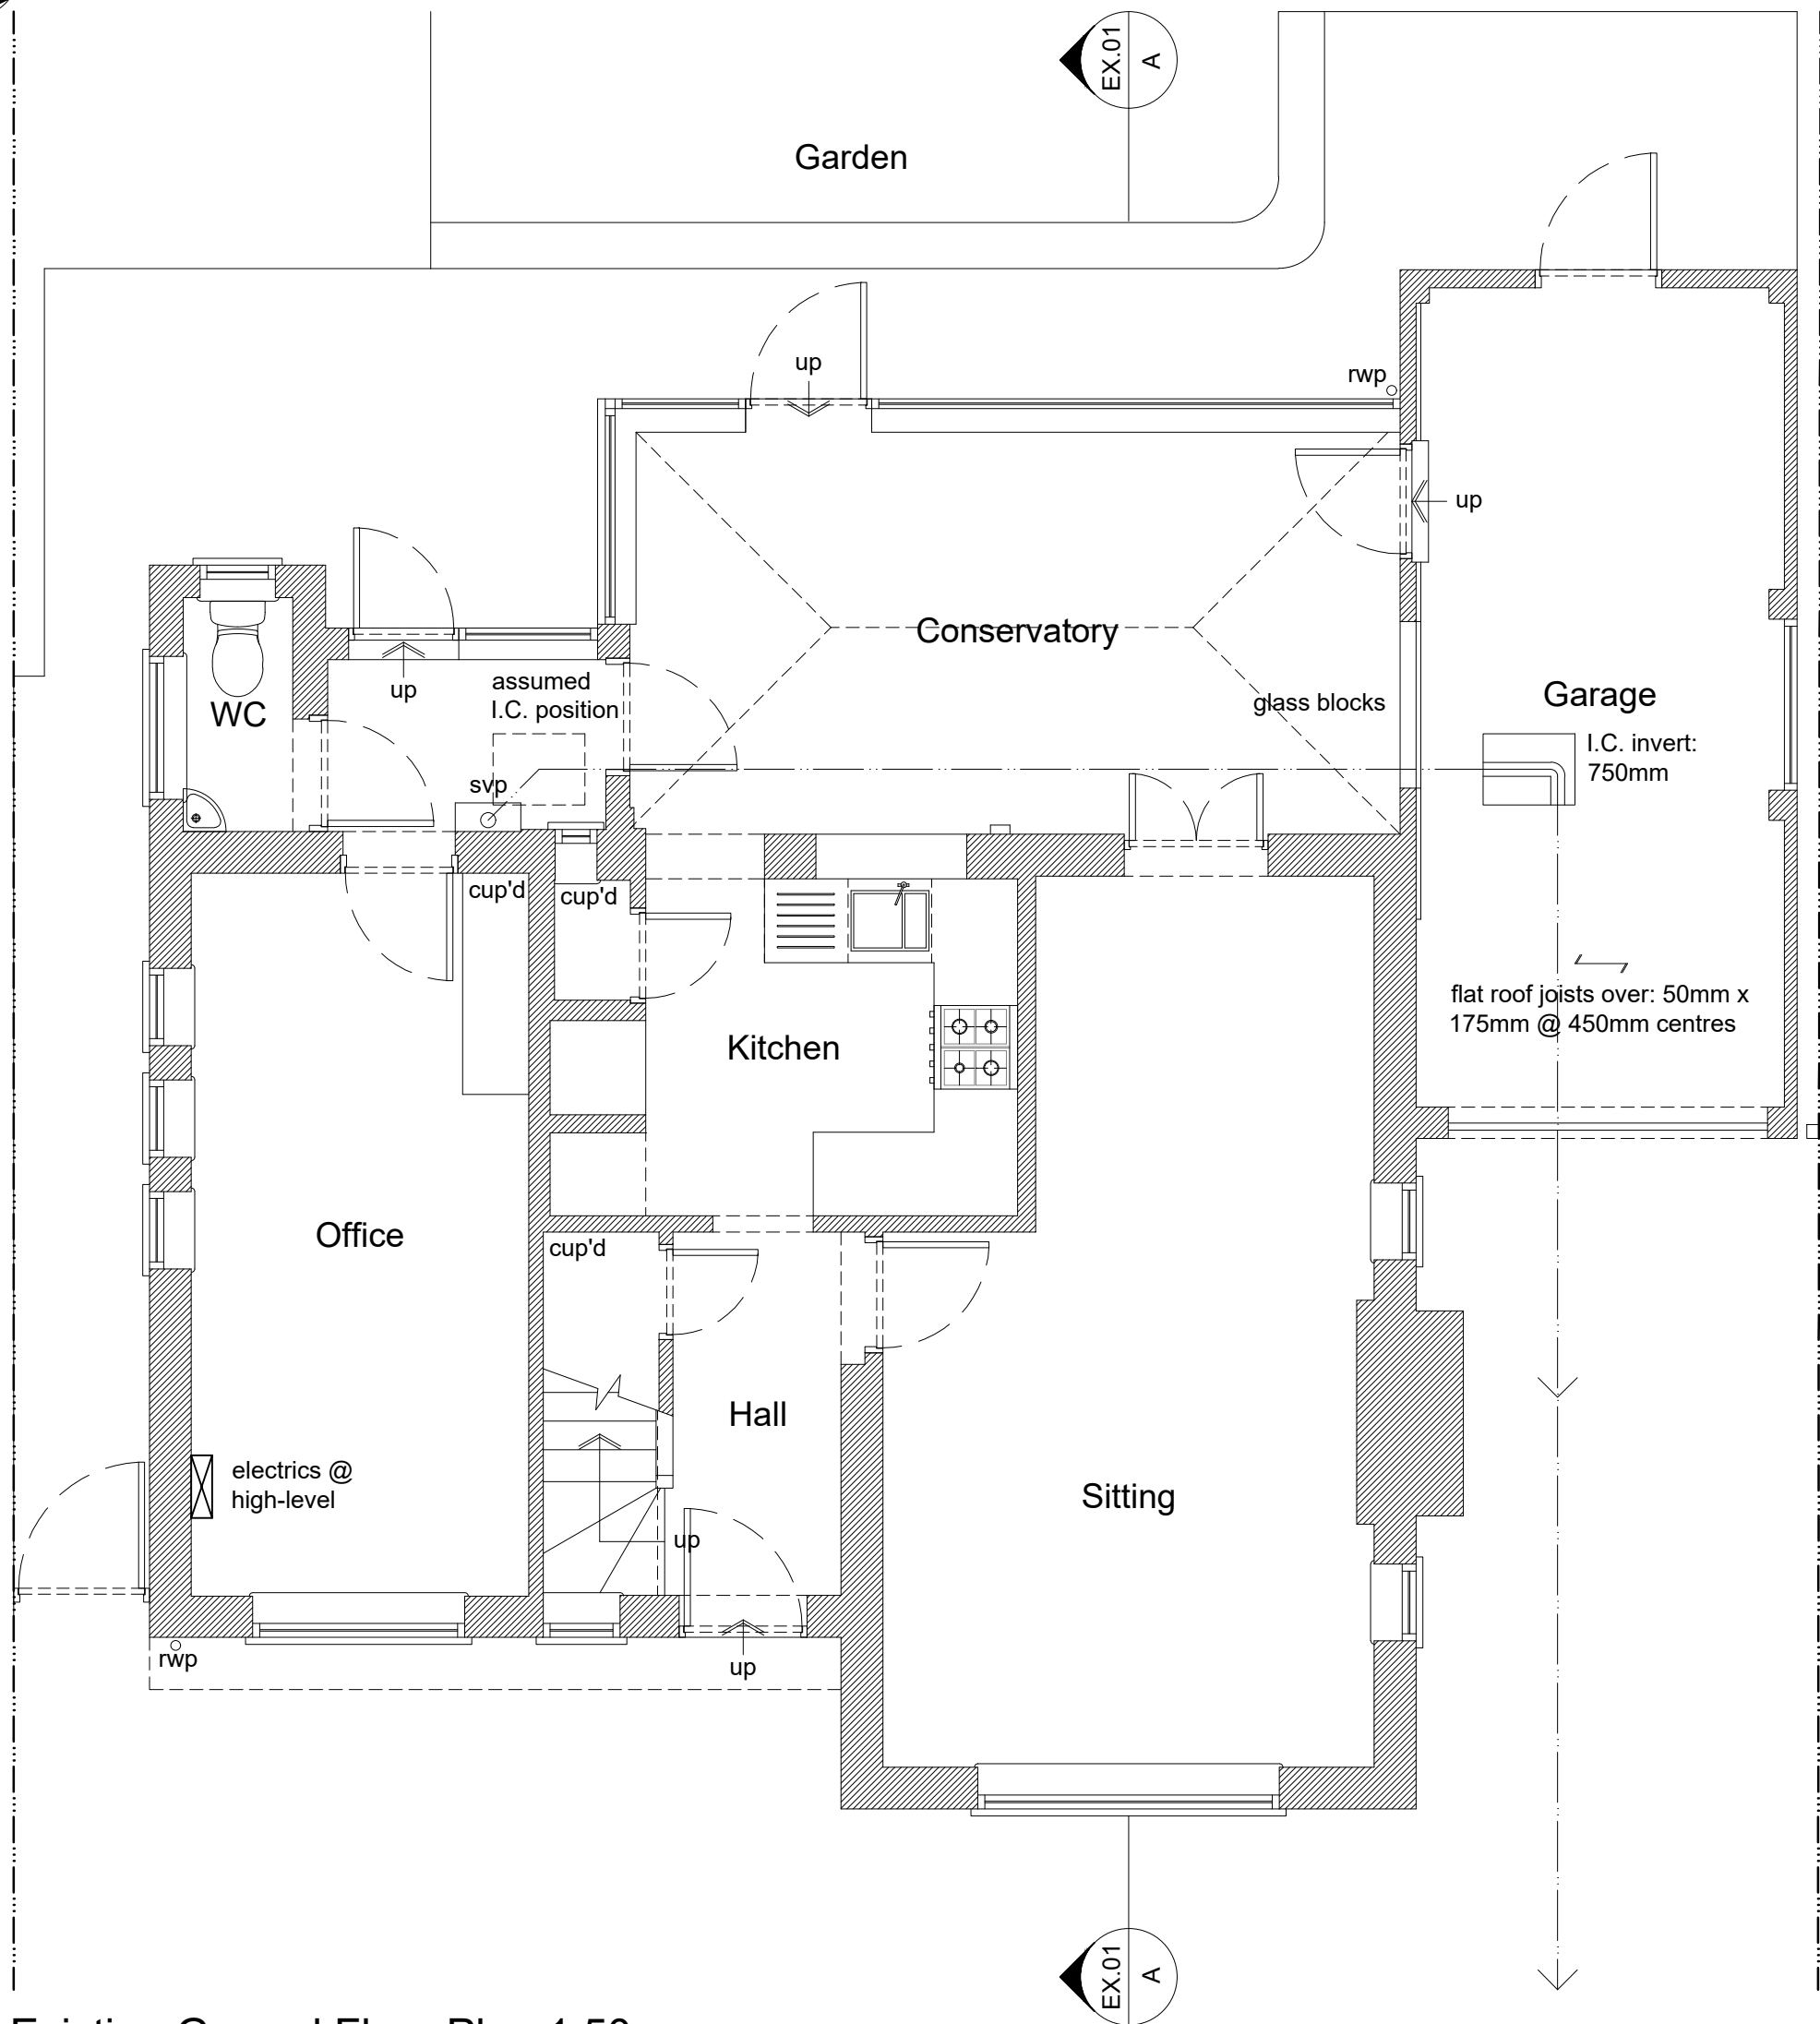


Existing Ground Floor Plan 1:50

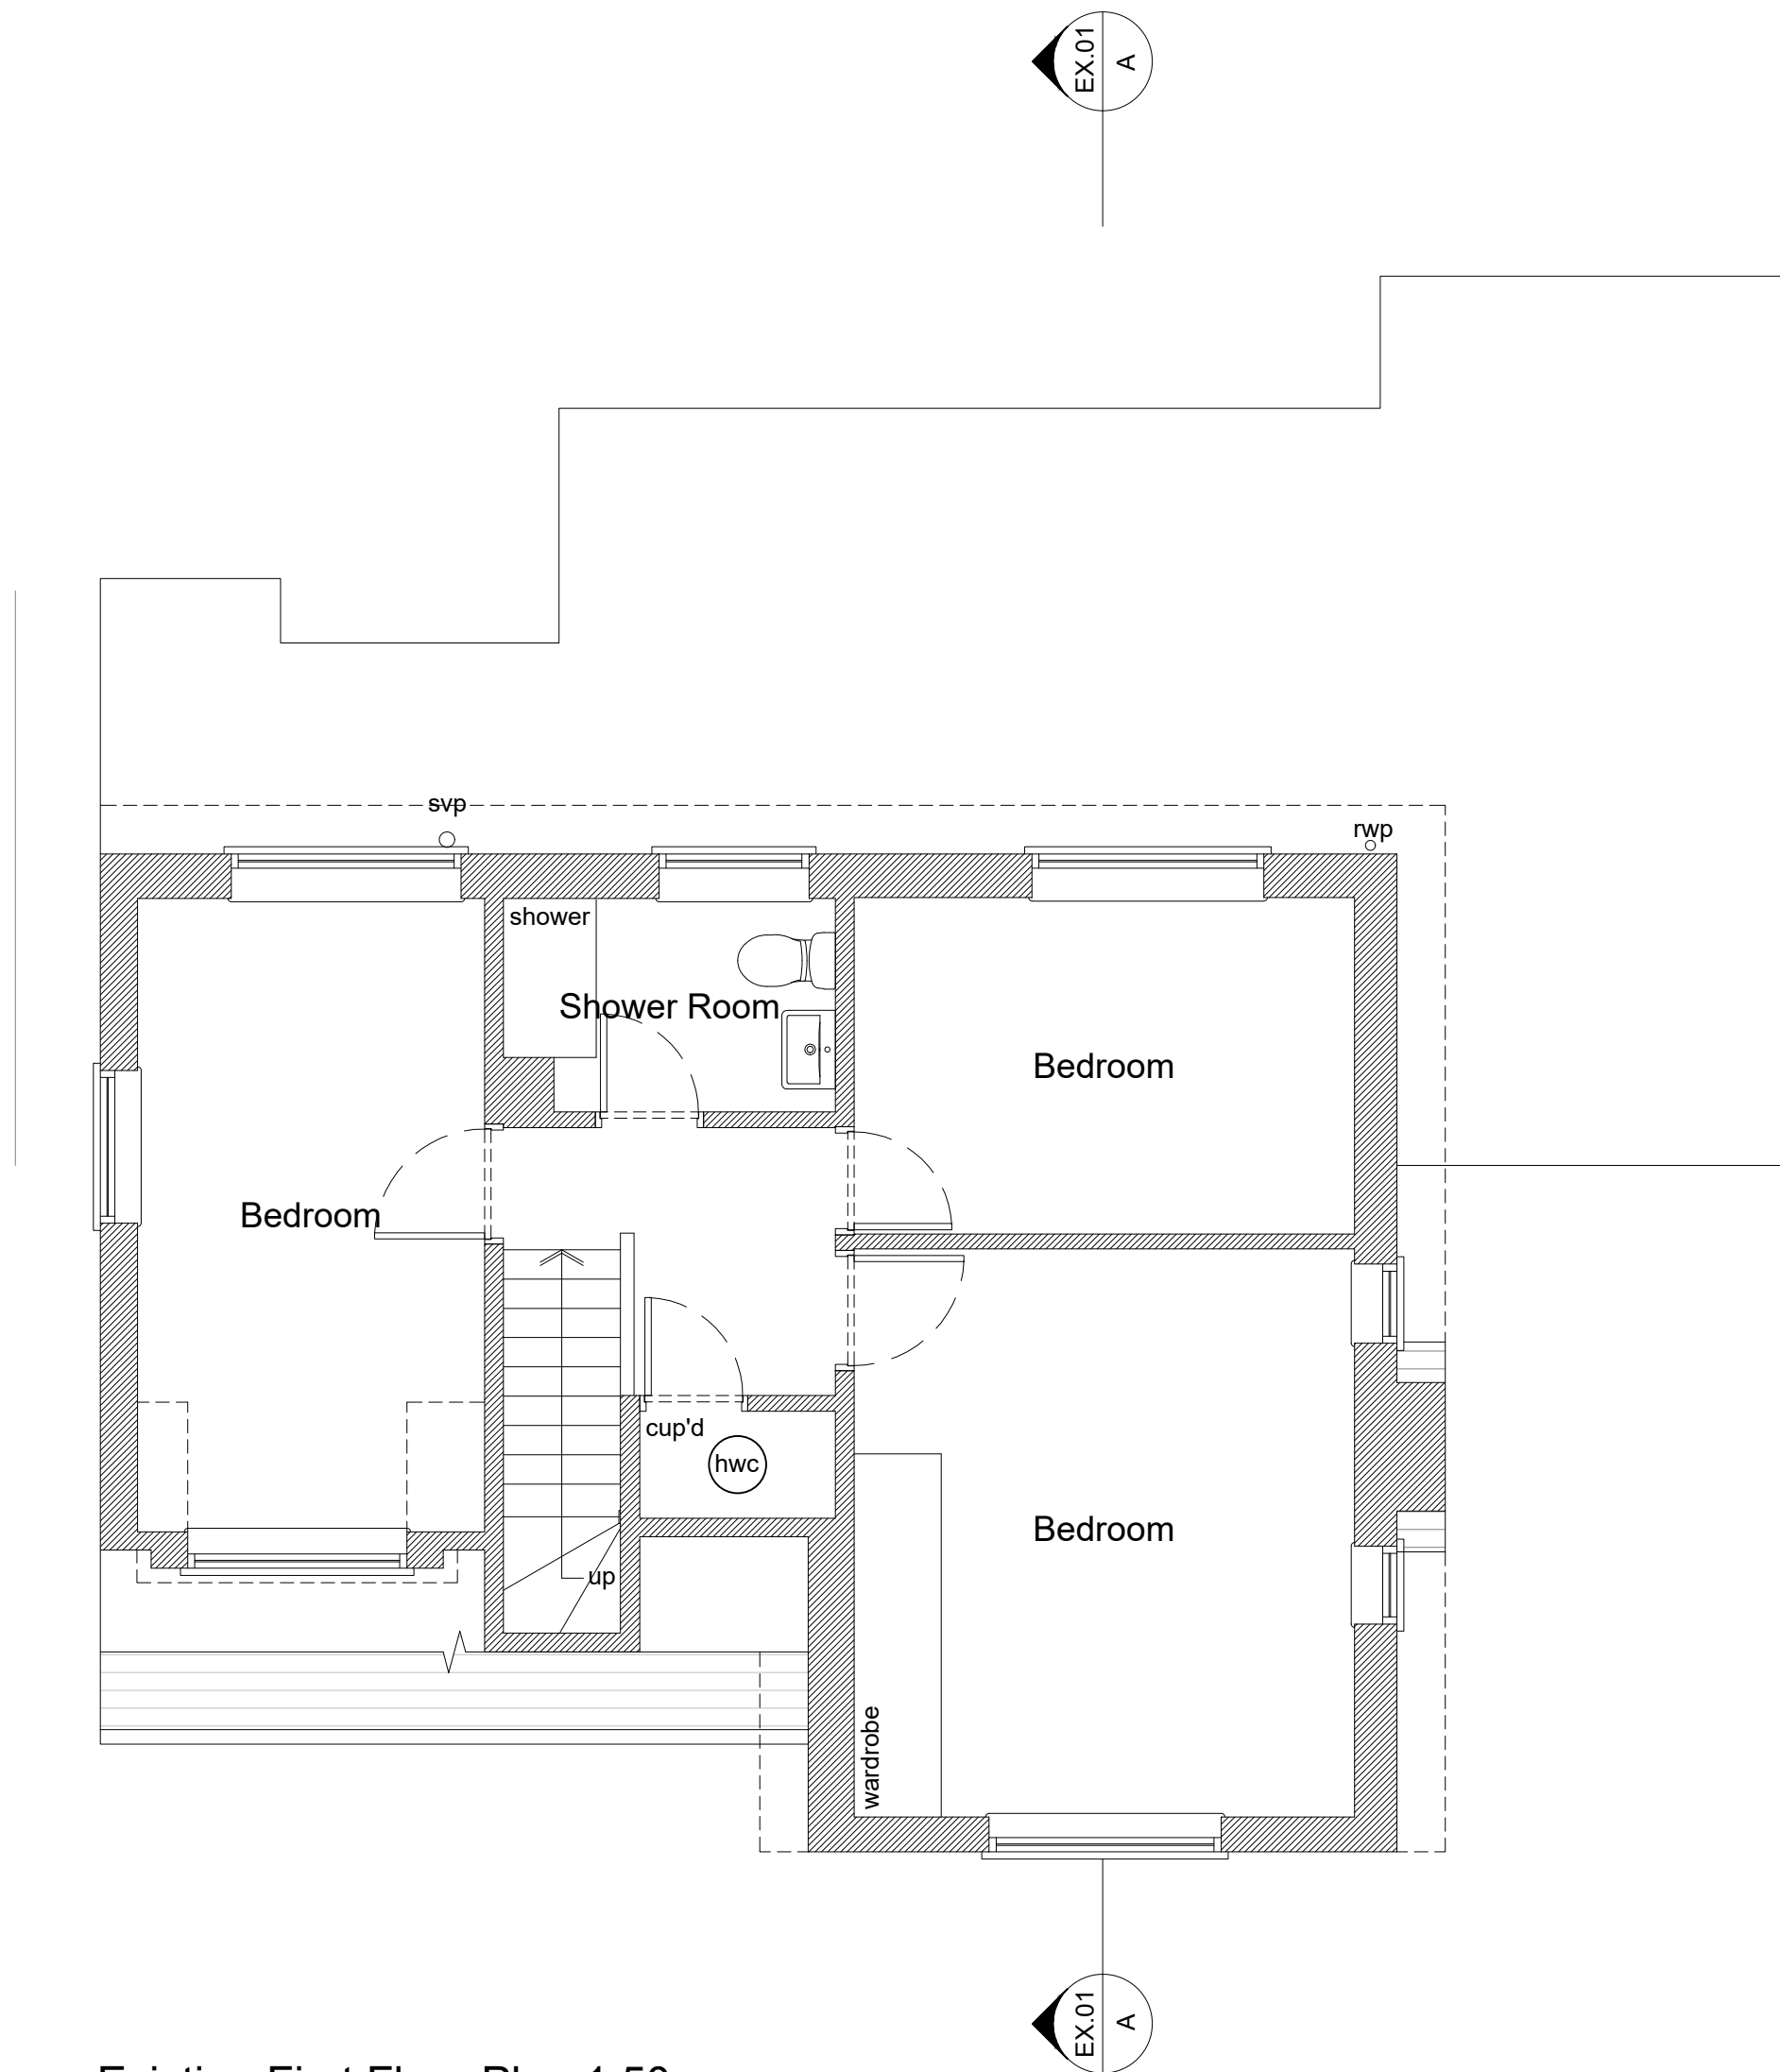

Existing First Floor Plan 1:50

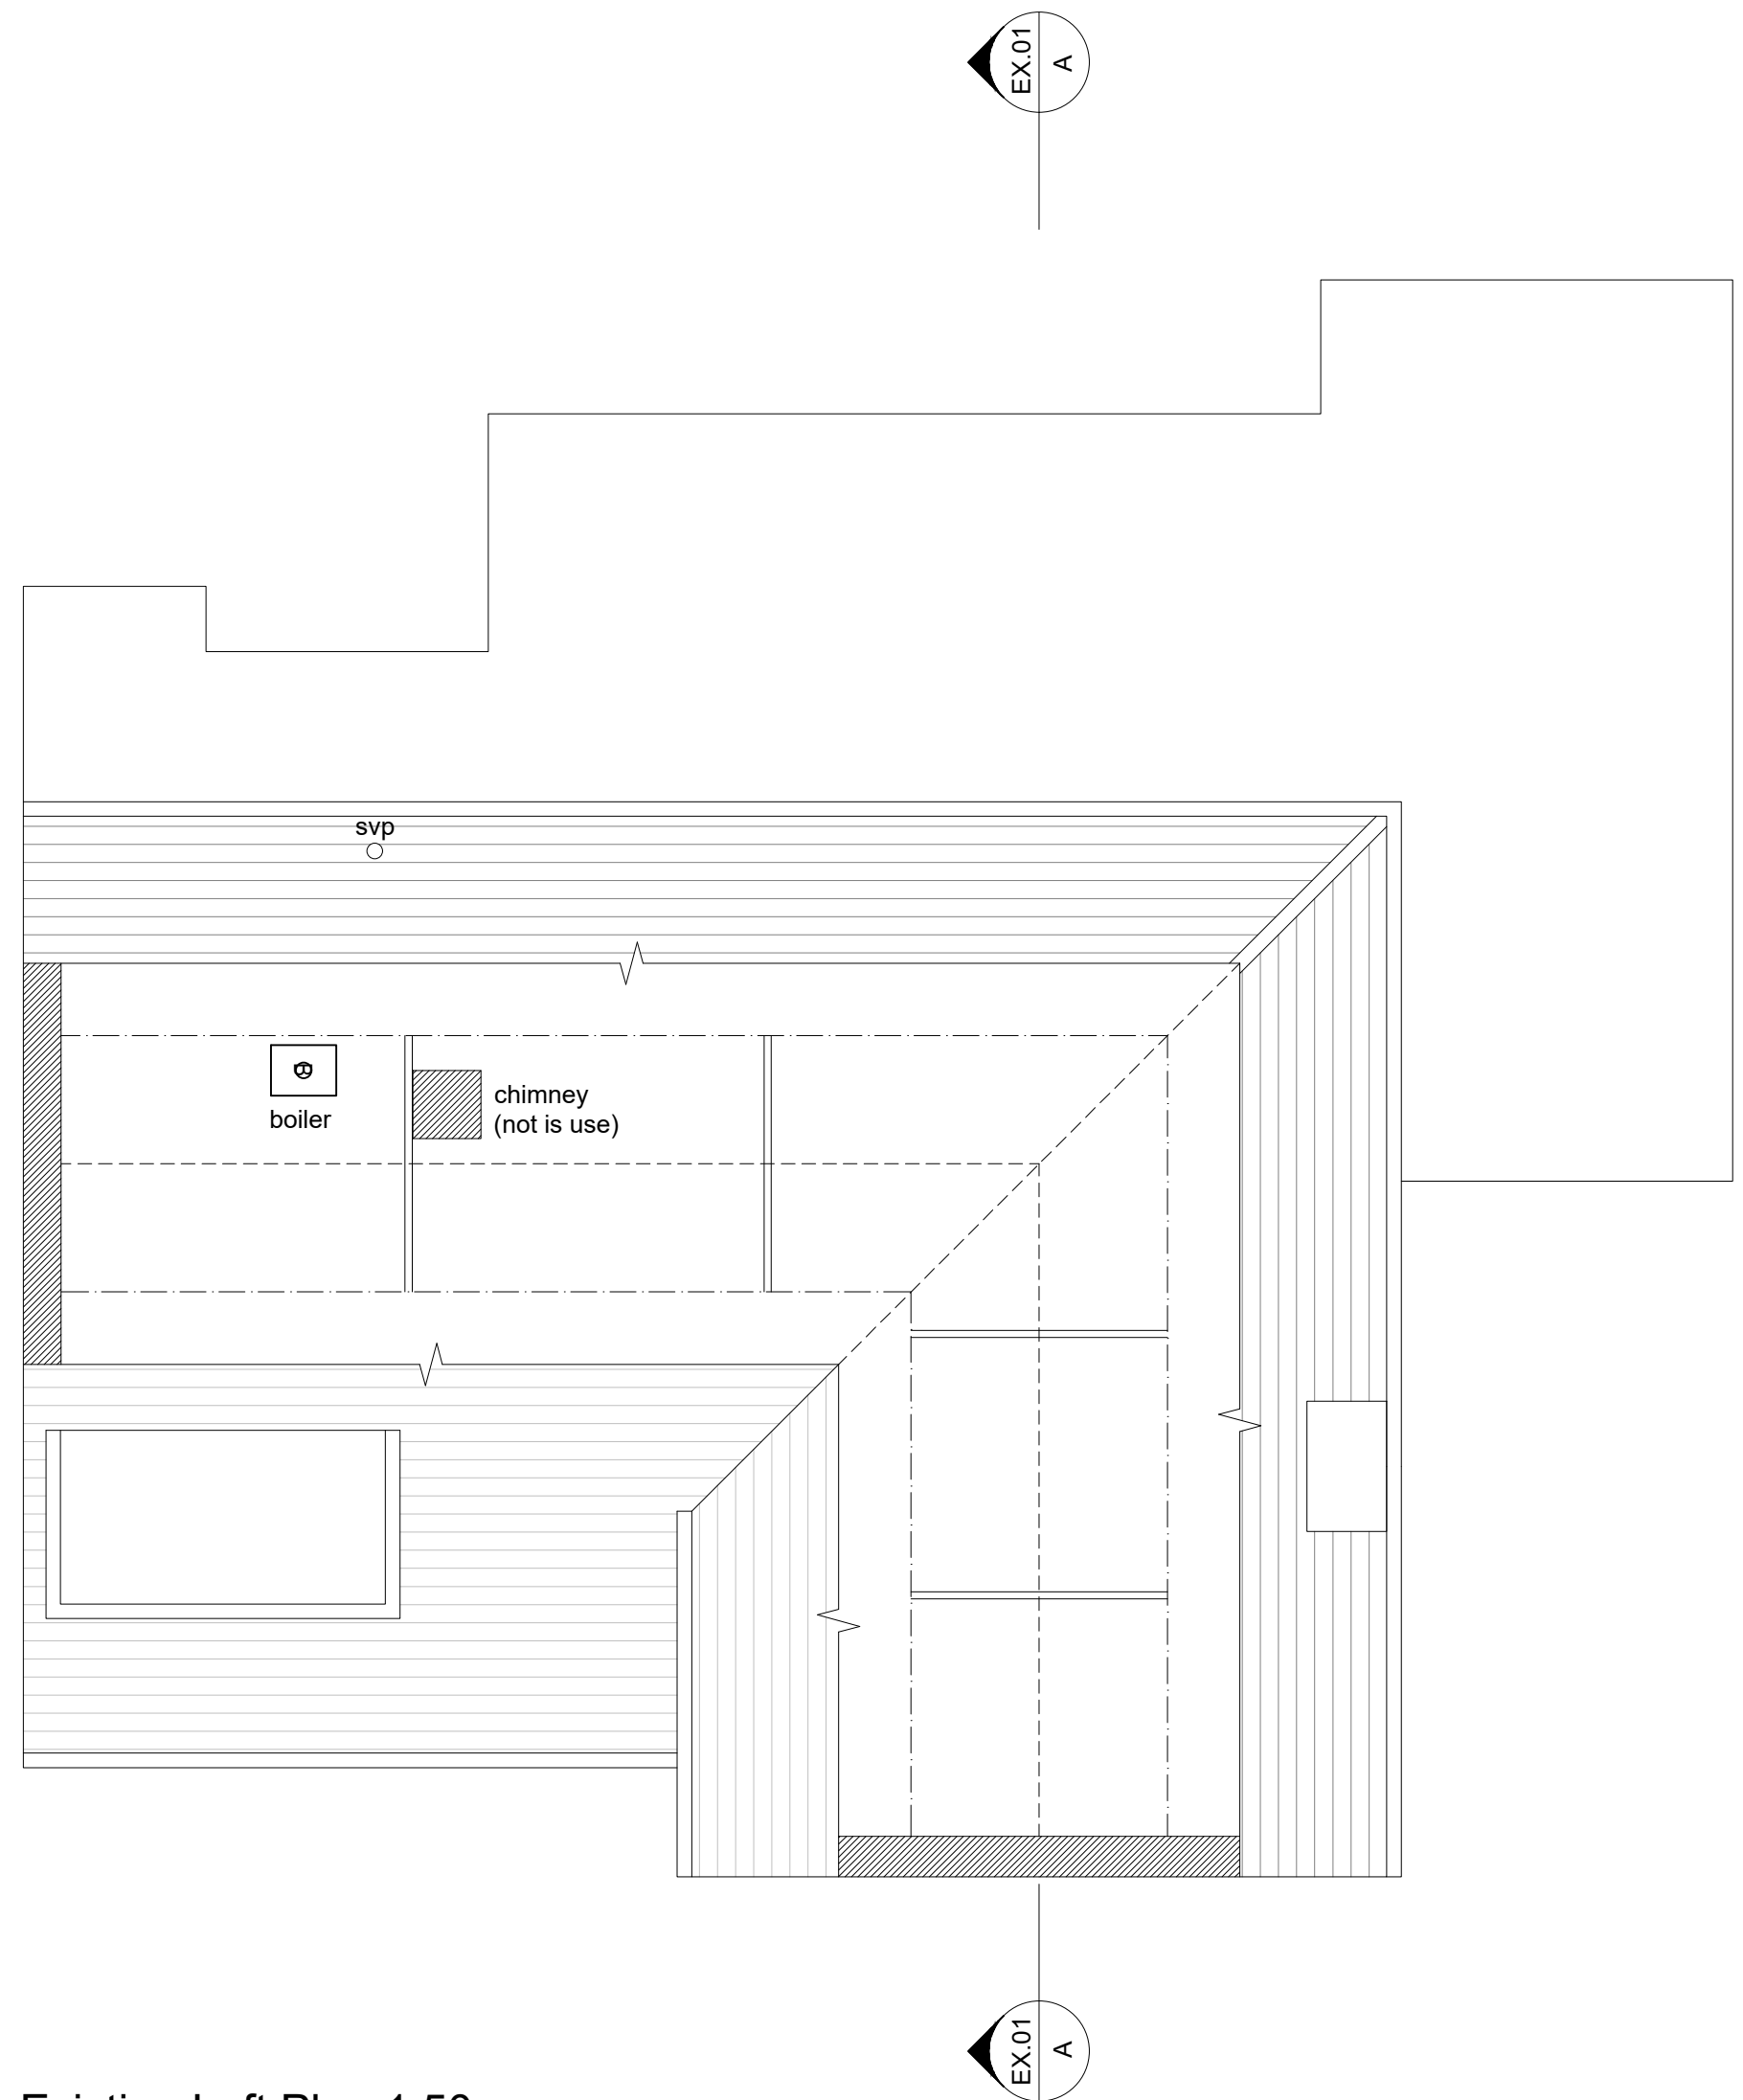

Existing Loft Plan 1:50

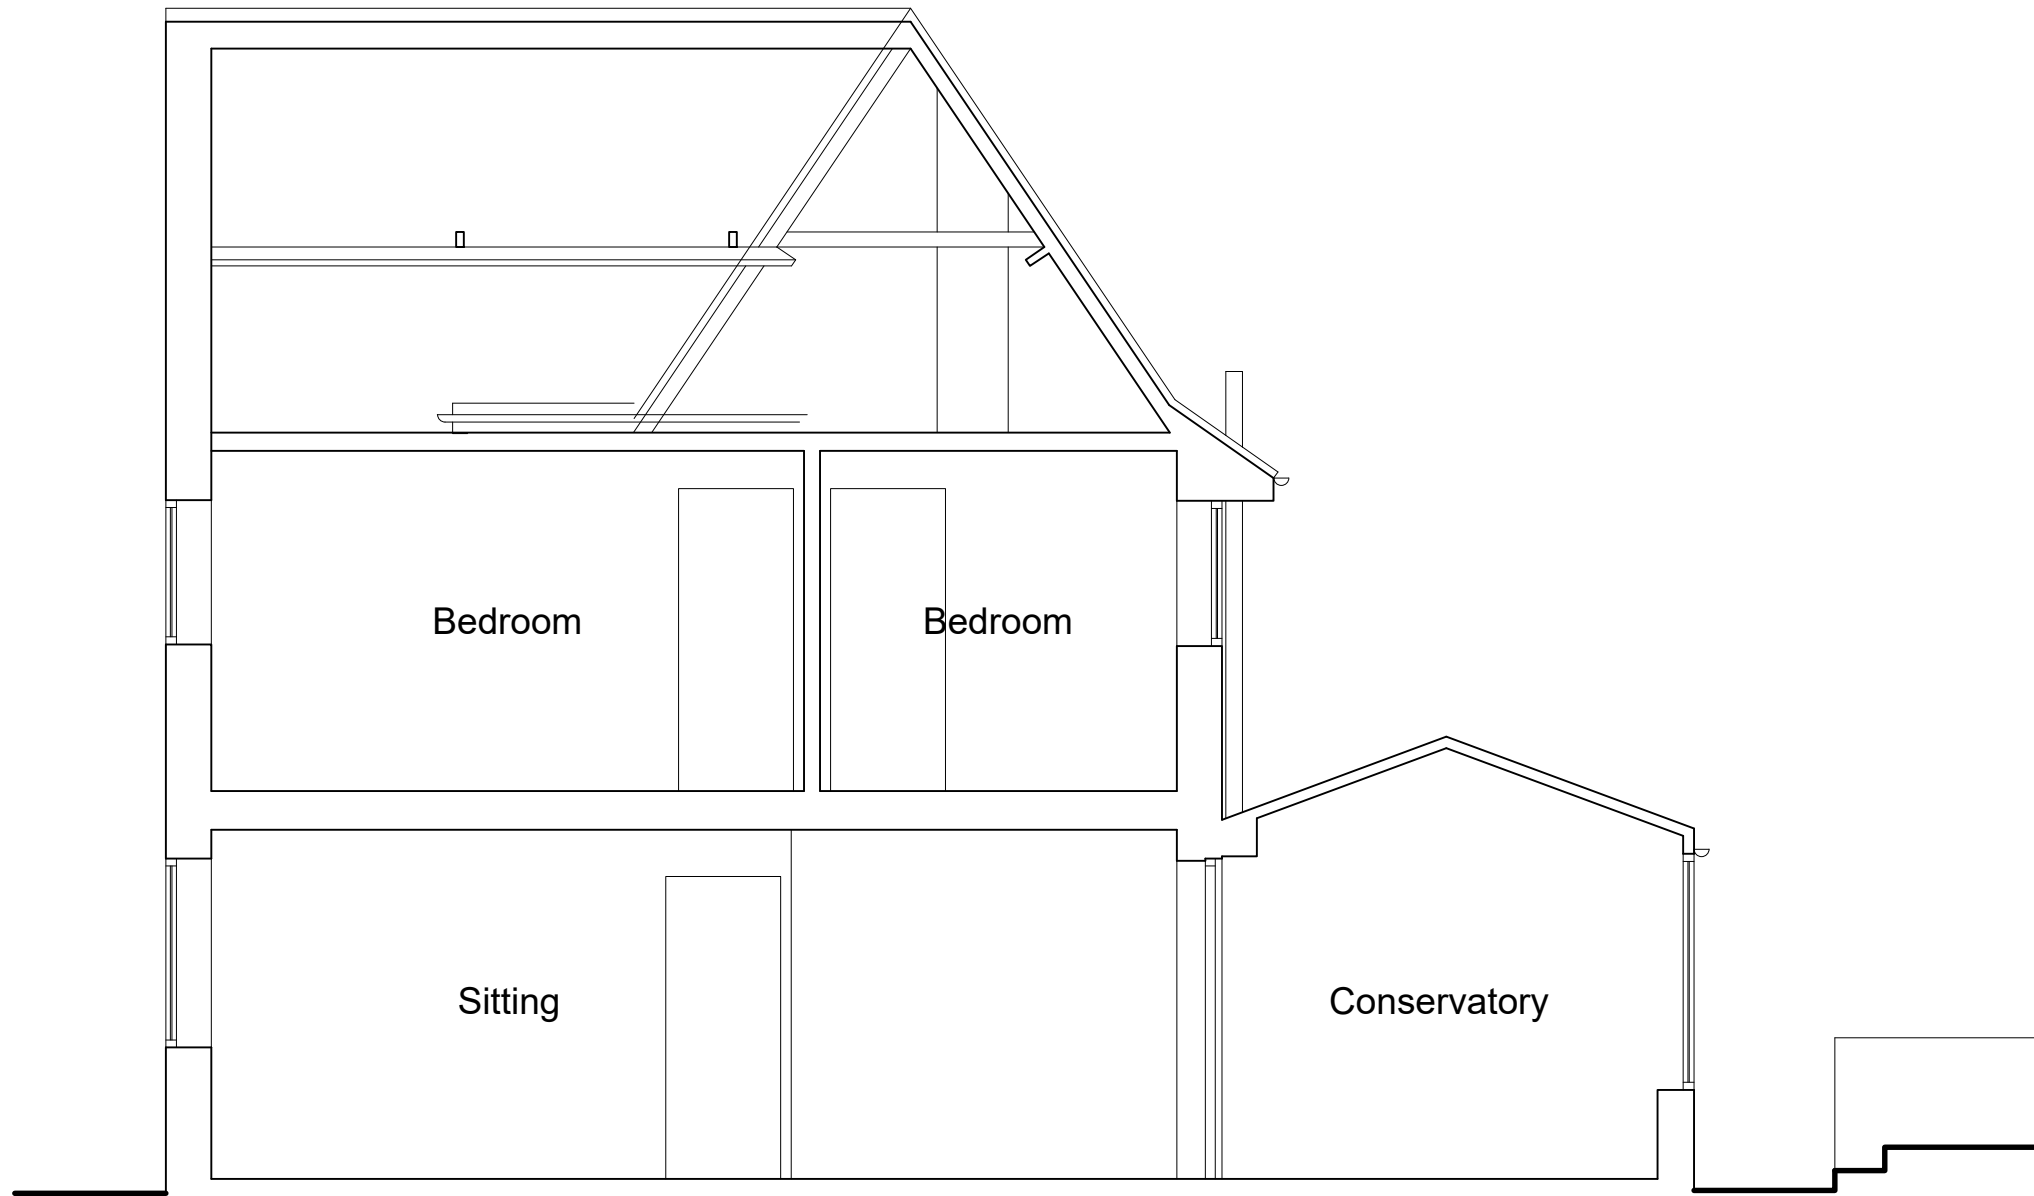


Existing Section A-A 1:50




Existing Front Elevation (South-West) 1:100



Existing Side Elevation (South-East) 1:100

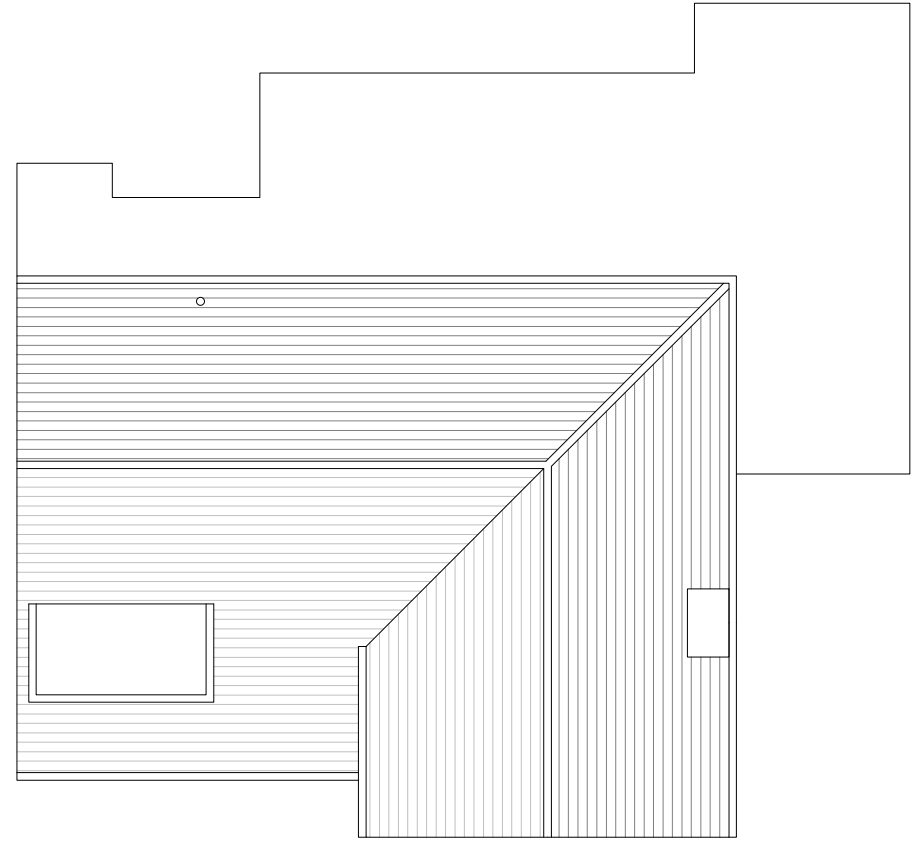



Existing Roof Plan 1:100

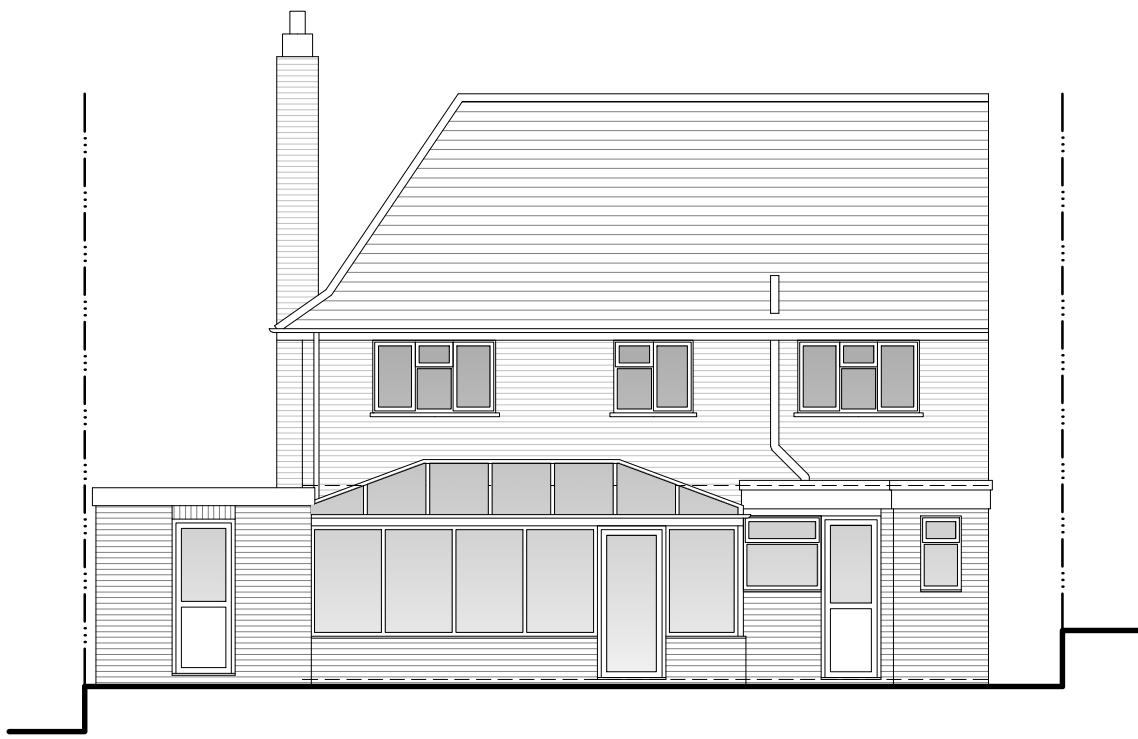

Existing Rear Elevation (North-East) 1:100



Existing Side Elevation (North-West) 1:100

  

TIMDEACON. architect		rev.	date	comment
timdeacon.architect@gmail.com				
client	Mr & Mrs Langford	dwg #	194.EX.01	
job	86 Harlands Road, Haywards Heath, West Sussex, RH16 1LS	dwg title	Existing Plans, Section and Elevations	
Do not scale off drawing unless solely for Planning purposes. Check all dimensions on site before work commences. All goods materials workmanship to conform with current building regulations BS5 and COPs. © Copyright Tim Deacon, Architect		scale	MEASURED SURVEY Varies @ A1	
		date	Feb' 2025	RIBA work stage