
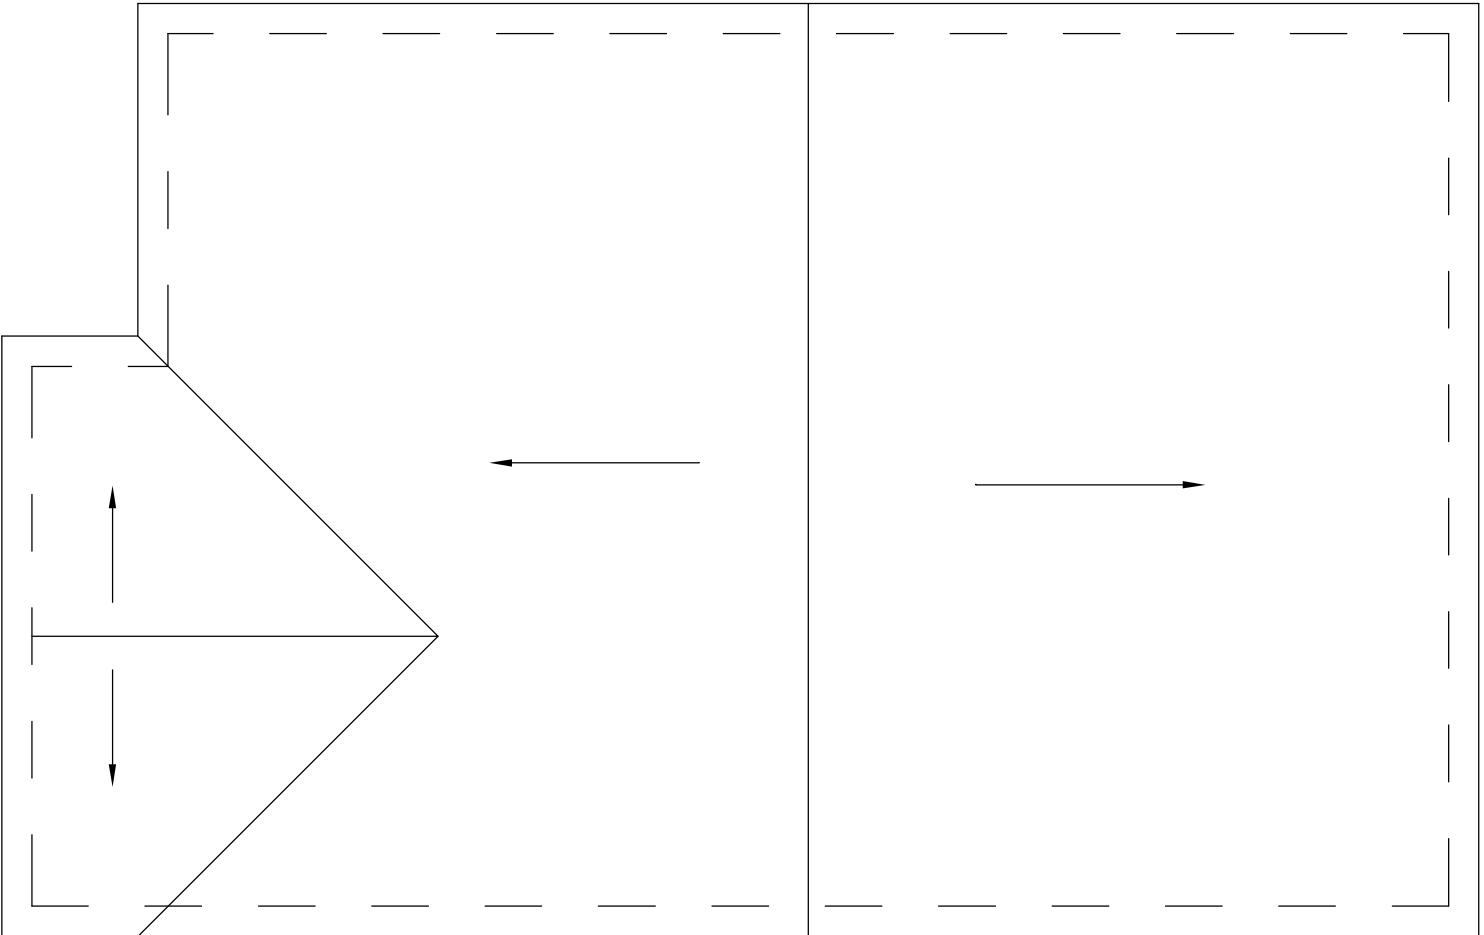
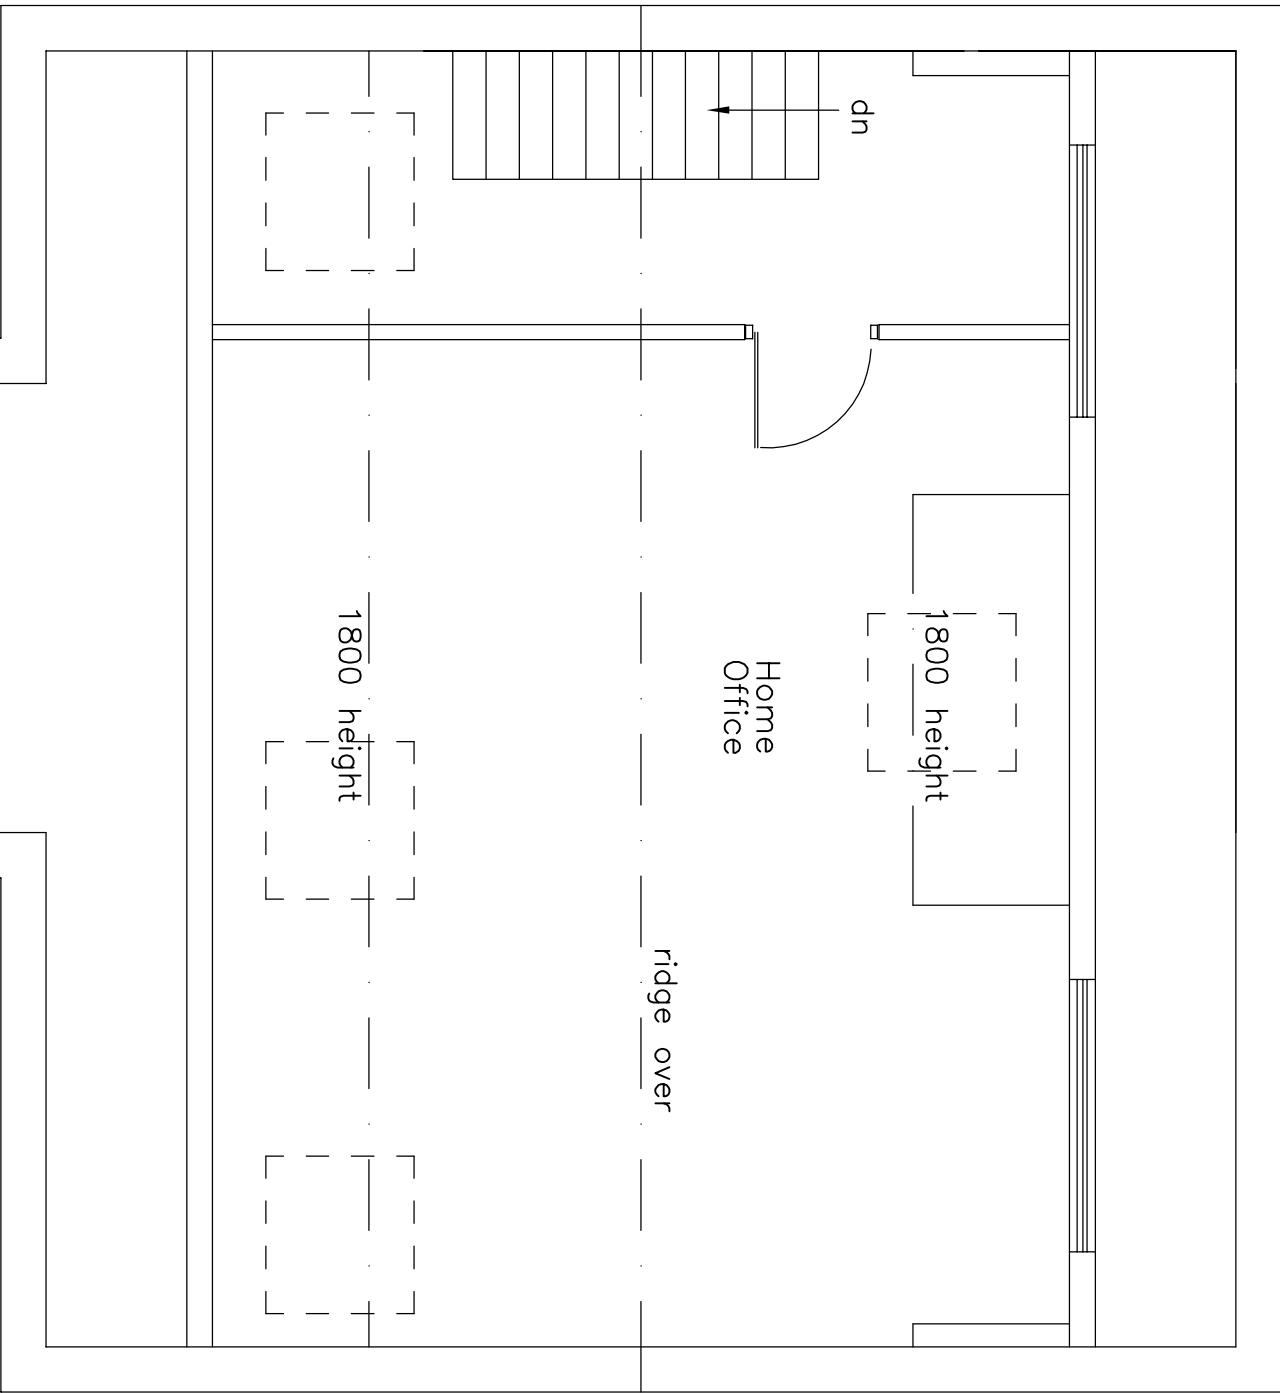
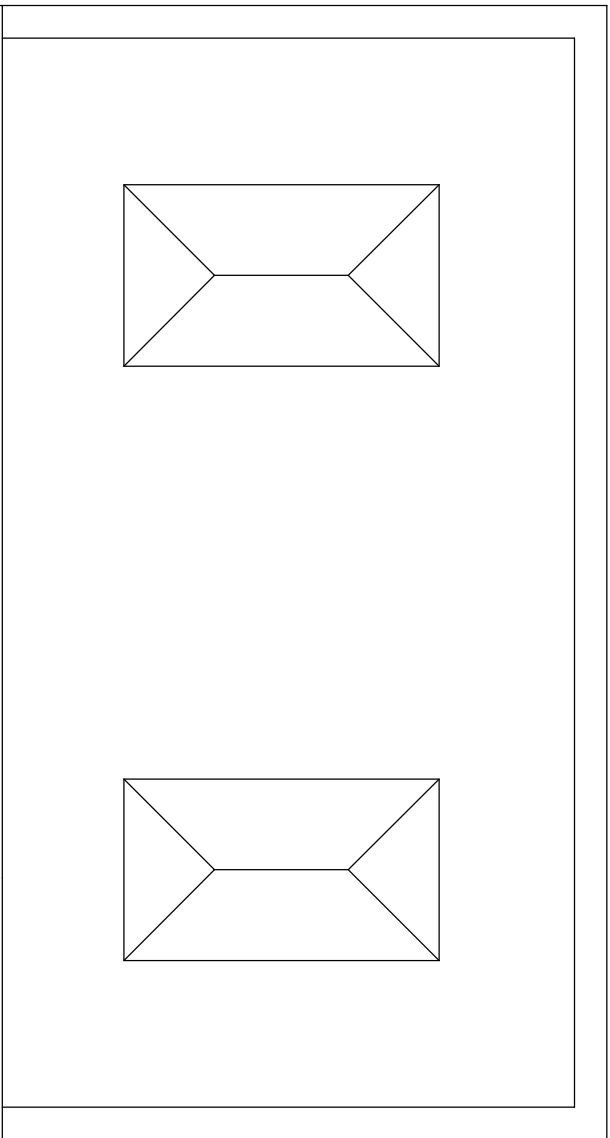
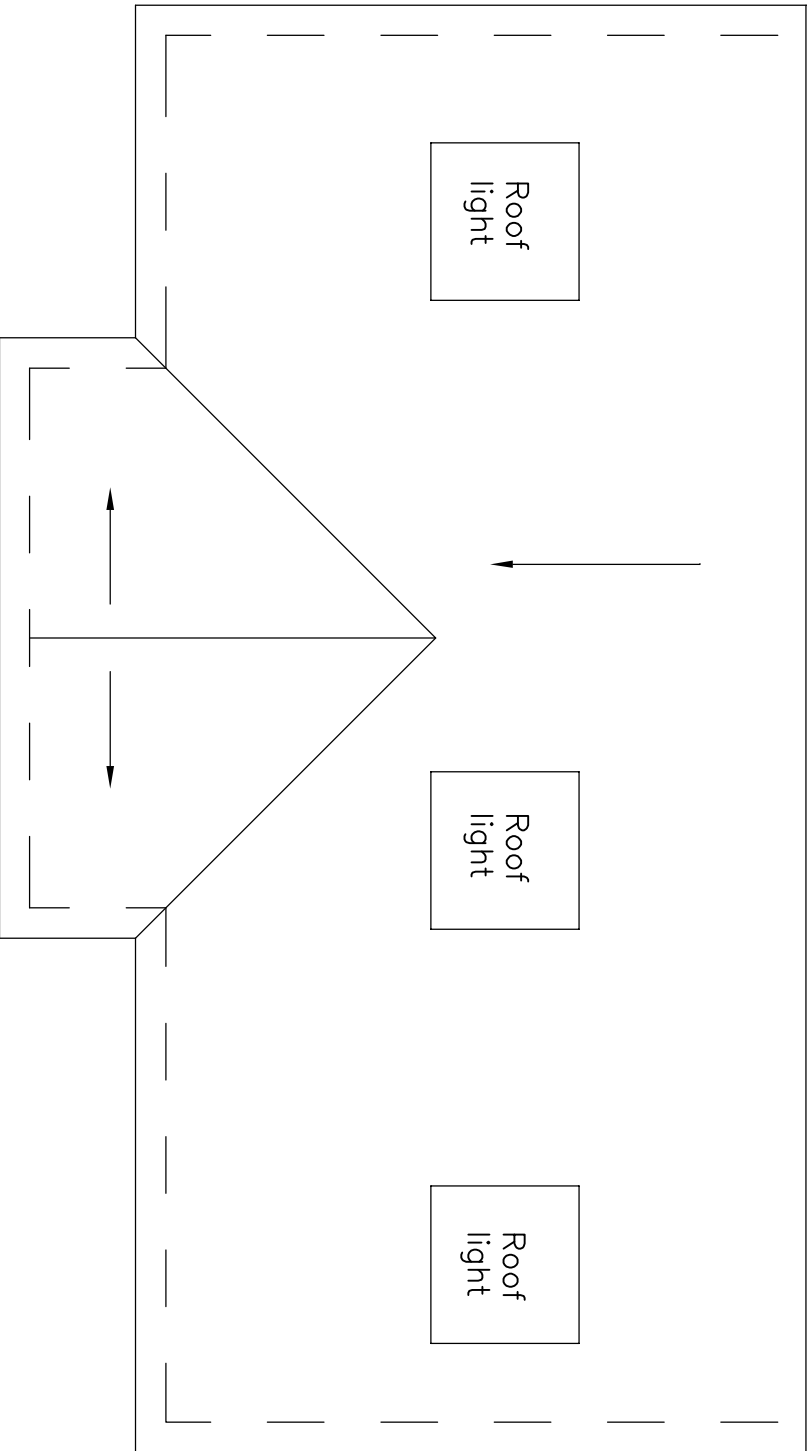
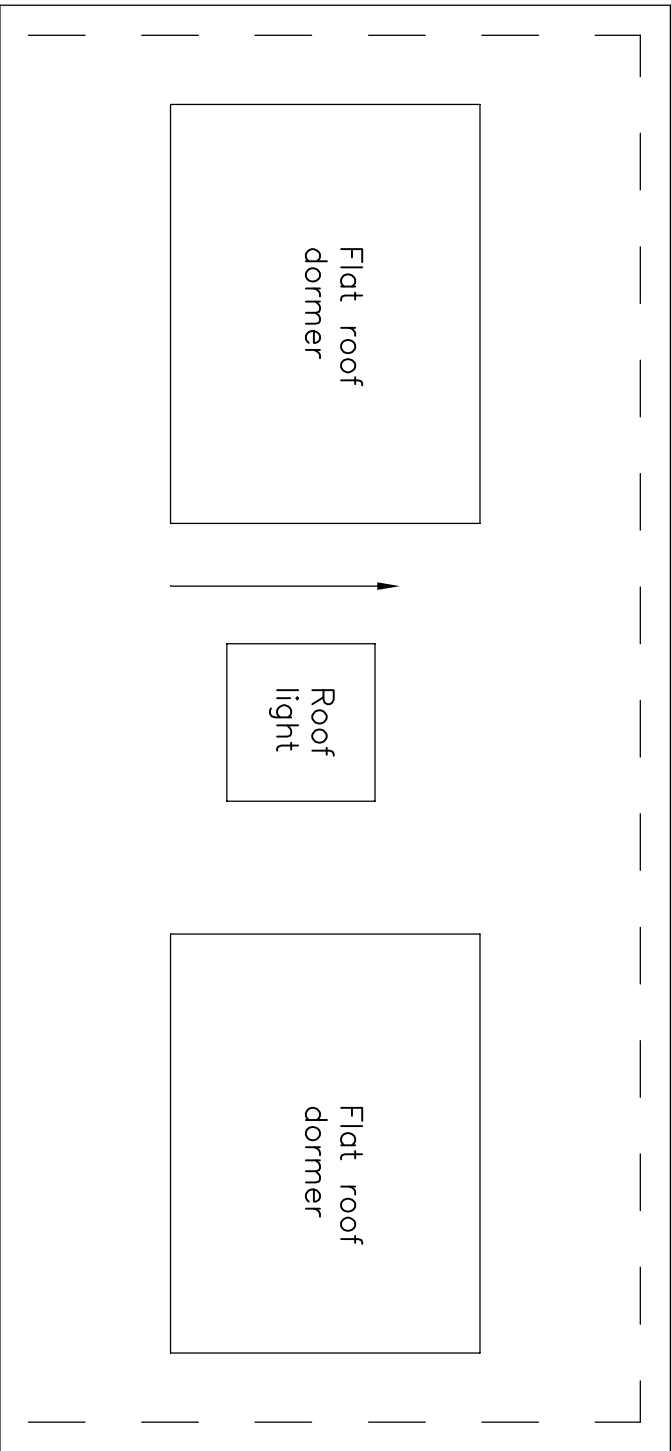


1:50 Scale Bar

PLANNING DRAWING

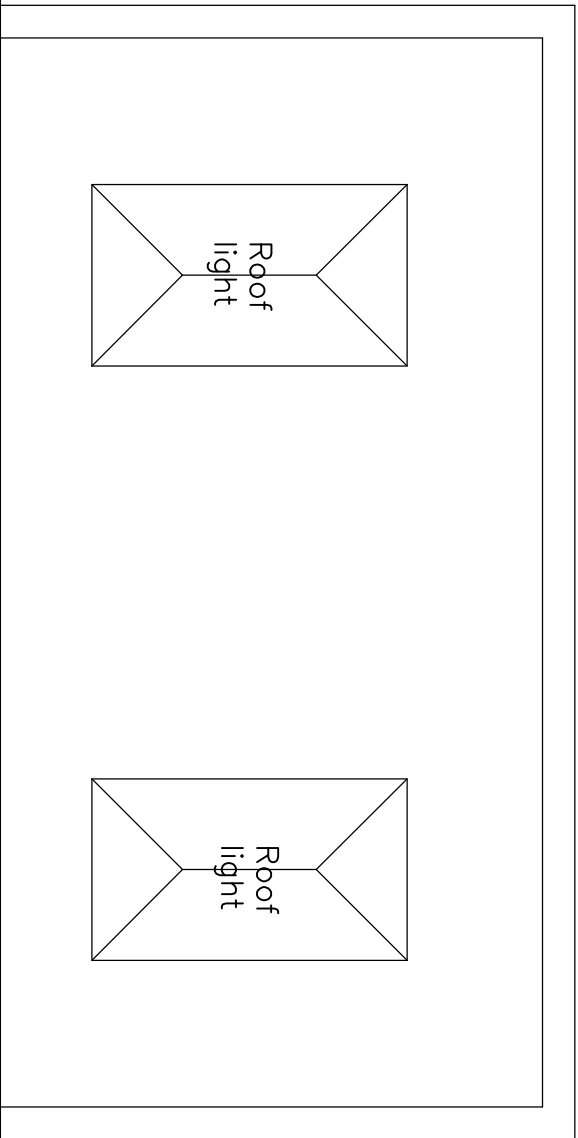

Existing Roof Plan

Rev A Drawing updated Mar '25

Mulbury Designs Ltd

Honeywood House  
The Drive  
Maresfield Park  
Maresfield  
East Sussex  
TN22 2HA  
Tel: 01825 760967  
Email: mulburymdesigns@hotmail.co.uk

CLIENT:  
Dan & Gem Parr

TITLE:  
Existing & Proposed Roof  
Plans & Second floor Plan

PROJECT:  
Proposed Single Storey Rear  
Addition, Two Storey Side  
Addition & Loft Conversion at:  
16, Daynes Way  
Burgess Hill, RH15 9RH

SCALE: 1:50 @ A2 DATE: Mar 2025

DWG NO. 5 REV. A

Proposed Roof Plan

Proposed Second Floor Plan