

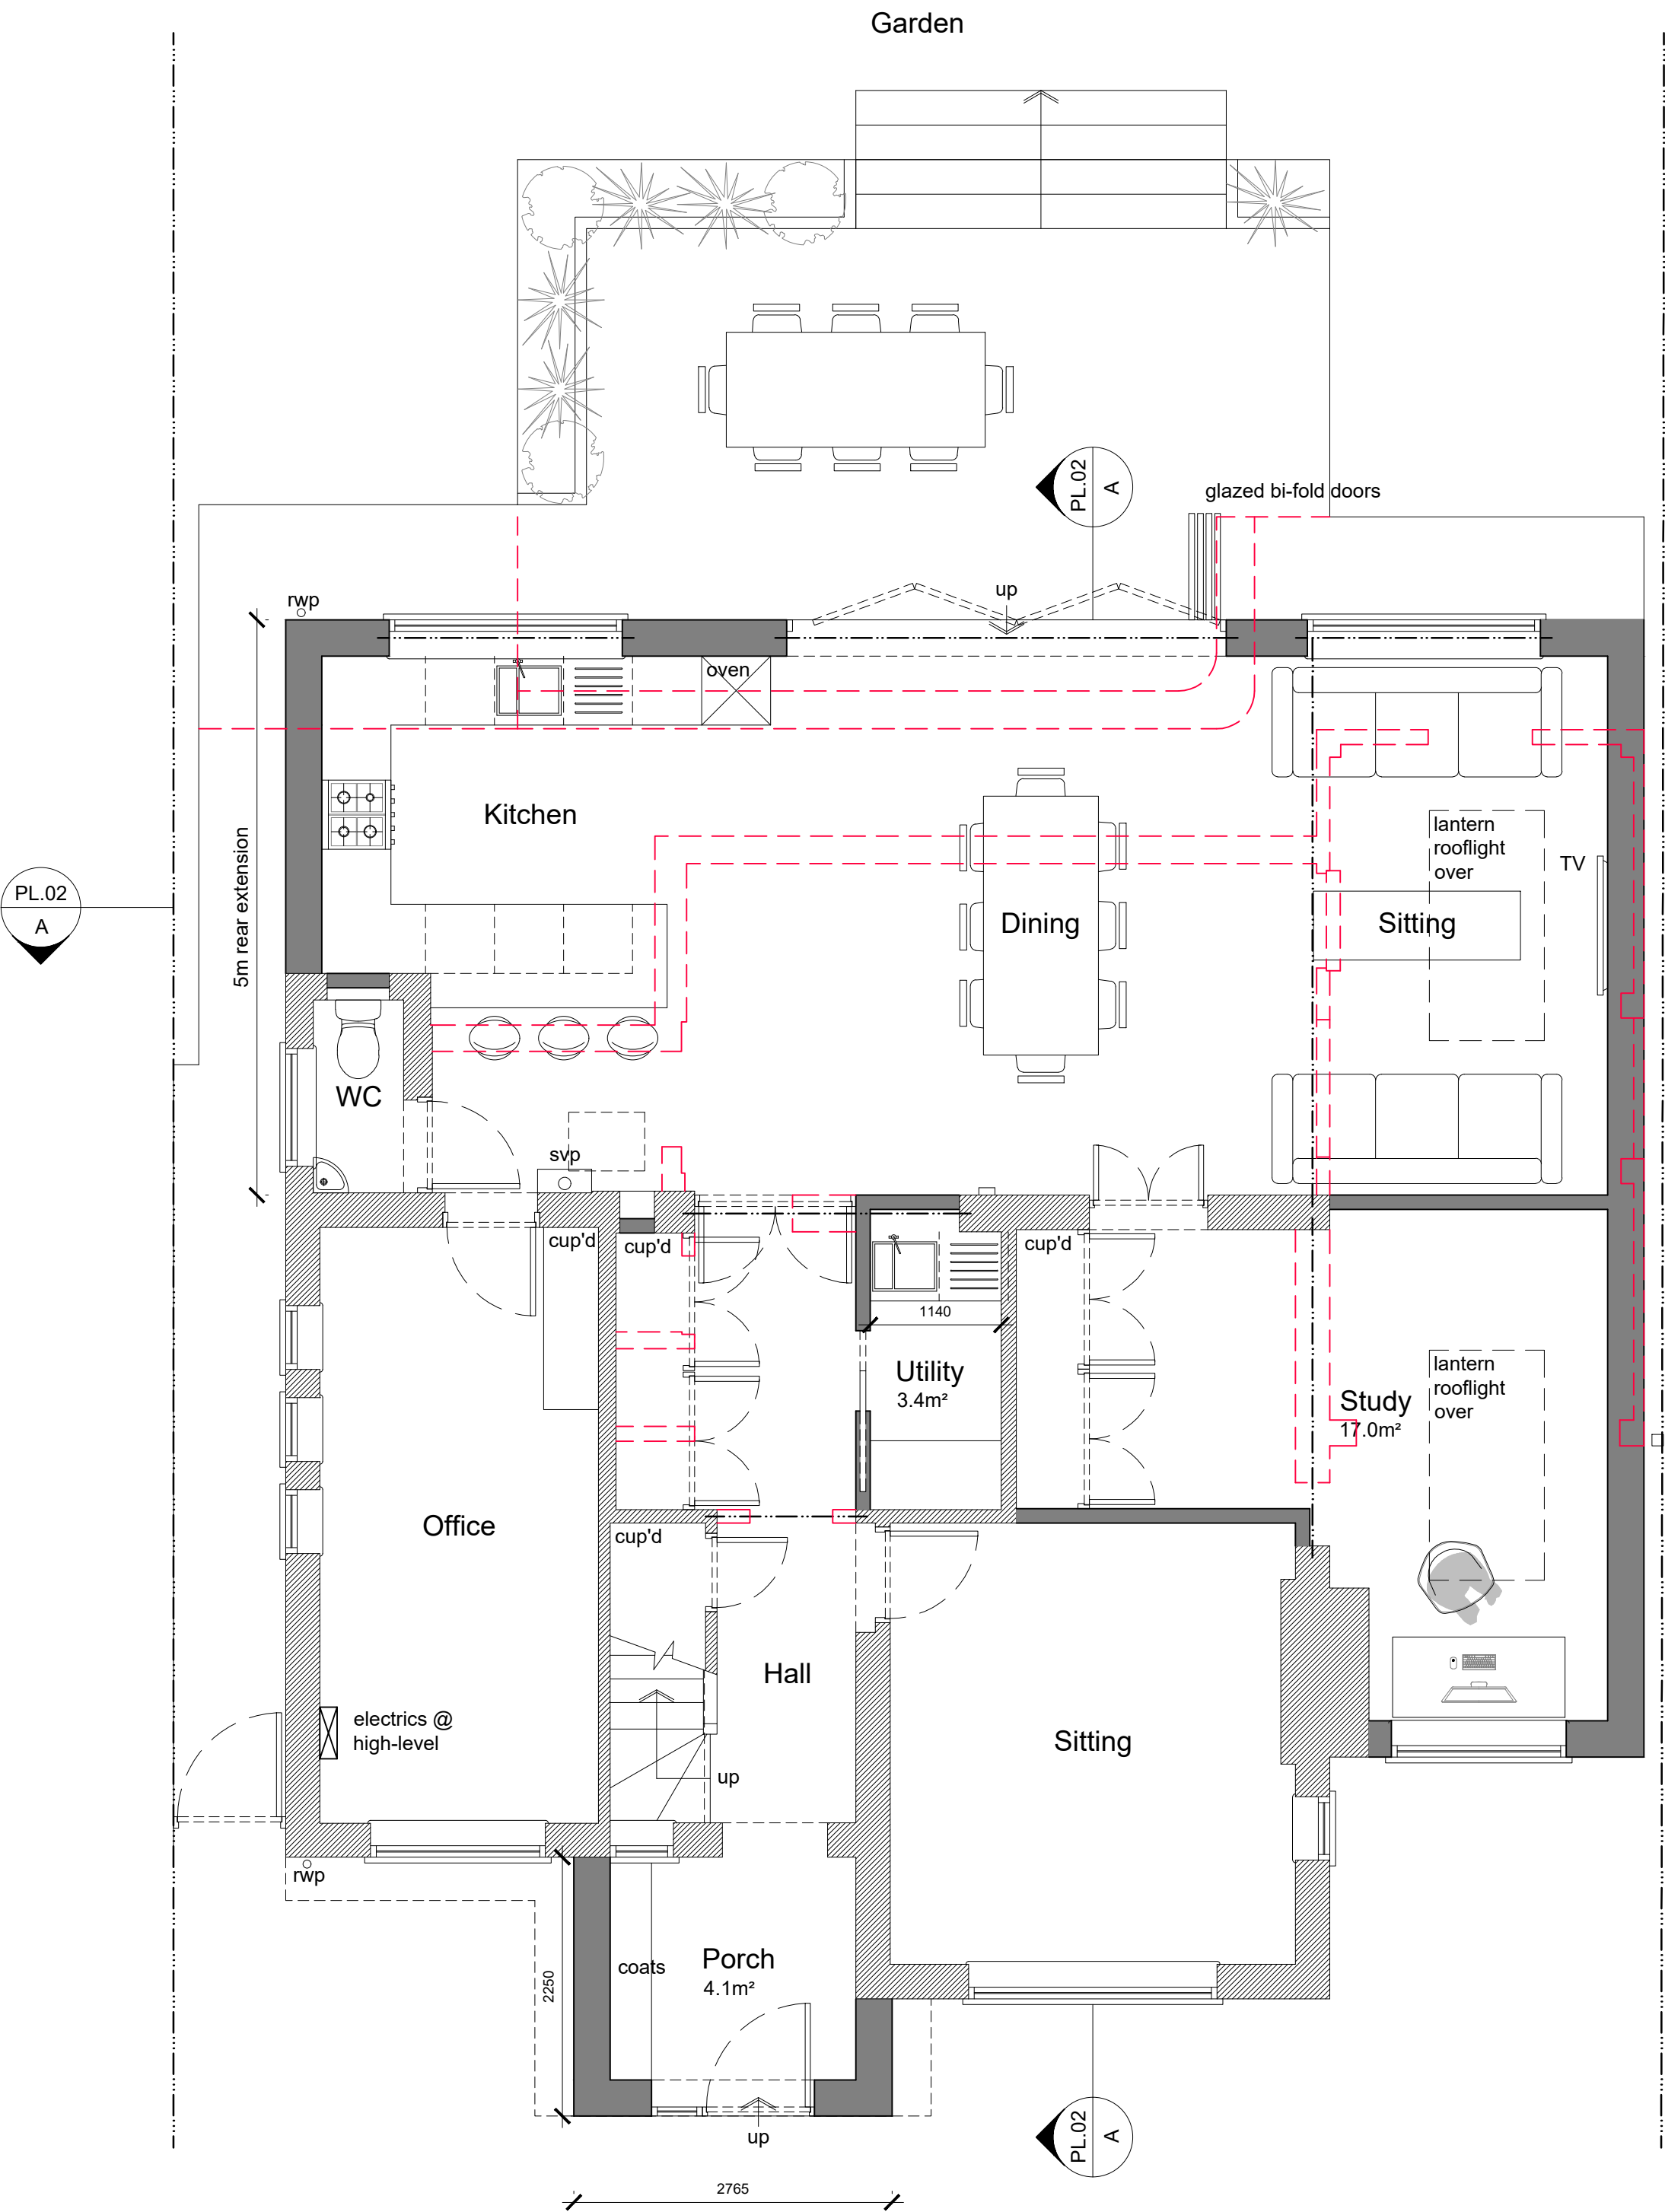


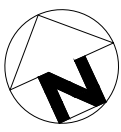

Proposed Ground Floor Plan 1:50


69.3m² rear and side extension; 5.8m² front extension (porch)

 

Scale In Metres




I.C. approx. position

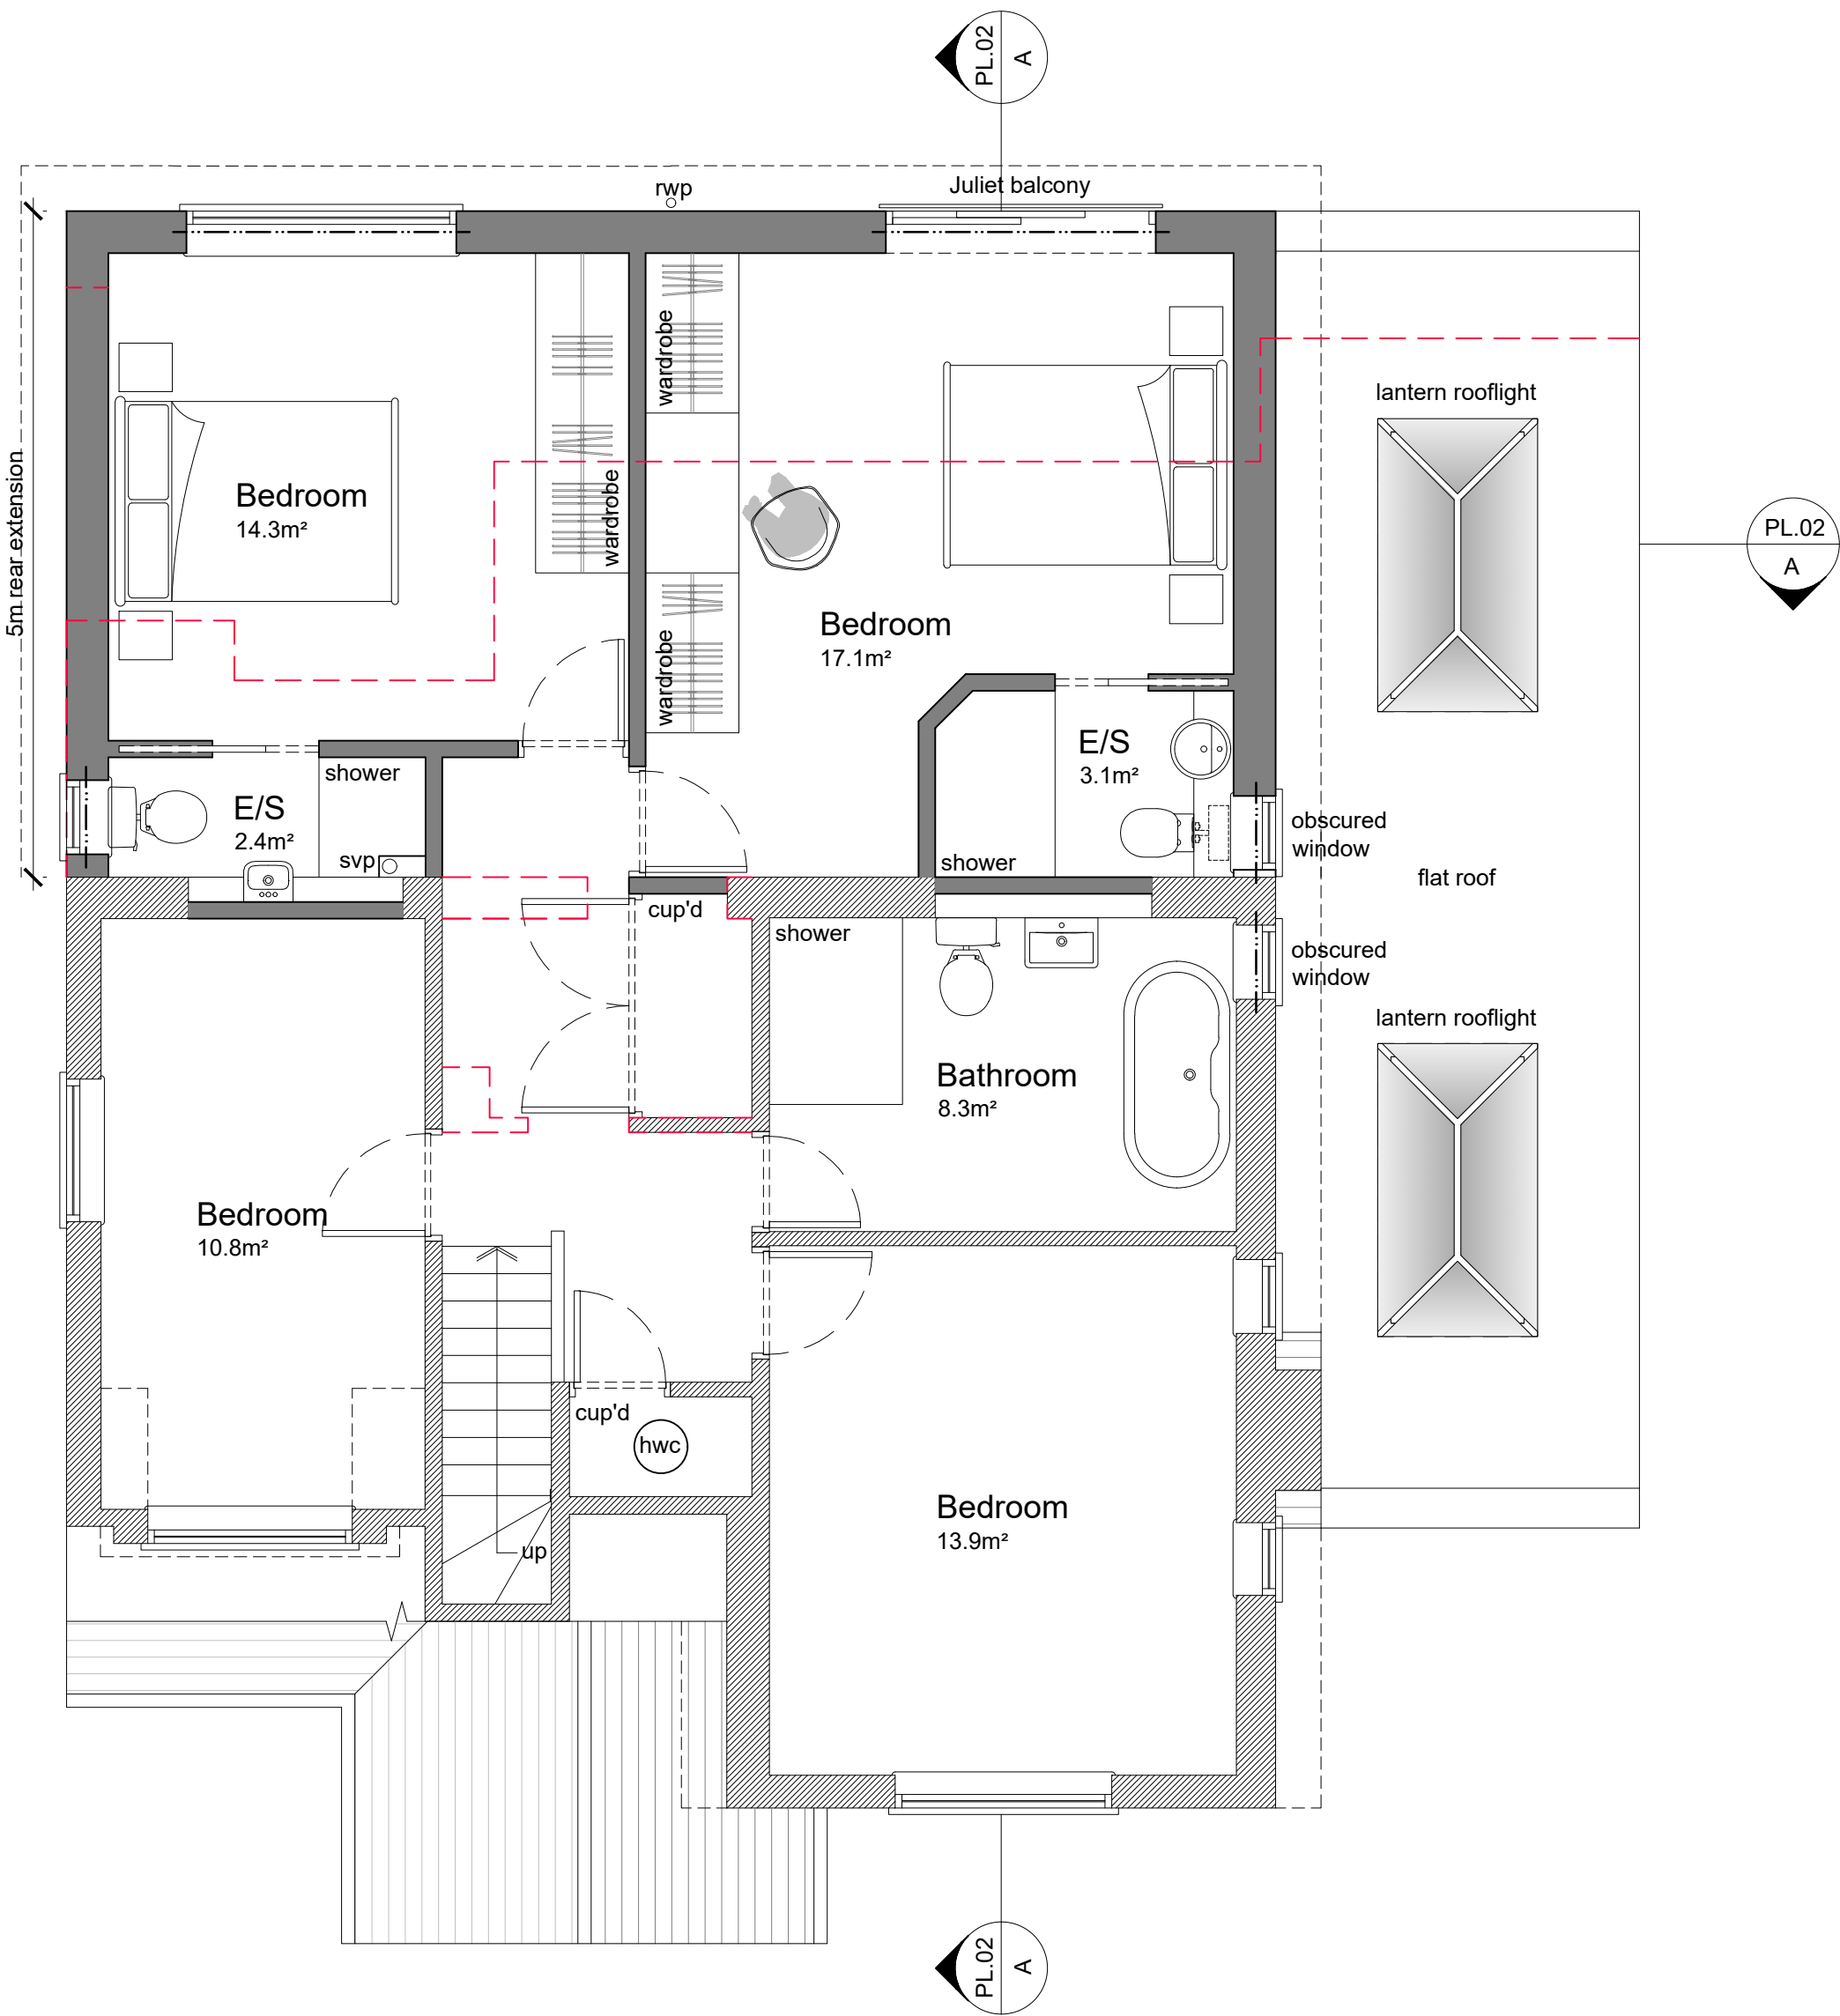


Proposed First Floor Plan 1:50

- Existing Walls
- Proposed Walls
- Demolition
- New Structure

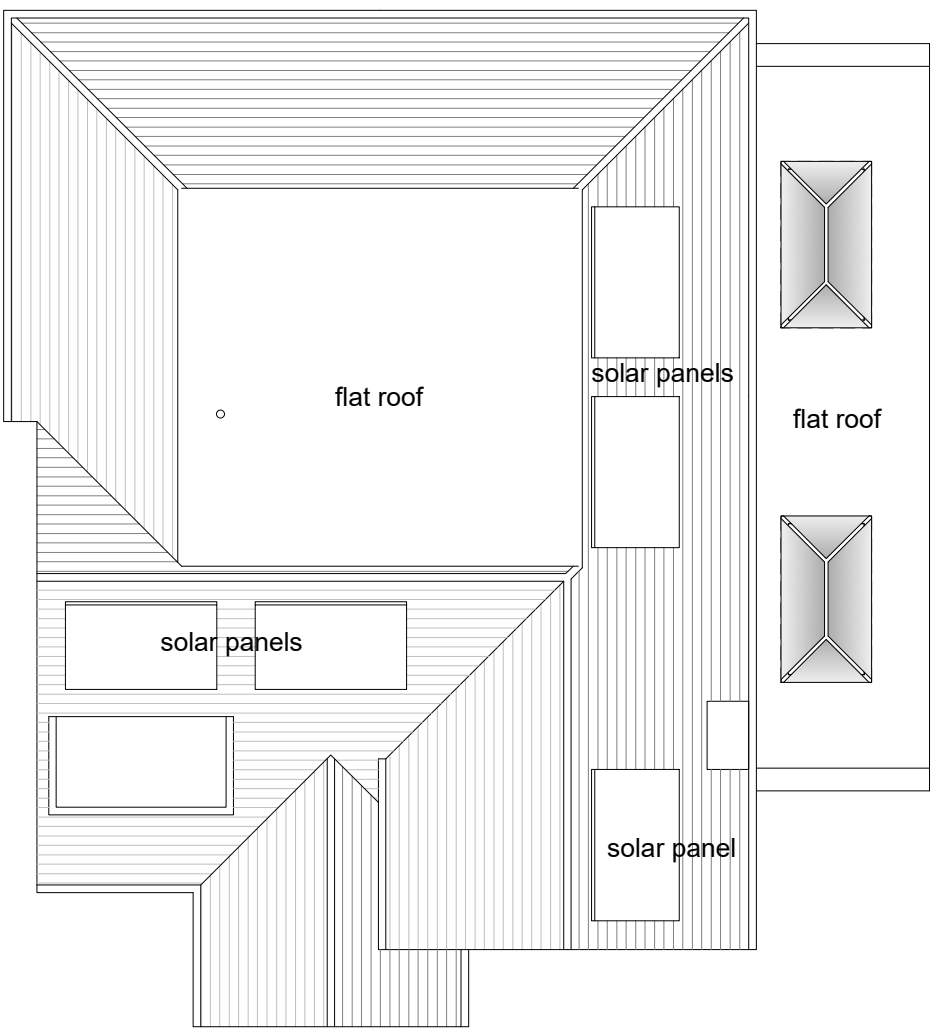

Proposed Roof Plan 1:100

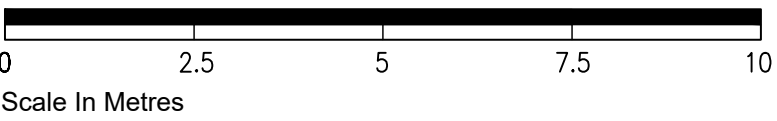

Scale In Metres

TIM DEACON.
architect

timdeacon.architect@gmail.com

client Mr & Mrs Langford
job 86 Harlands Road,
Haywards Heath,
West Sussex,
RH16 1LS

Do not scale off drawing unless solely for Planning purposes.
Check all dimensions on site before work commences.
All goods materials workmanship to conform with current building regulations BS5 and CDPs.
© Copyright Tim Deacon, Architect

rev. date comment
amendments

dwg # 194.PL.01

dwg title Proposed Plans

PLANNING

scale 1:50 & 1:100 @ A1

date March 2025 RIBA work stage D