



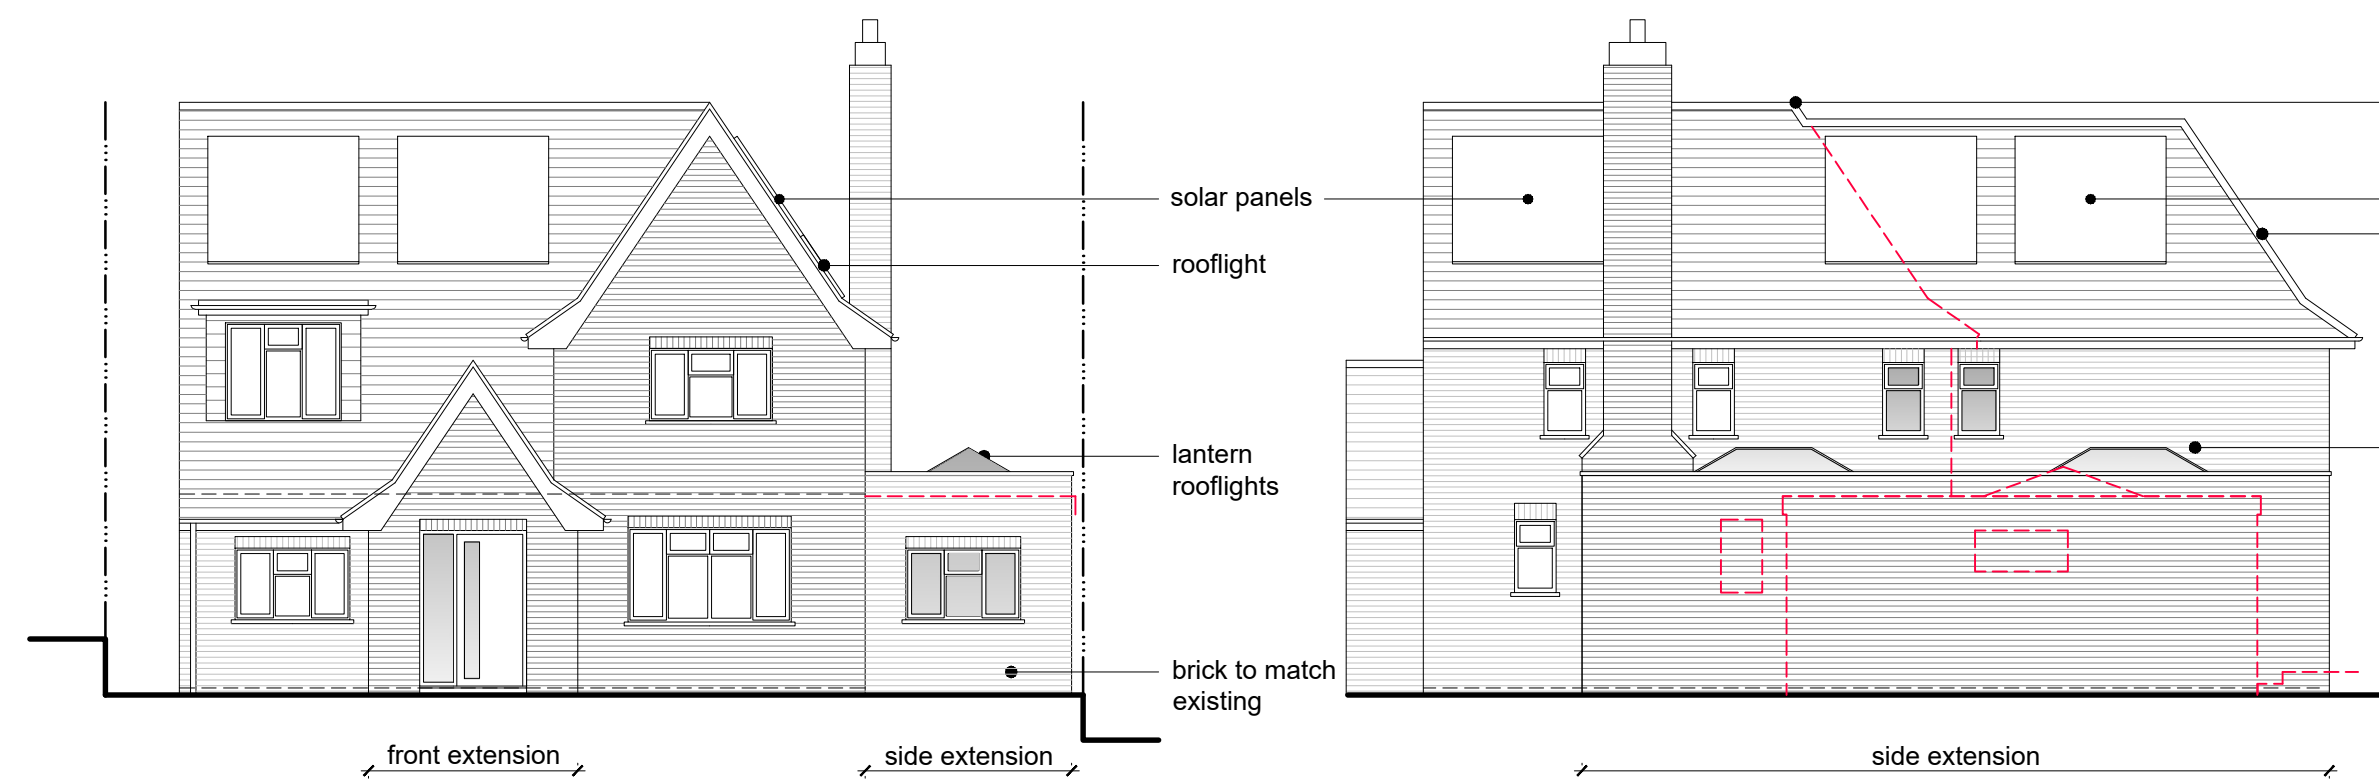



Proposed Front Elevation (South-West) 1:100

Proposed Side Elevation (South-East) 1:100

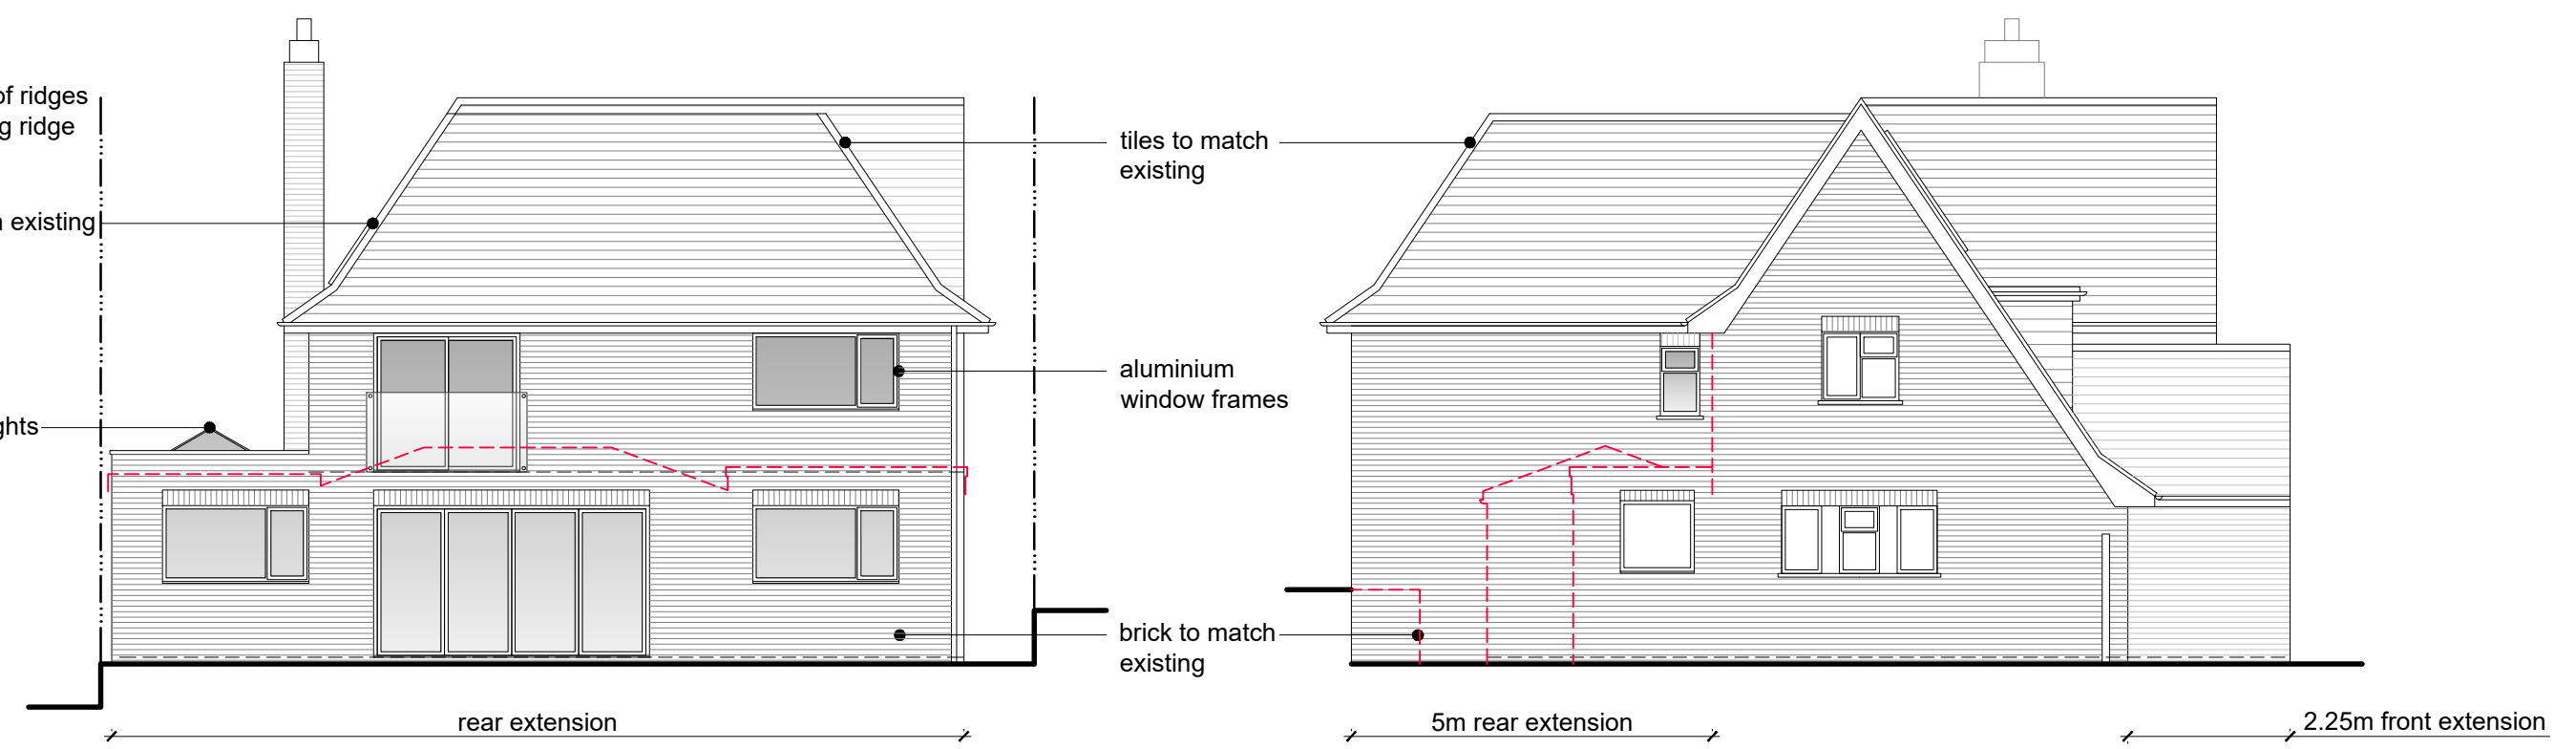


Proposed Rear Elevation (North-East) 1:100


Proposed Side Elevation (North-West) 1:100

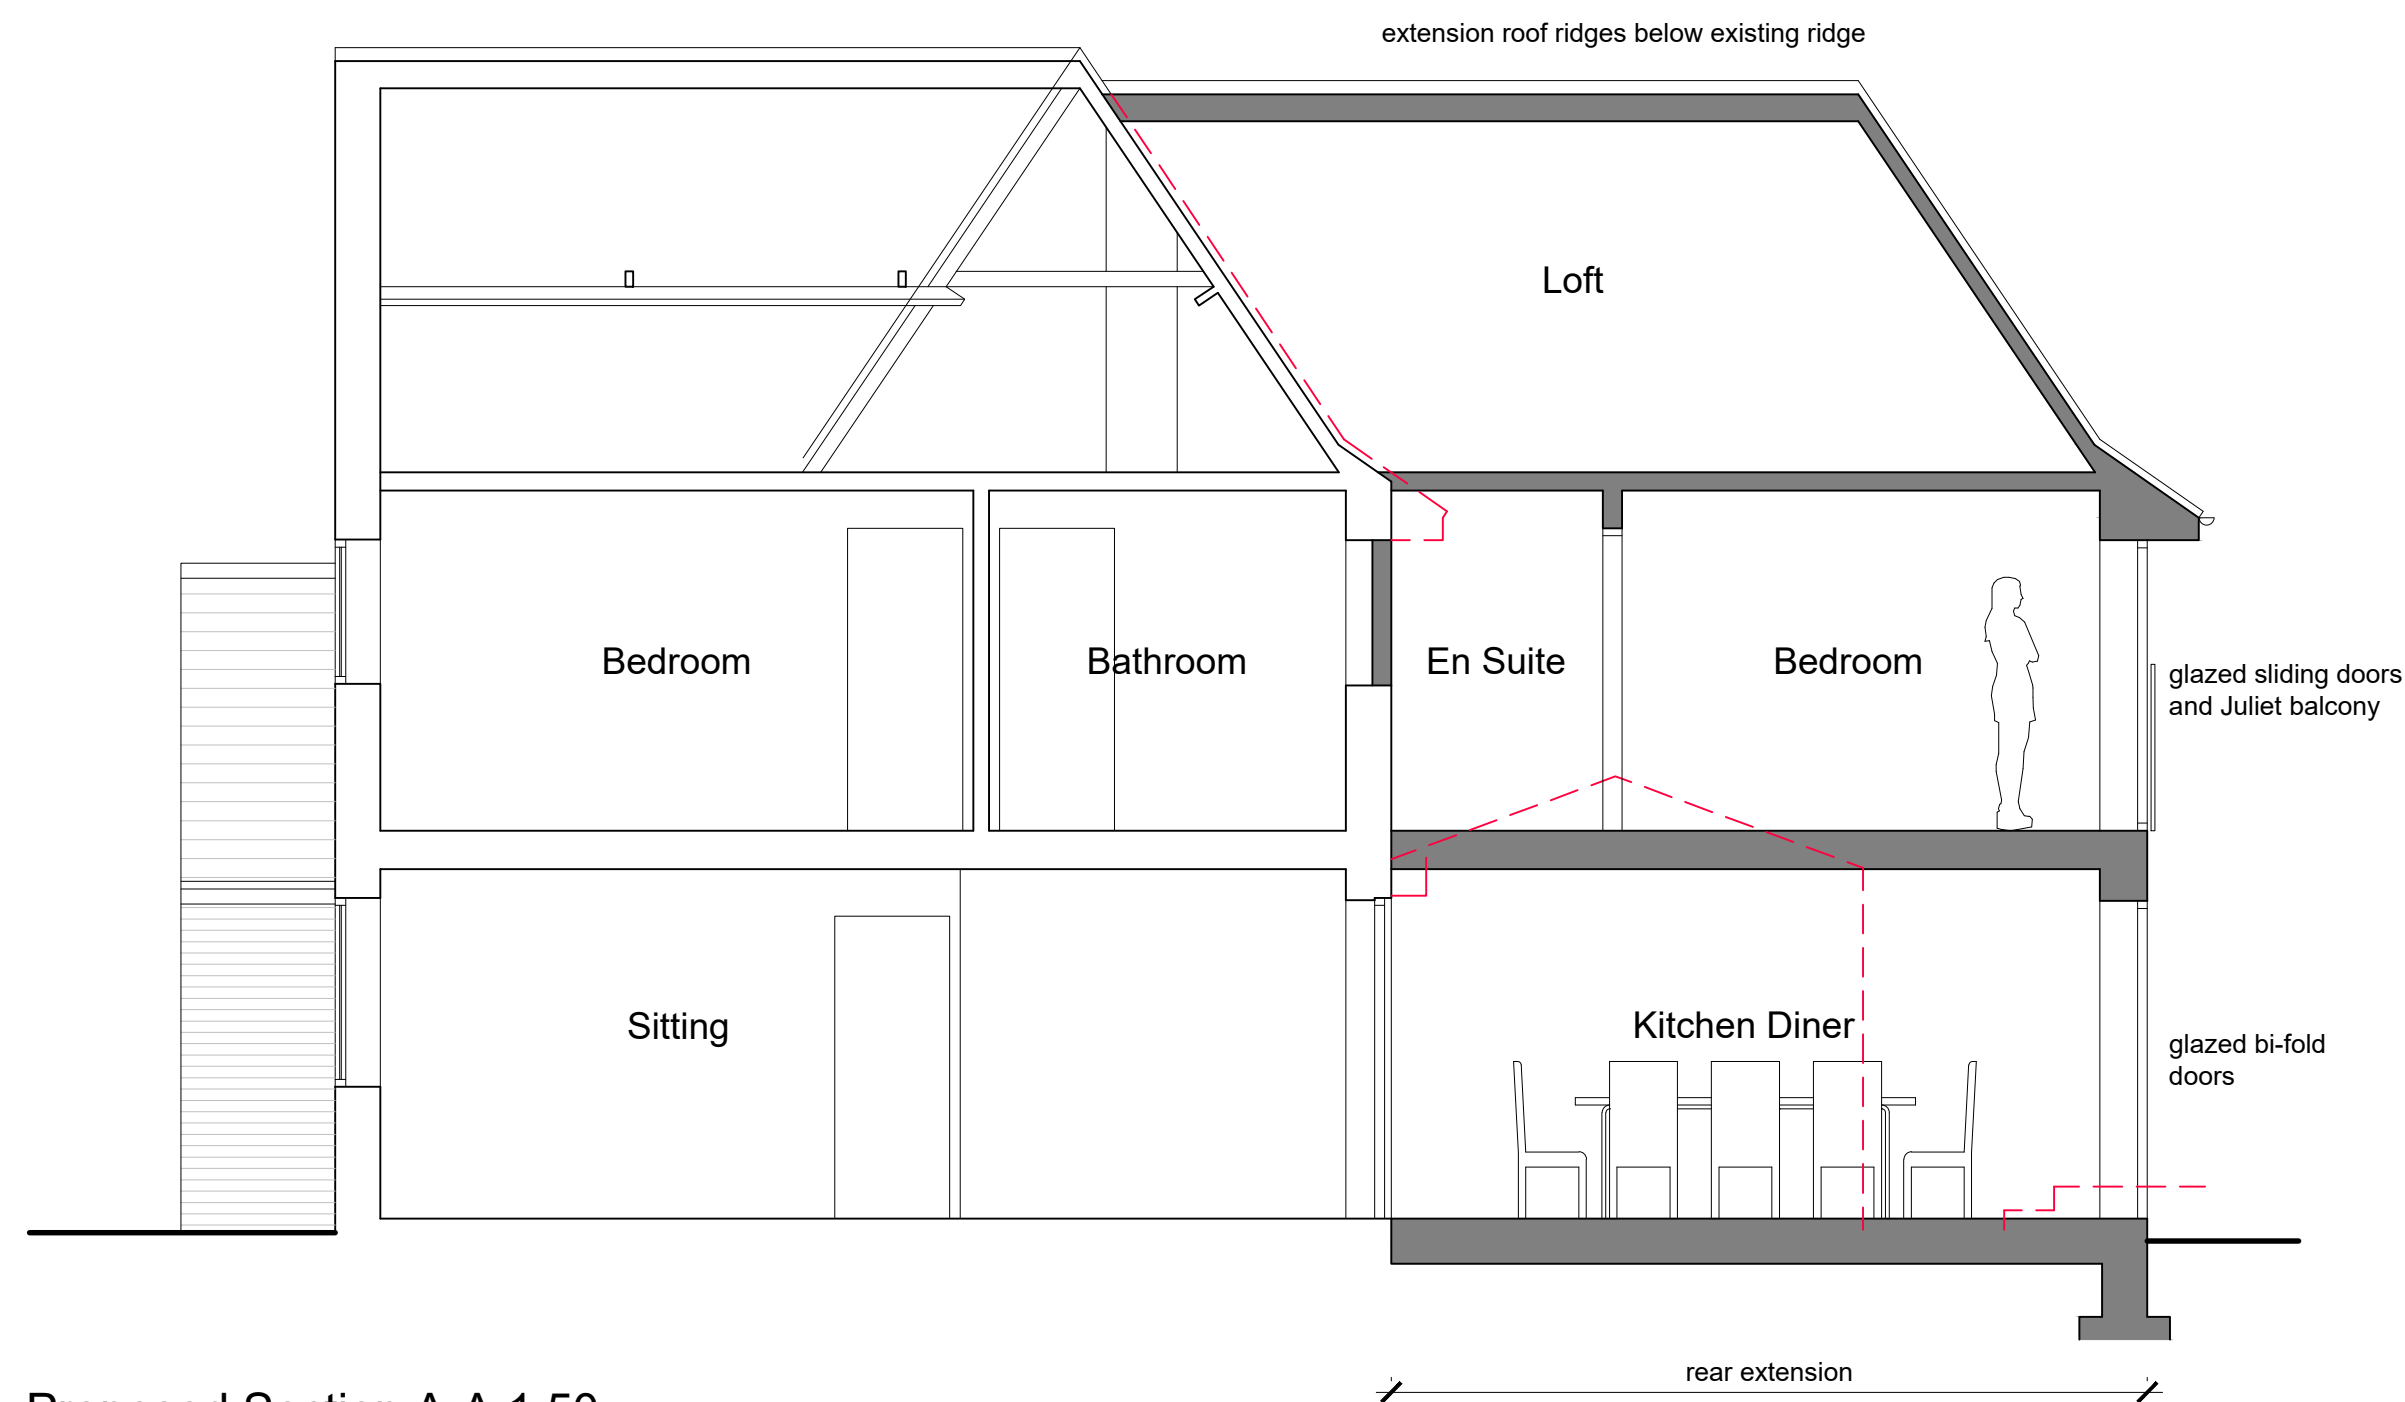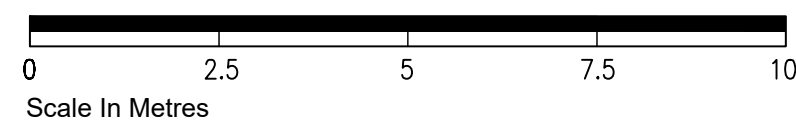

Proposed Section A-A 1:50

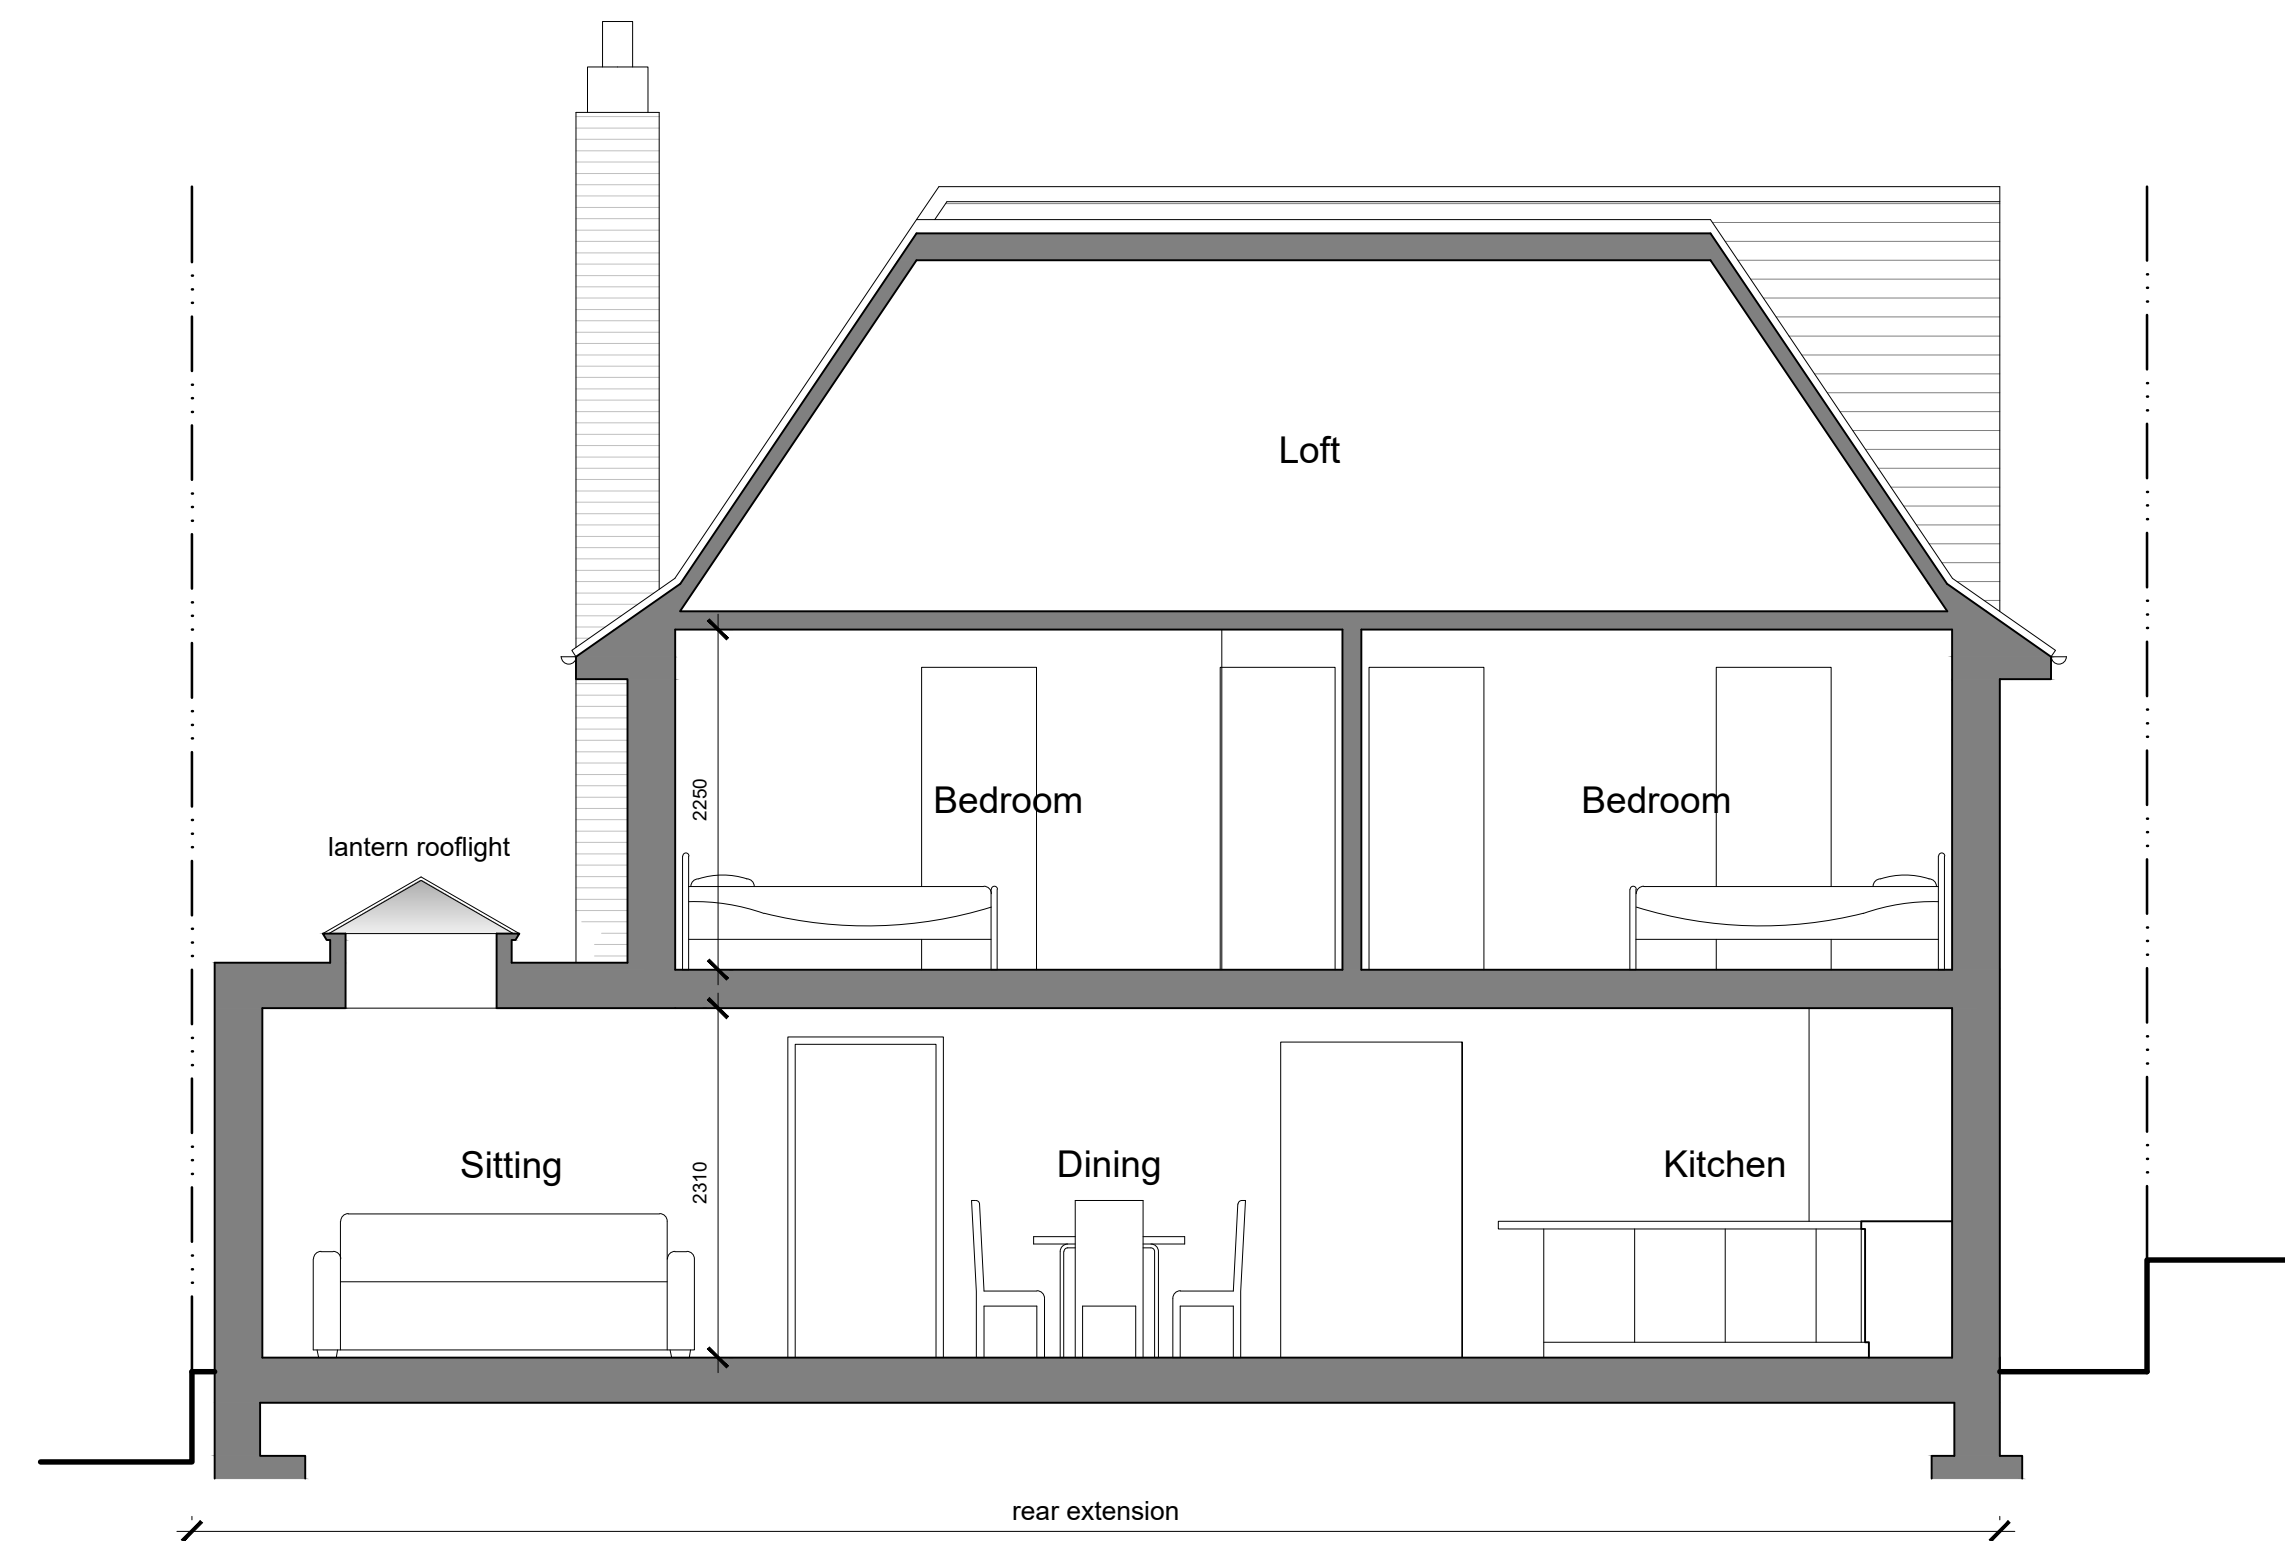

Proposed Section B-B 1:50

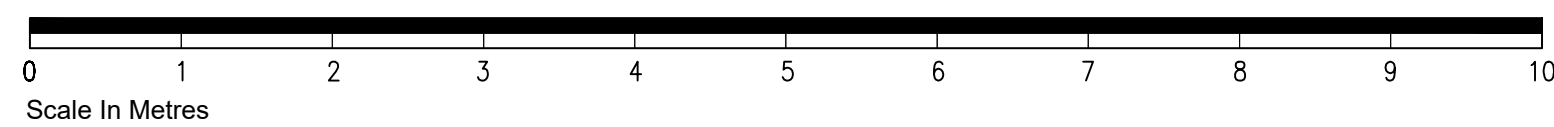

TIMDEACON.
architect
timdeacon.architect@gmail.com

rev. date comment
27.03.25 Planning Issue
amendments

Mr & Mrs Langford
86 Harlands Road,
Haywards Heath,
West Sussex,
RH16 1LS

dwg # 194.PL.02

dwg title Proposed Elevations and
Sections A-A and B-B

PLANNING

Do not scale off drawing unless solely for Planning purposes.
Check all dimensions on site before work commences.
All goods materials workmanship to conform with current building regulations BSS and COP's.
© Copyright Tim Deacon Architect

scale 1:50 & 1:100 @ A1
date March 2025 RIBA work stage D