



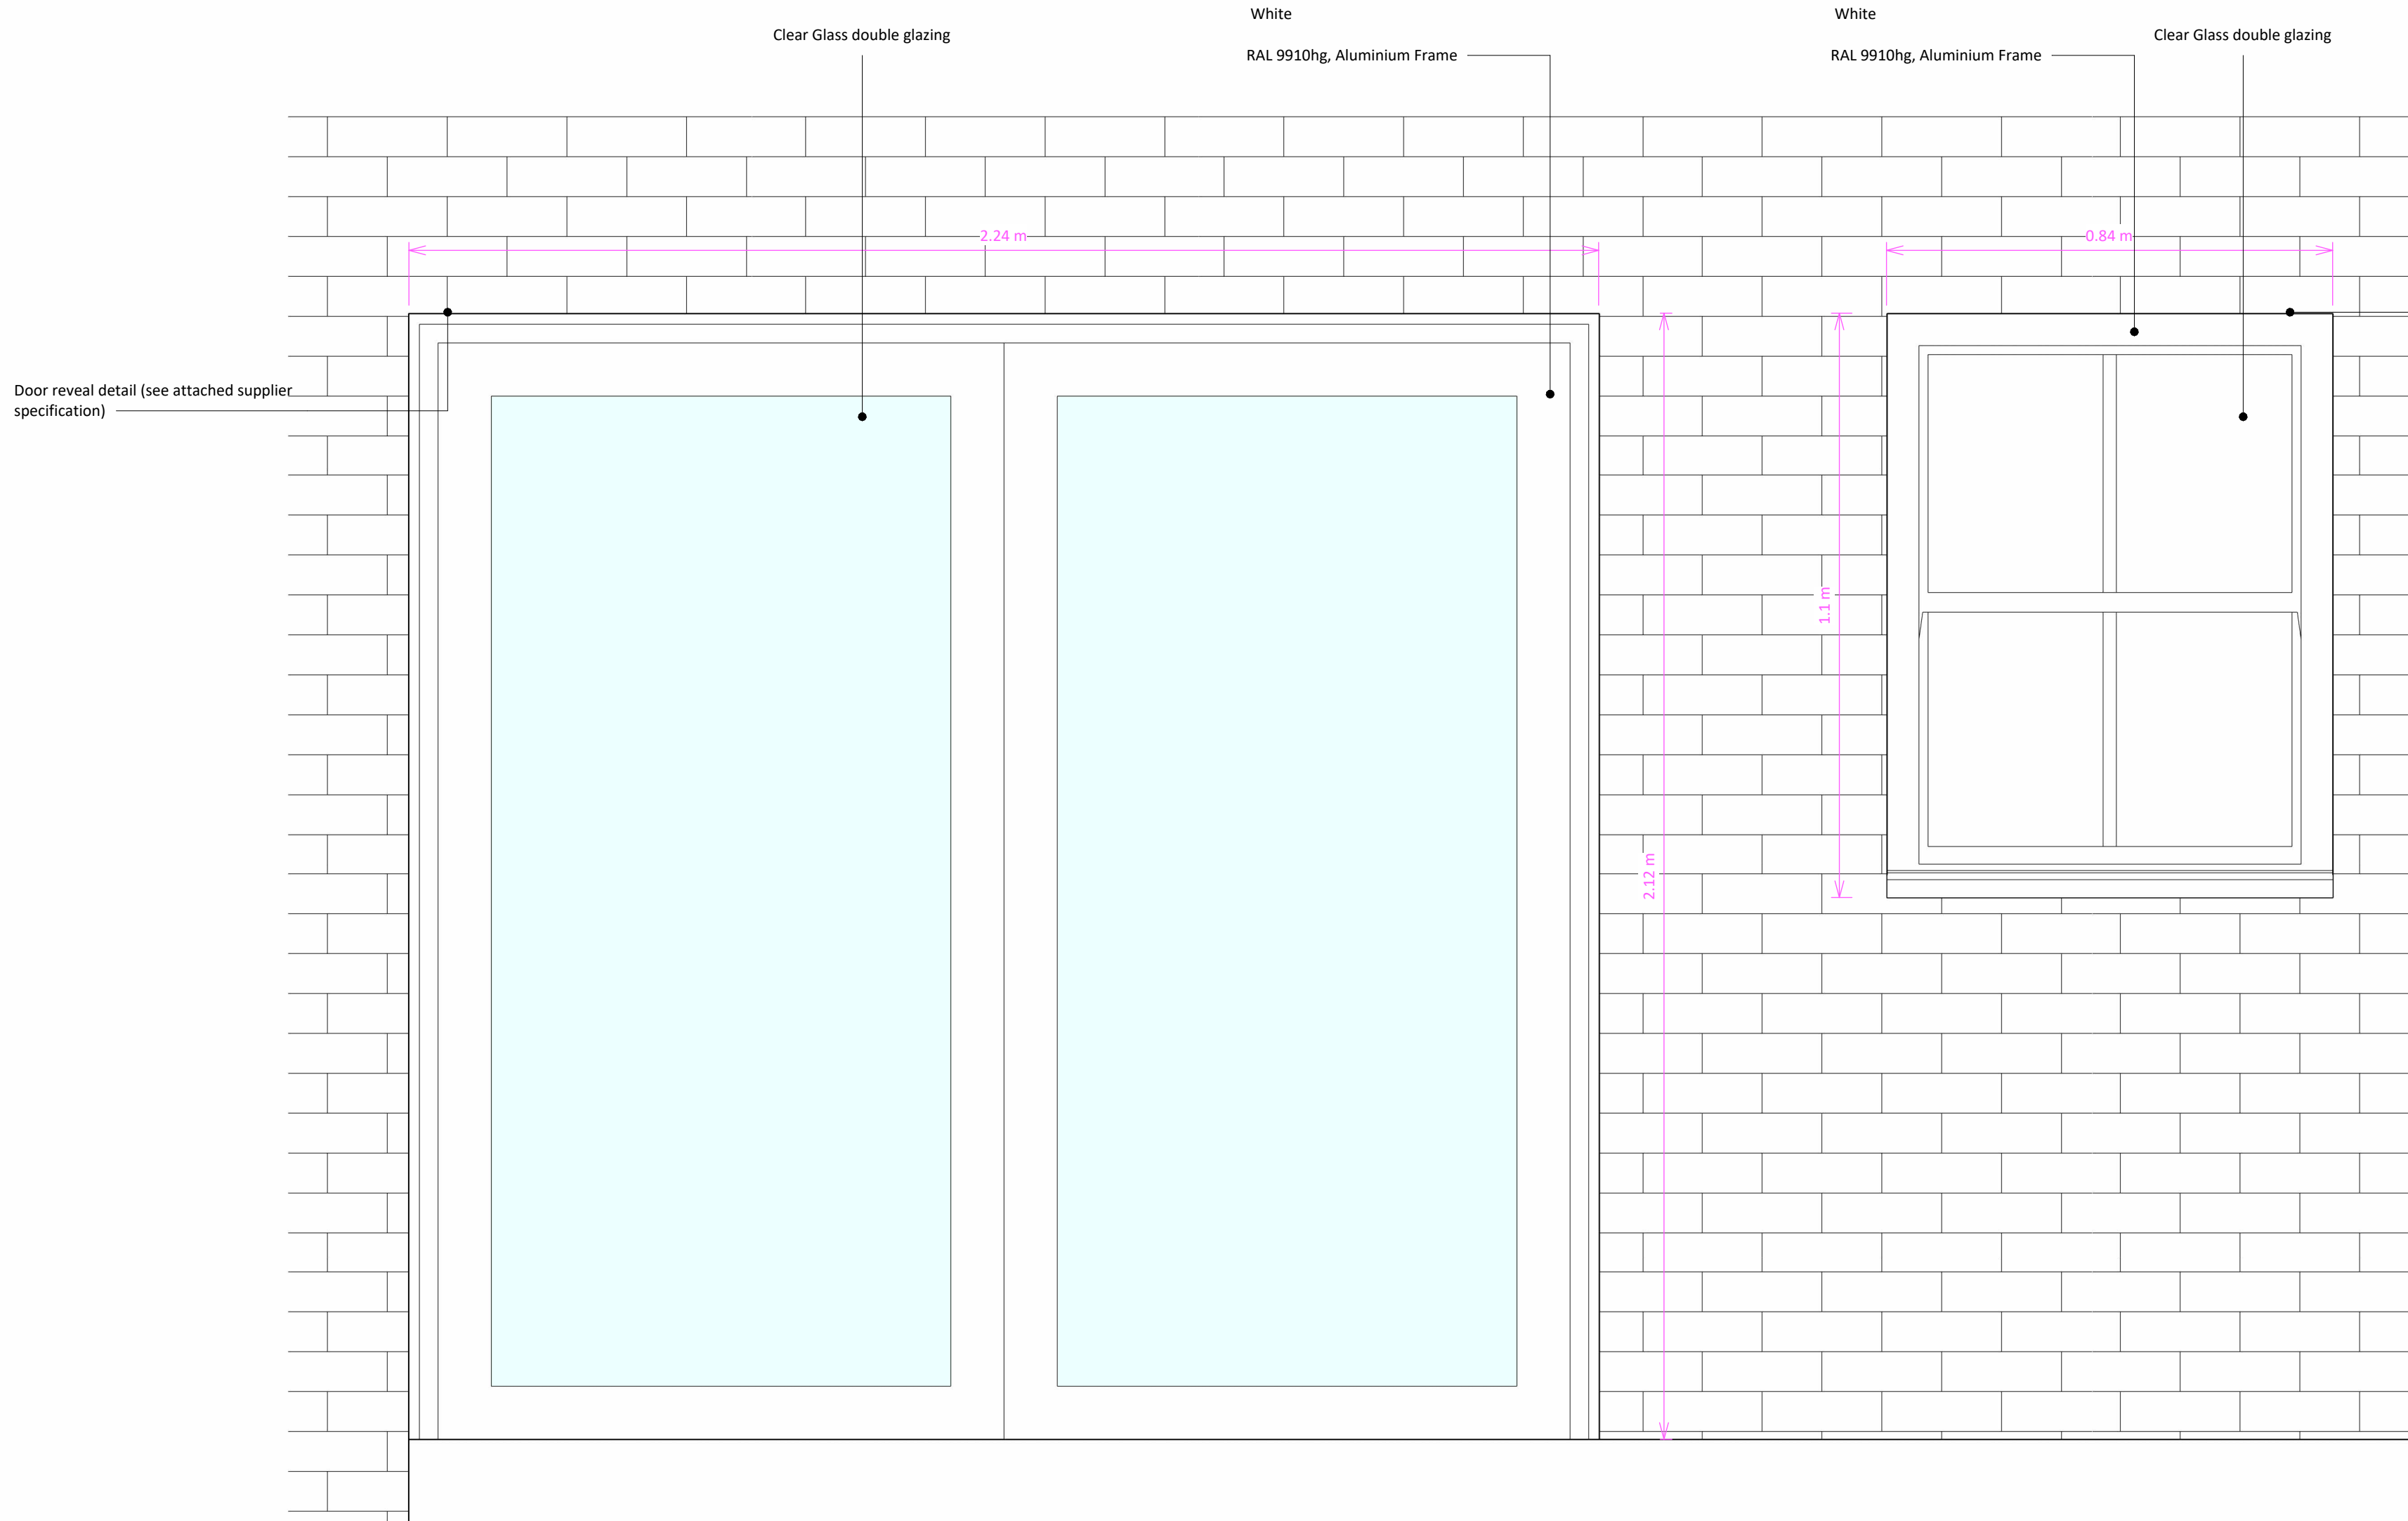

Proposed Rear Bi-Fold Door and Window

1:10

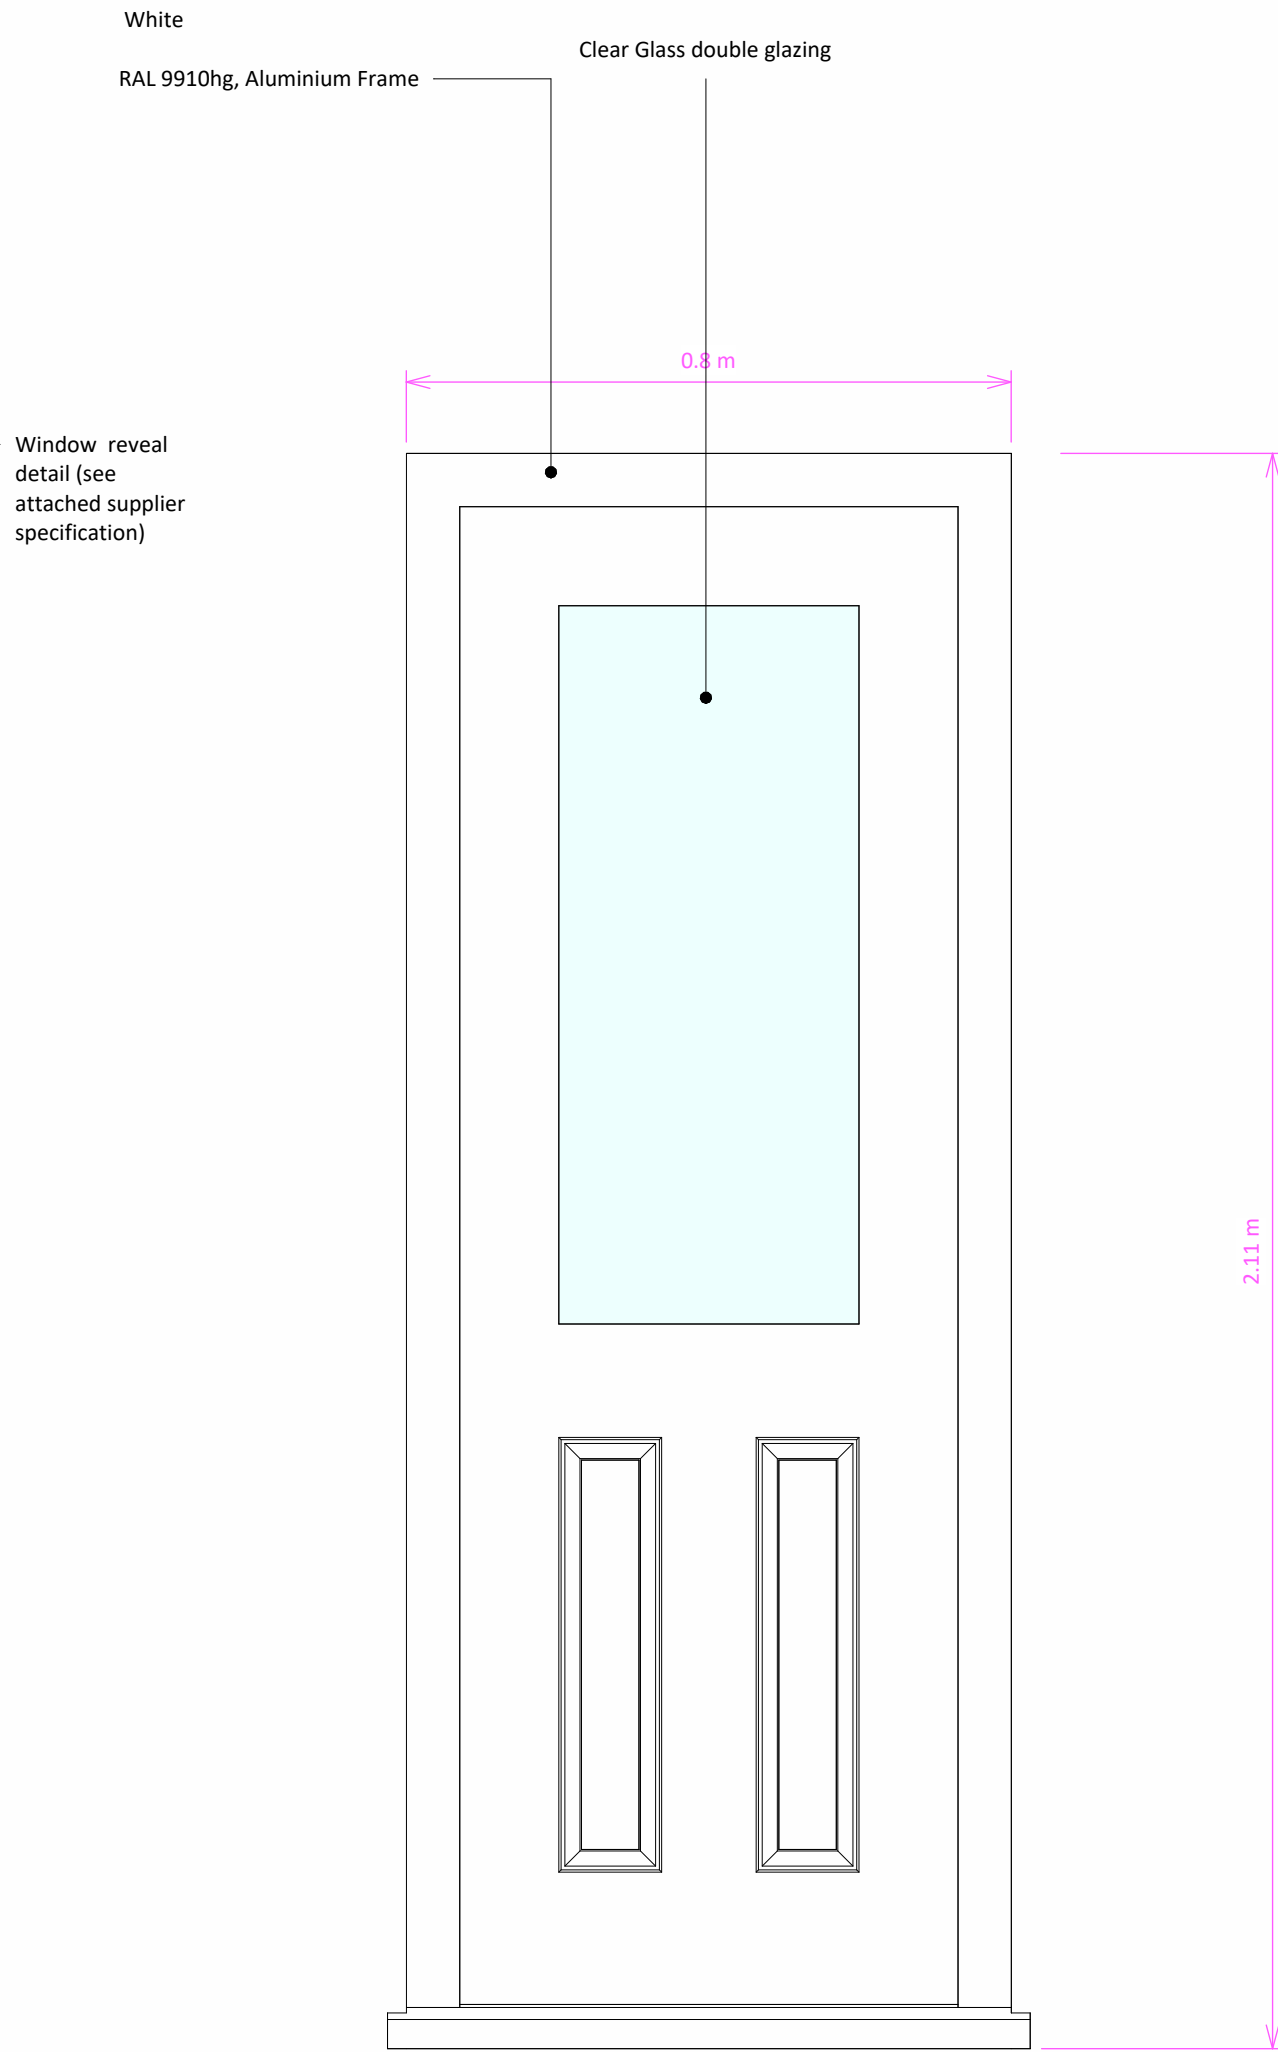

Proposed Side Elevation Door


1:10




Iona 1

Dimensions


Heritage Windows

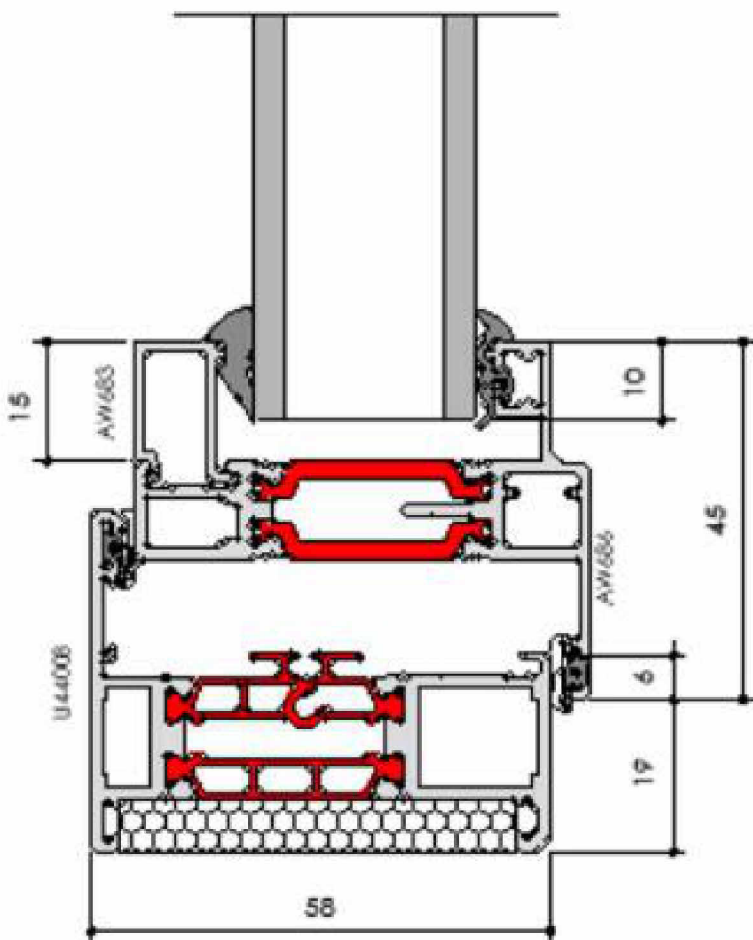


Single Door

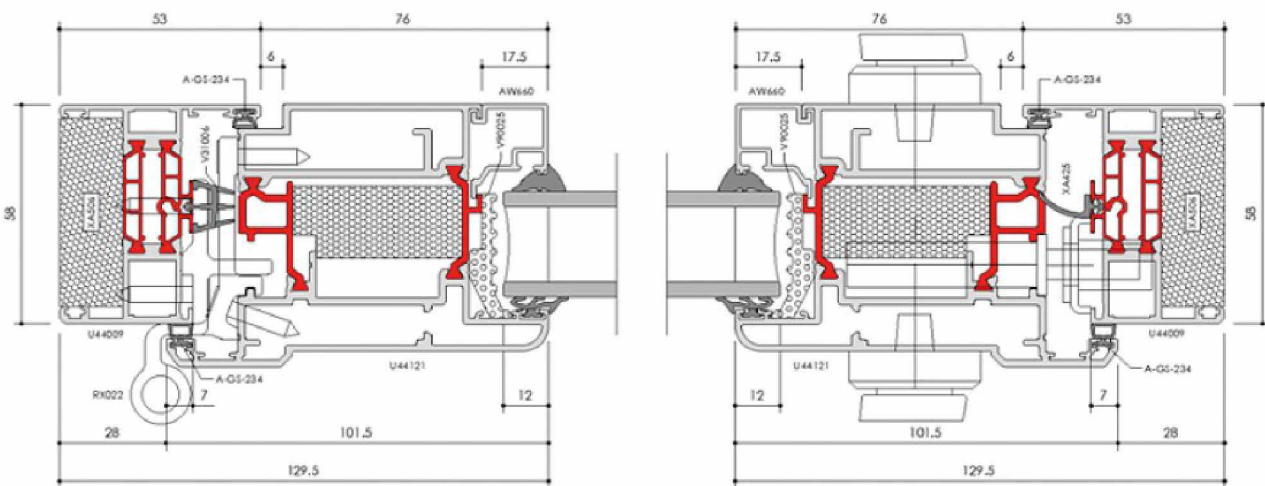


Single Door Mullion

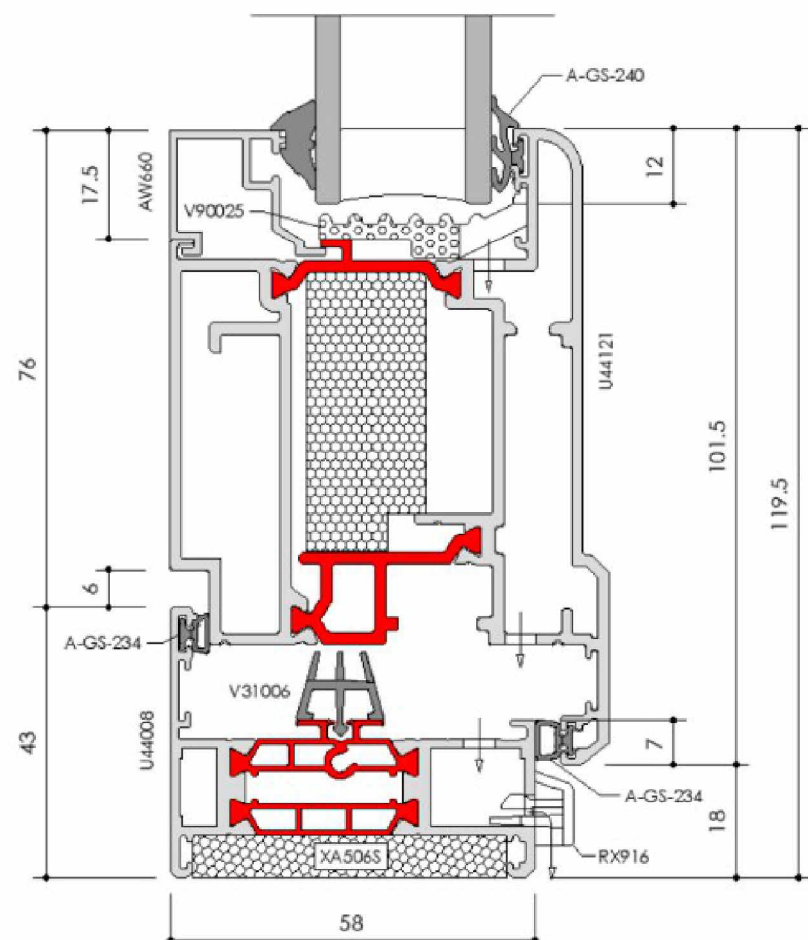

Standard Threshold

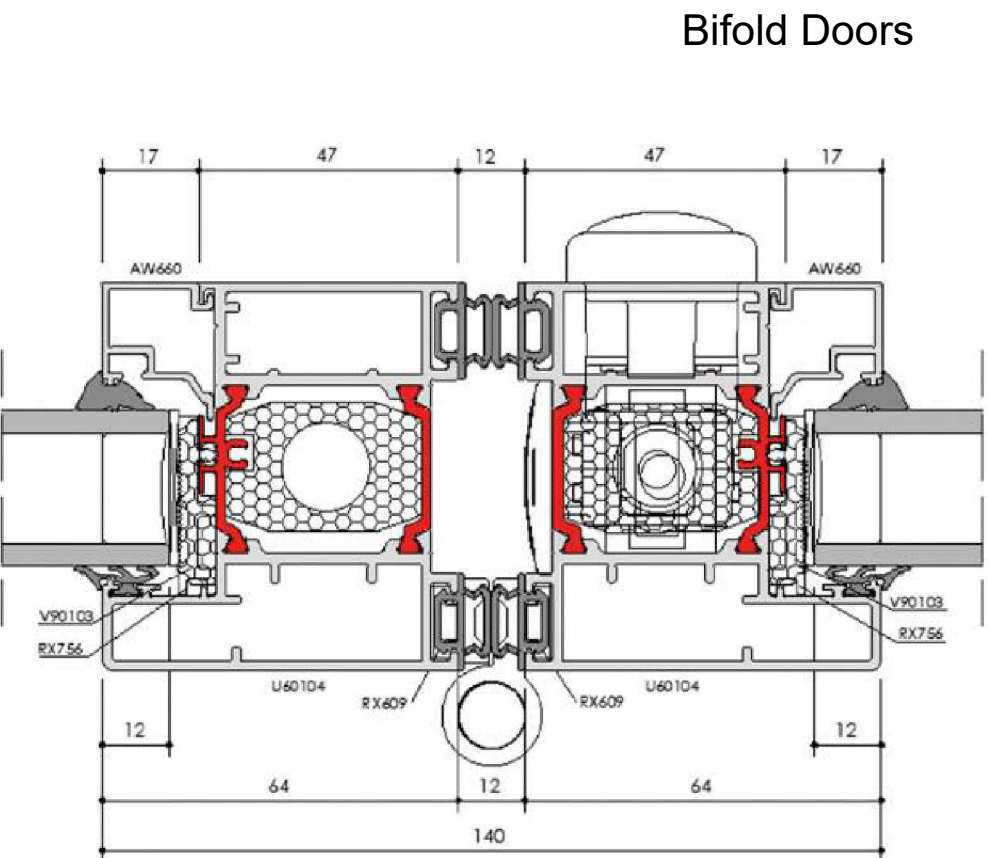

Bifold Doors

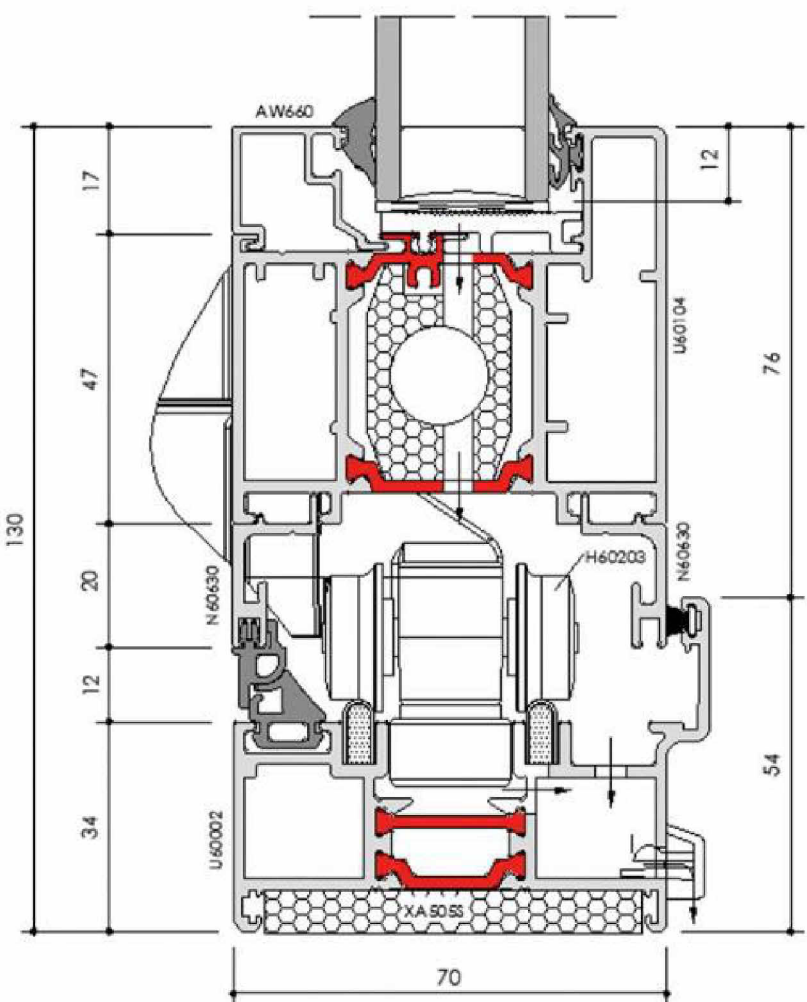

Copyright in the design and this drawing is the property of RESI. Reproduction or use in any part is prohibited without written consent of RESI. This drawing must be read in conjunction with all other relevant documentation and drawings.

RESI accepts no liability for any expense, loss or damage of whatsoever nature and however arising from any variation which has not been referred to them and their approval obtained.

Read do not advise using planning drawings for the construction stages. All dimensions to be cross checked on-site prior to manufacturing and construction. Any discrepancies to be reported to RESI immediately.

KEY			
	Existing walls		Boundary line
	Proposed walls		Proposed beam
	Proposed furniture		Proposed drain
	Proposed staircase		Existing removal
	Proposed windows		1.5m head height
	Proposed rooflight		1.8m head height

Revision		
Rev	Notes	Date
A	Discharge of Conditions	10/03/2025
B	Discharge of Conditions	27/03/2025

Job Title	
Proposed ground floor rear extension, floor plan redesign and all work associated at 1 Eastern Cottages, RH16 2LF	
Drawing Status	
Prelim / Planning Drawings	
Client	
Tim Corless	
Drawing Title	
Proposed Elevations	
Scale	Drawn
As indicated @	Author
dd/mm/yy	Checker
Drawing No.	Rev
8267483-3301	8