





- NORTH EAST ELEVATION - 1:100 -

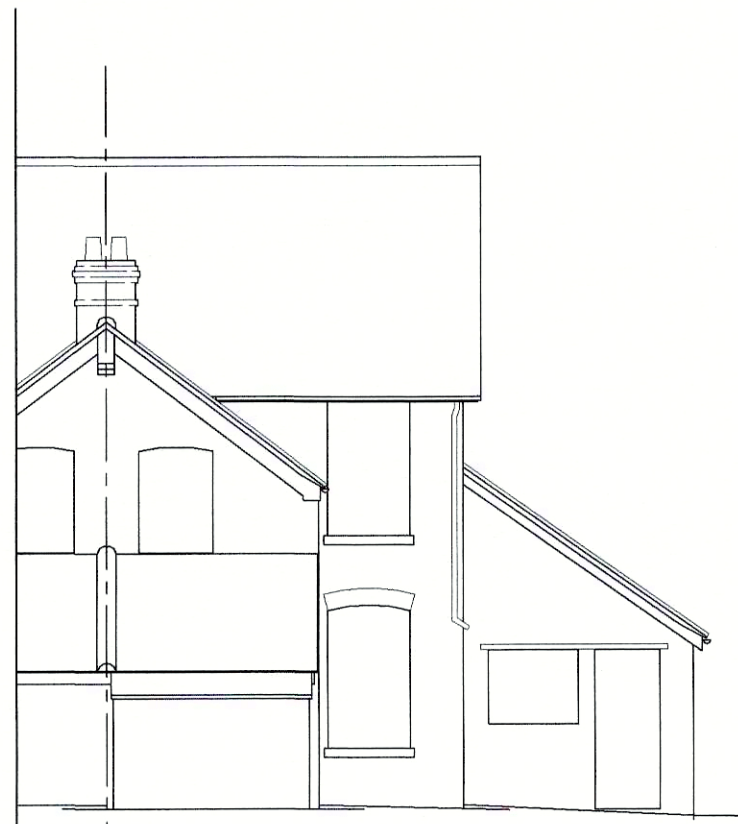

- NORTH WEST ELEVATION -

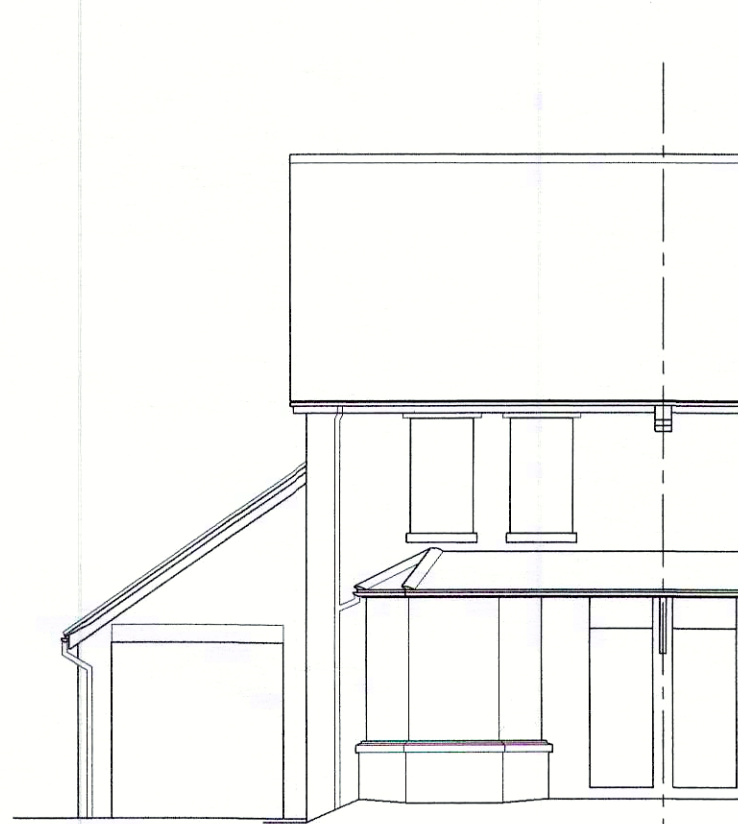


- SOUTH WEST (FRONT) ELEVATION -




- LOCATION PLAN - 1:1250 -


Reproduced from Ordnance Survey
Mapping by permission of Ordnance
Survey on behalf of the Ministry of
Defence. Crown Copyright.
Licence number: 1001370

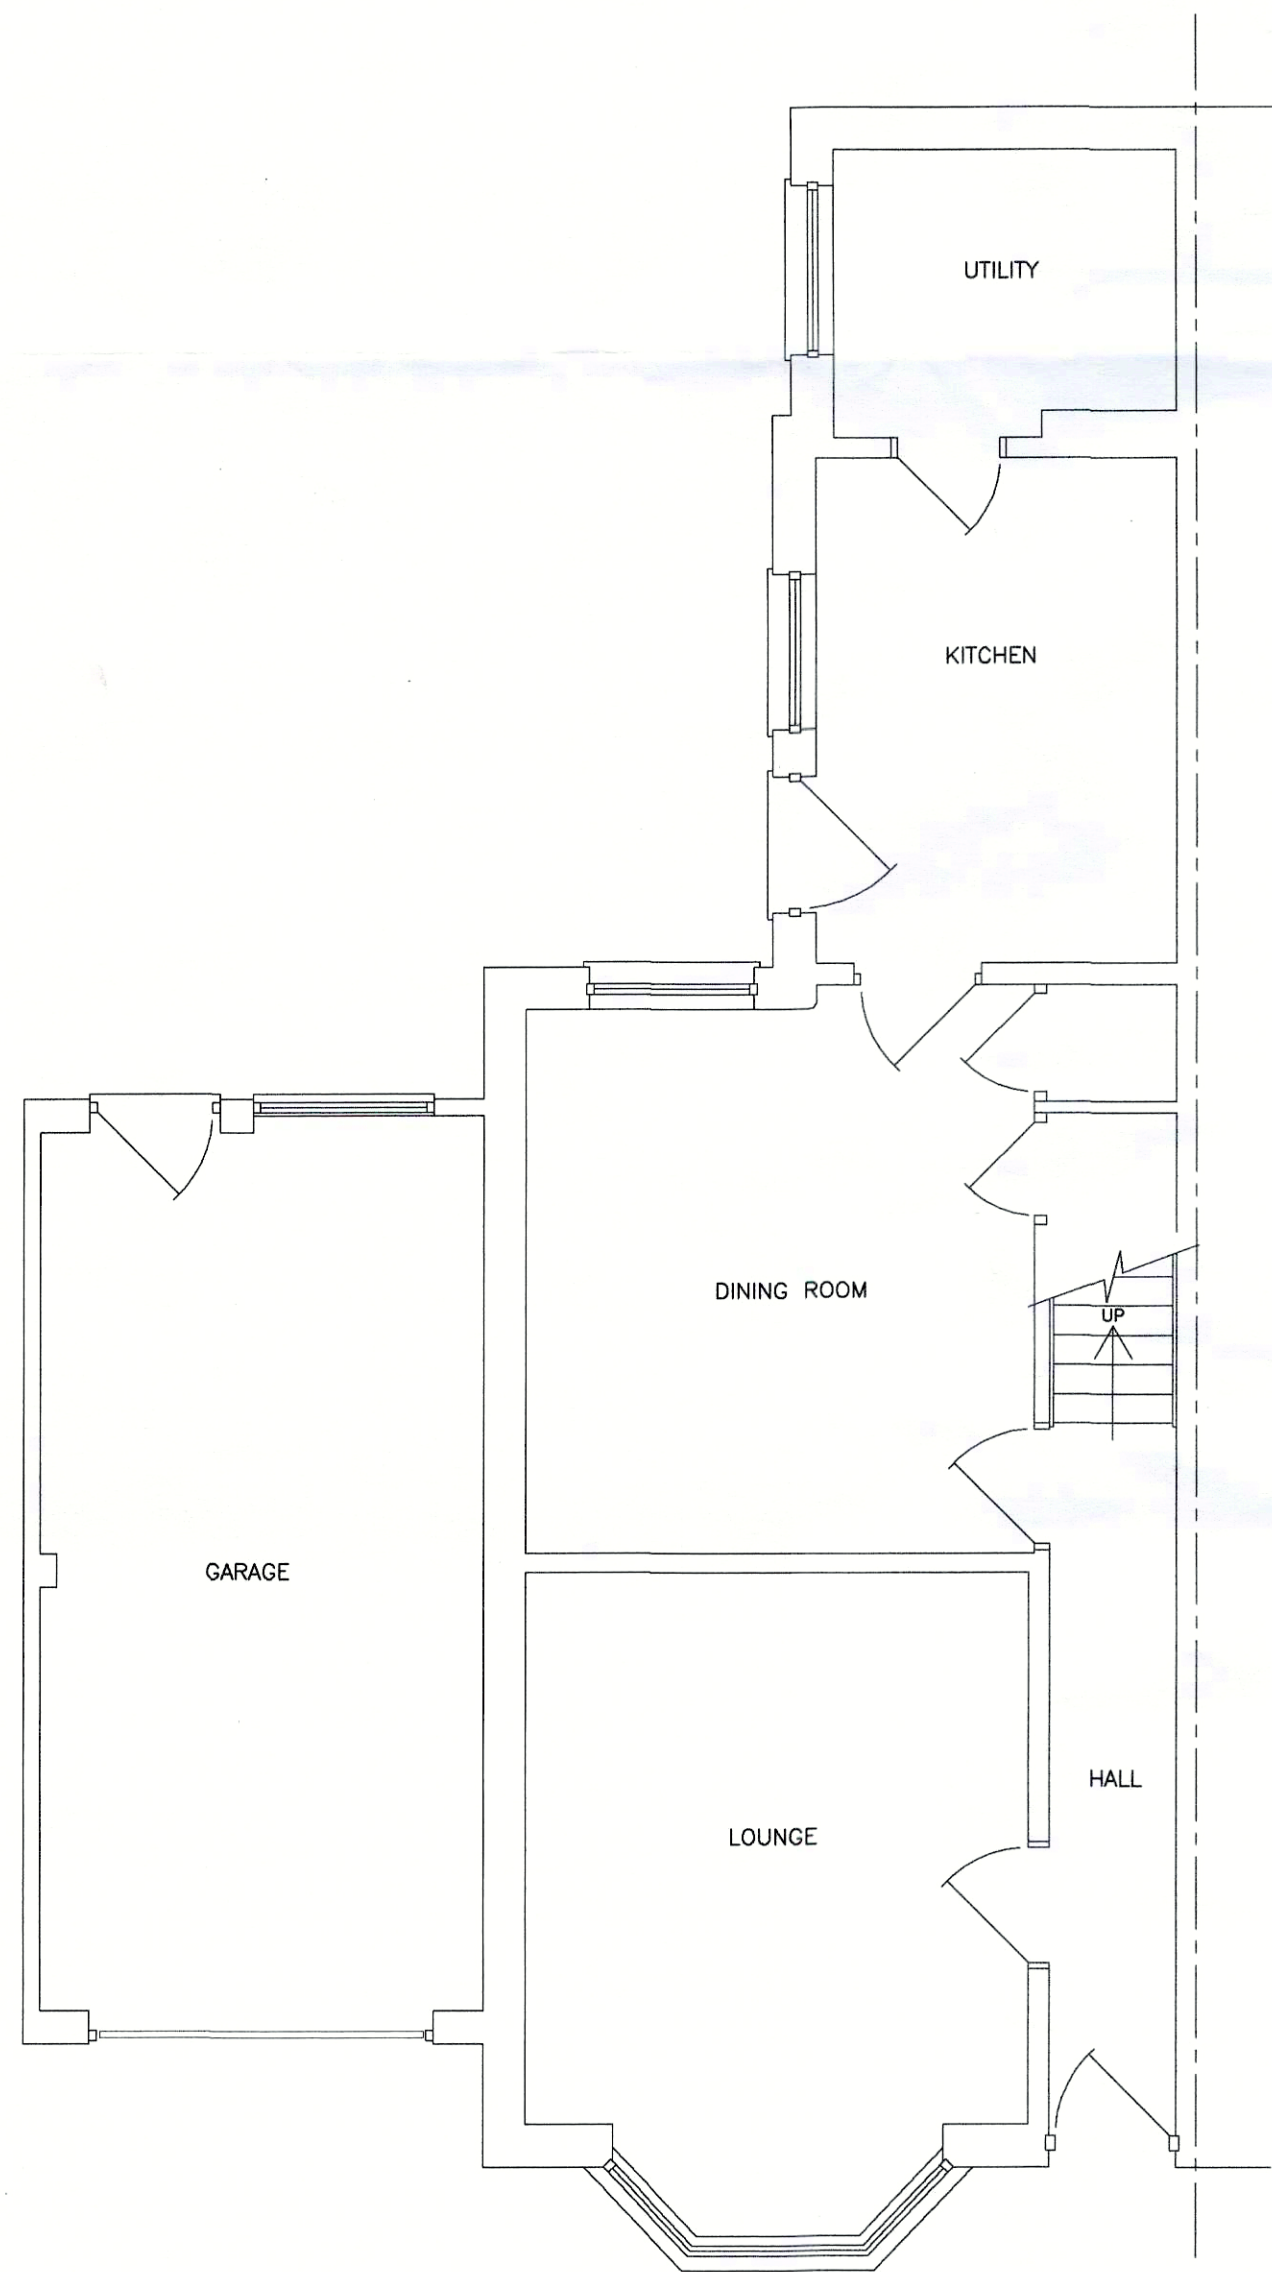

- GROUND FLOOR PLAN - 1:50 -

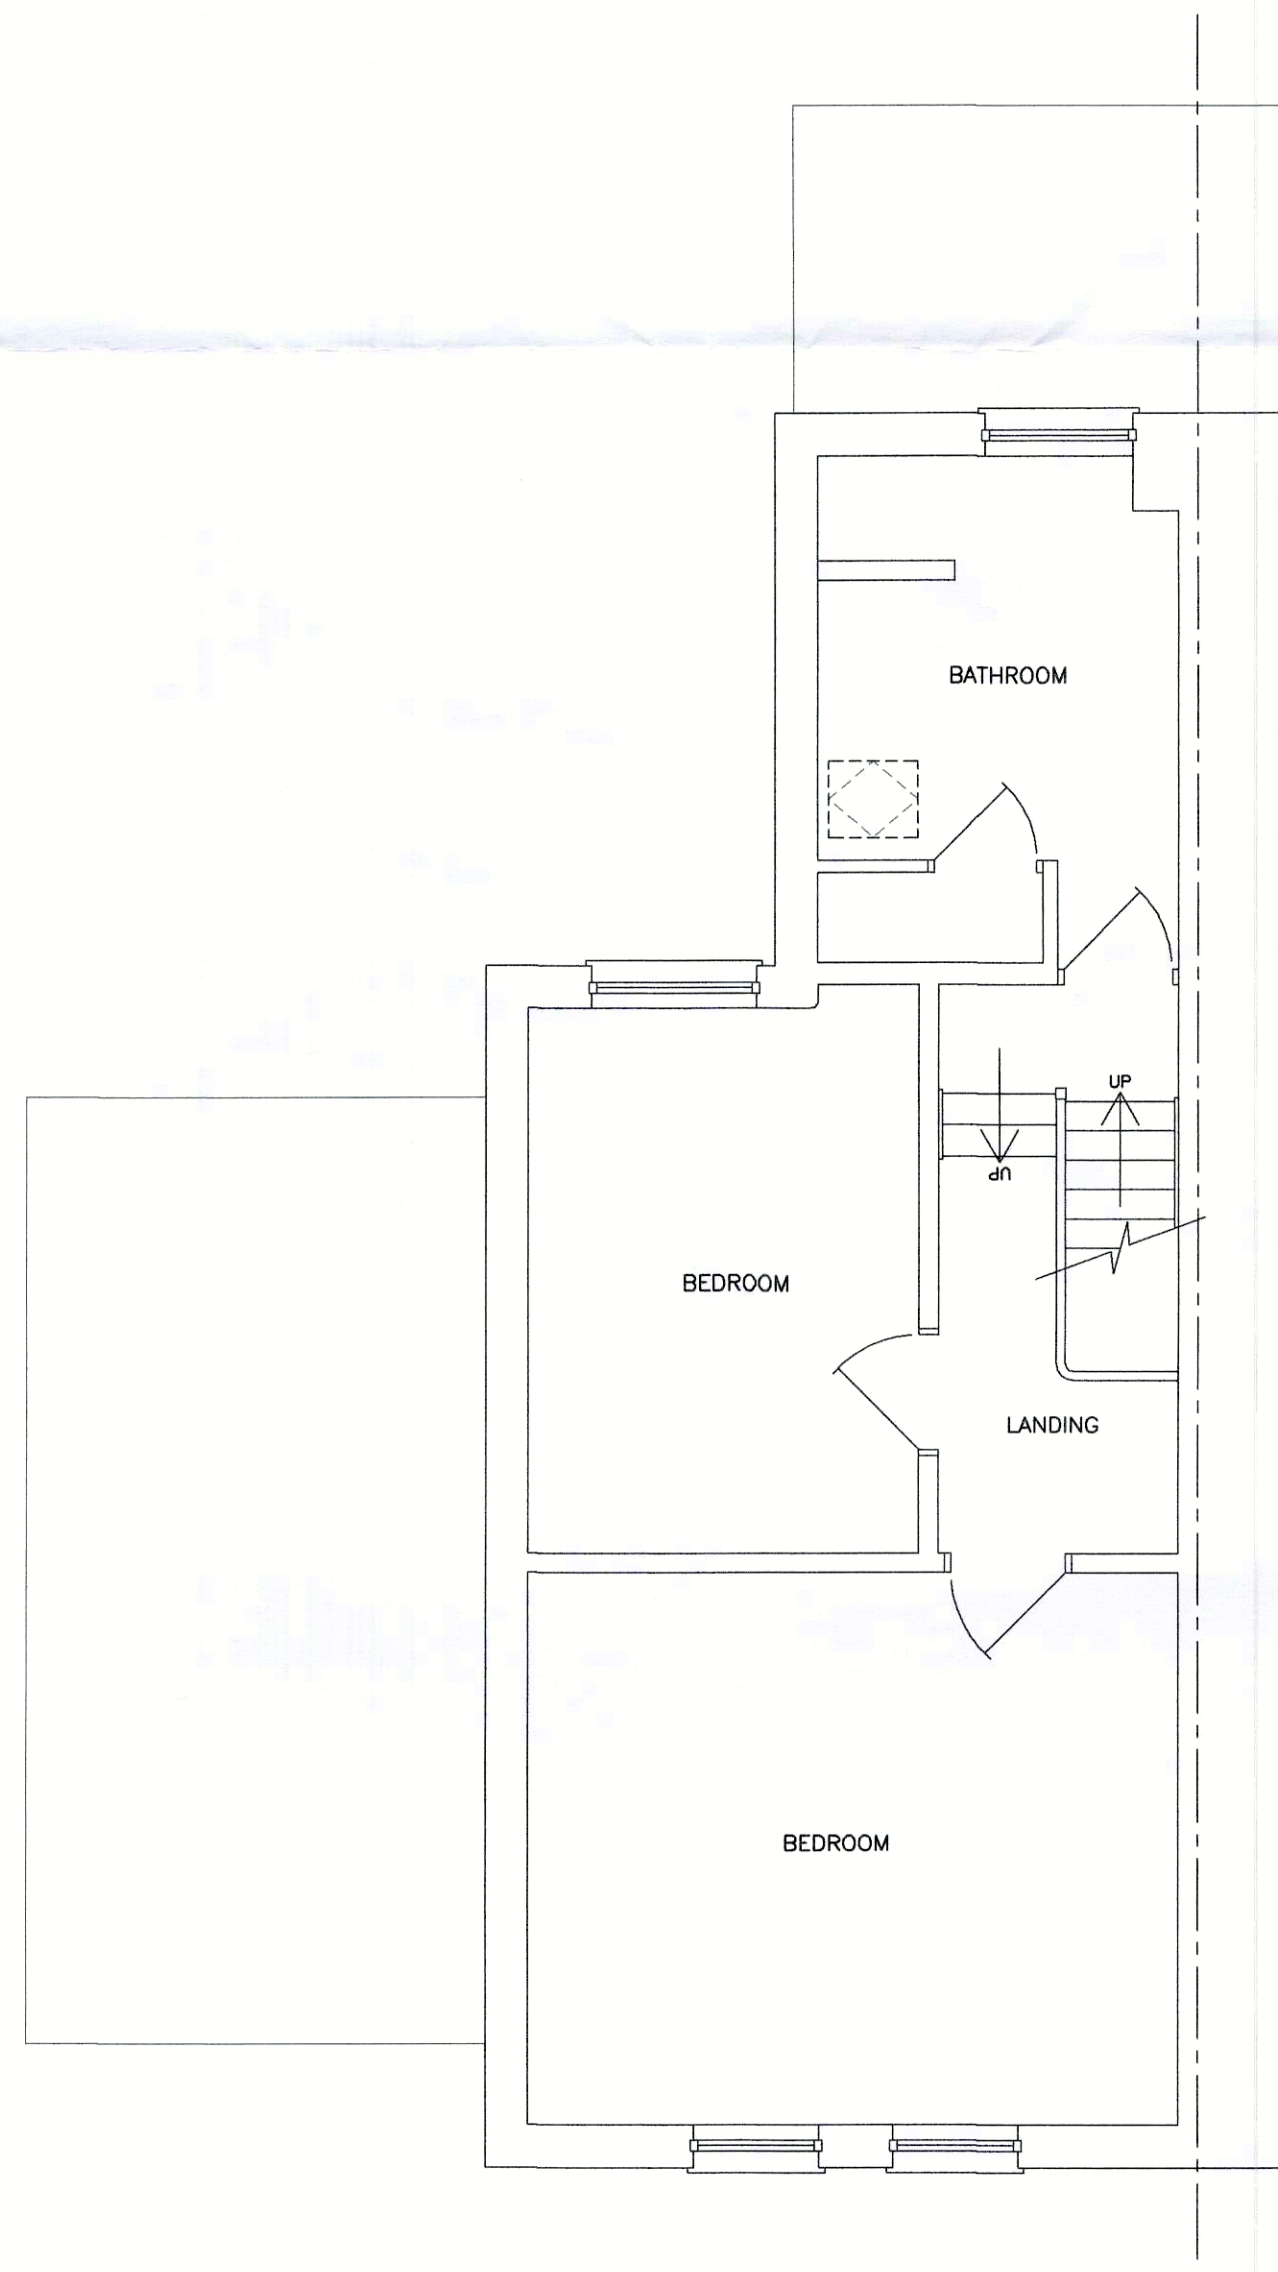

- FIRST FLOOR PLAN -

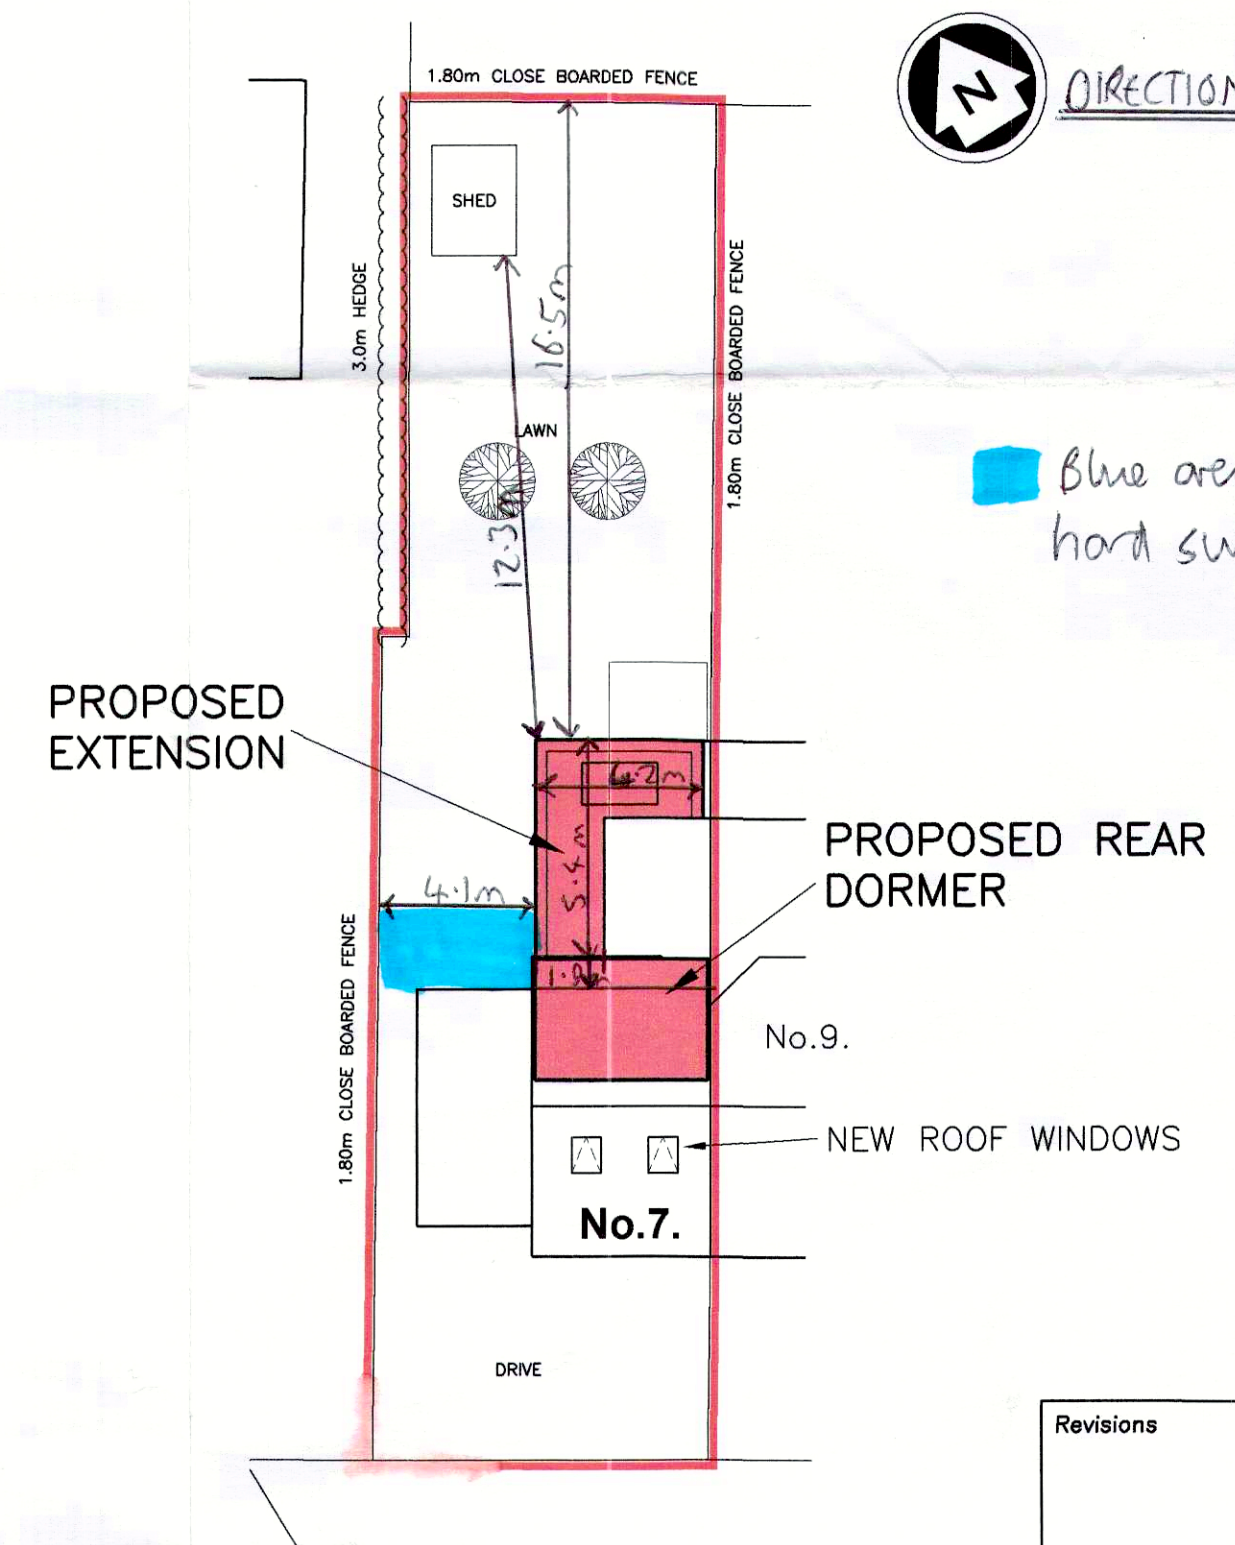

FRANKLYN ROAD

- SITE PLAN - 1:200 -

PRELIMINARY DRAWING
FOR CLIENT APPROVAL

Revisions		
Client Mr A Newman		
Job Title PROPOSED EXTENSION & LOFT CONVERSION		
7 FRANKLYN ROAD HAYWARDS HEATH WEST SUSSEX RH16 4DG		
Drawing Title SURVEY - AS EXISTING		
T. J. Evans Building Drawings & Technical Service Holly's Choice Spithurst Road Barncombe East Sussex BN8 5EF Telephone (01273) 400835 E-mail: Tim@TJEvansLtd.co.uk		
Date	May 2020	Paper Size
Drawing Number	520/008/00	A1
		0