
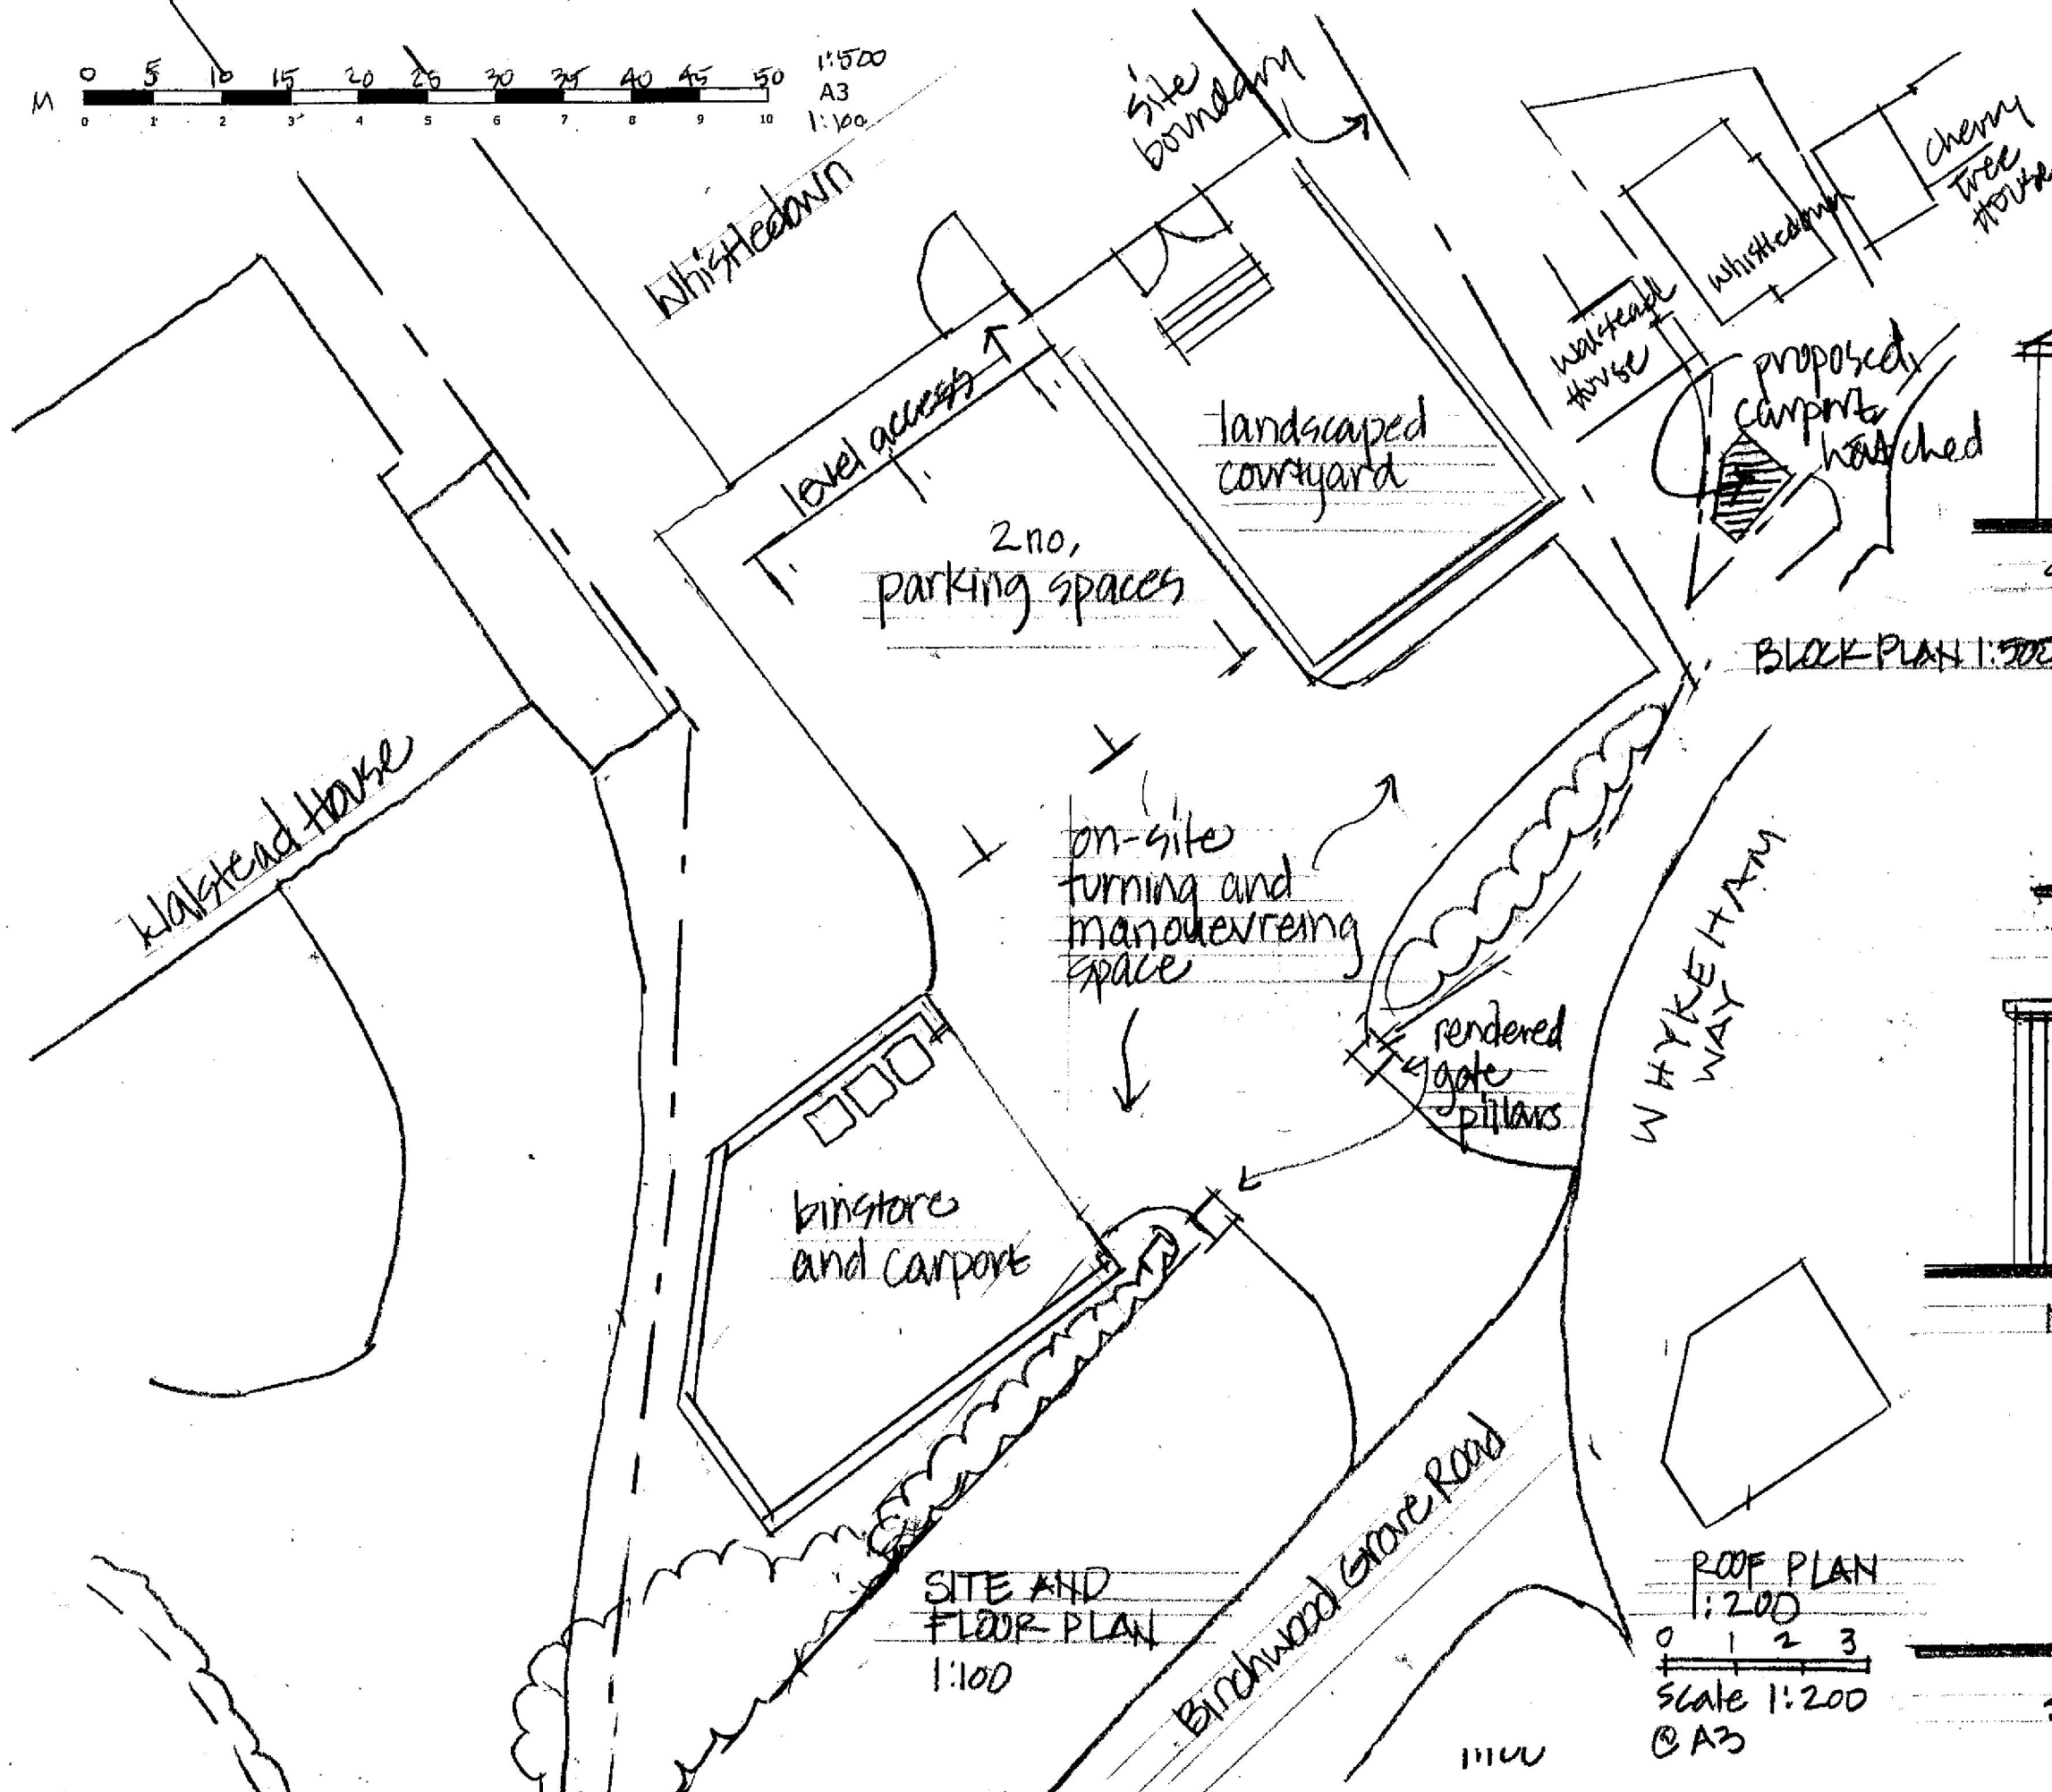


 


SITE AND FLOOR PLAN
1:100

BLACK PLAN 1:500

ROOF PLAN
1:200
Scale 1:200
@ A3


MATERIALS:
roof: EDPM
cladding: Anthracite
Marley Click
to match dwelling.

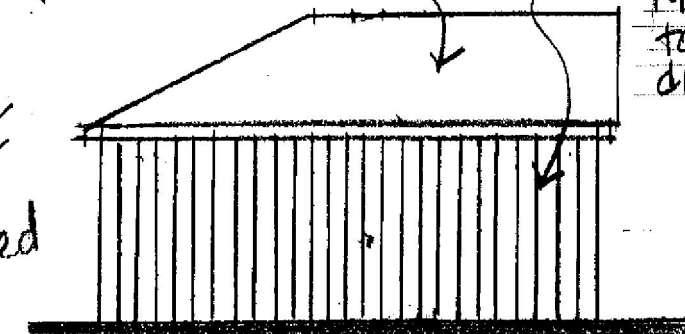


SE ELEV 1:100



NE ELEV 1:100

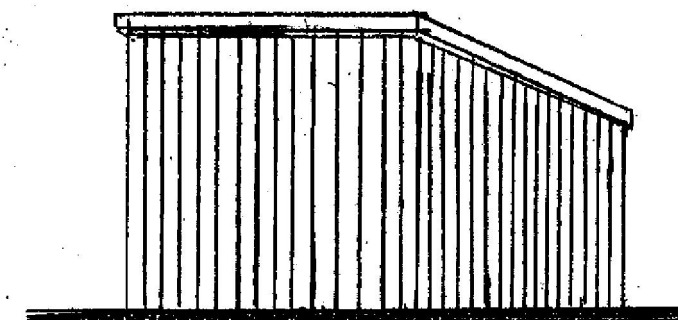

NW ELEV 1:100

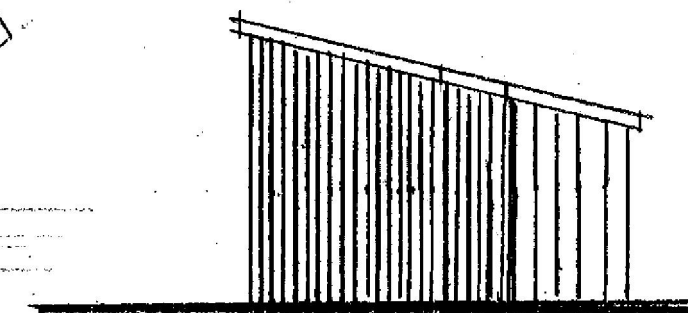

SW ELEV 1:100



Binstore and Carport for WHISTLEDOWN
BIRCHWOOD GROVE ROAD BURGESS HILL WEST SUSSEX RH15 0DL

2930/5 Rev B

JAYE FORD
ARCHITECTURE LTD