






Location Plan
1:1250 @ A1

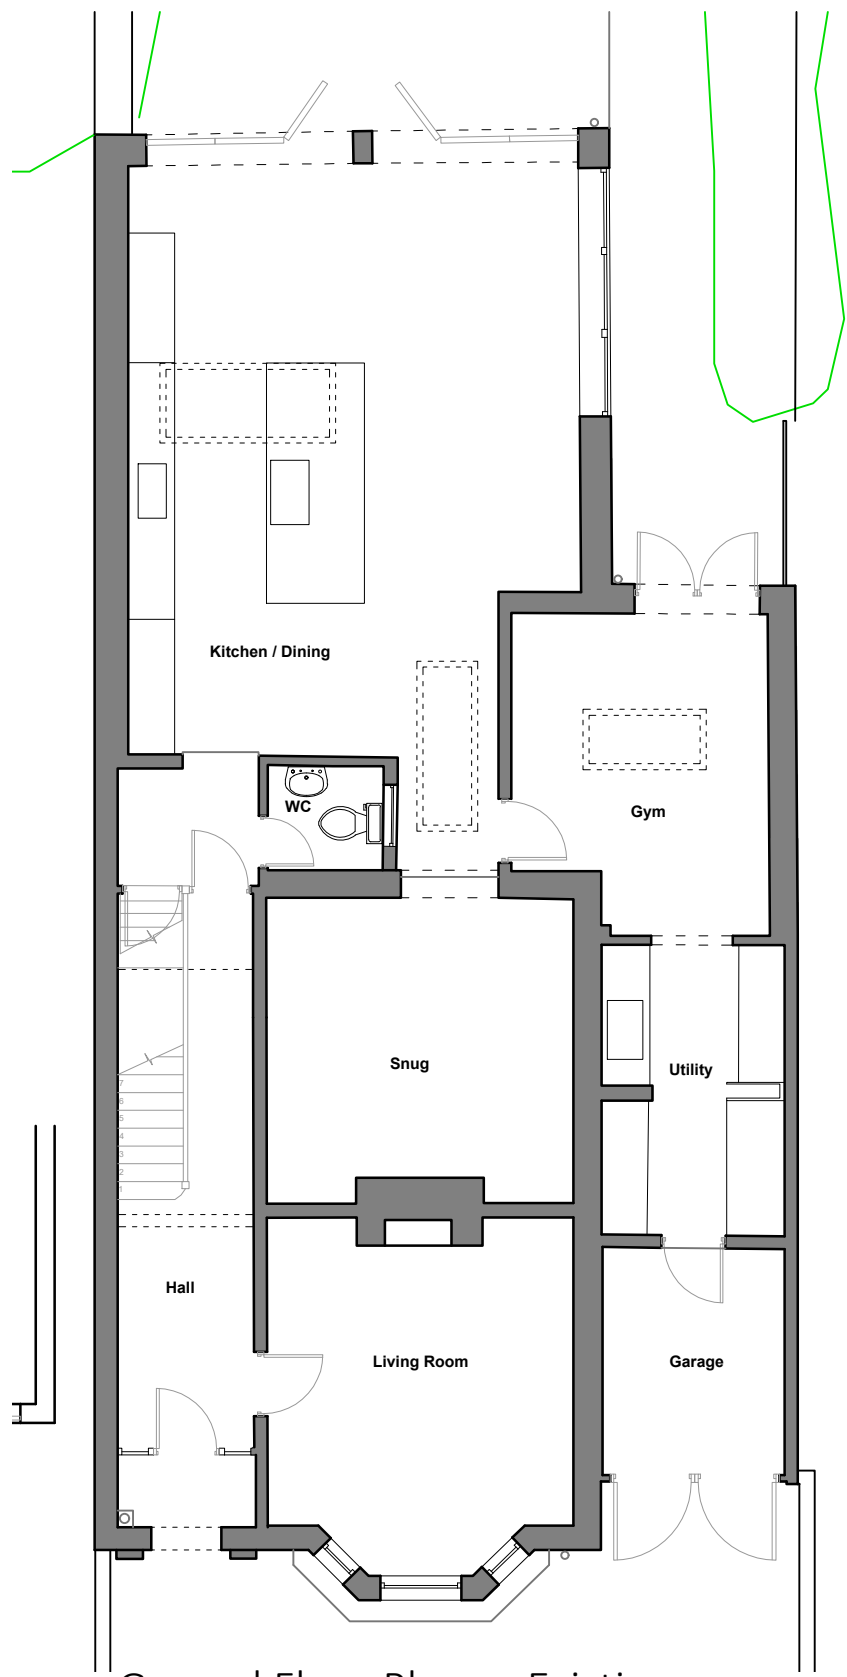


Ground Floor Plan as Existing
1:100 @ A1

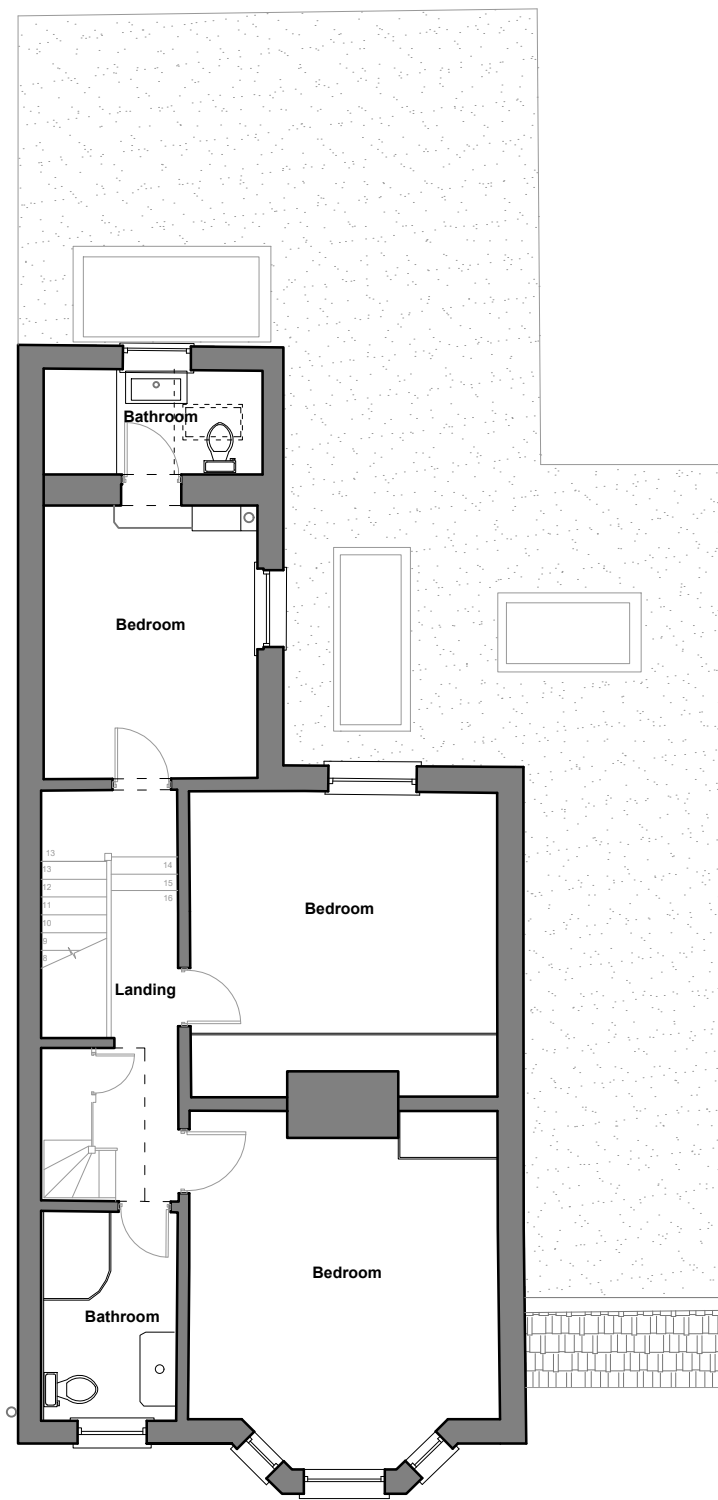


First Floor Plan as Existing
1:100 @ A1

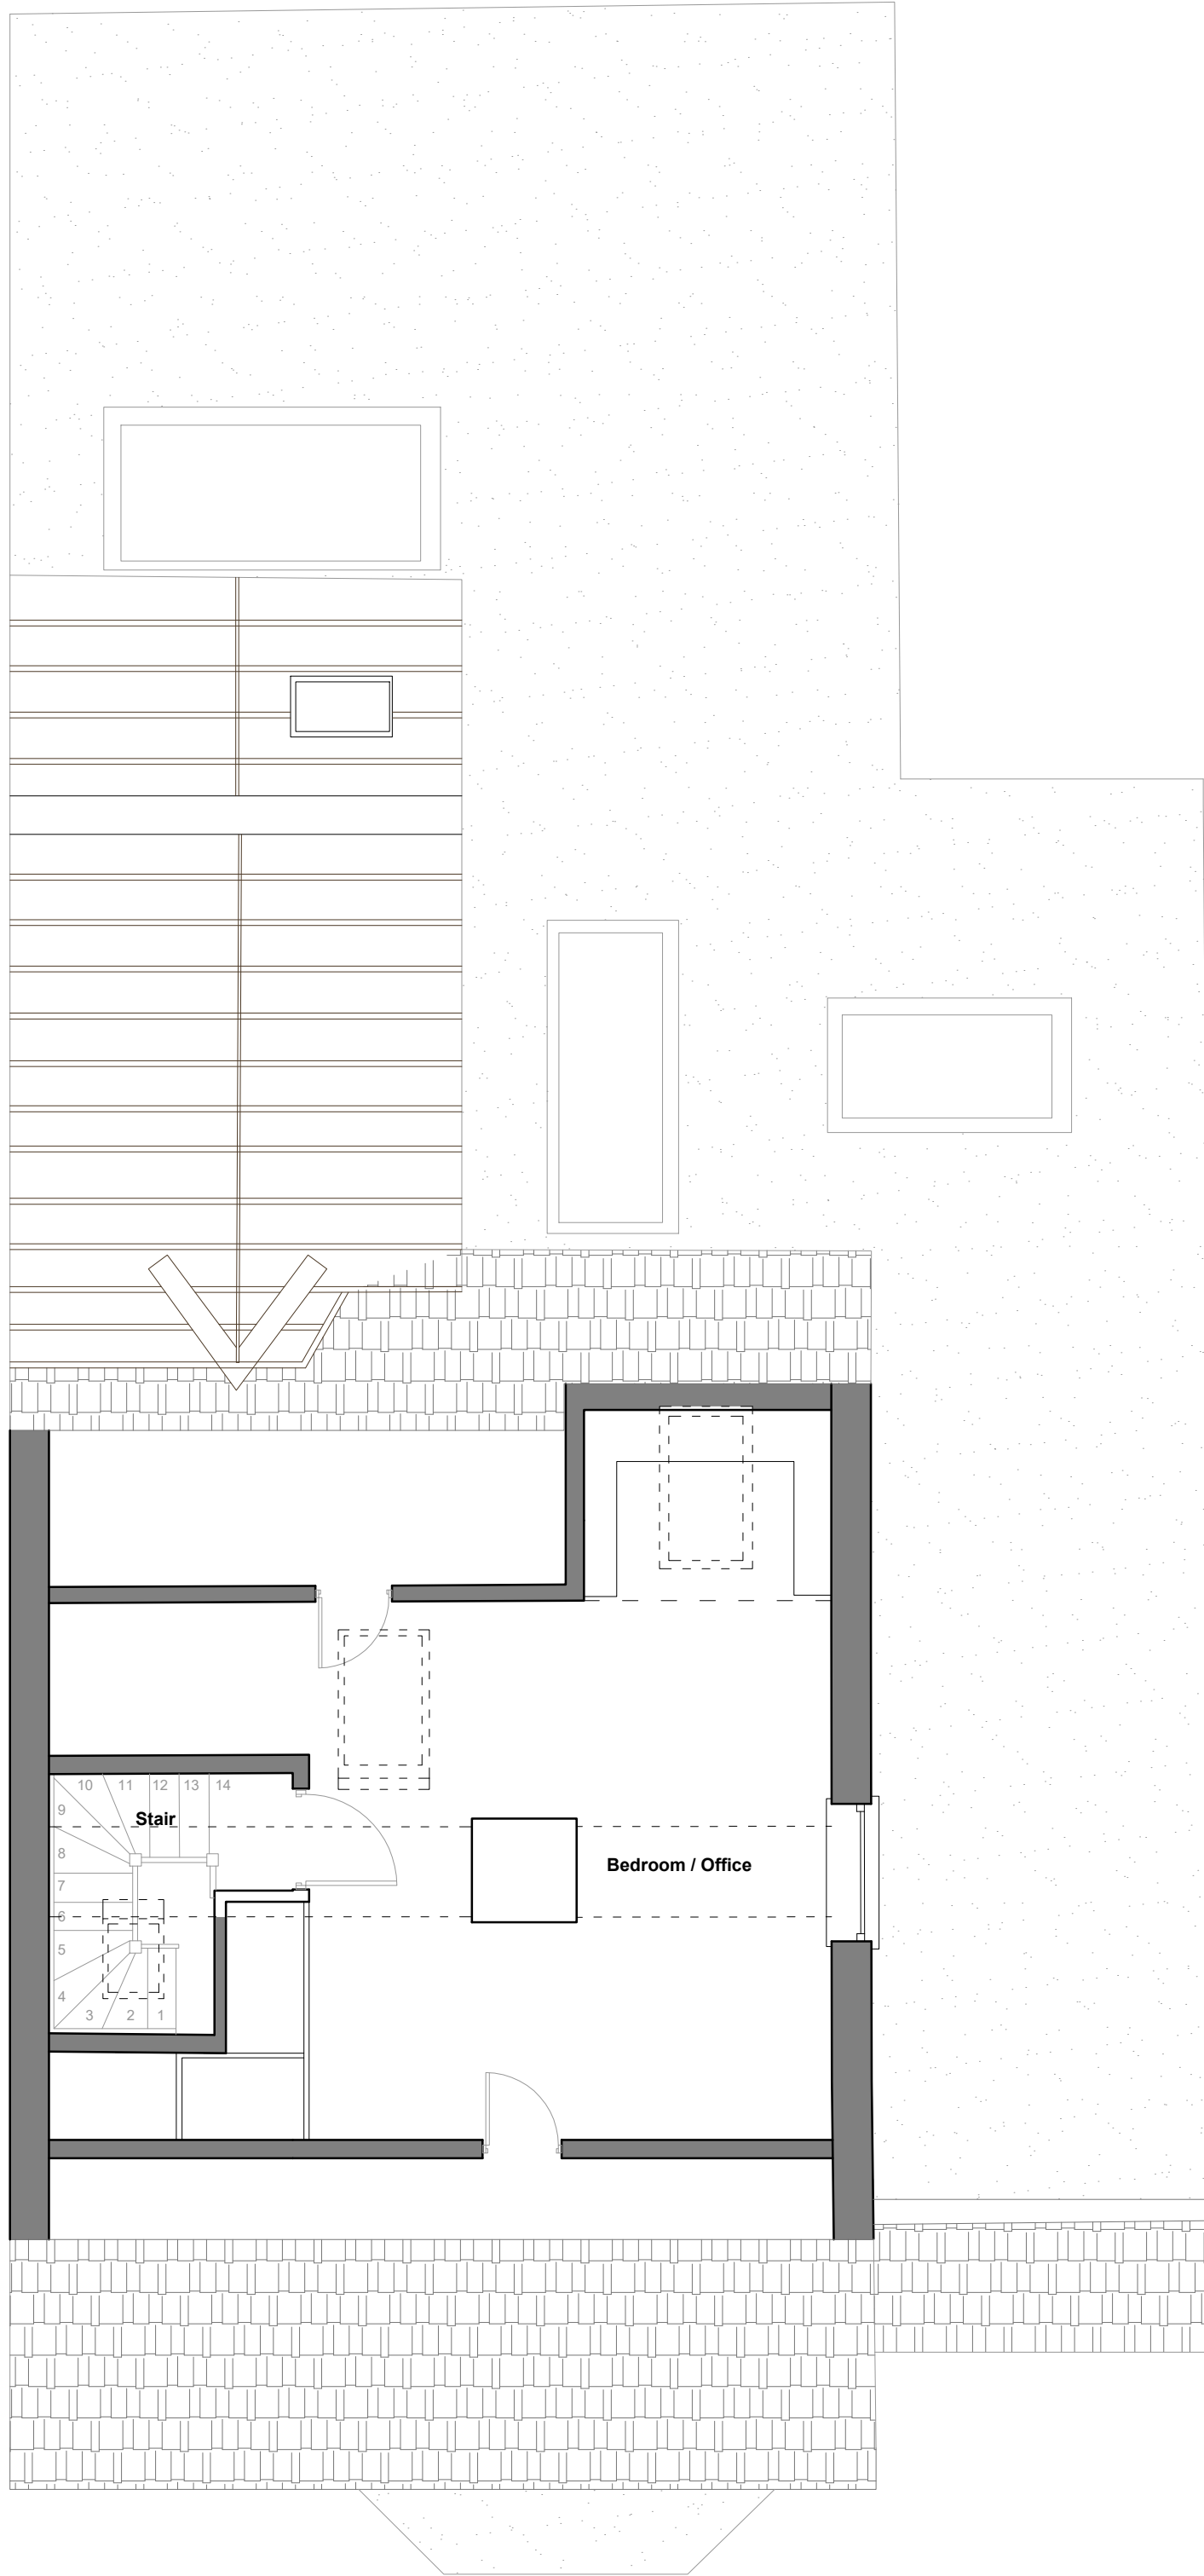

Second Floor Plan as Existing
1:50 @ A1

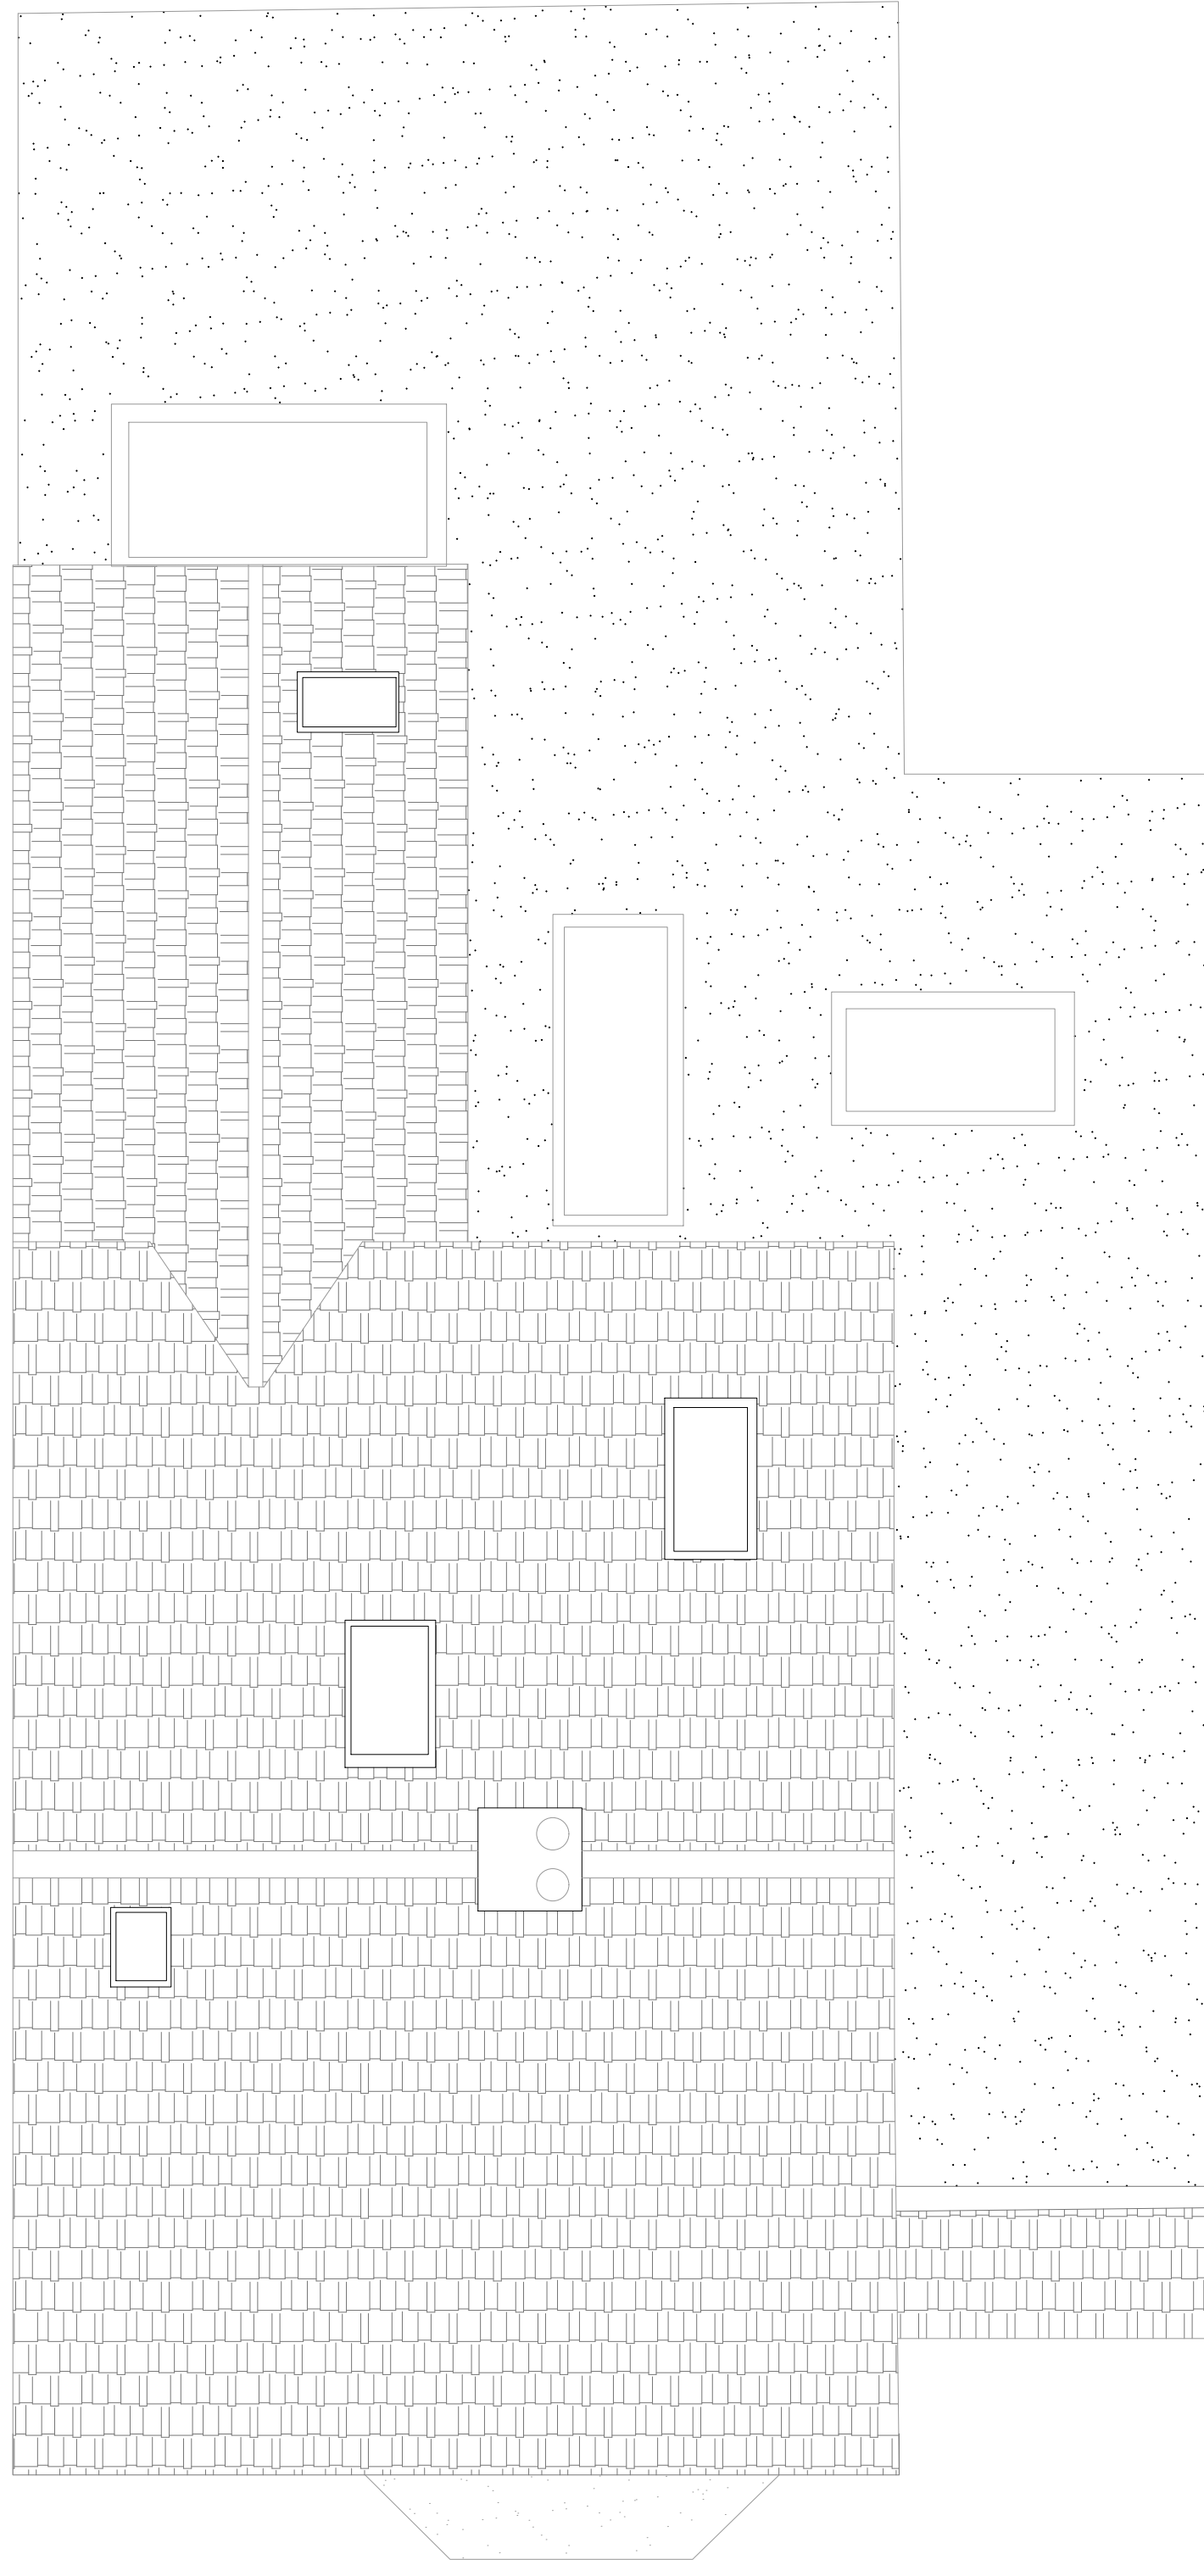

Roof Plan as Existing
1:50 @ A1

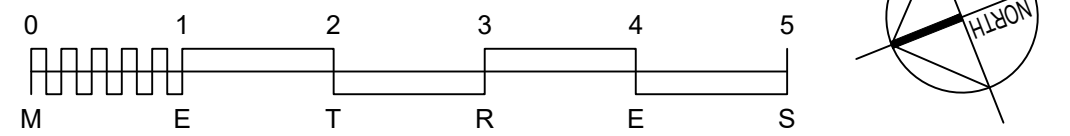

REV	DATE	DESCRIPTION

This drawing should be read in conjunction with all other drawings. Do not scale.
All Dimensions must be site checked.
Copyright © Catherine Whitby Architects

catherine whitby
ARCHITECTS

arb Architects
Registration
Board
REG NO: 069618H

Drawing Status PLANNING		
Project R Morris & S Basior, 7 South Avenue, Hurstpierpoint		
Title Location Plan and Existing Floor Plans		
Project No. 02519	Drawn By cw	Checked By cw
Drawing No. 001		
Scale Varies @ A1	Date Jan 26	Revision -