







West Elevation as Existing
1:50 @ A1

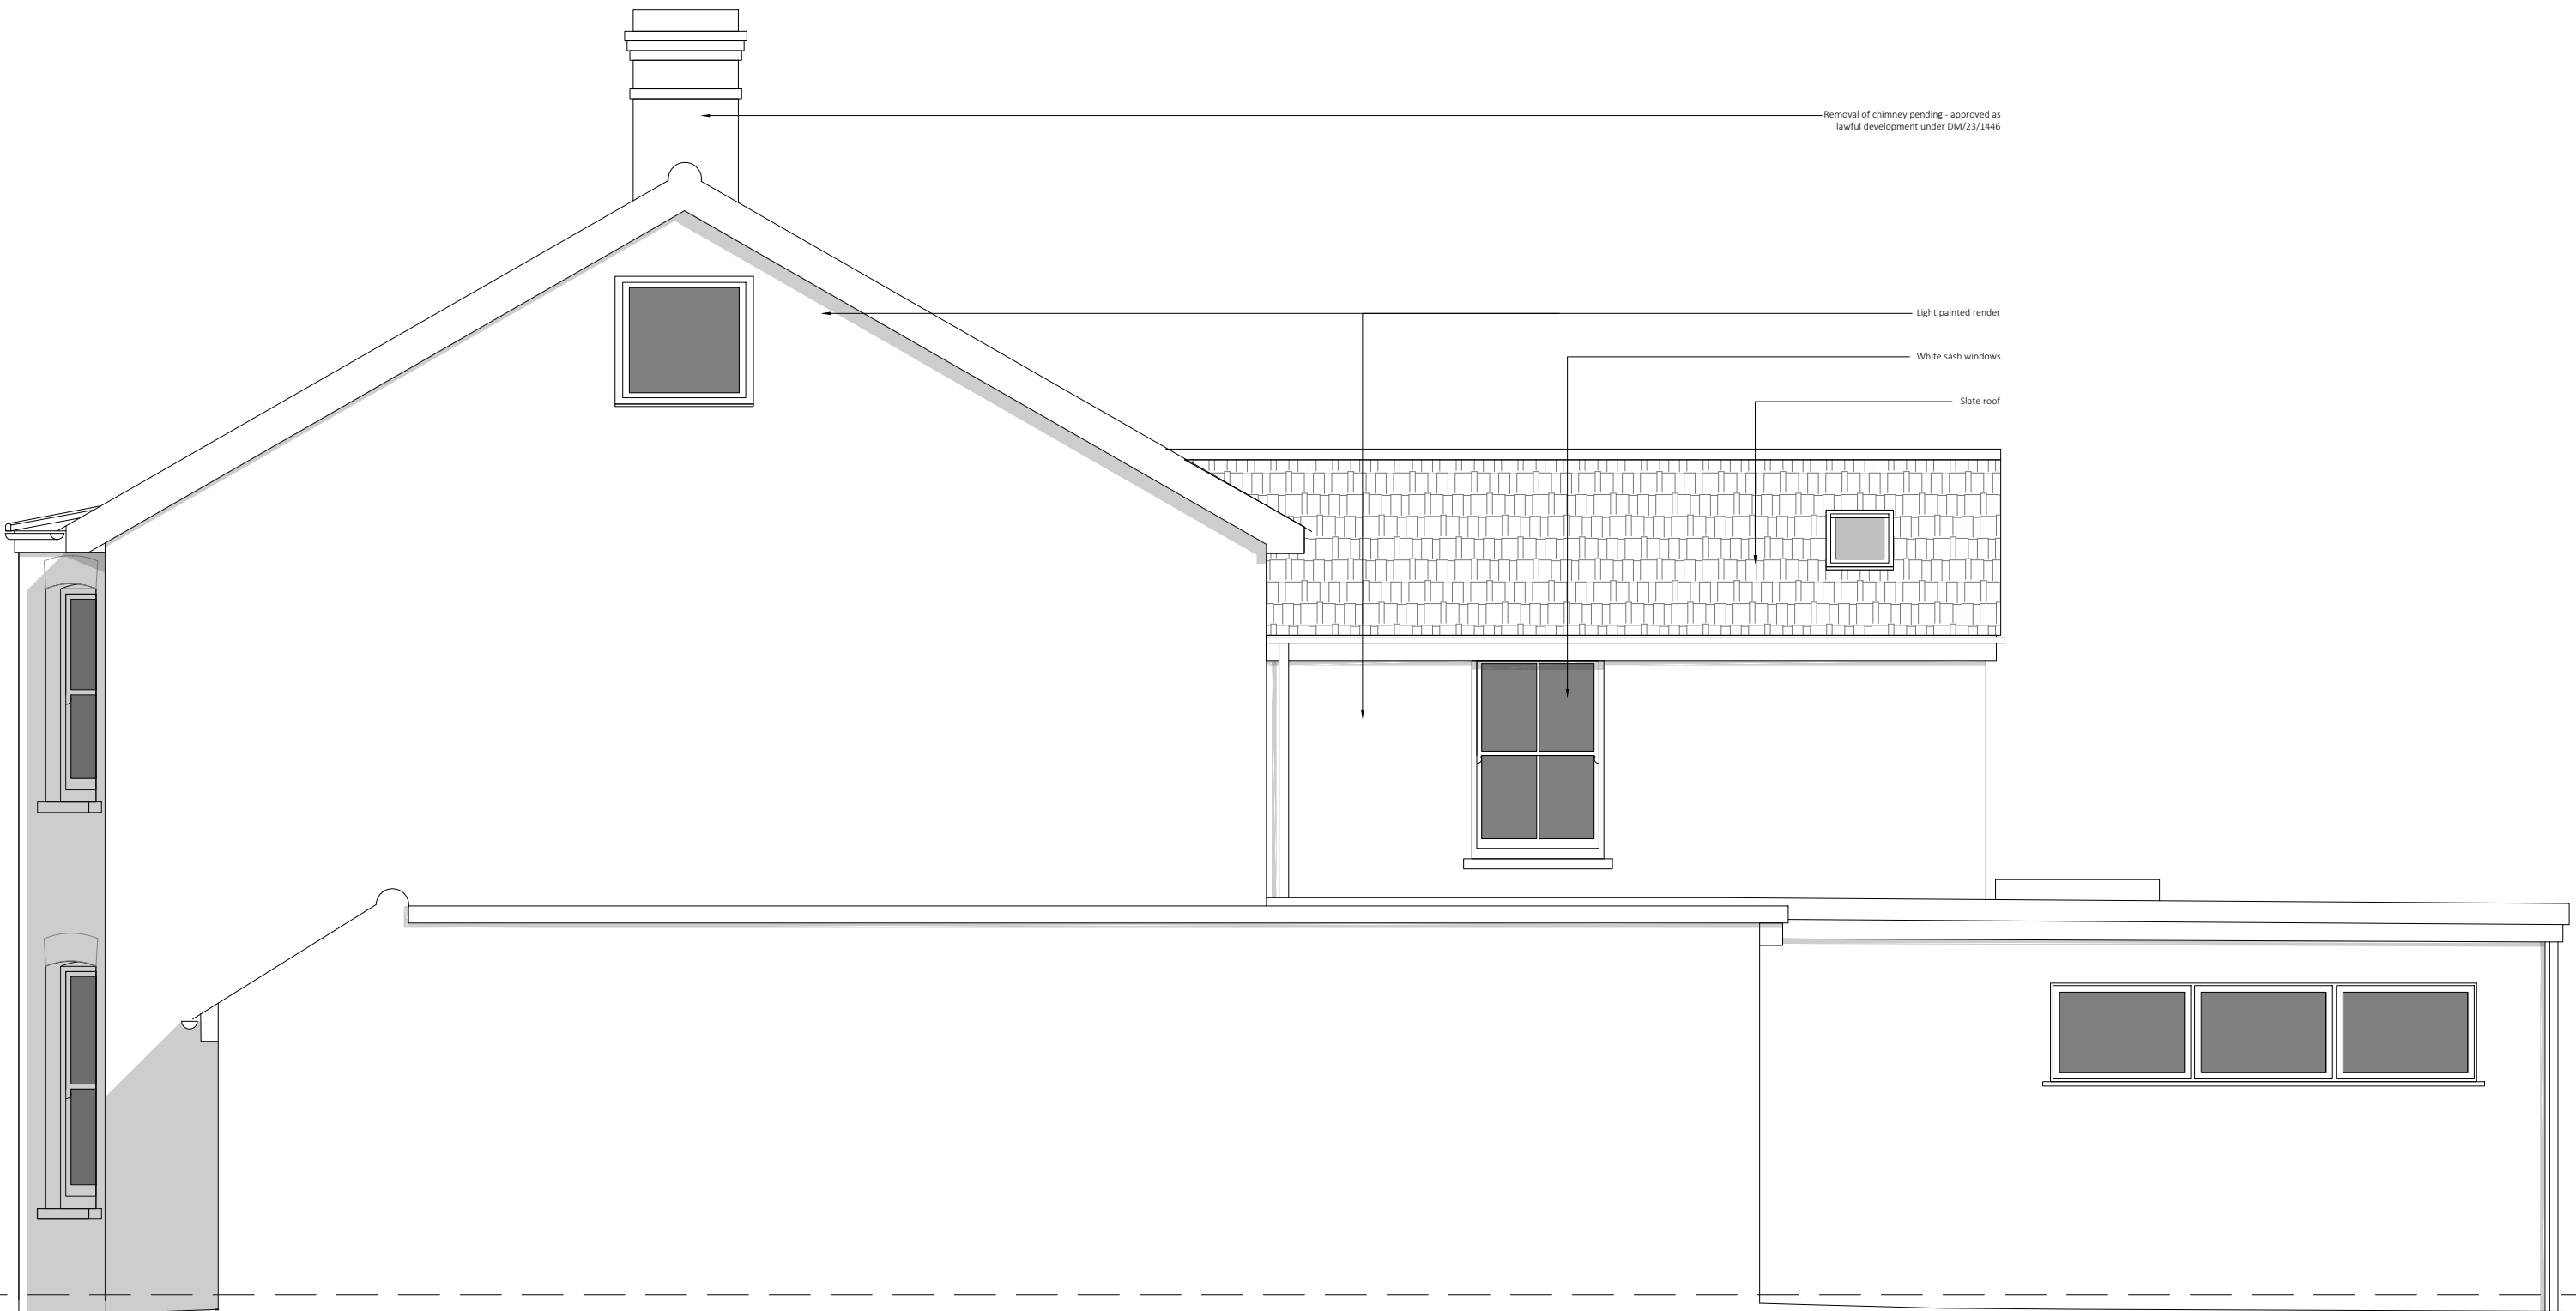

South Elevation as Existing
1:50 @ A1

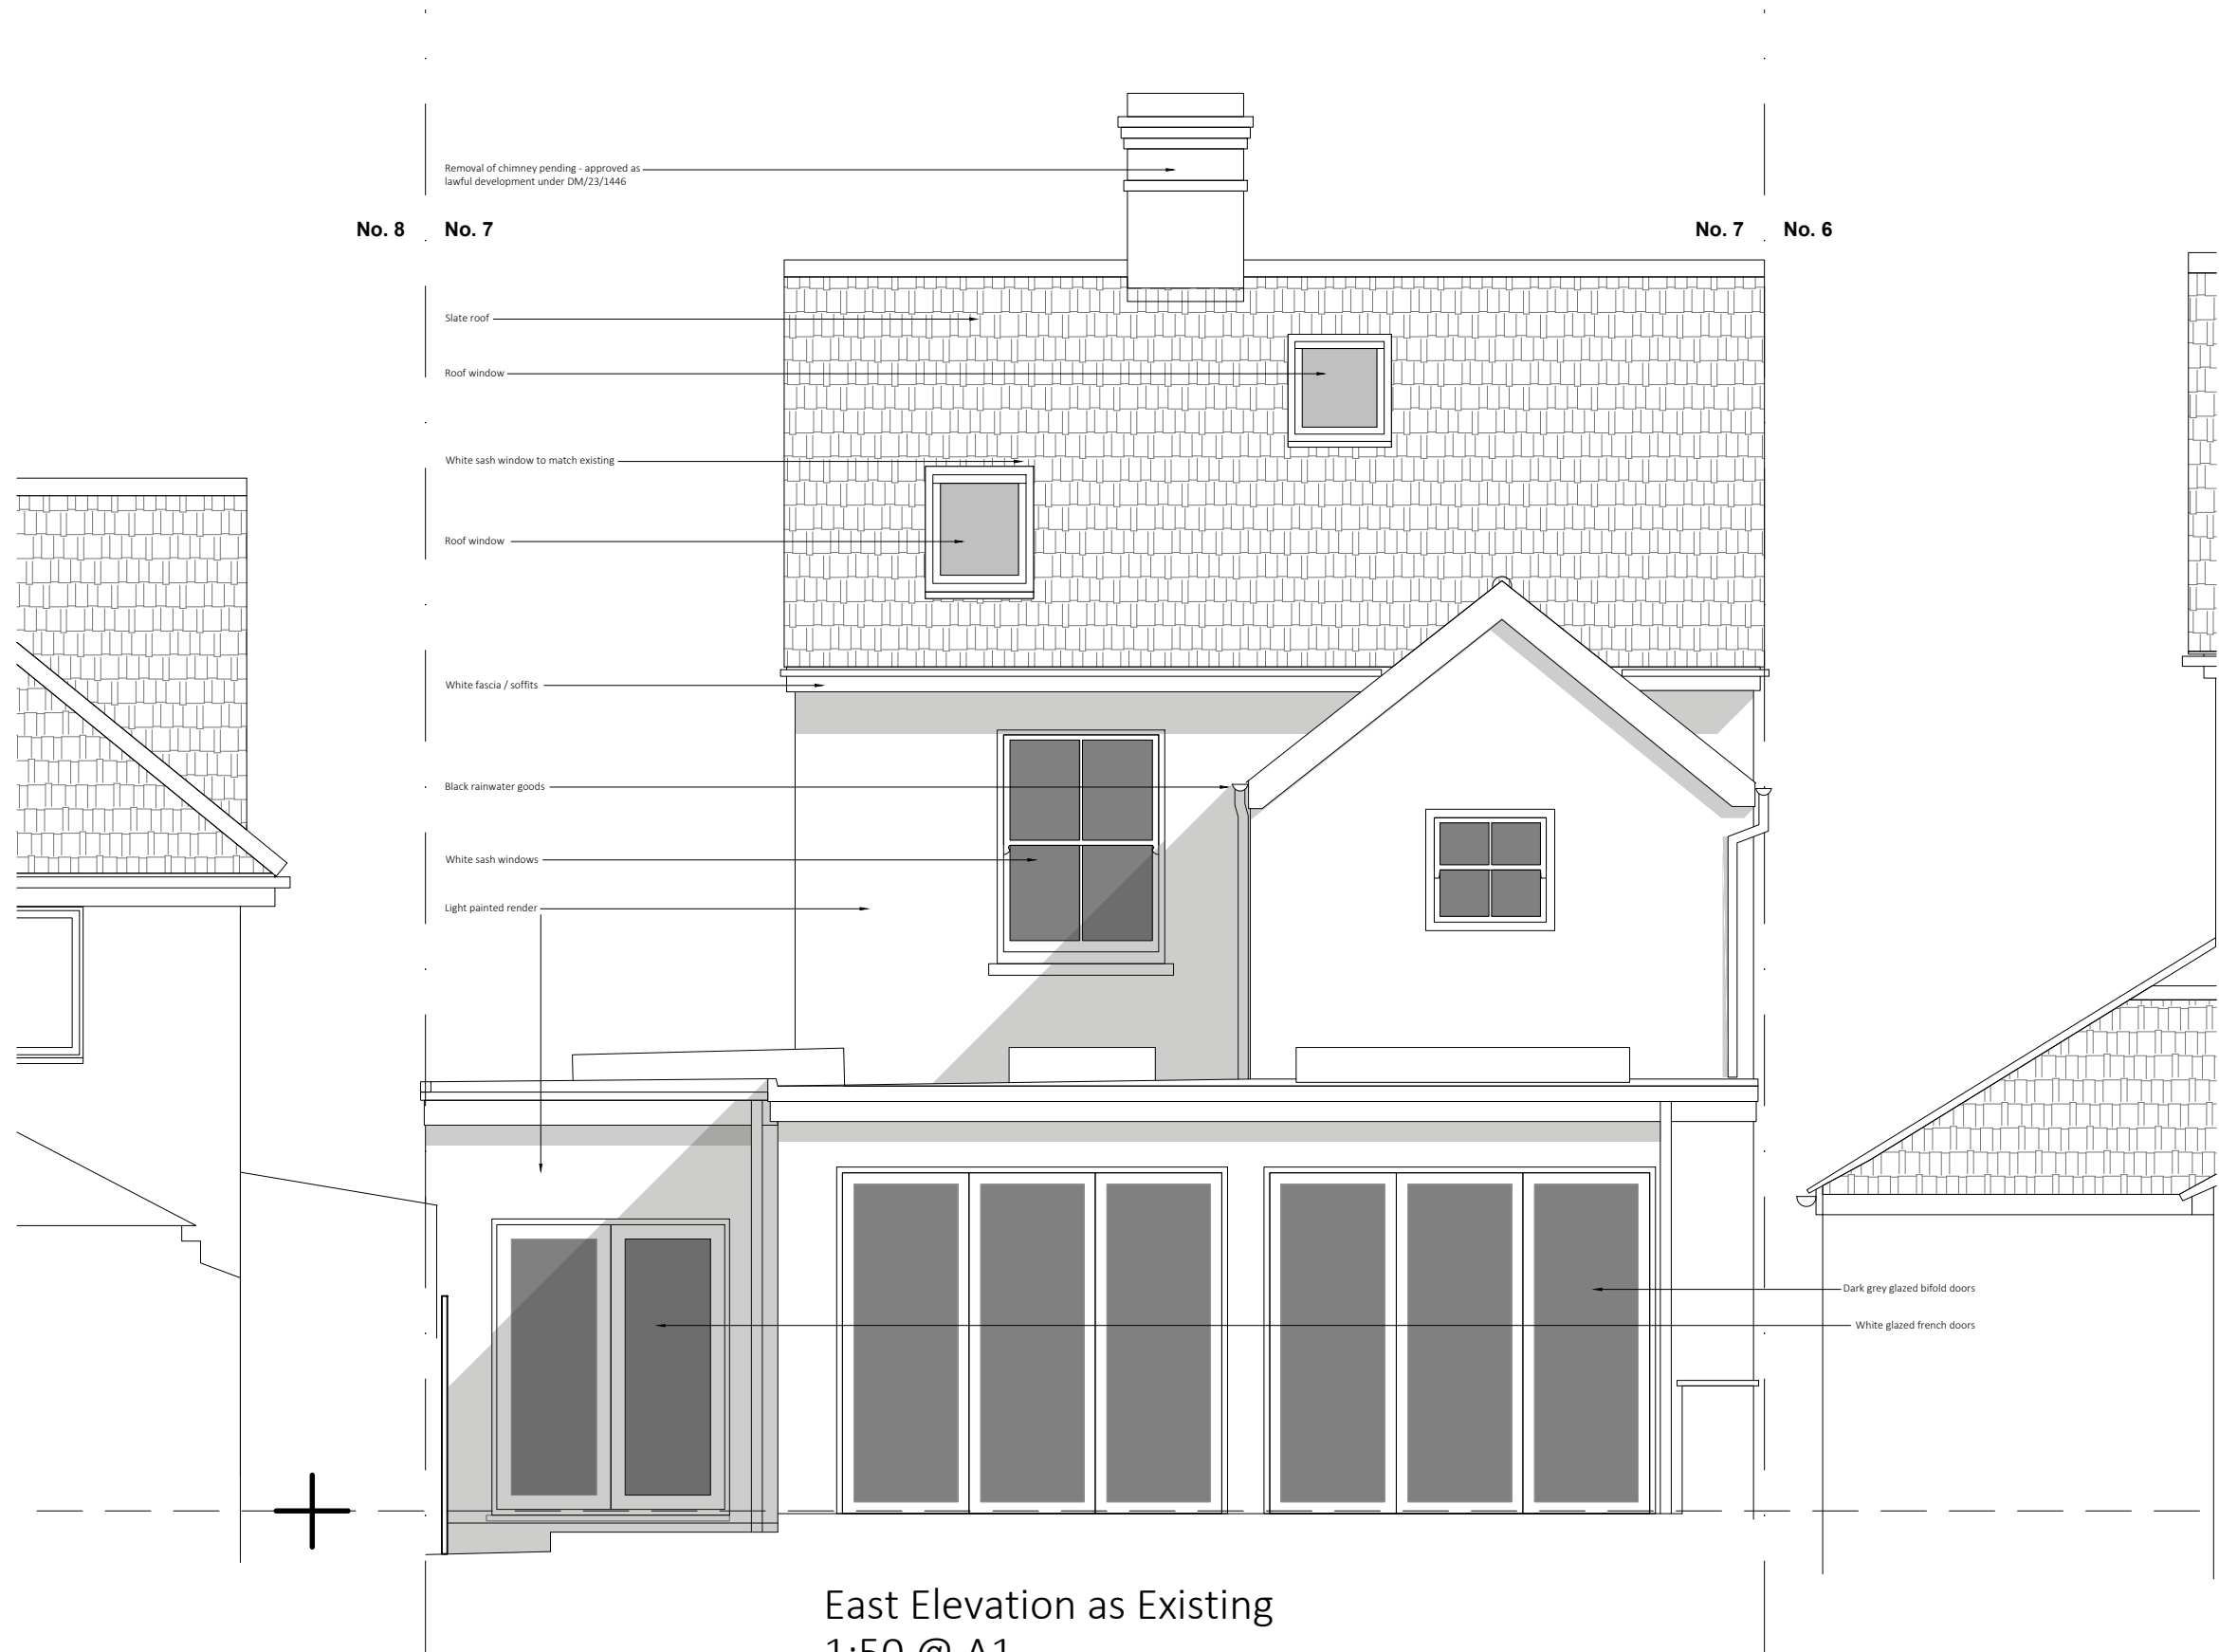

East Elevation as Existing
1:50 @ A1

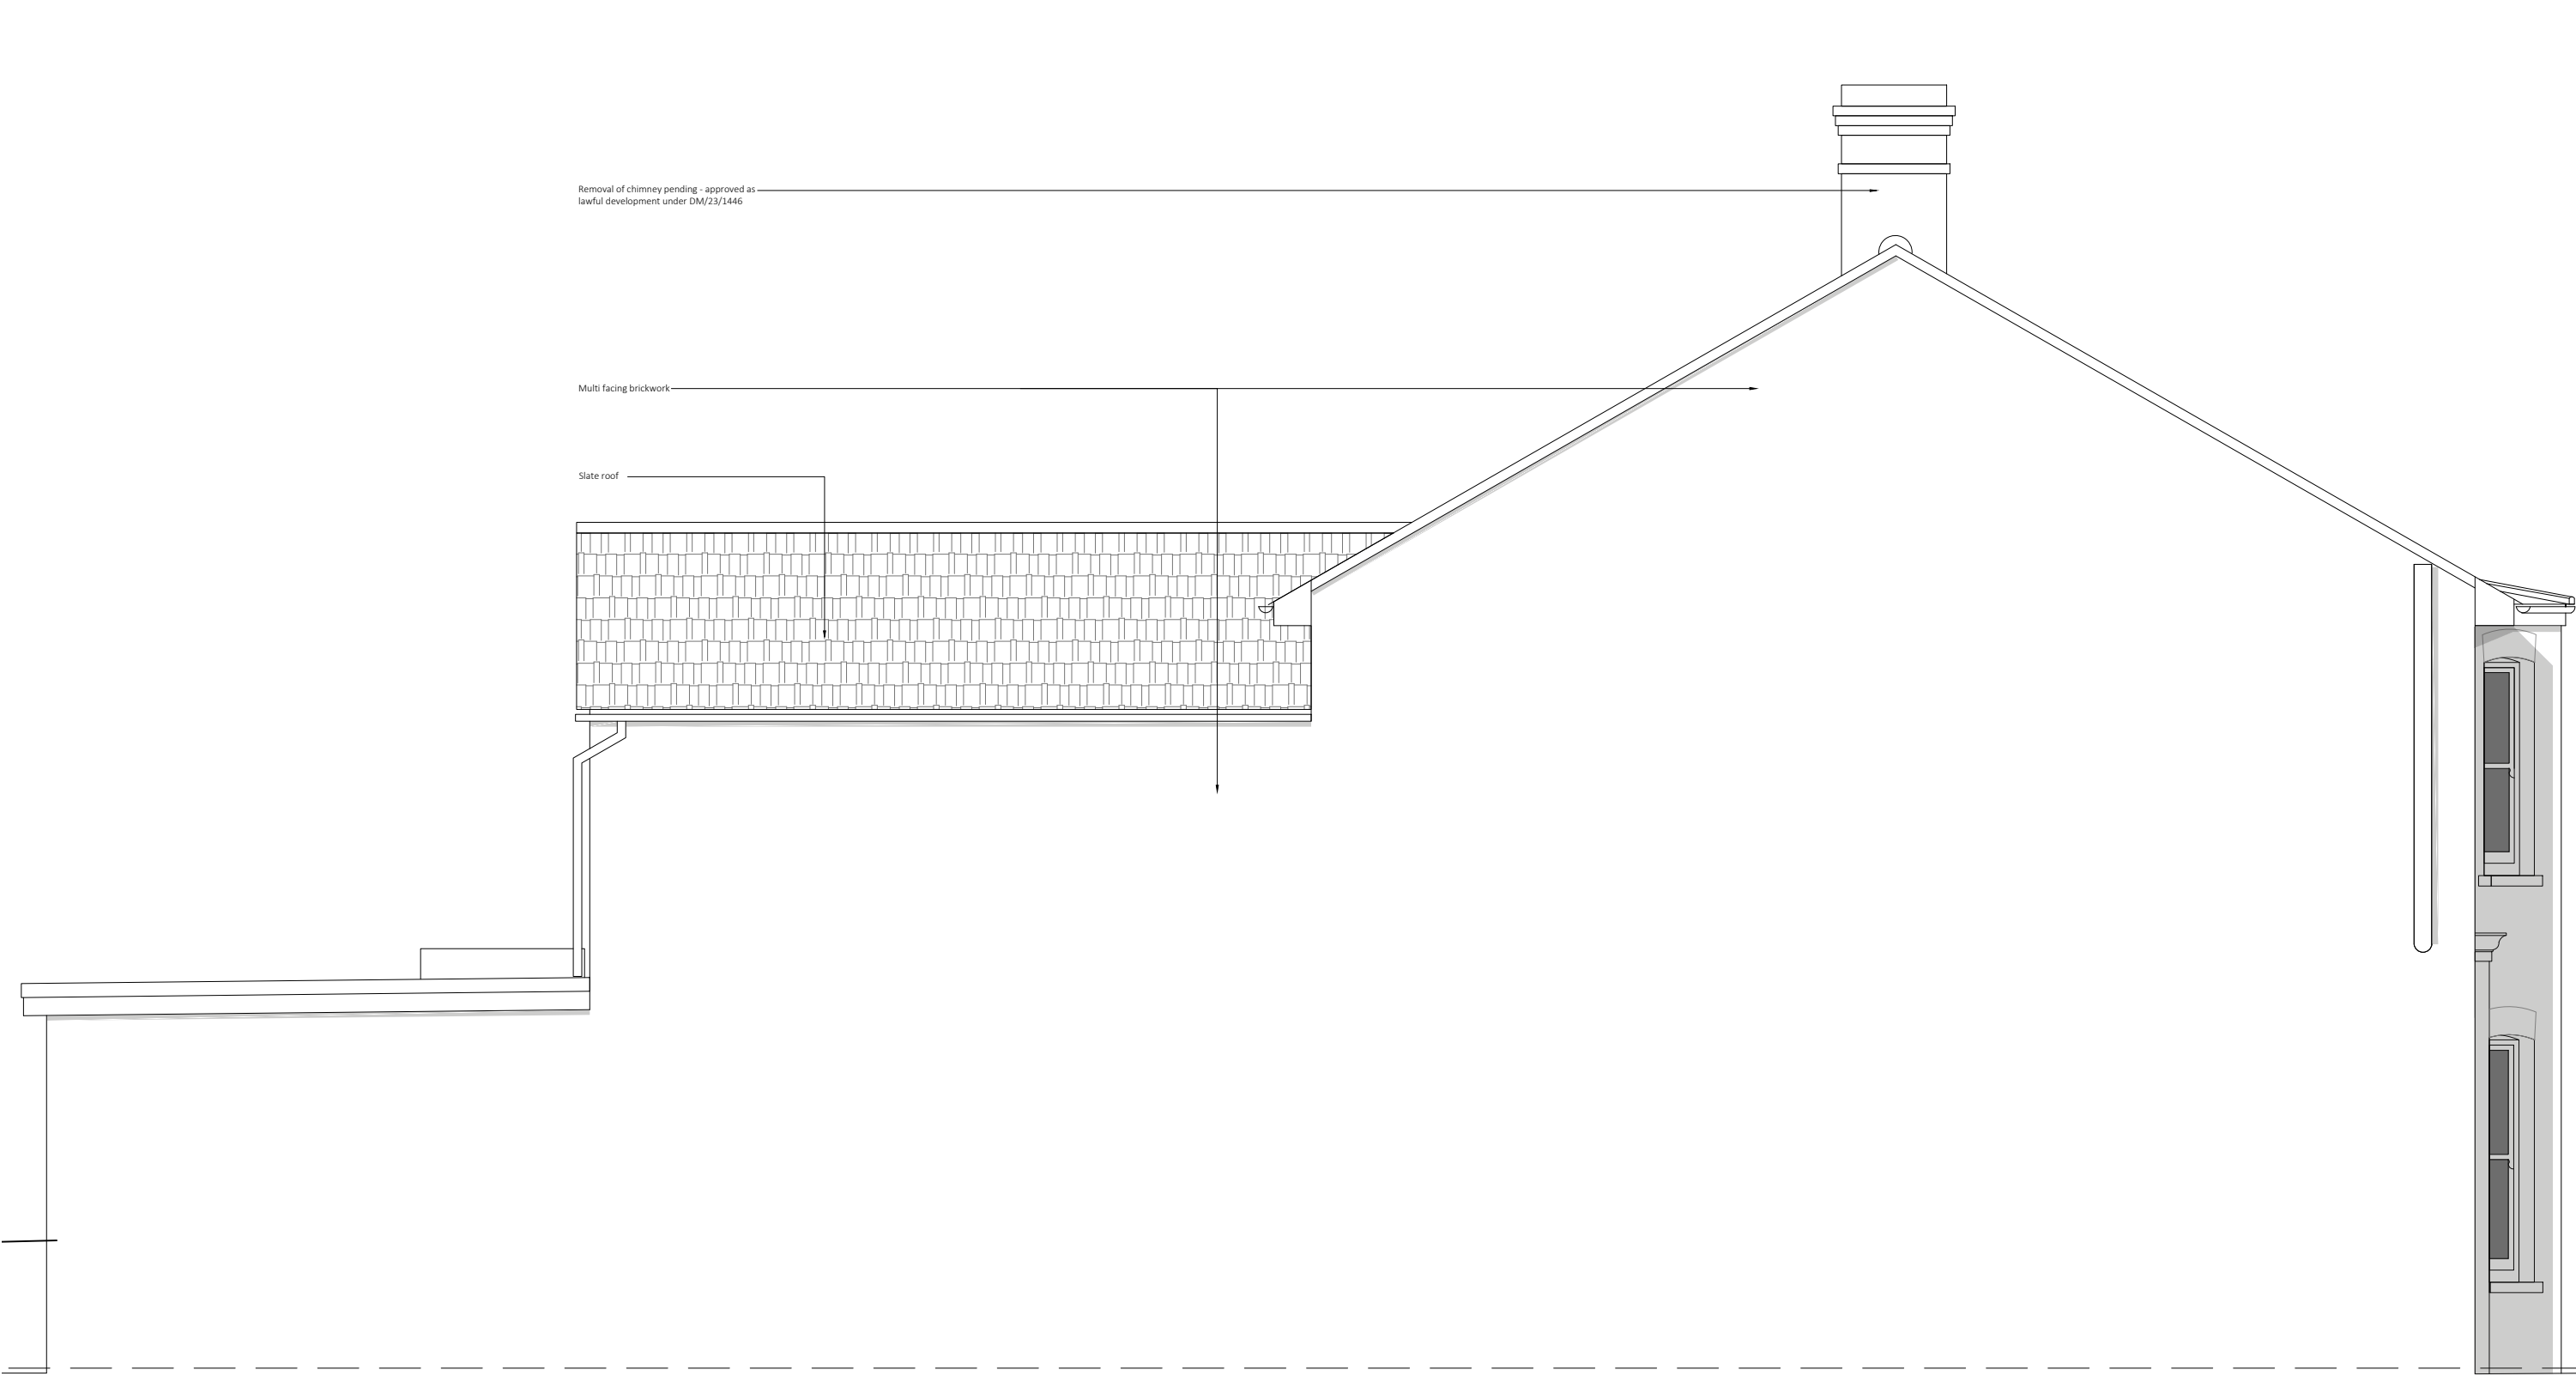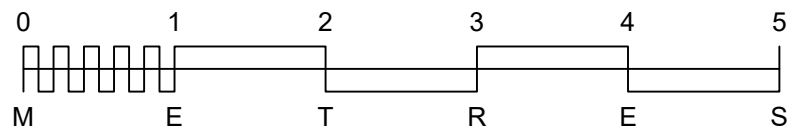

North Elevation as Existing
1:50 @ A1

REV	DATE	DESCRIPTION

This drawing should be read in conjunction with all other drawings. Do not scale.
All dimensions must be site checked.
Copyright © Catherine Whitby Architects

catherine whitby
ARCHITECTS

arb Architects
Registration
Board
REG NO: 069618B

Drawing Status
PLANNING

Project
R Morris & S Basior,
7 South Avenue,
Hurstpierpoint

Title
Existing Elevations

Project No.
02519

Drawn By
cw

Checked By
cw

Drawing No.
002

Scale
1:50 @ A1

Date
Jan 26

Revision
-